



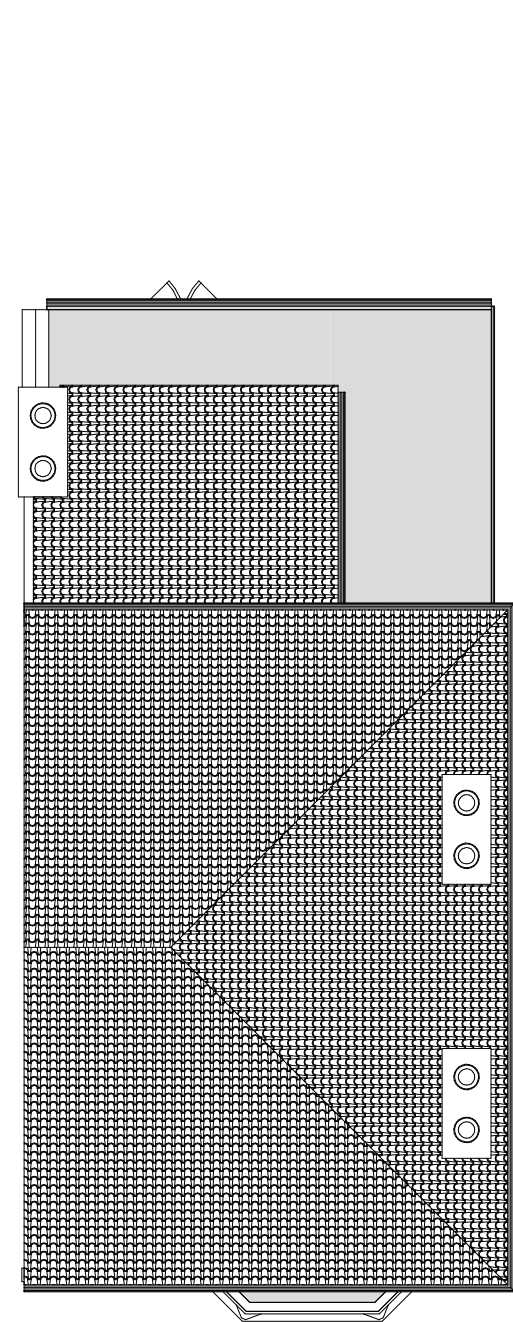

1 Existing Roof
1 : 100

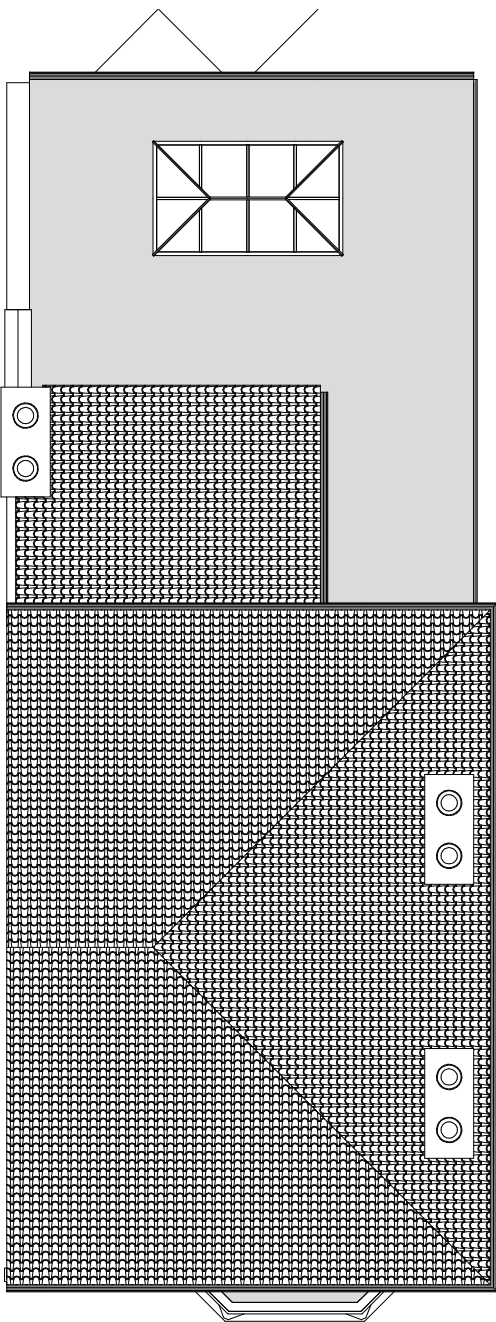

2 Proposed Roof
1 : 100



VISUAL SCALE 1:100 @ A3

LANGLEY Planning & Design Copse Farm House, Brookshill Drive, Harrow, HA3 6SB www.LangleyPlanning.co.uk info@LangleyPlanning.co.uk	DOMINIC ROSENFELD		Proposed Roof Plans		
	29a Marquis Road Finsbury Park London N4 3AN		Project number	5634586	P105
			Date	06/23	
			Drawn by	Author	
			Checked by	Checker	
		Scale	1 : 100 @ A3		