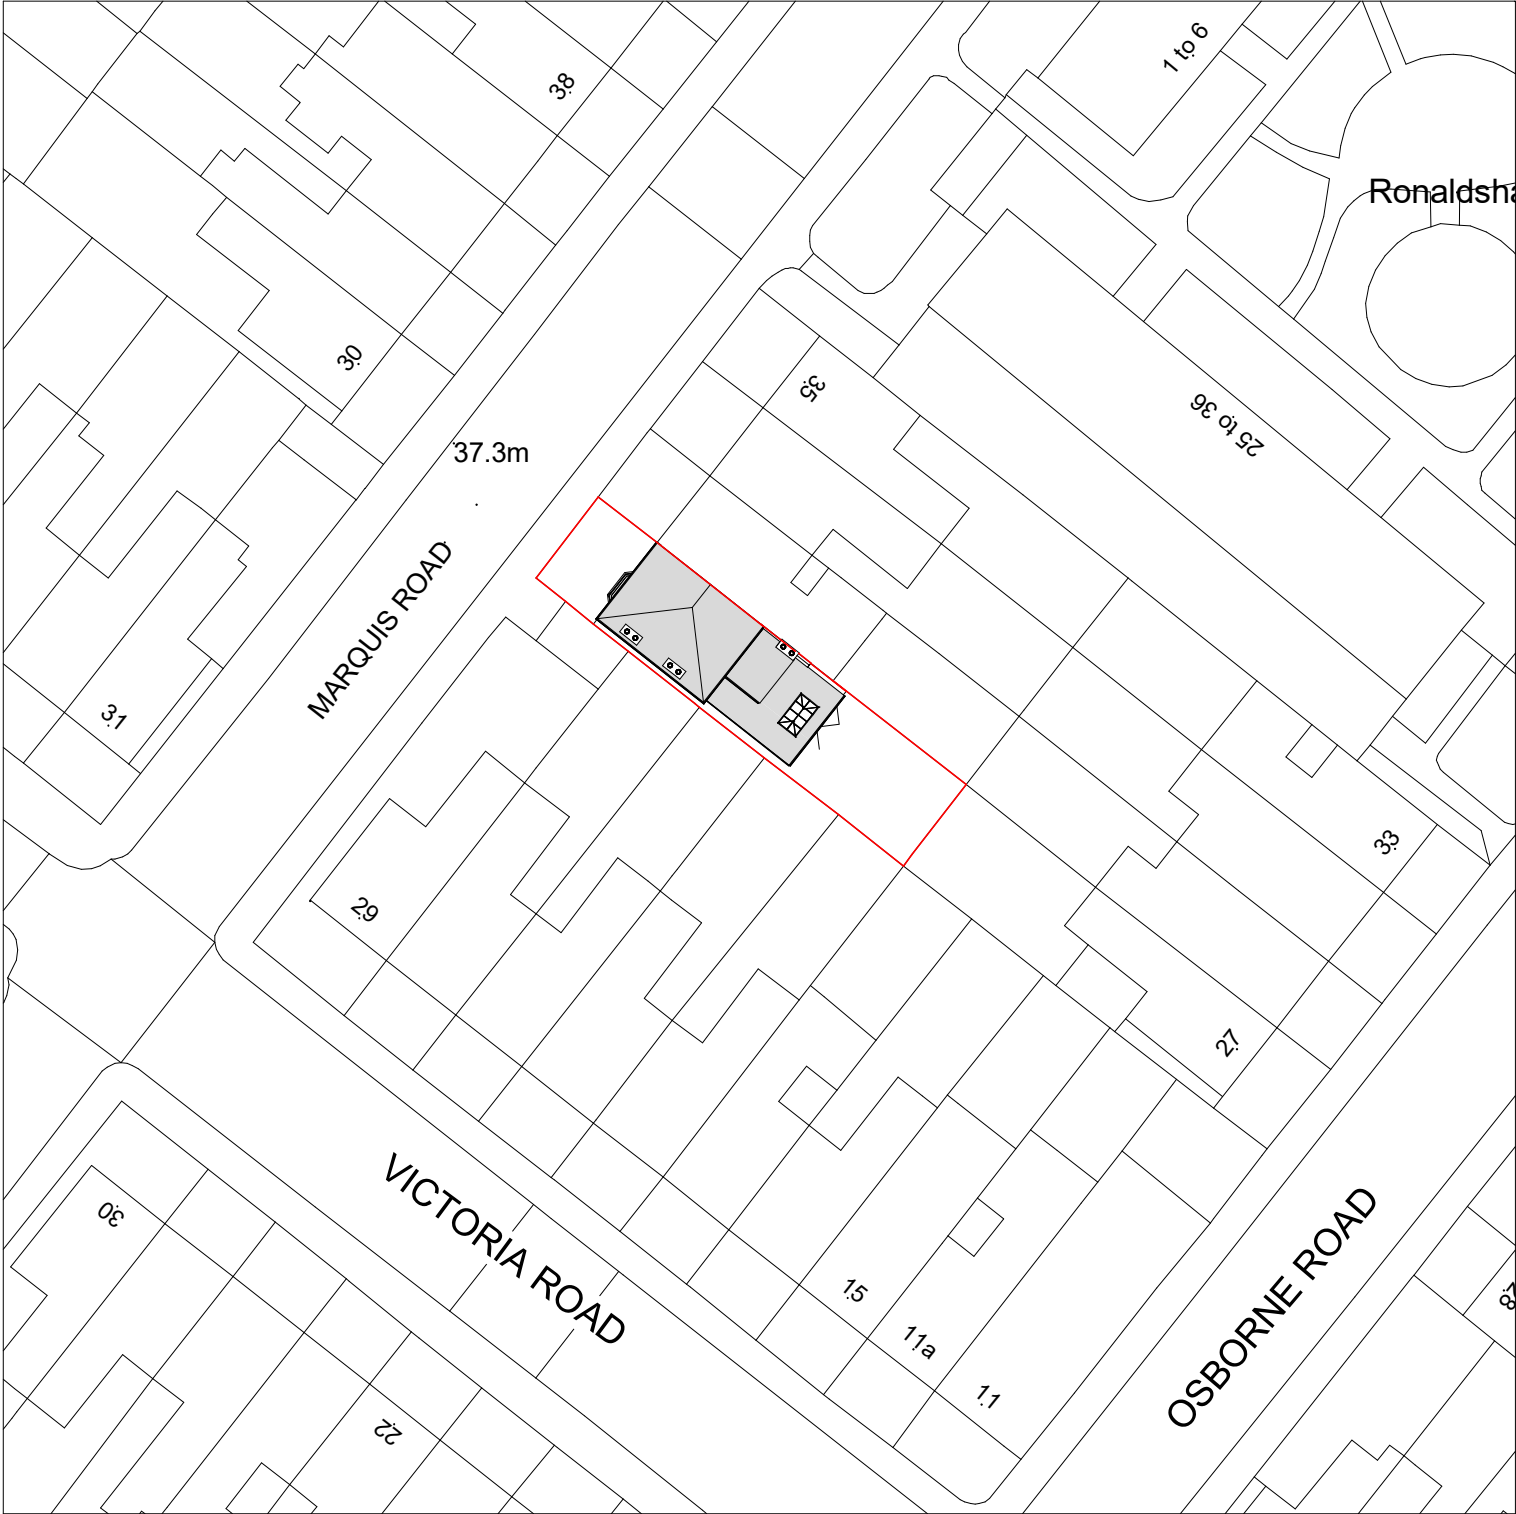
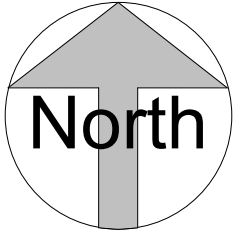


VISUAL SCALE 1:500 @ A3

LANGLEY Planning & Design Copse Farm House, Brookshill Drive, Harrow, HA3 6SB www.LangleyPlanning.co.uk info@LangleyPlanning.co.uk	DOMINIC ROSENFELD 29a Marquis Road Finsbury Park London N4 3AN	Proposed Site Plan		
		Project number	5634586	SP01
		Date	06/23	
		Drawn by	DKH	
		Checked by	ELG	Scale