


SCHEDULE		
Unit Number	Unit Type	Size
1	3B5P	97sqm

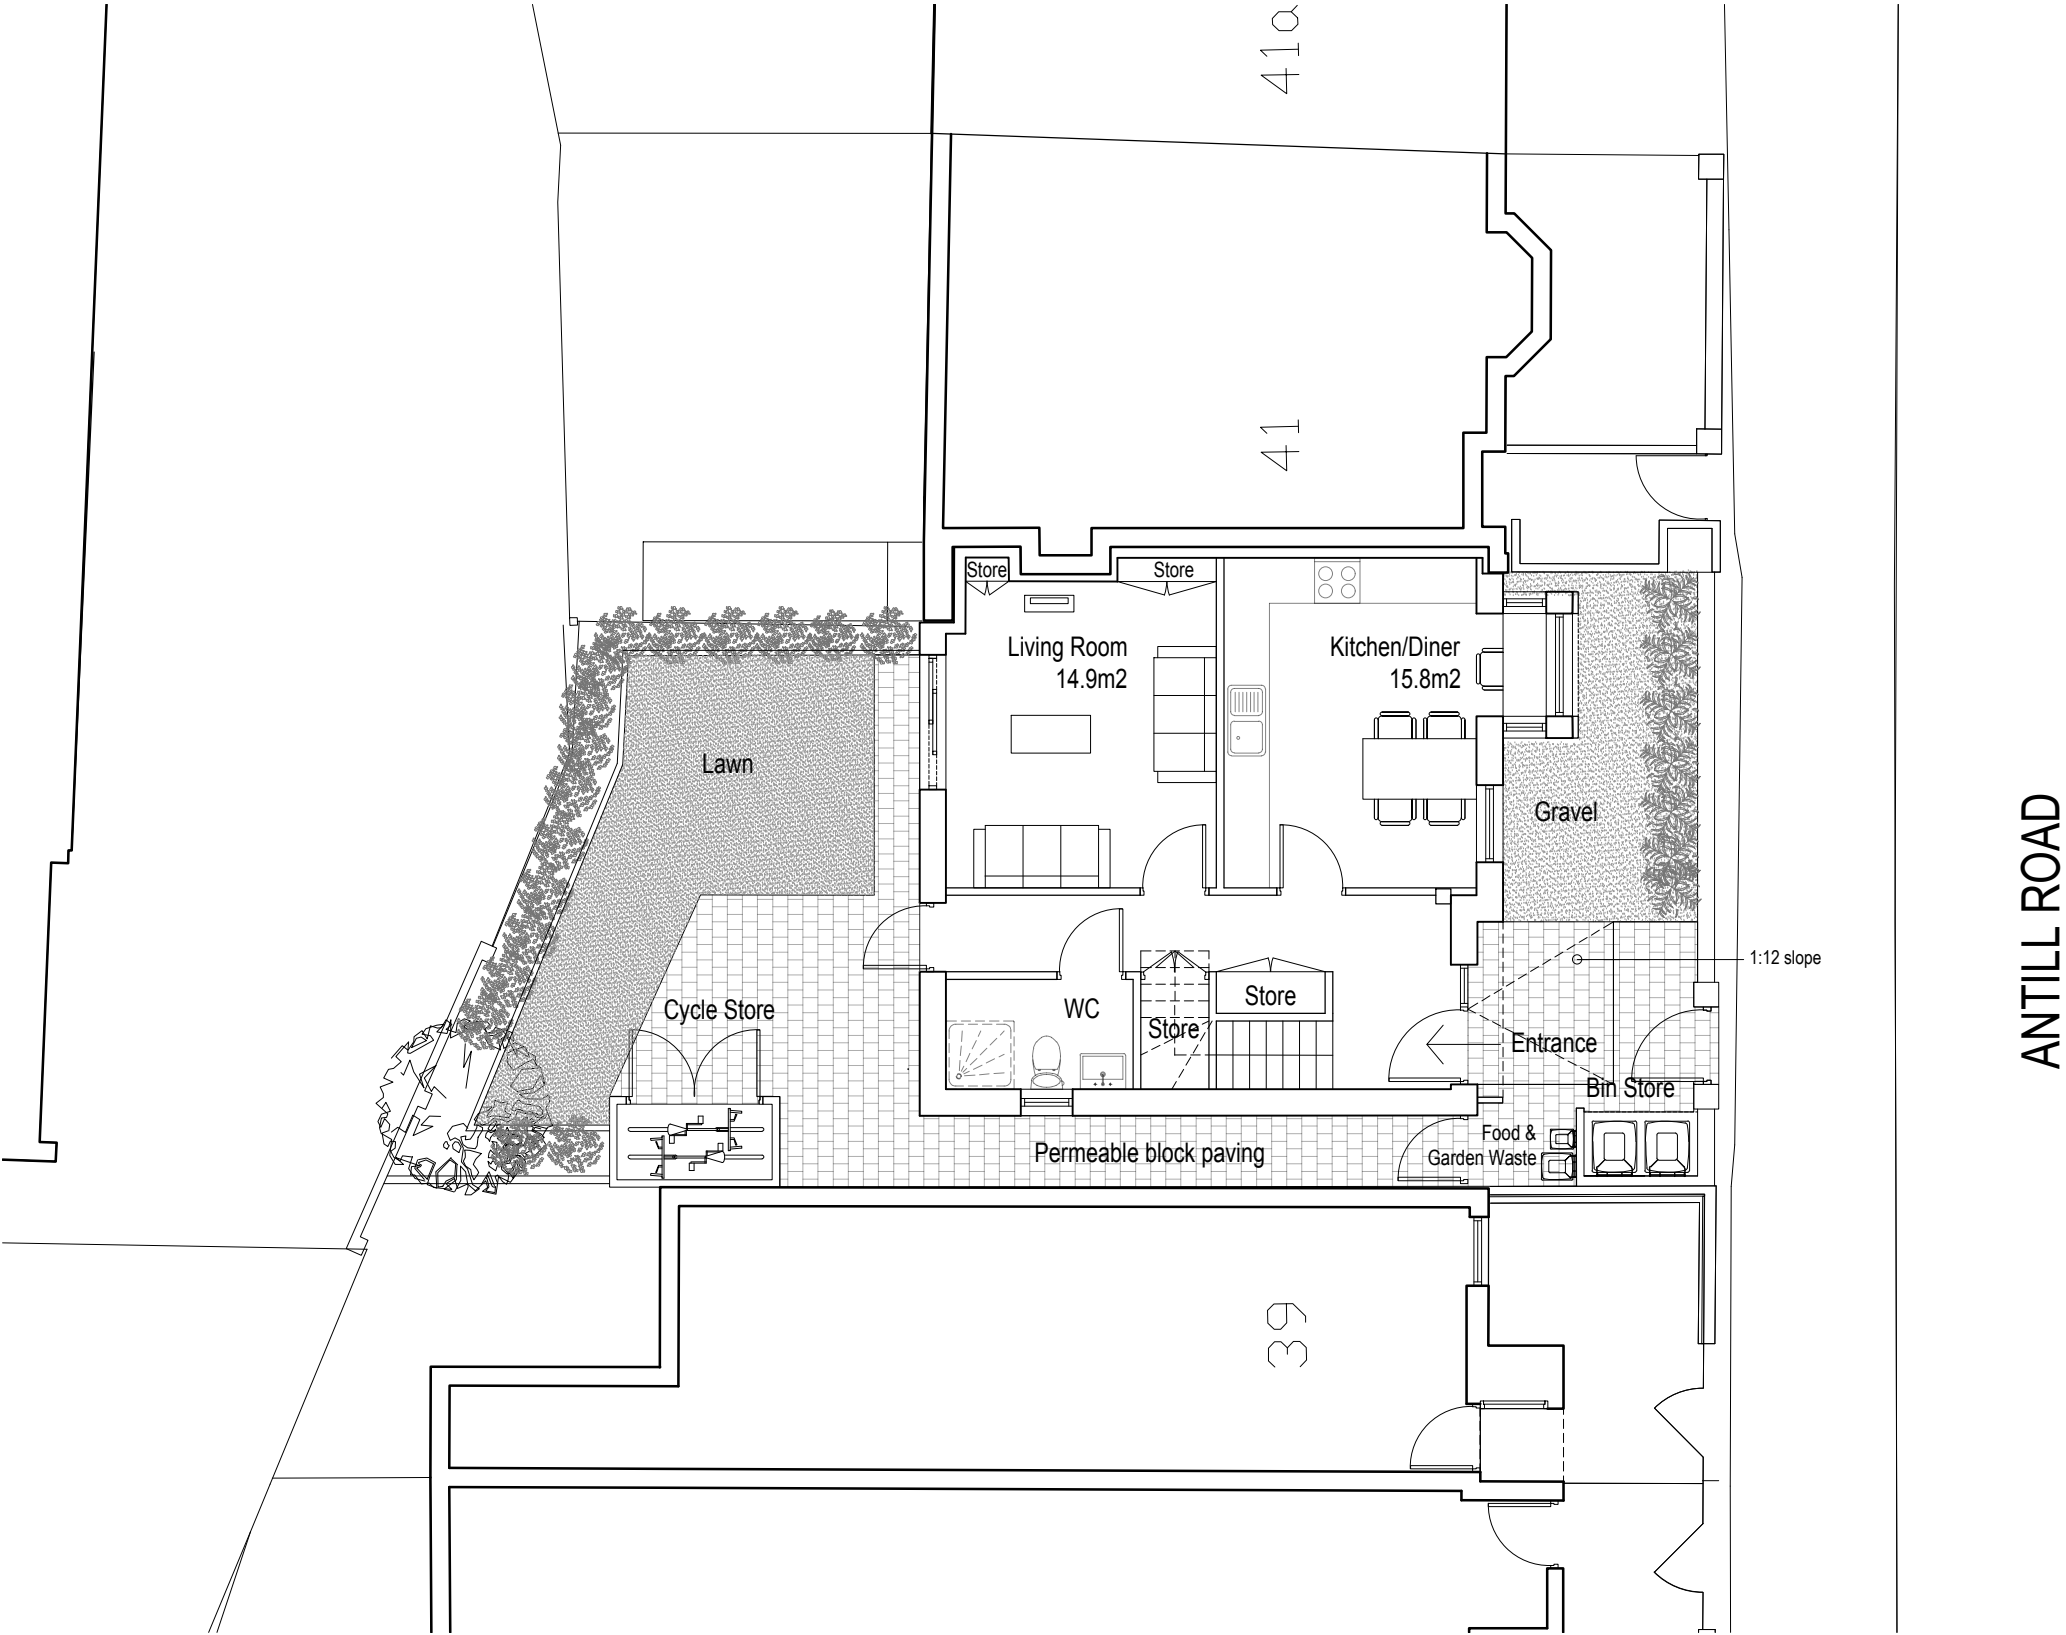

01 PROPOSED GROUND FLOOR PLAN
103 1:100

CONTRACTORS ARE NOT TO SCALE OFF THIS DRAWING
ALL DIMENSIONS MUST BE CHECKED ON SITE
INFORM THE ARCHITECT OF ANY
DISCREPANCIES PRIOR TO CONSTRUCTION
PLOT SIZE: A3

NOTES:
SCALE: 1:100@ A3

0m 2m 4m

P01	30.04.2020	ISSUED FOR PLANNING	AL	CP
REV	DATE	DESCRIPTION	DRN	CHK

REVISION HISTORY

PROJECT:
ANTILL ROAD
HARINGEY
CLIENT:
HARINGEY COUNCIL
DRAWING NO:
0222 - 103

DRAWING TITLE:
PROPOSED
GROUND FLOOR PLAN
SCALE @ A3: 1:100
REV:
P01

UNIT
Unit One Architects Ltd
The Junction, Station Road, Watford, WD17 1EU
t: 0207 183 1456
studio@unit1architects.com, unit1architects.com