


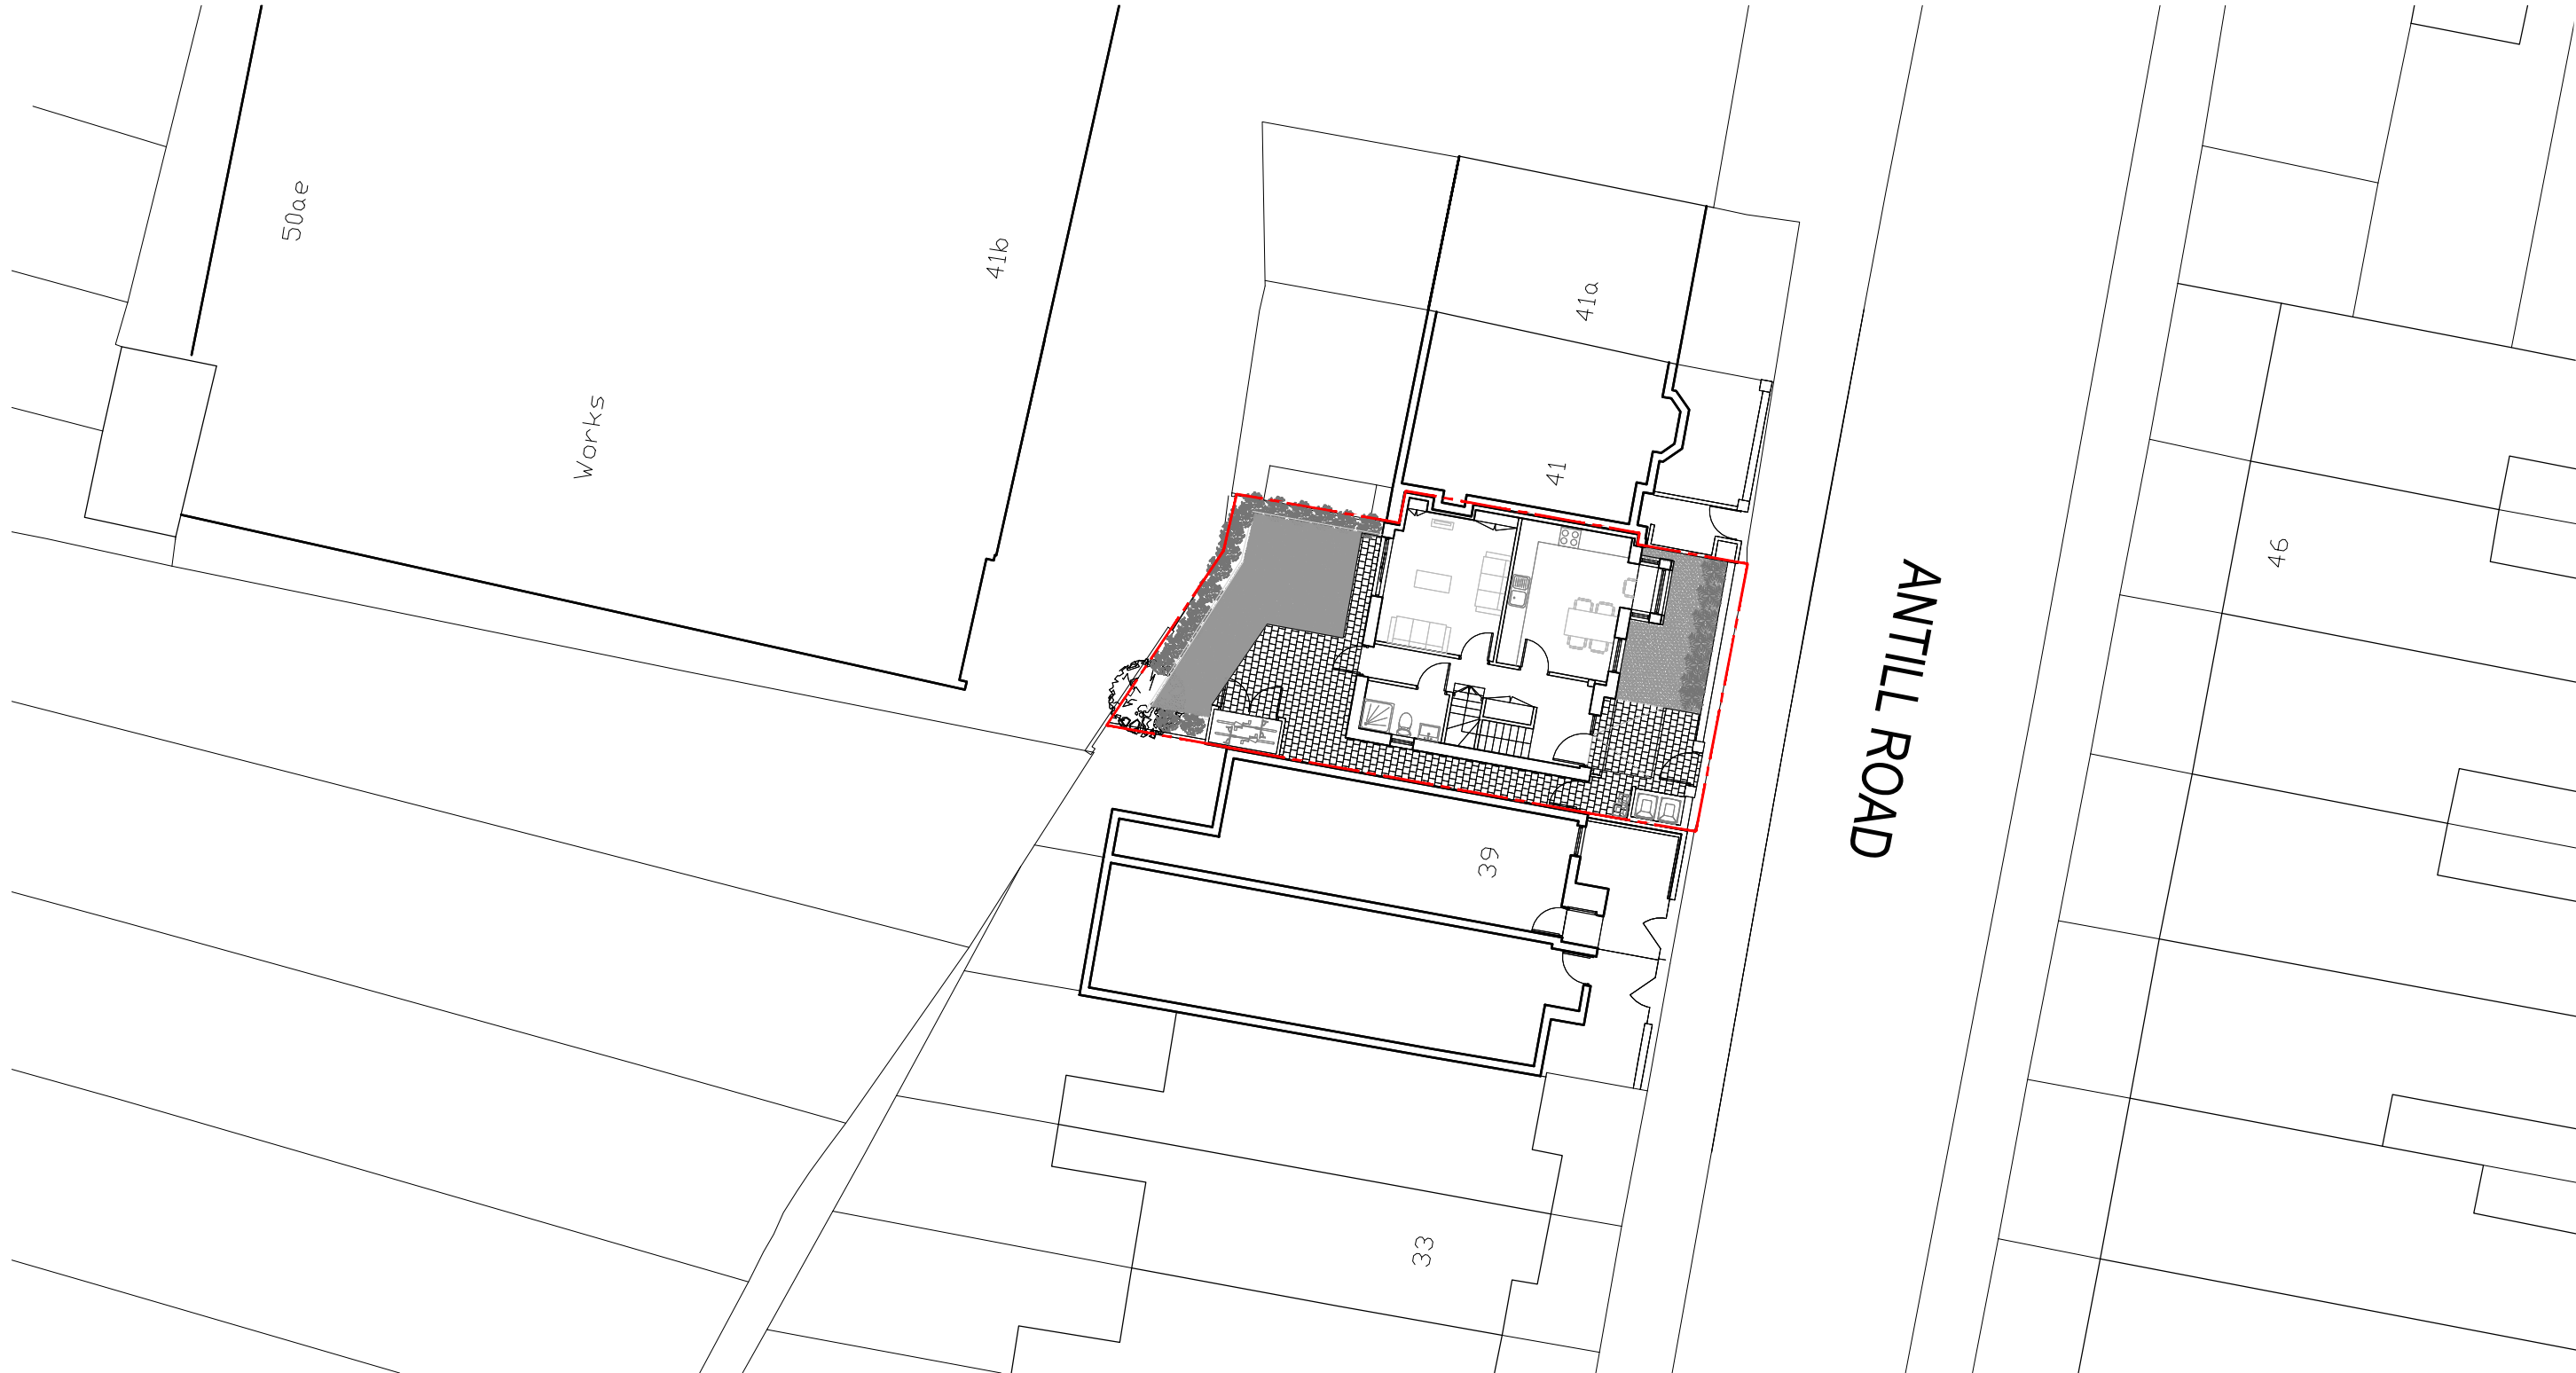

01 PROPOSED SITE PLAN
102 1:200

CONTRACTORS ARE NOT TO SCALE OFF THIS DRAWING
ALL DIMENSIONS MUST BE CHECKED ON SITE
INFORM THE ARCHITECT OF ANY DISCREPANCIES PRIOR TO CONSTRUCTION
PLOT SIZE: A3

NOTES:
SCALE: 1:200 @ A3

0m 2m 4m 6m 8m 10m

P01	22.04.2020	ISSUED FOR PLANNING	AL	CP
REV	DATE	DESCRIPTION	DRN	CHK

REVISION HISTORY

PROJECT:
ANTILL ROAD
HARINGEY
CLIENT:
HARINGEY COUNCIL

DRAWING NO:
0222 - 102

DRAWING TITLE:
PROPOSED
SITE PLAN

SCALE @ A3: 1:200

REV:
P01

UNIT ©
Unit One Architects Ltd
The Junction, Station Road, Watford, WD17 1EU
t: 0207 183 1456
studio@unit1architects.com, unit1architects.com