



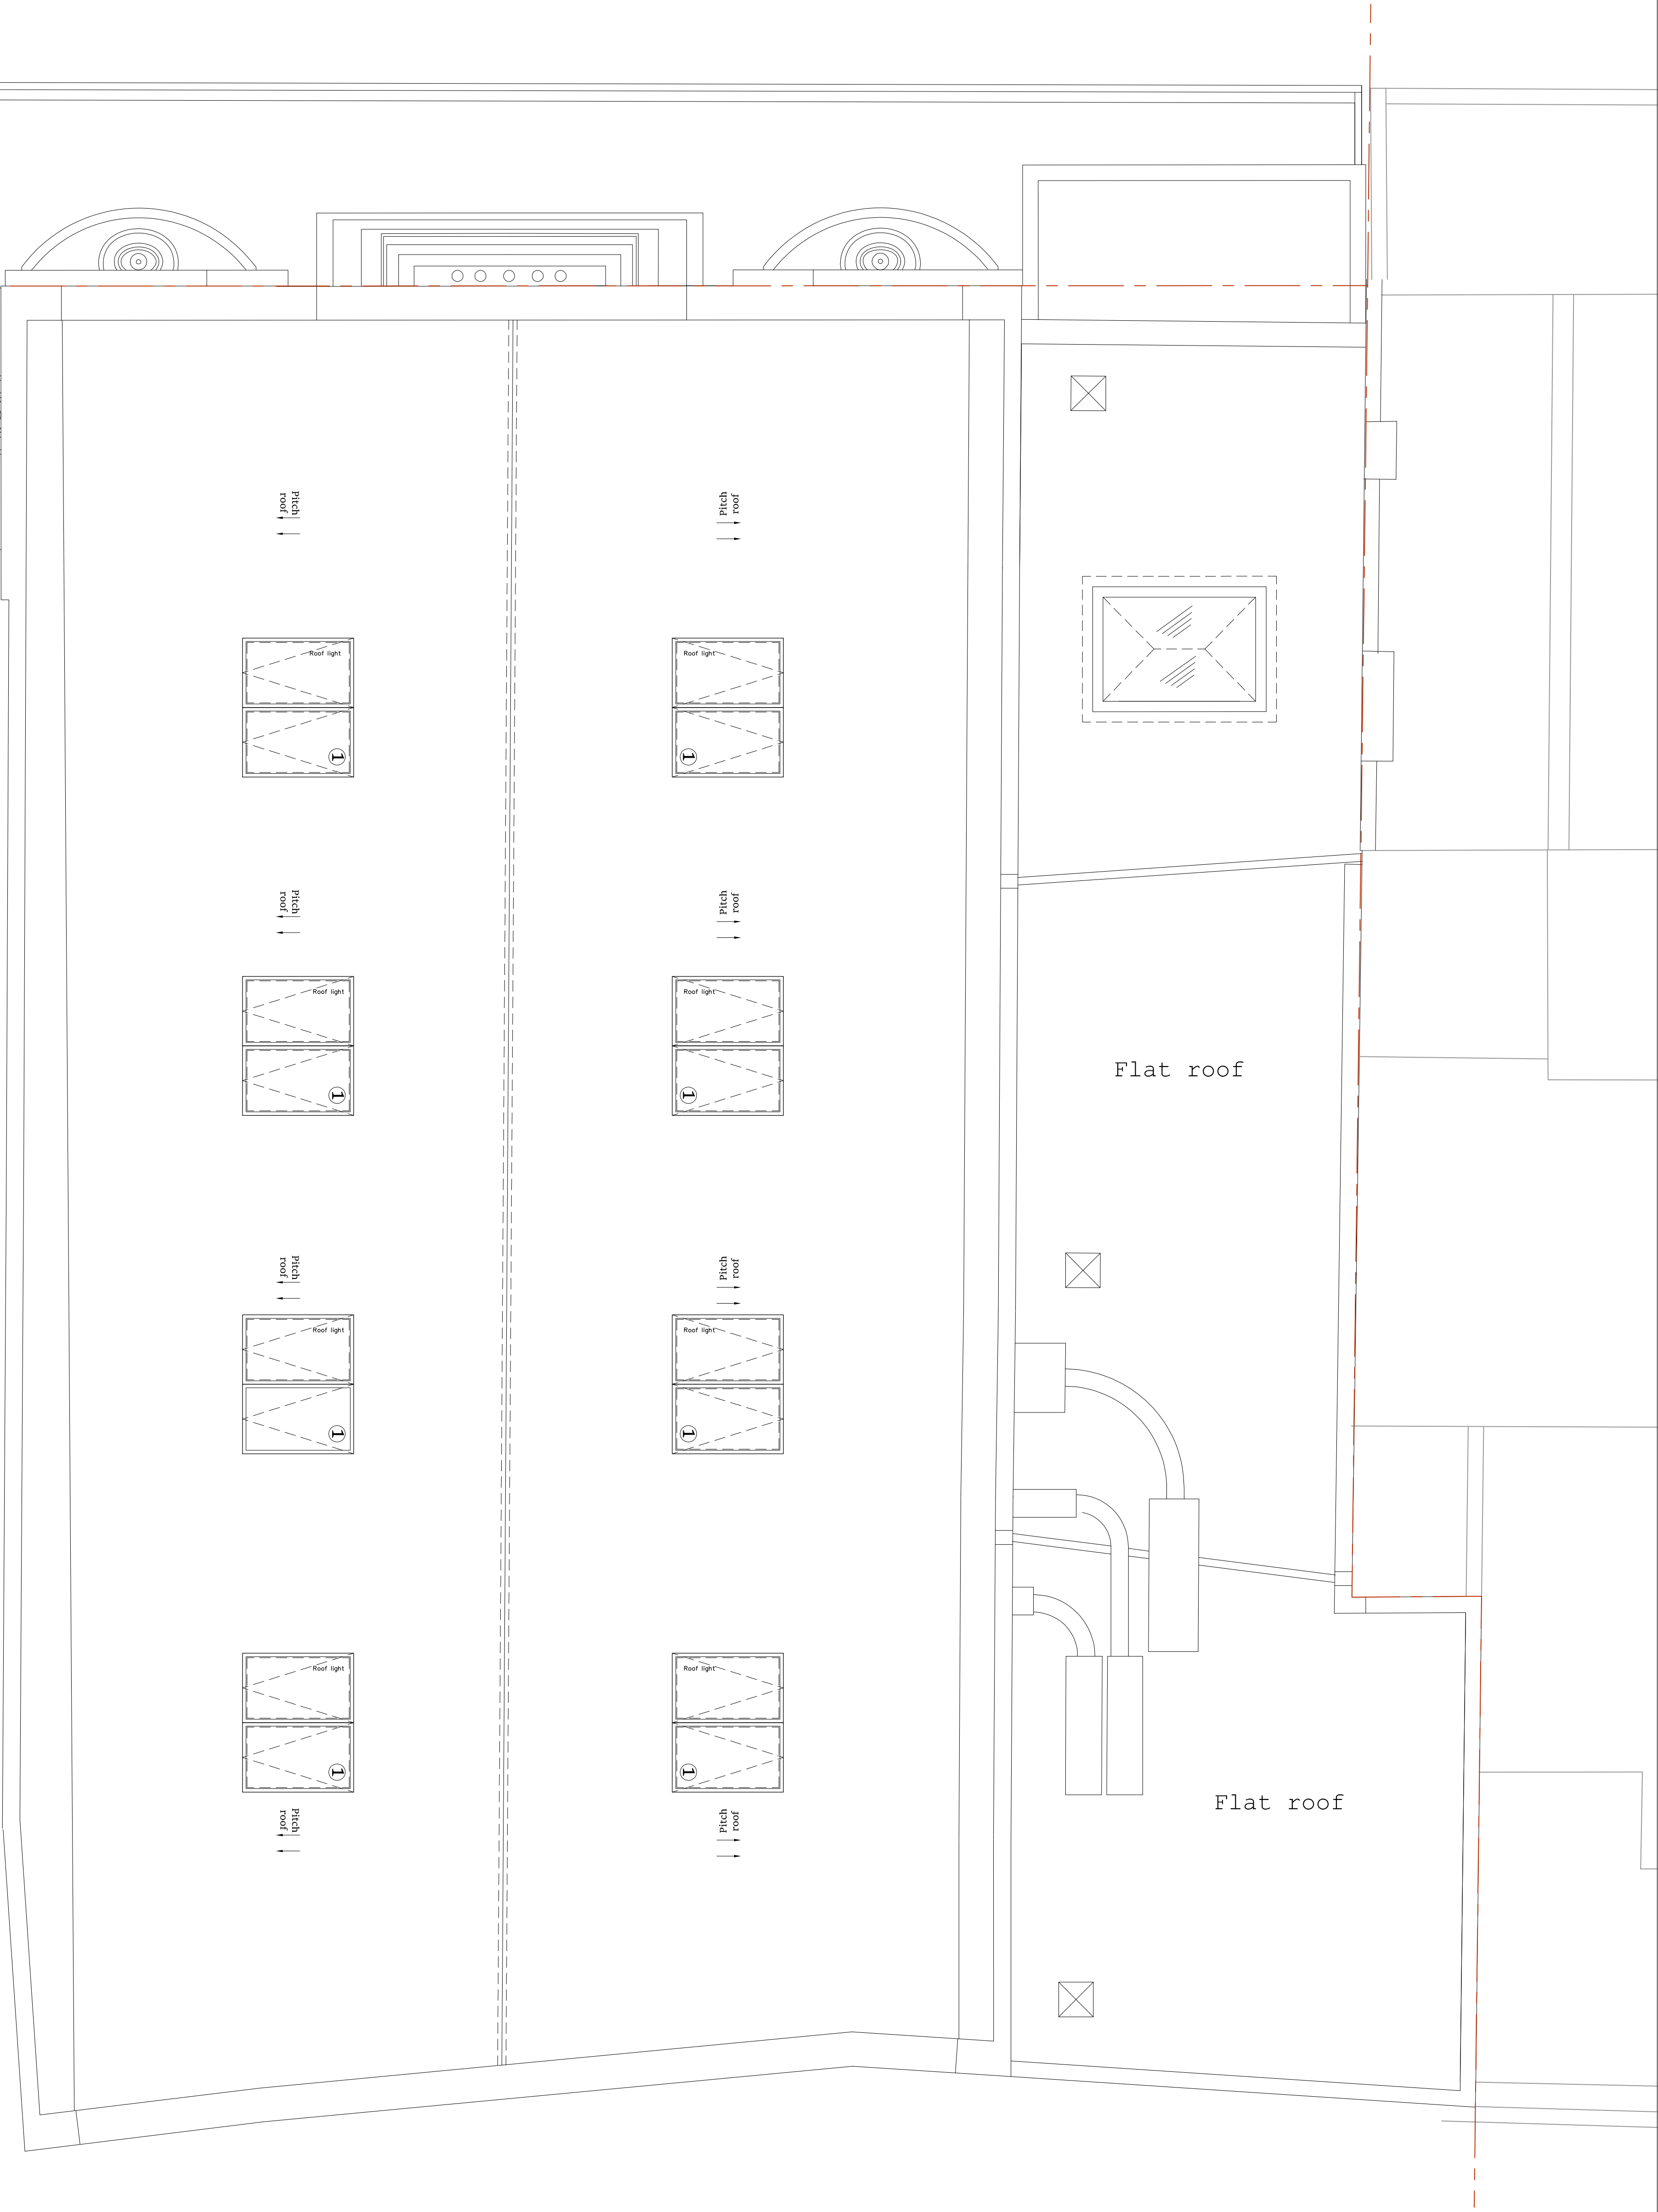

PROPOSED ROOF PLAN

SCALE 1:50

 

- LEGEND:
- ① Velux heritage conservation roof window
 - anthracite colour

Do not scale off the drawings (scale only for planning purposes).		Drawn
ARCH/CLIENT		UB
Project Title		Checked
HIGHGATE HILL MURUGAN TEMPLE –		SP
200A ARCHWAY ROAD LONDON N6 5BA		Scale
Drawing Title		1:50
PROPOSED ROOF PLAN		Size
		A1
		Project No.
		2330
		Drawing No.
		P-04
		Rev.
		—

