



# PROPOSED

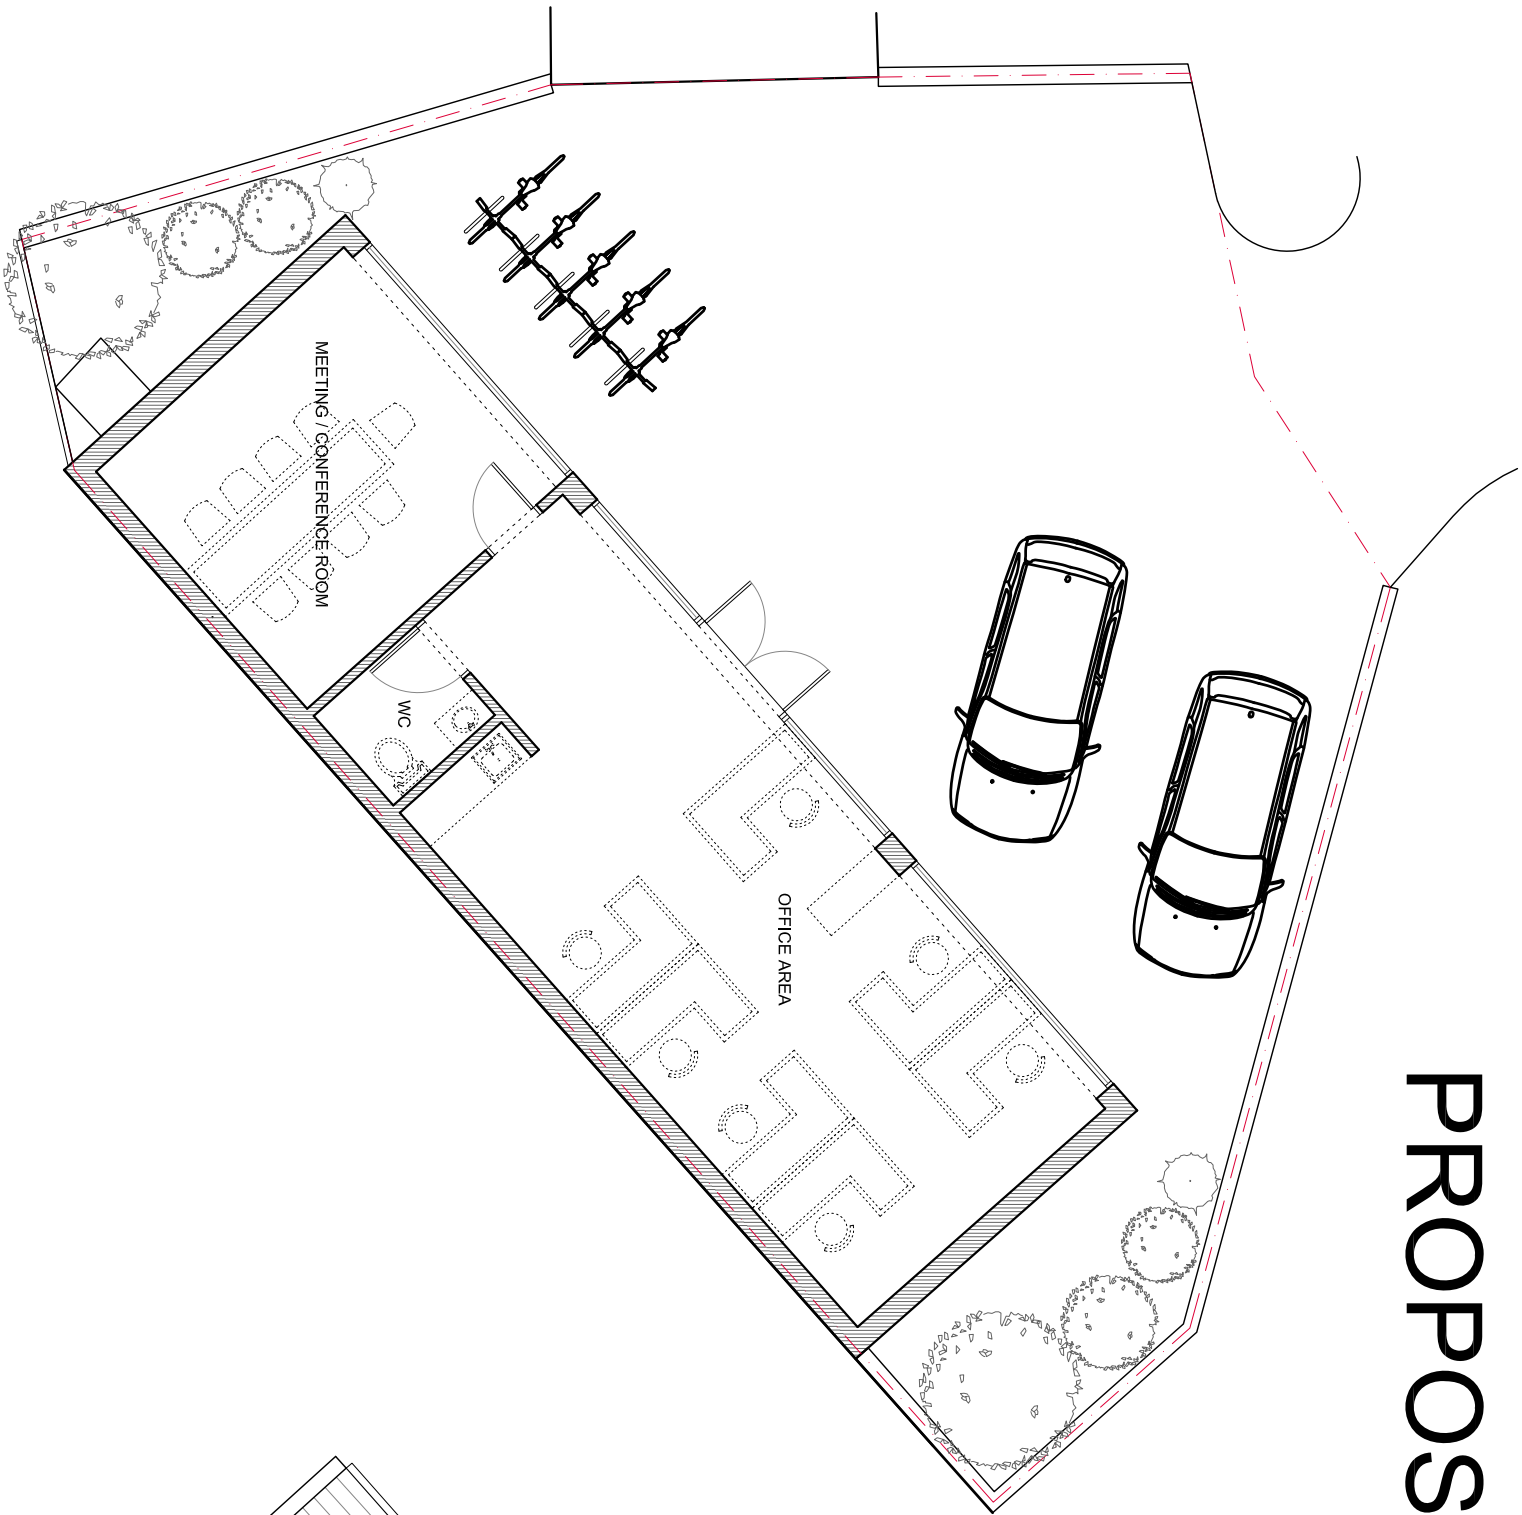


Ground Floor / Site Plan

METRES

 

SCALE

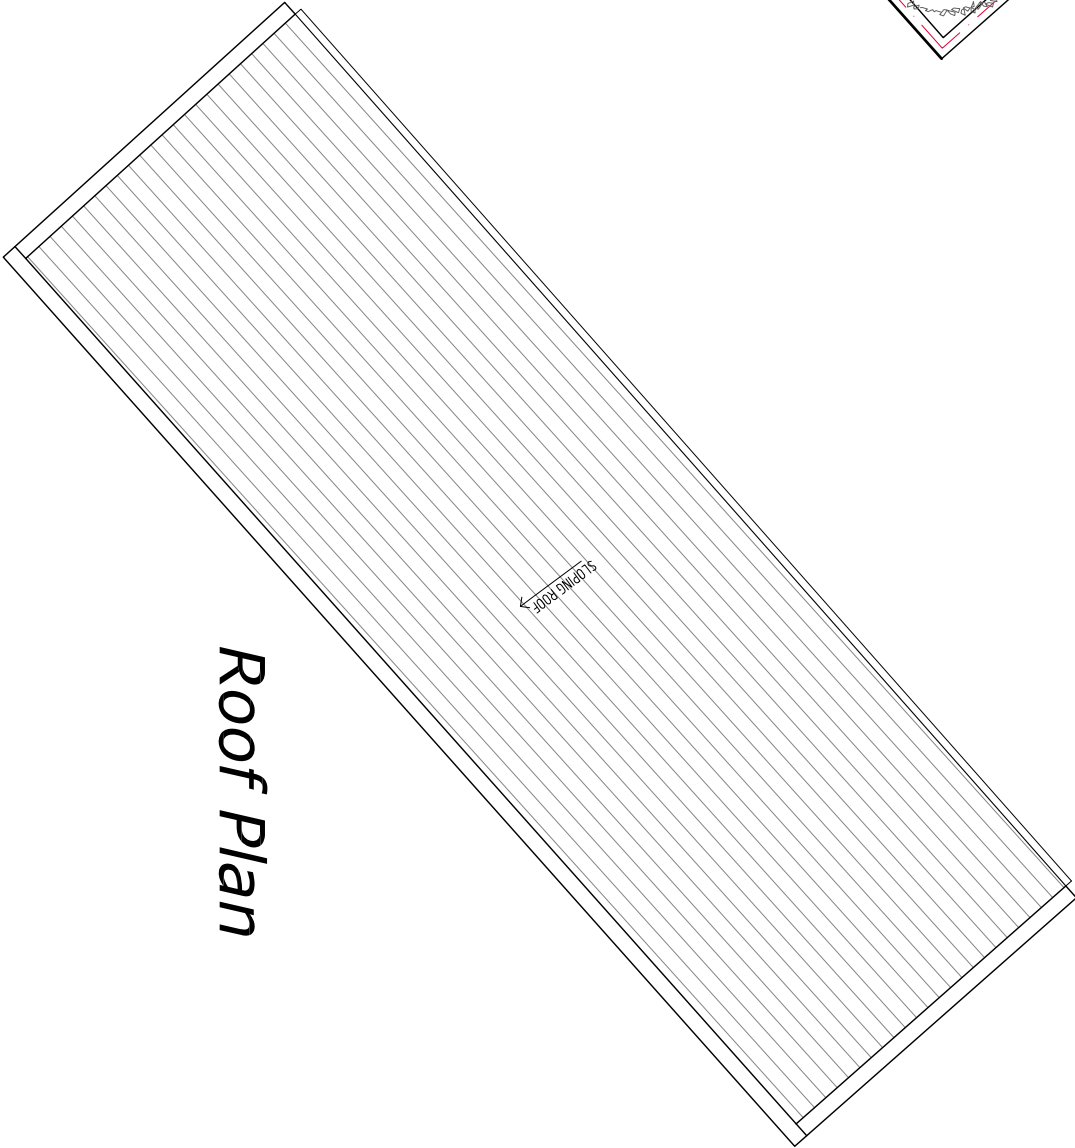

Roof Plan



info@ajplans.co

**NOTES**  
The contractors are to check all the dimensions, levels, drain runs and general condition of the site before works commence.

All works are to be carried out in accordance with current Building Regulations, British Standards, Code of Practice and Local Authority Requirements.

Project:

2 Wakefield,  
London N15 4NL

Title:

PROPOSED  
Floor Plans

Date:

14.07.23

Scale:

1:100 @ A3

Dwg. No.

WF.02.PR.02

Rev: