


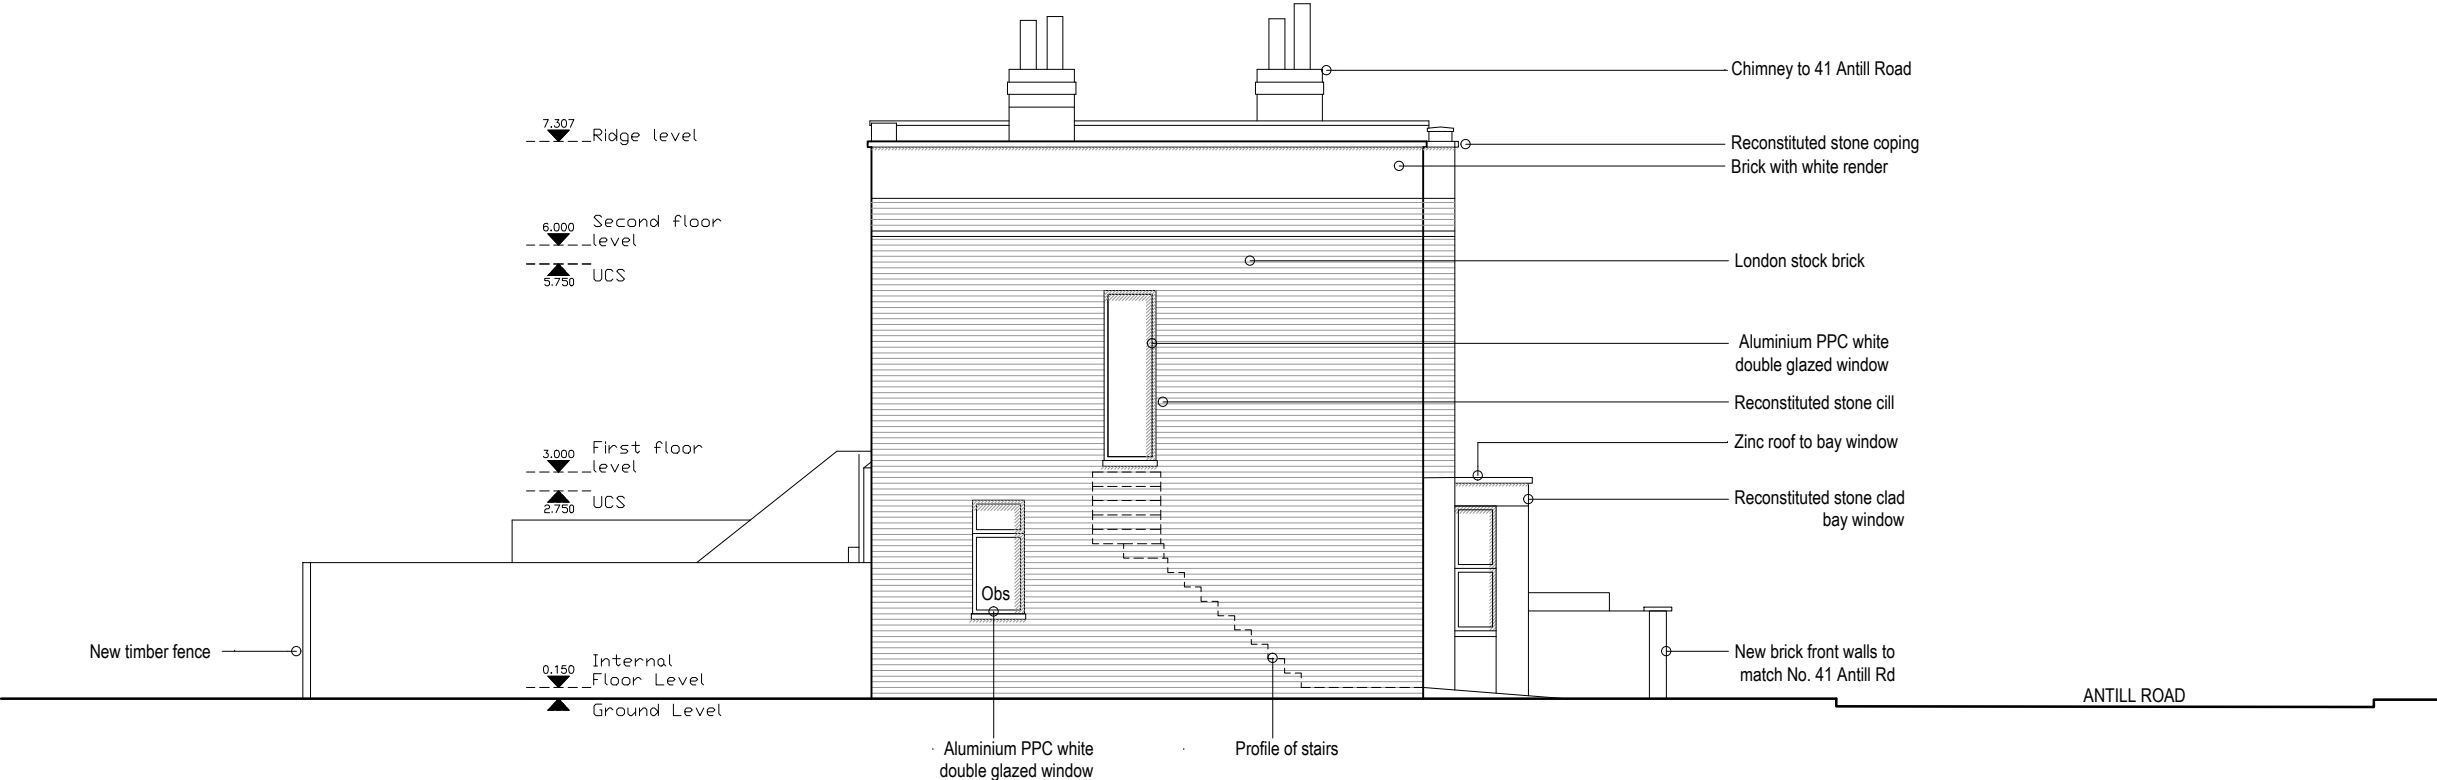


01
108
PROPOSED SOUTH ELEVATION
1:100

CONTRACTORS ARE NOT TO SCALE OFF THIS DRAWING
ALL DIMENSIONS MUST BE CHECKED ON SITE
INFORM THE ARCHITECT OF ANY
DISCREPANCIES PRIOR TO CONSTRUCTION
PLOT SIZE: A3

NOTES:

SCALE: 1:100@ A3

 

REV	DATE	DESCRIPTION	DRN	CHK
P01	22.04.2020	ISSUED FOR PLANNING	AL	CP
REVISION HISTORY				

PROJECT:
ANTILL ROAD
HARINGEY
CLIENT:
HARINGEY COUNCIL

DRAWING NO:
0222 - 108

DRAWING TITLE:
PROPOSED
SOUTH ELEVATION

SCALE @ A3: 1:100

REV:
P01

UNIT
Unit One Architects Ltd

The Junction, Station Road, Watford, WD17 1EU
t: 0207 183 1456
studio@unit1architects.com, unit1architects.com