



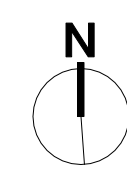

KEY:

SITE OUTLINE    - - - - -

BUILDING OUTLINE    \_\_\_\_\_

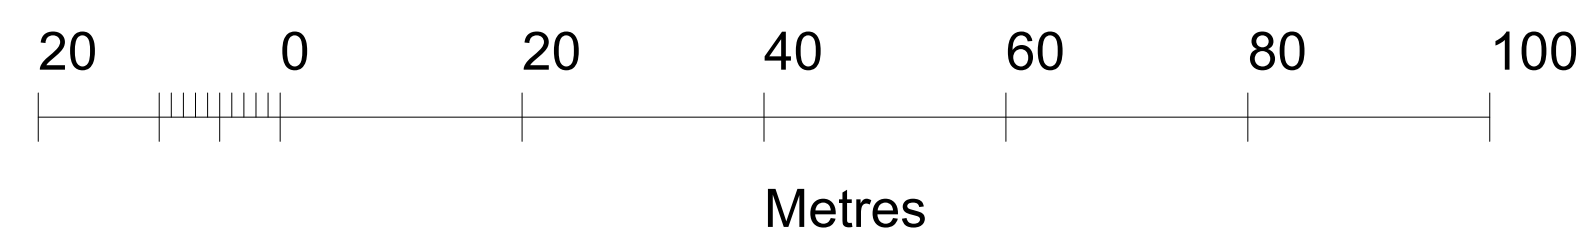

S M **CREATIVES**  
design


Production Date: 19 July 2023

Top Left: 530911 188132 Bottom Right: 531111 187932


© Crown copyright and database rights 2023 Ordnance Survey OS100035409.

Reproduction in whole or in part is prohibited without the permission of Ordnance Survey

|                        |                           |            |
|------------------------|---------------------------|------------|
| Project                |                           |            |
| 19 Albany road, N44 RR |                           |            |
| Drg Title              |                           |            |
| Location plan          |                           |            |
| Date                   | Scale                     | Drg Status |
| JULY 2023              | 1:625 @ A1<br>1:1250 @ A3 | PLANNING   |
| Drg                    | Revision                  |            |
| 19AR - 001             |                           |            |

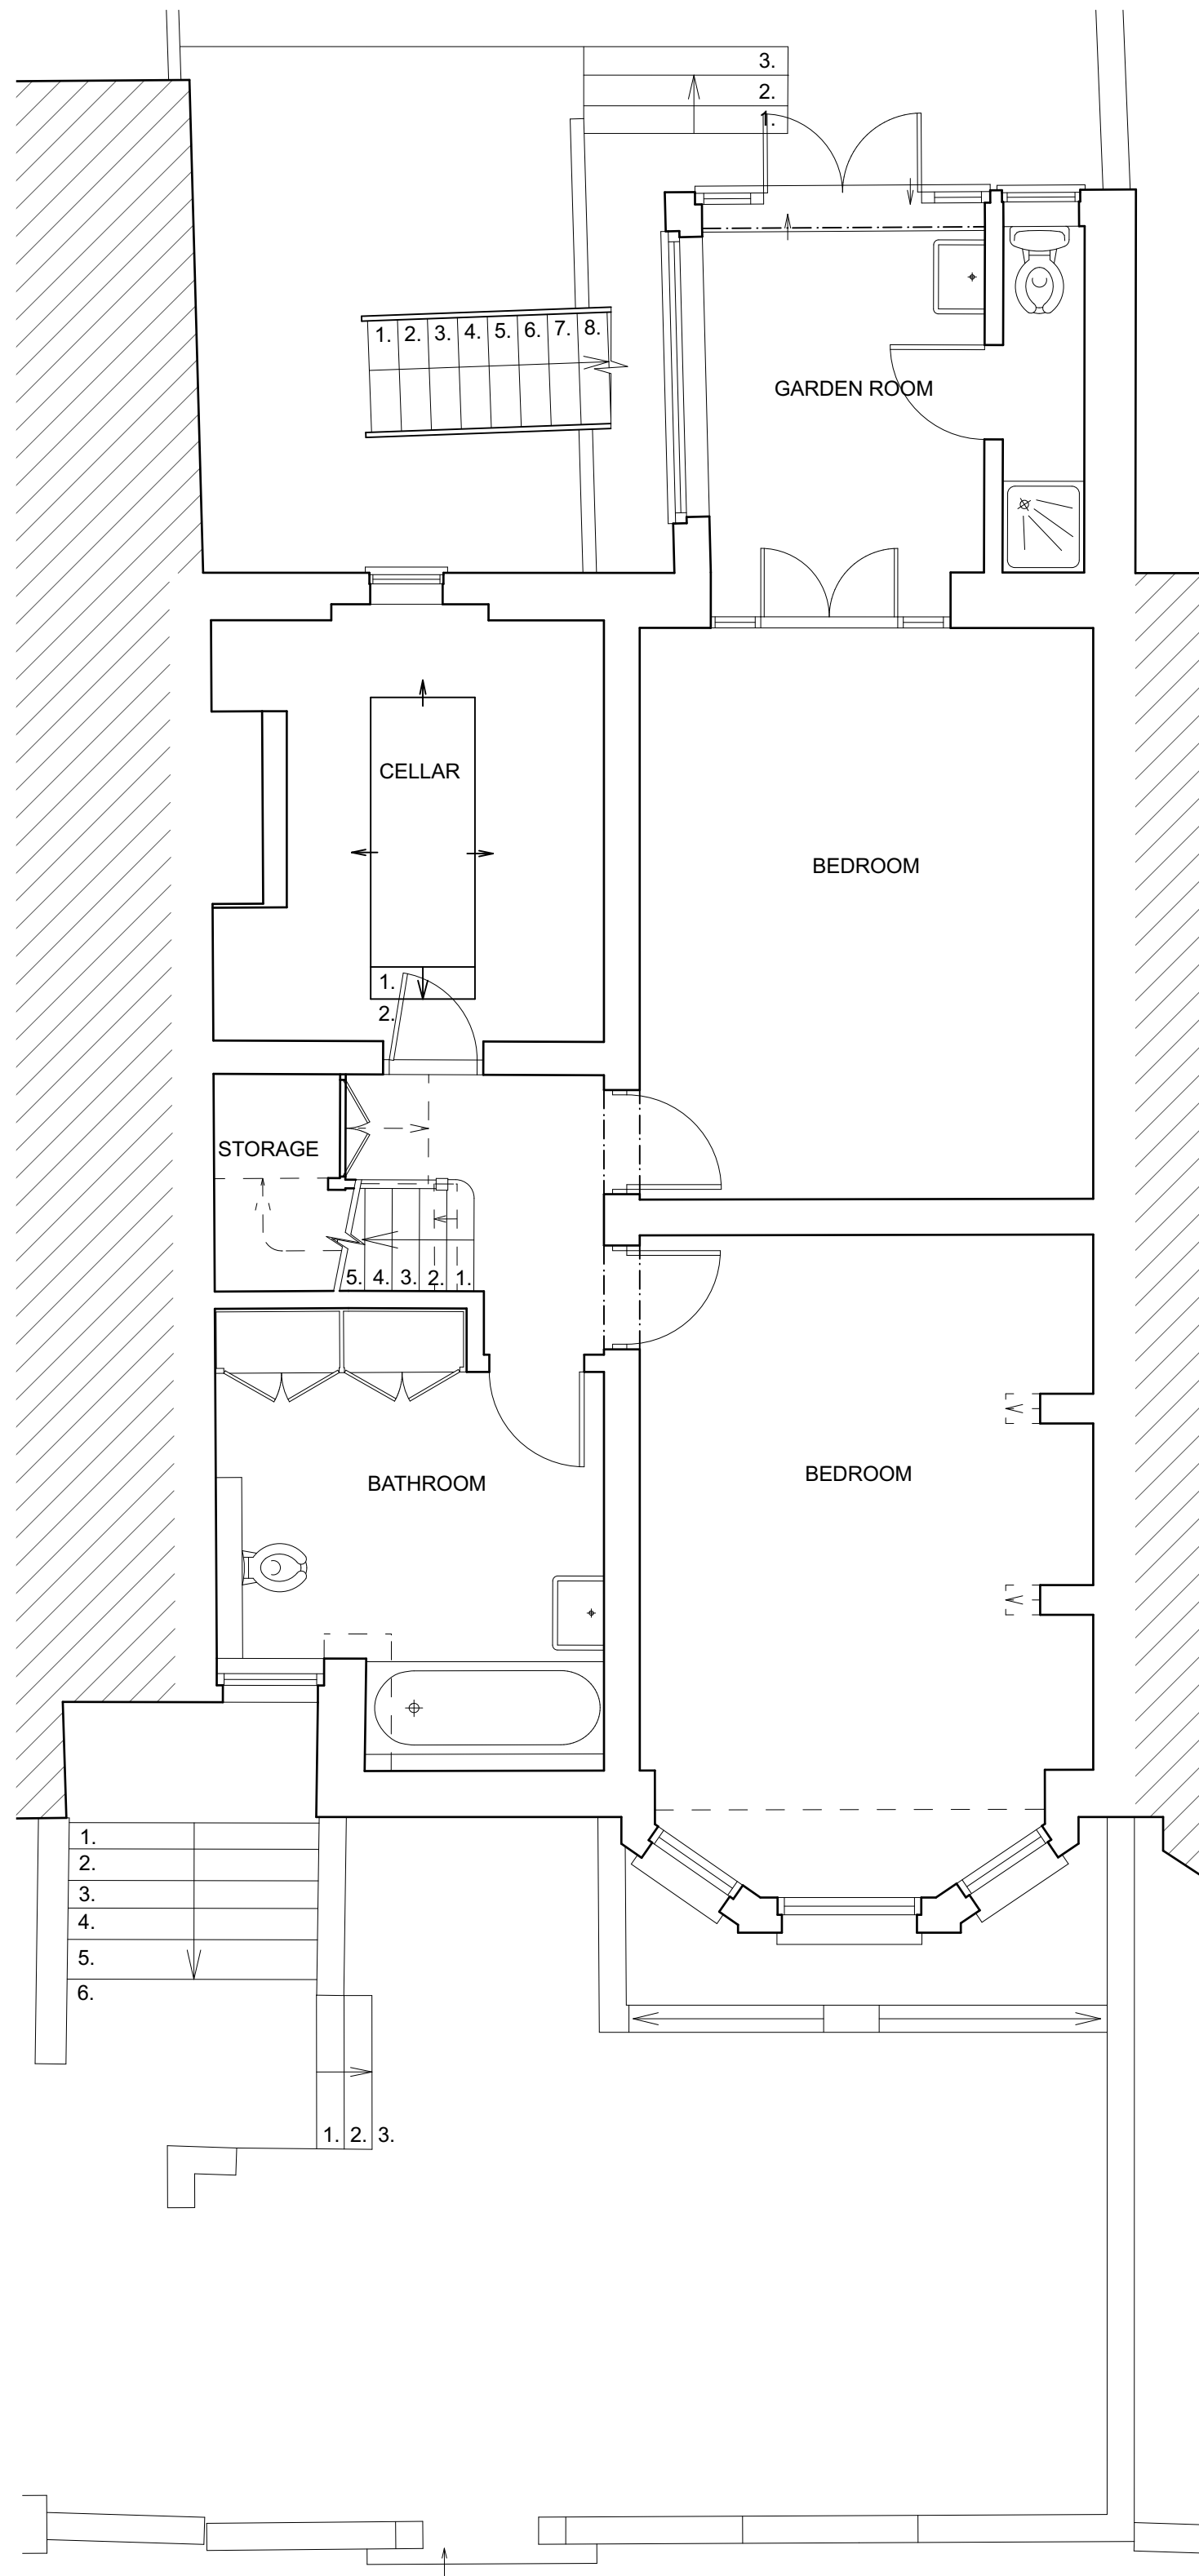


EXISTING

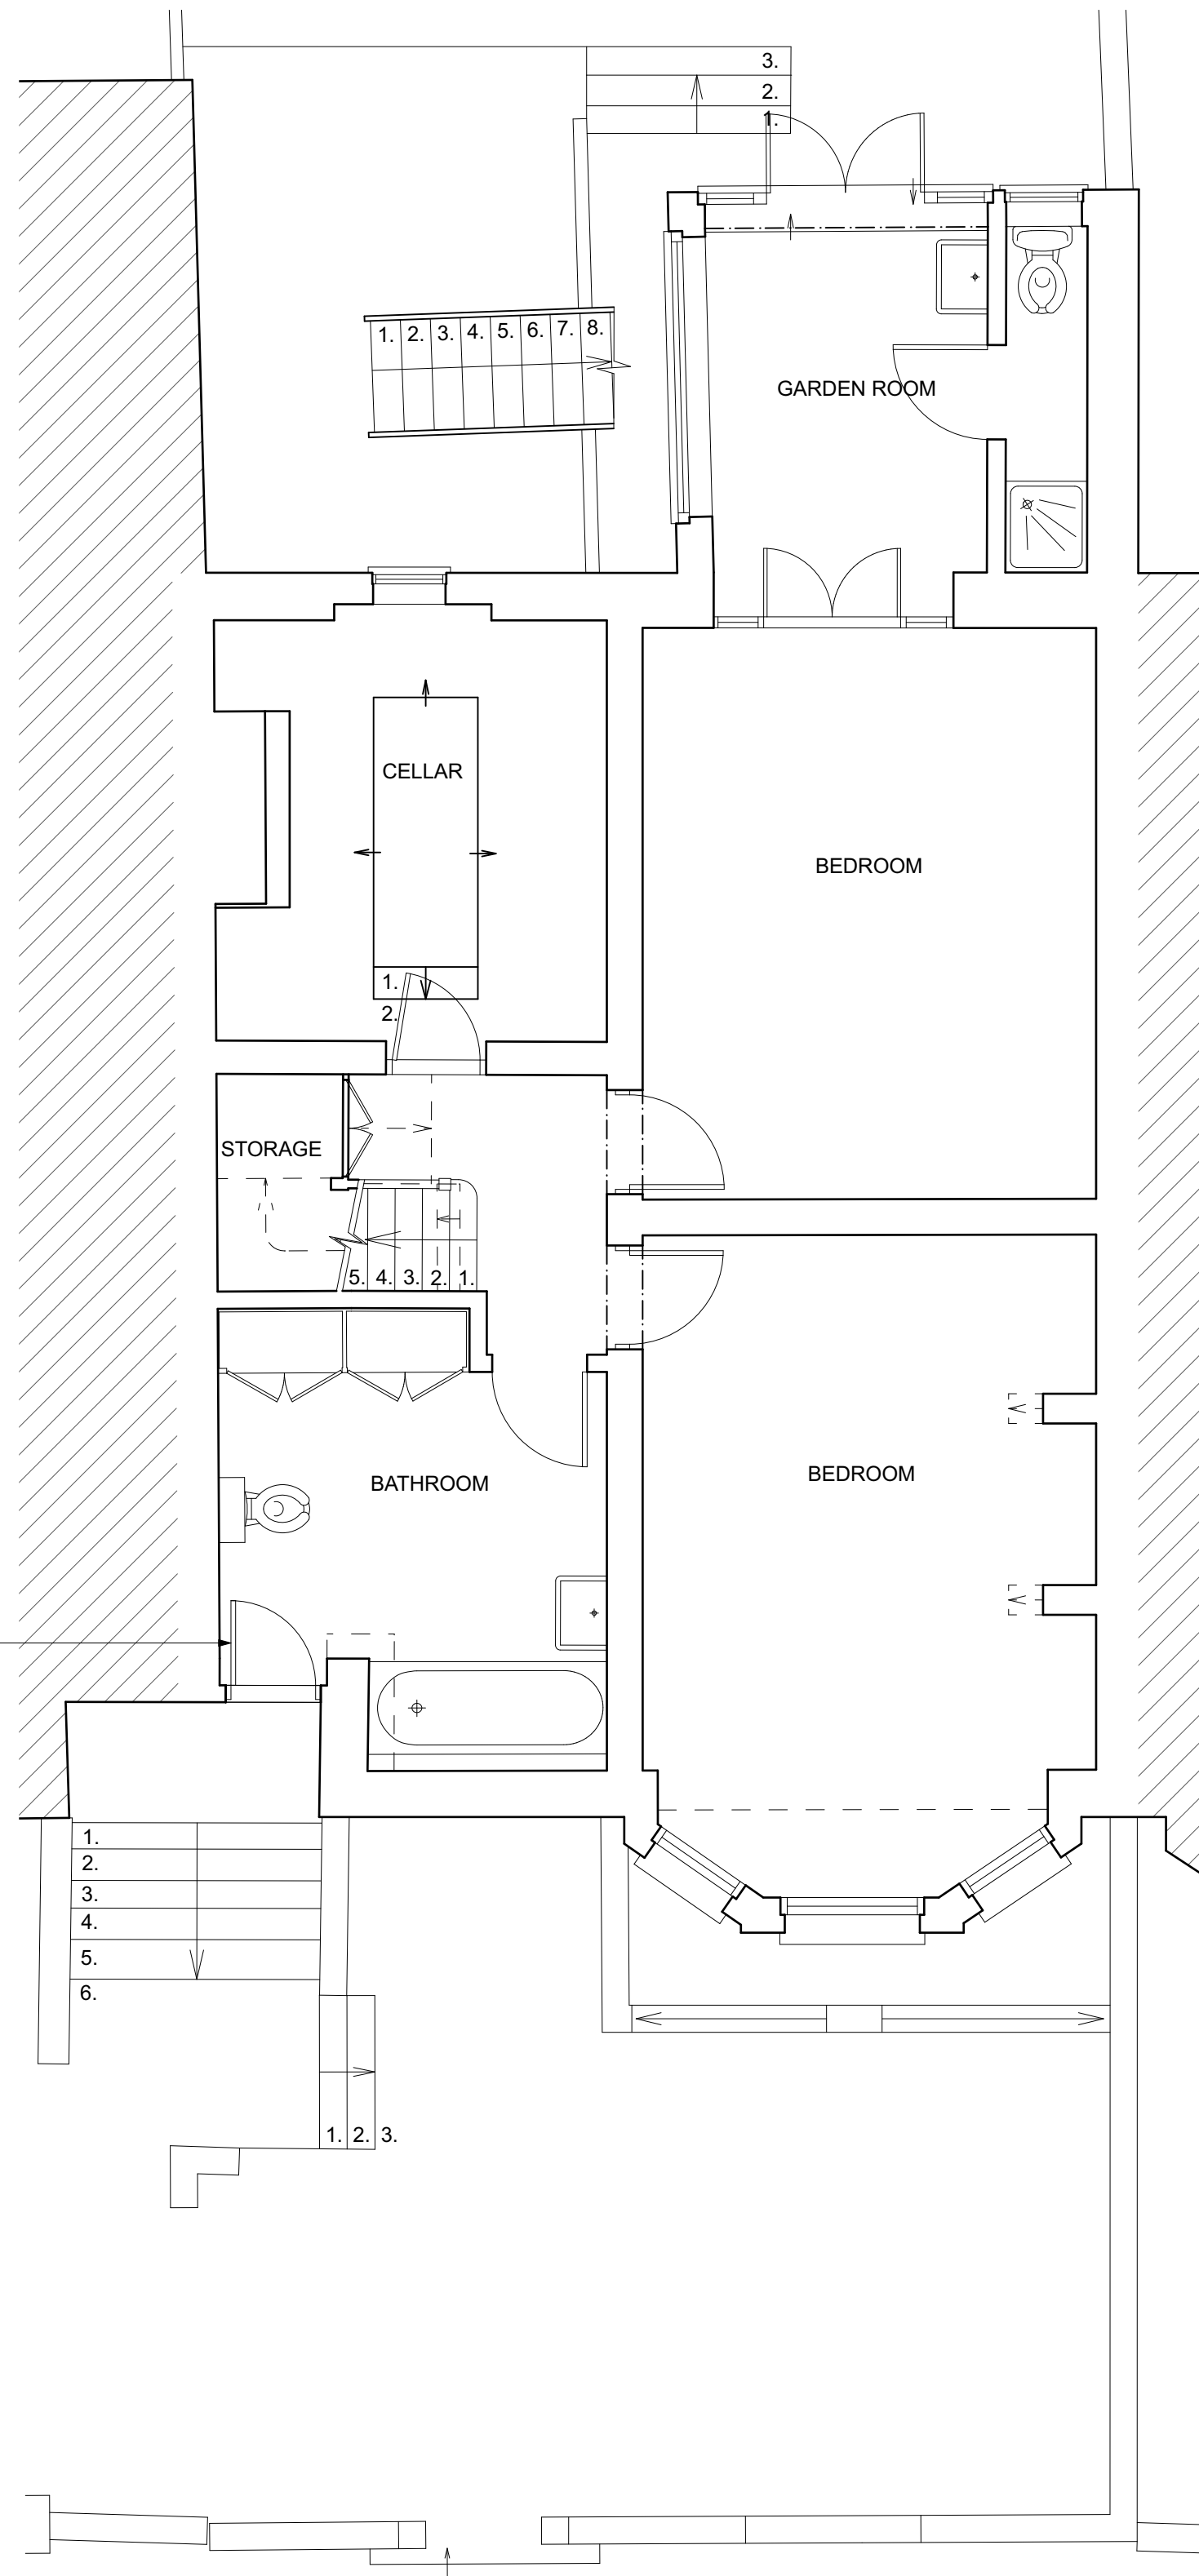

PROPOSED

SIDE TIMBER ENTRANCE DOOR  
RE-INSTATED. OPENING  
DIMENSIONS, REVEAL DEPTH,  
TIMBER DOOR AND HEADER TO  
MATCH NEIGHBOUR AT NO. 17

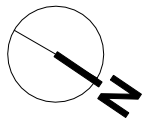

S M **CREATIVES**  
design


**Project**  
19 Albany road, N44 RR


**Drg Title**  
Existing and Proposed  
Lower Ground floor plan

|                   |                              |                        |
|-------------------|------------------------------|------------------------|
| Date<br>JULY 2023 | Scale<br>1:50@A1<br>1:100@A3 | Drg Status<br>PLANNING |
|-------------------|------------------------------|------------------------|


Drg  
**19AR - 002**

Revision

 


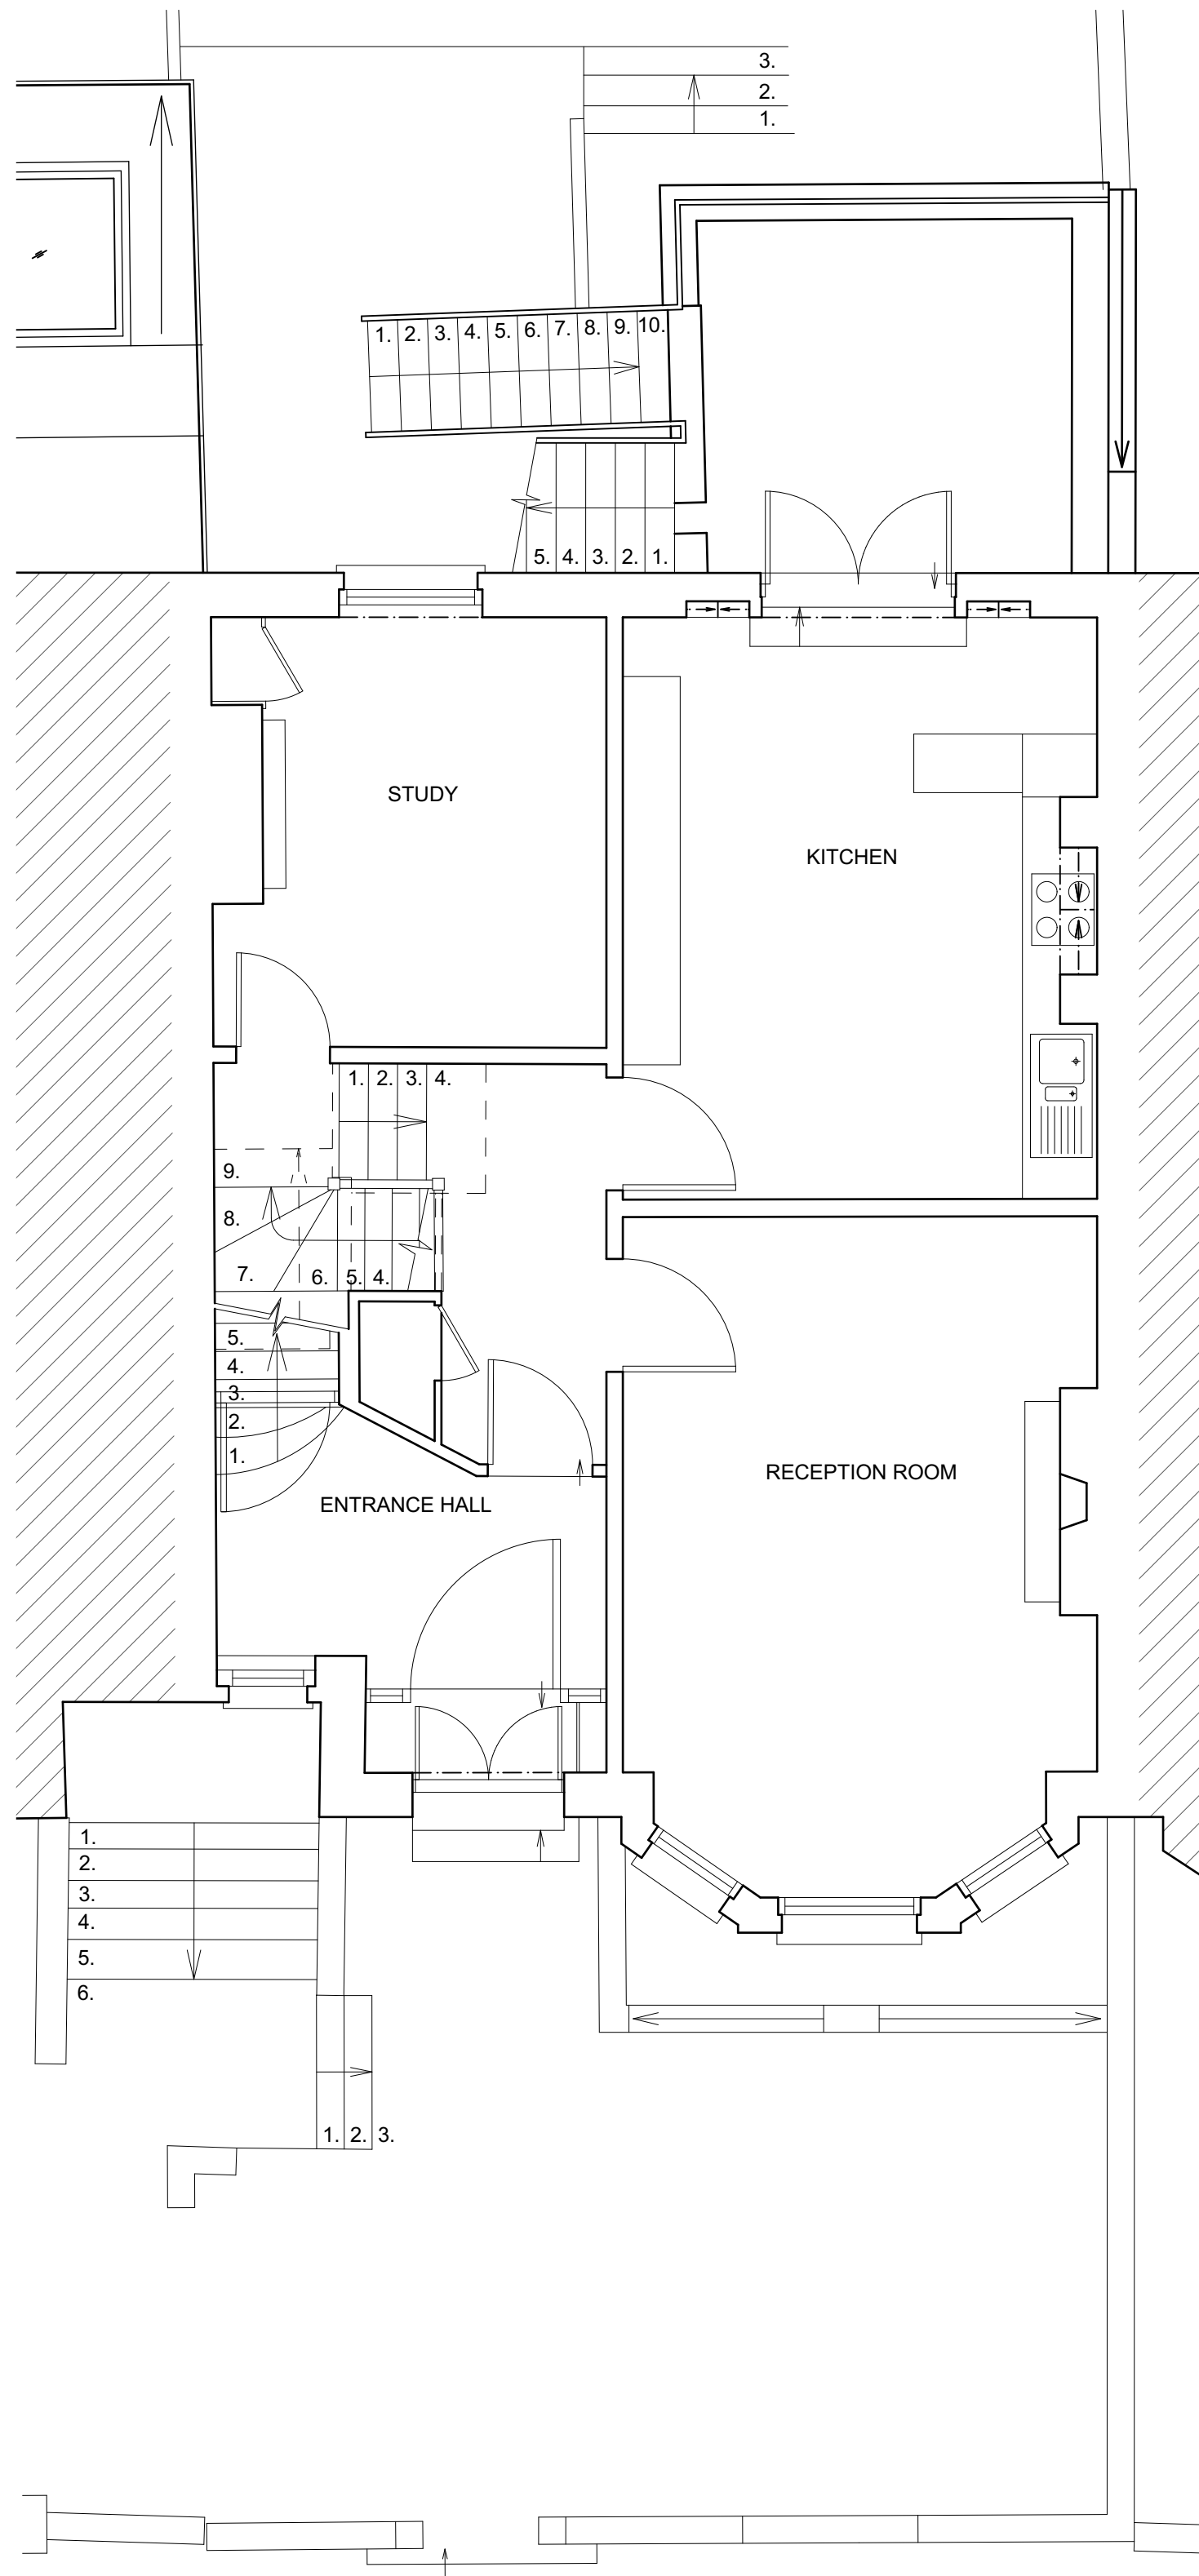

EXISTING

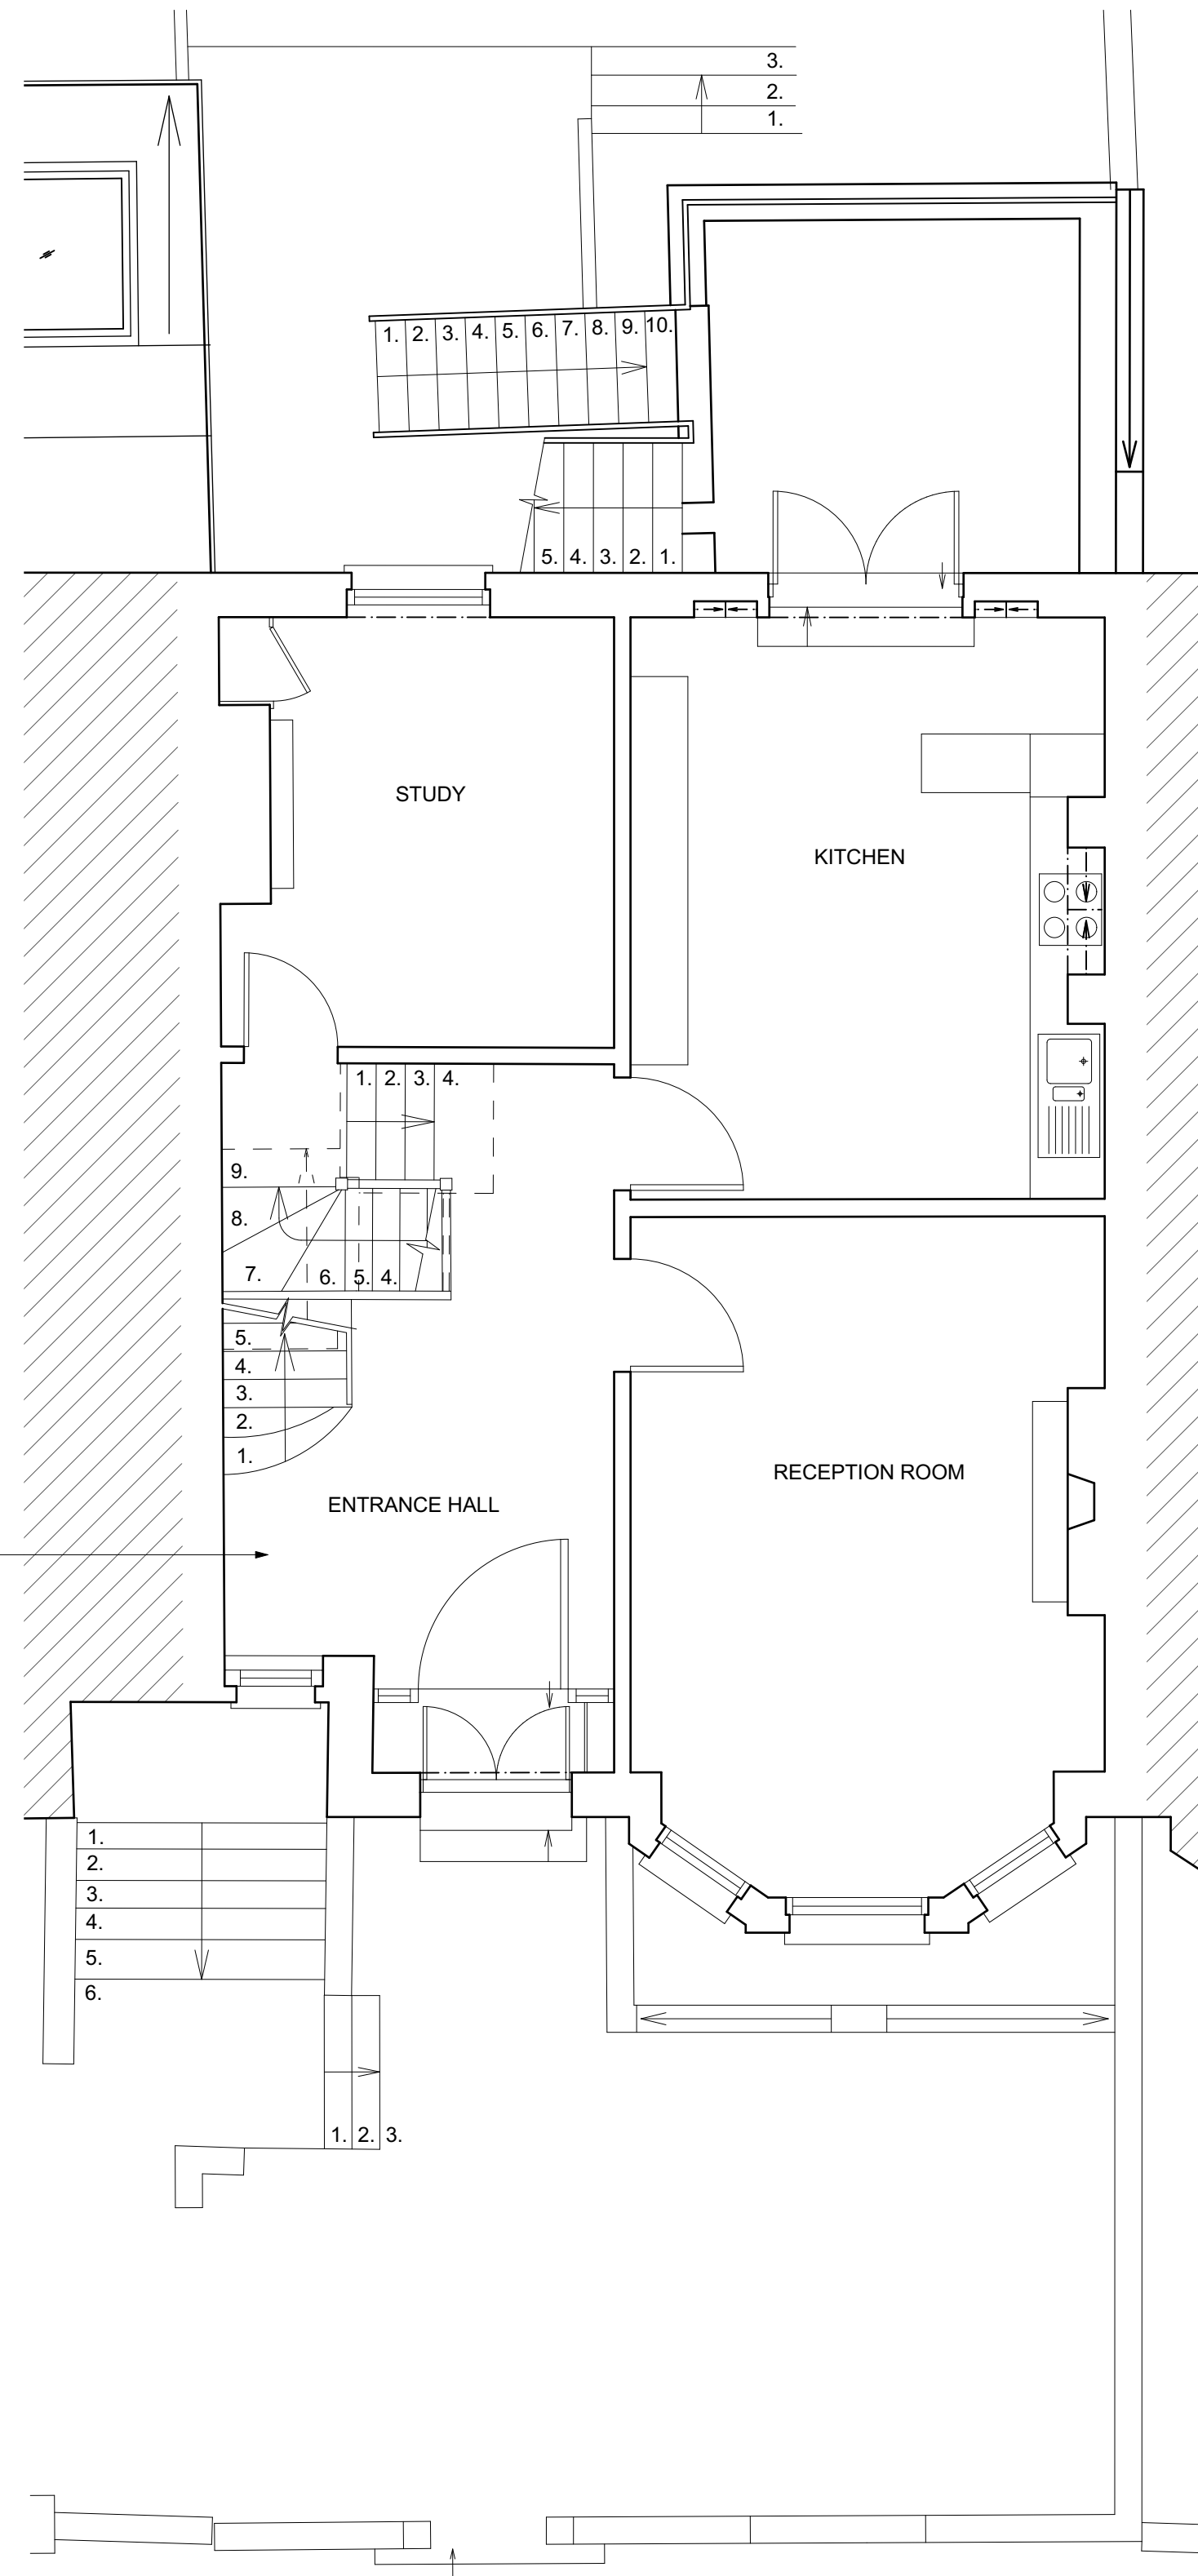

PROPOSED

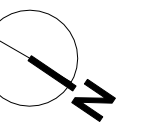


S M **CREATIVES**  
design


**Project**  
19 Albany road, N44 RR

**Drg Title**  
Existing and Proposed  
Ground floor plan


|                   |                              |                        |
|-------------------|------------------------------|------------------------|
| Date<br>JULY 2023 | Scale<br>1:50@A1<br>1:100@A3 | Drg Status<br>PLANNING |
|-------------------|------------------------------|------------------------|

|                   |          |
|-------------------|----------|
| Drg<br>19AR - 003 | Revision |
|-------------------|----------|

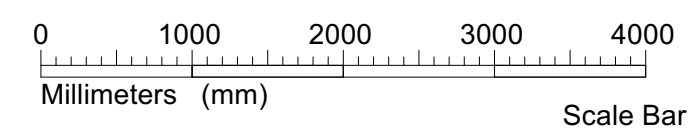


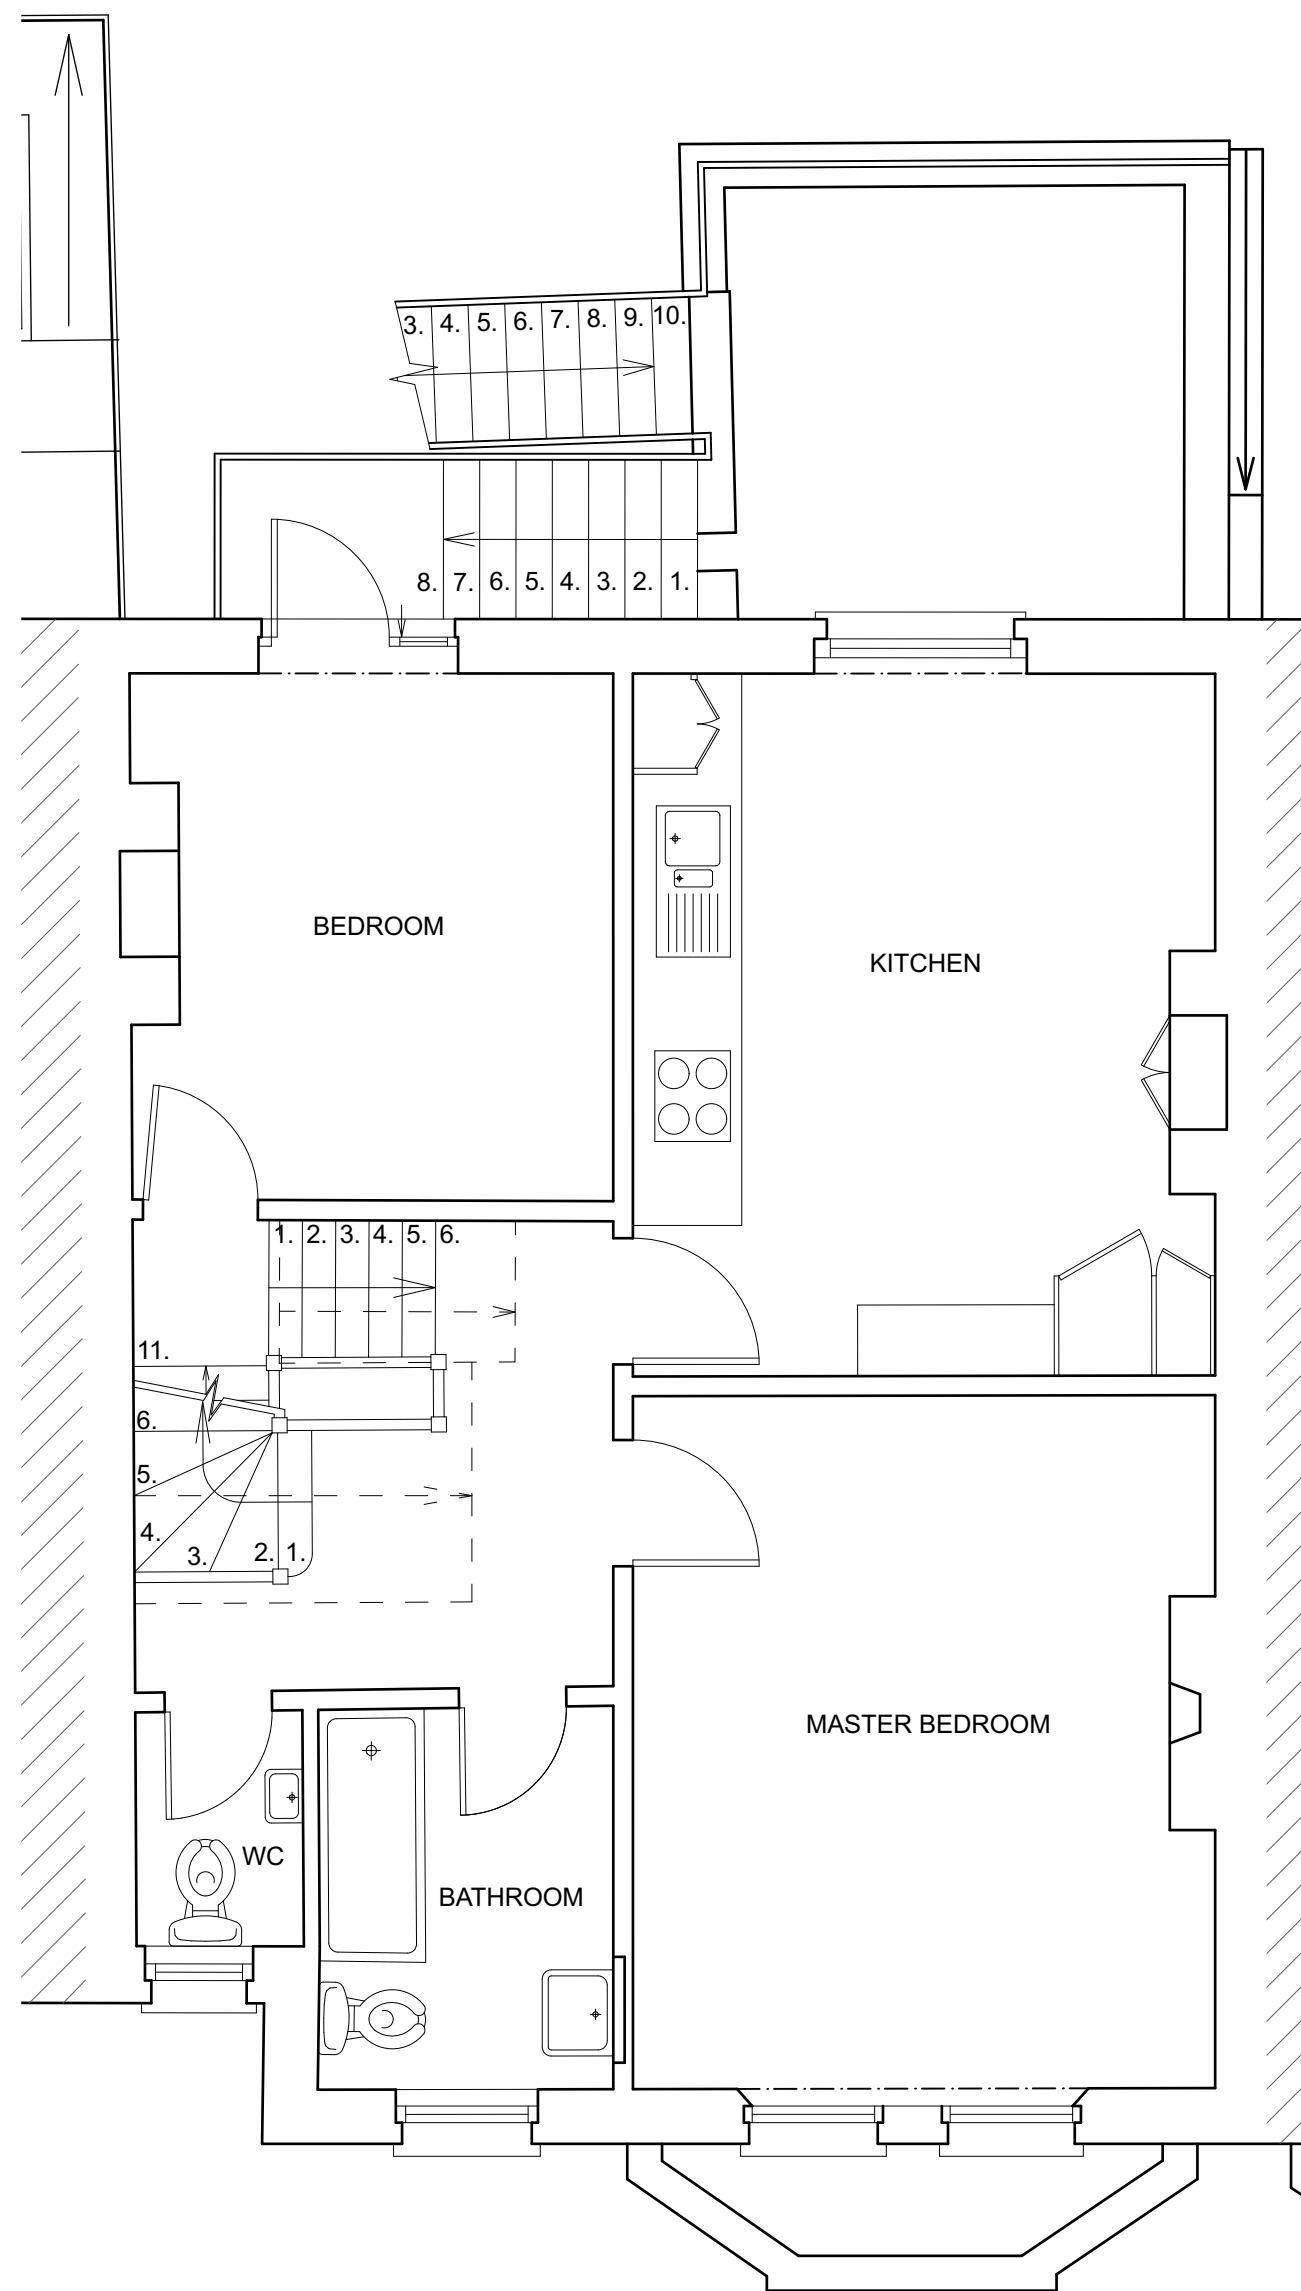

EXISTING

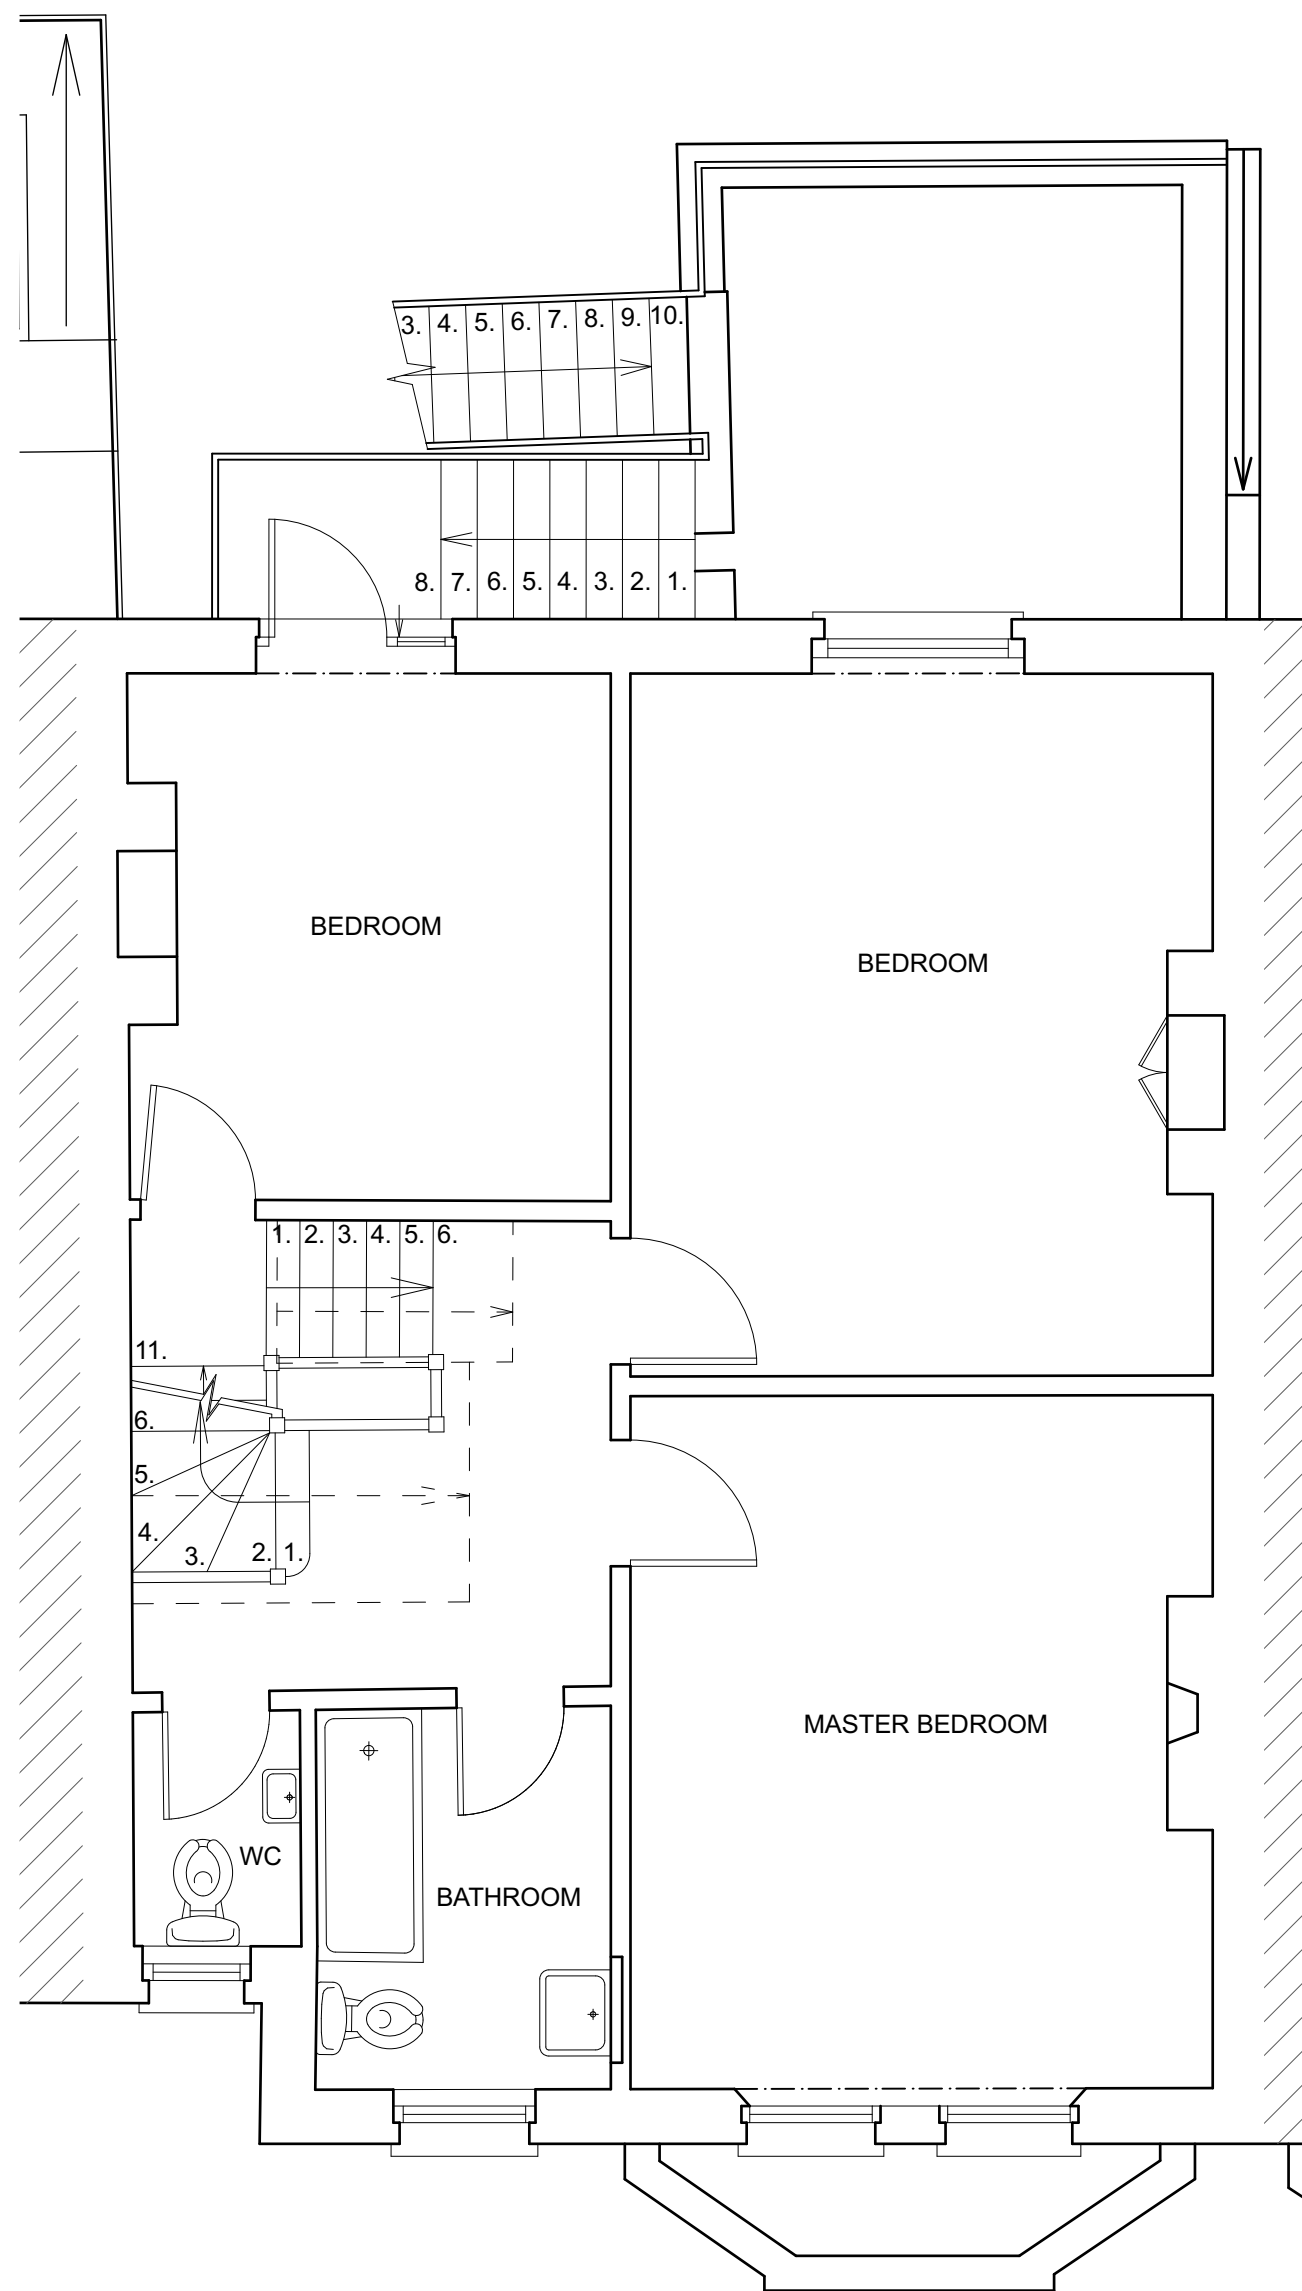



PROPOSED

 


S M **CREATIVES**  
design

|                                                                             |                                     |                                      |
|-----------------------------------------------------------------------------|-------------------------------------|--------------------------------------|
| <b>Project</b><br>19 Albany road, N44 RR                                    |                                     |                                      |
| <b>Drg Title</b><br><b>Existing and Proposed</b><br><b>First floor plan</b> |                                     |                                      |
| <b>Date</b><br>JULY 2023                                                    | <b>Scale</b><br>1:50@A1<br>1:100@A3 | <b>Drg Status</b><br><b>PLANNING</b> |
| <b>Drg</b><br><b>19AR - 004</b>                                             | <b>Revision</b>                     |                                      |

 


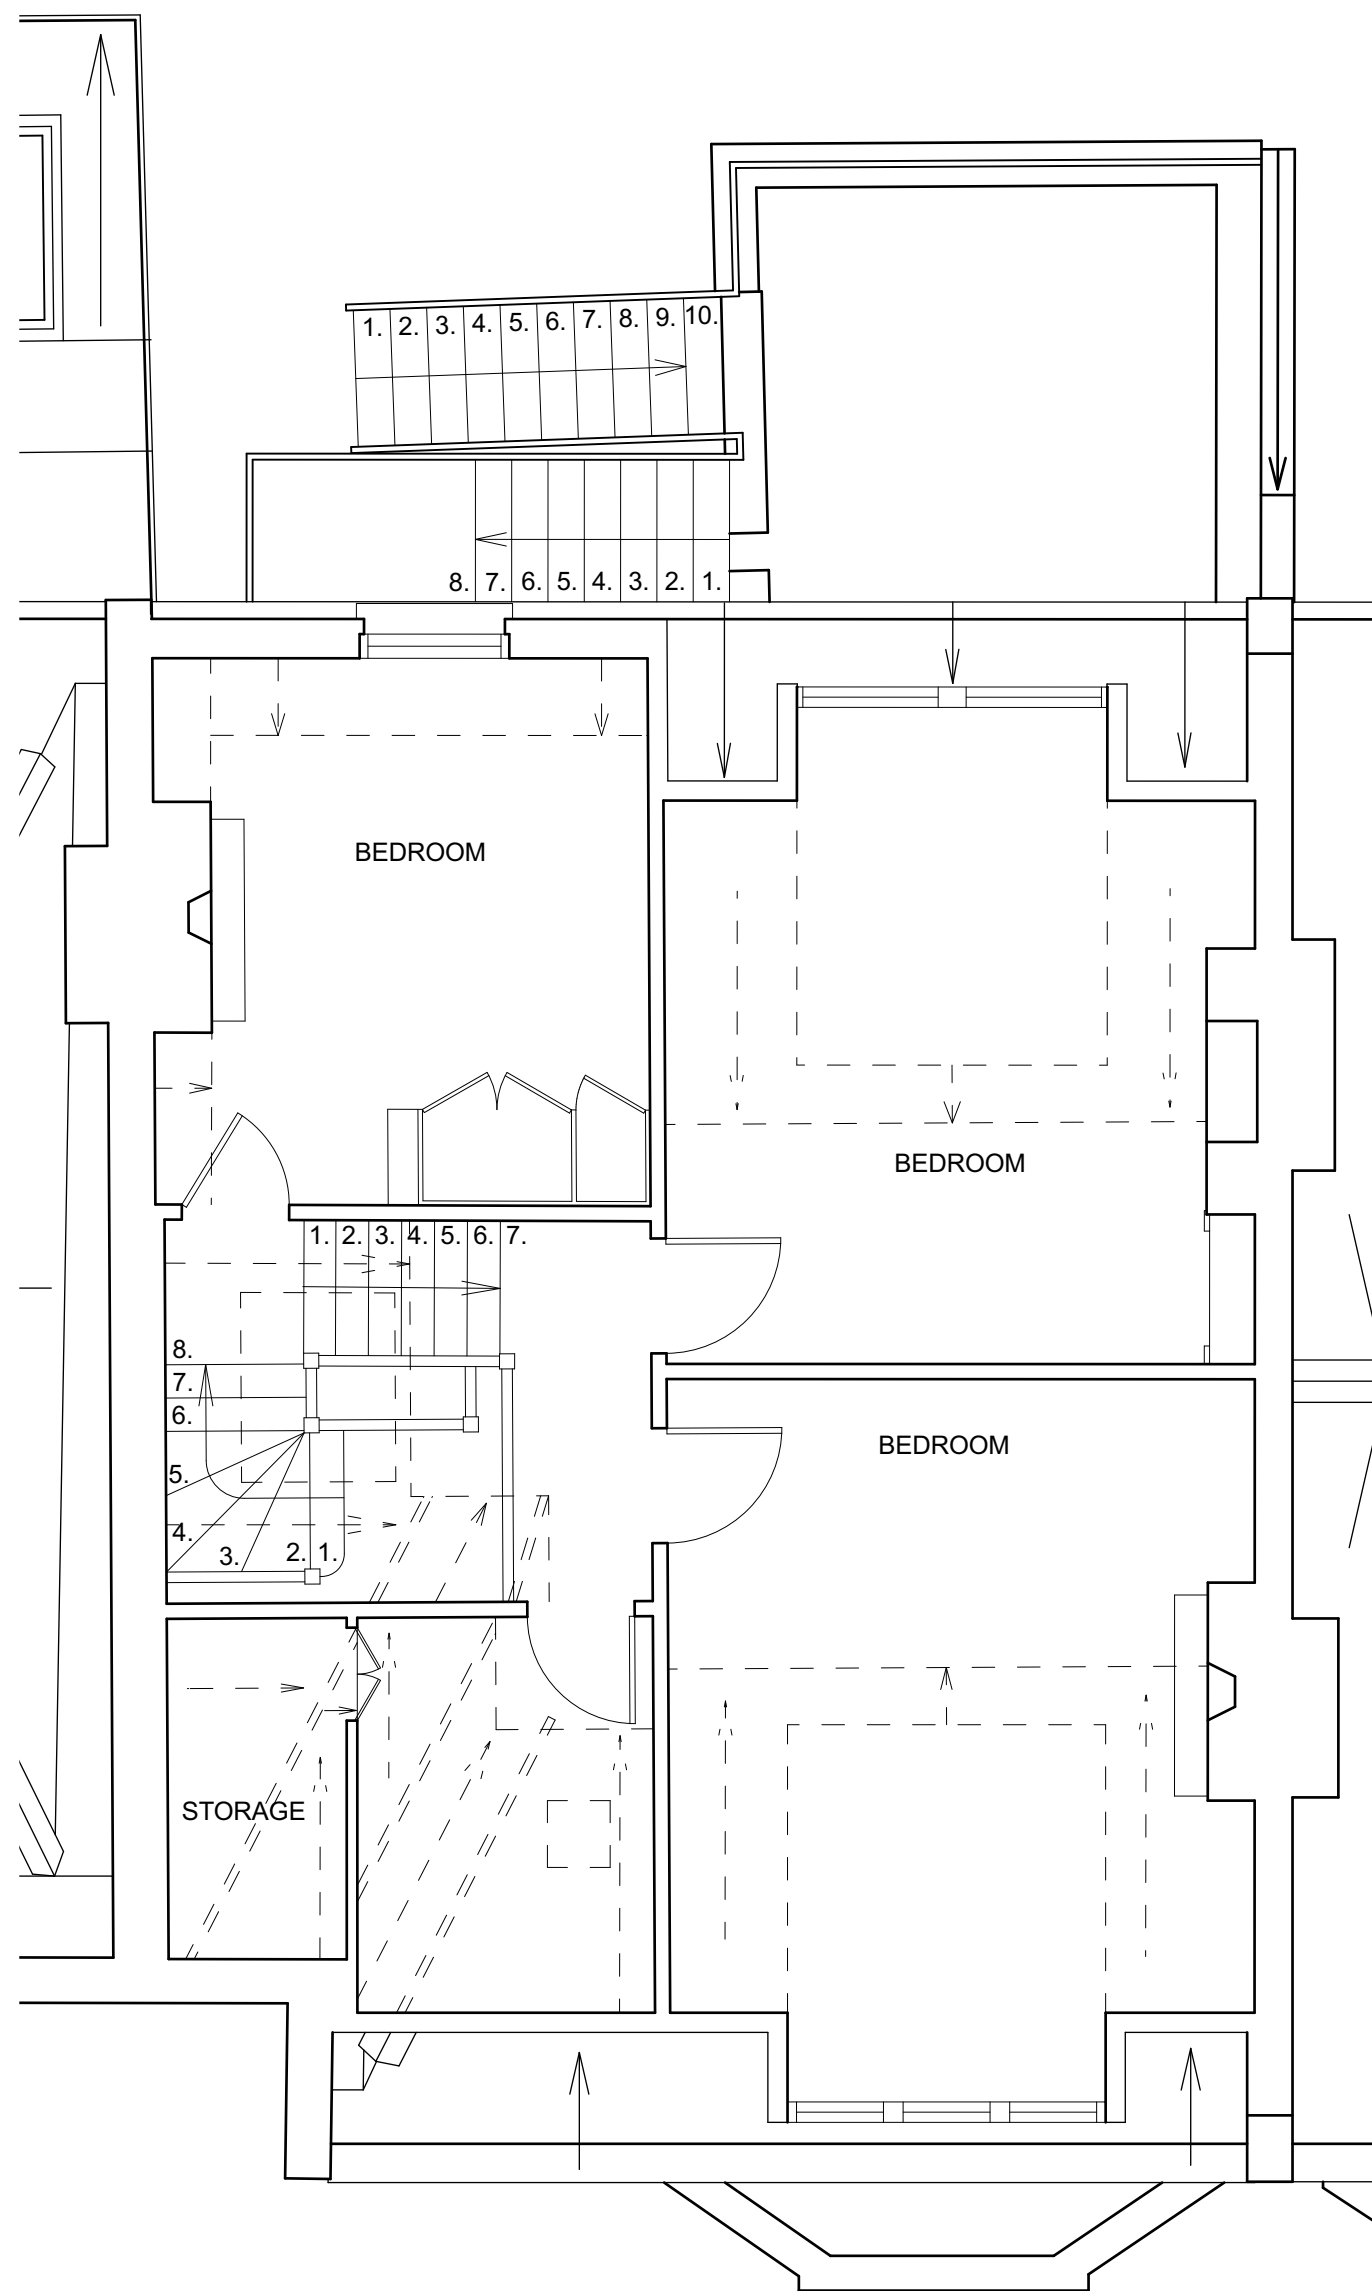

EXISTING

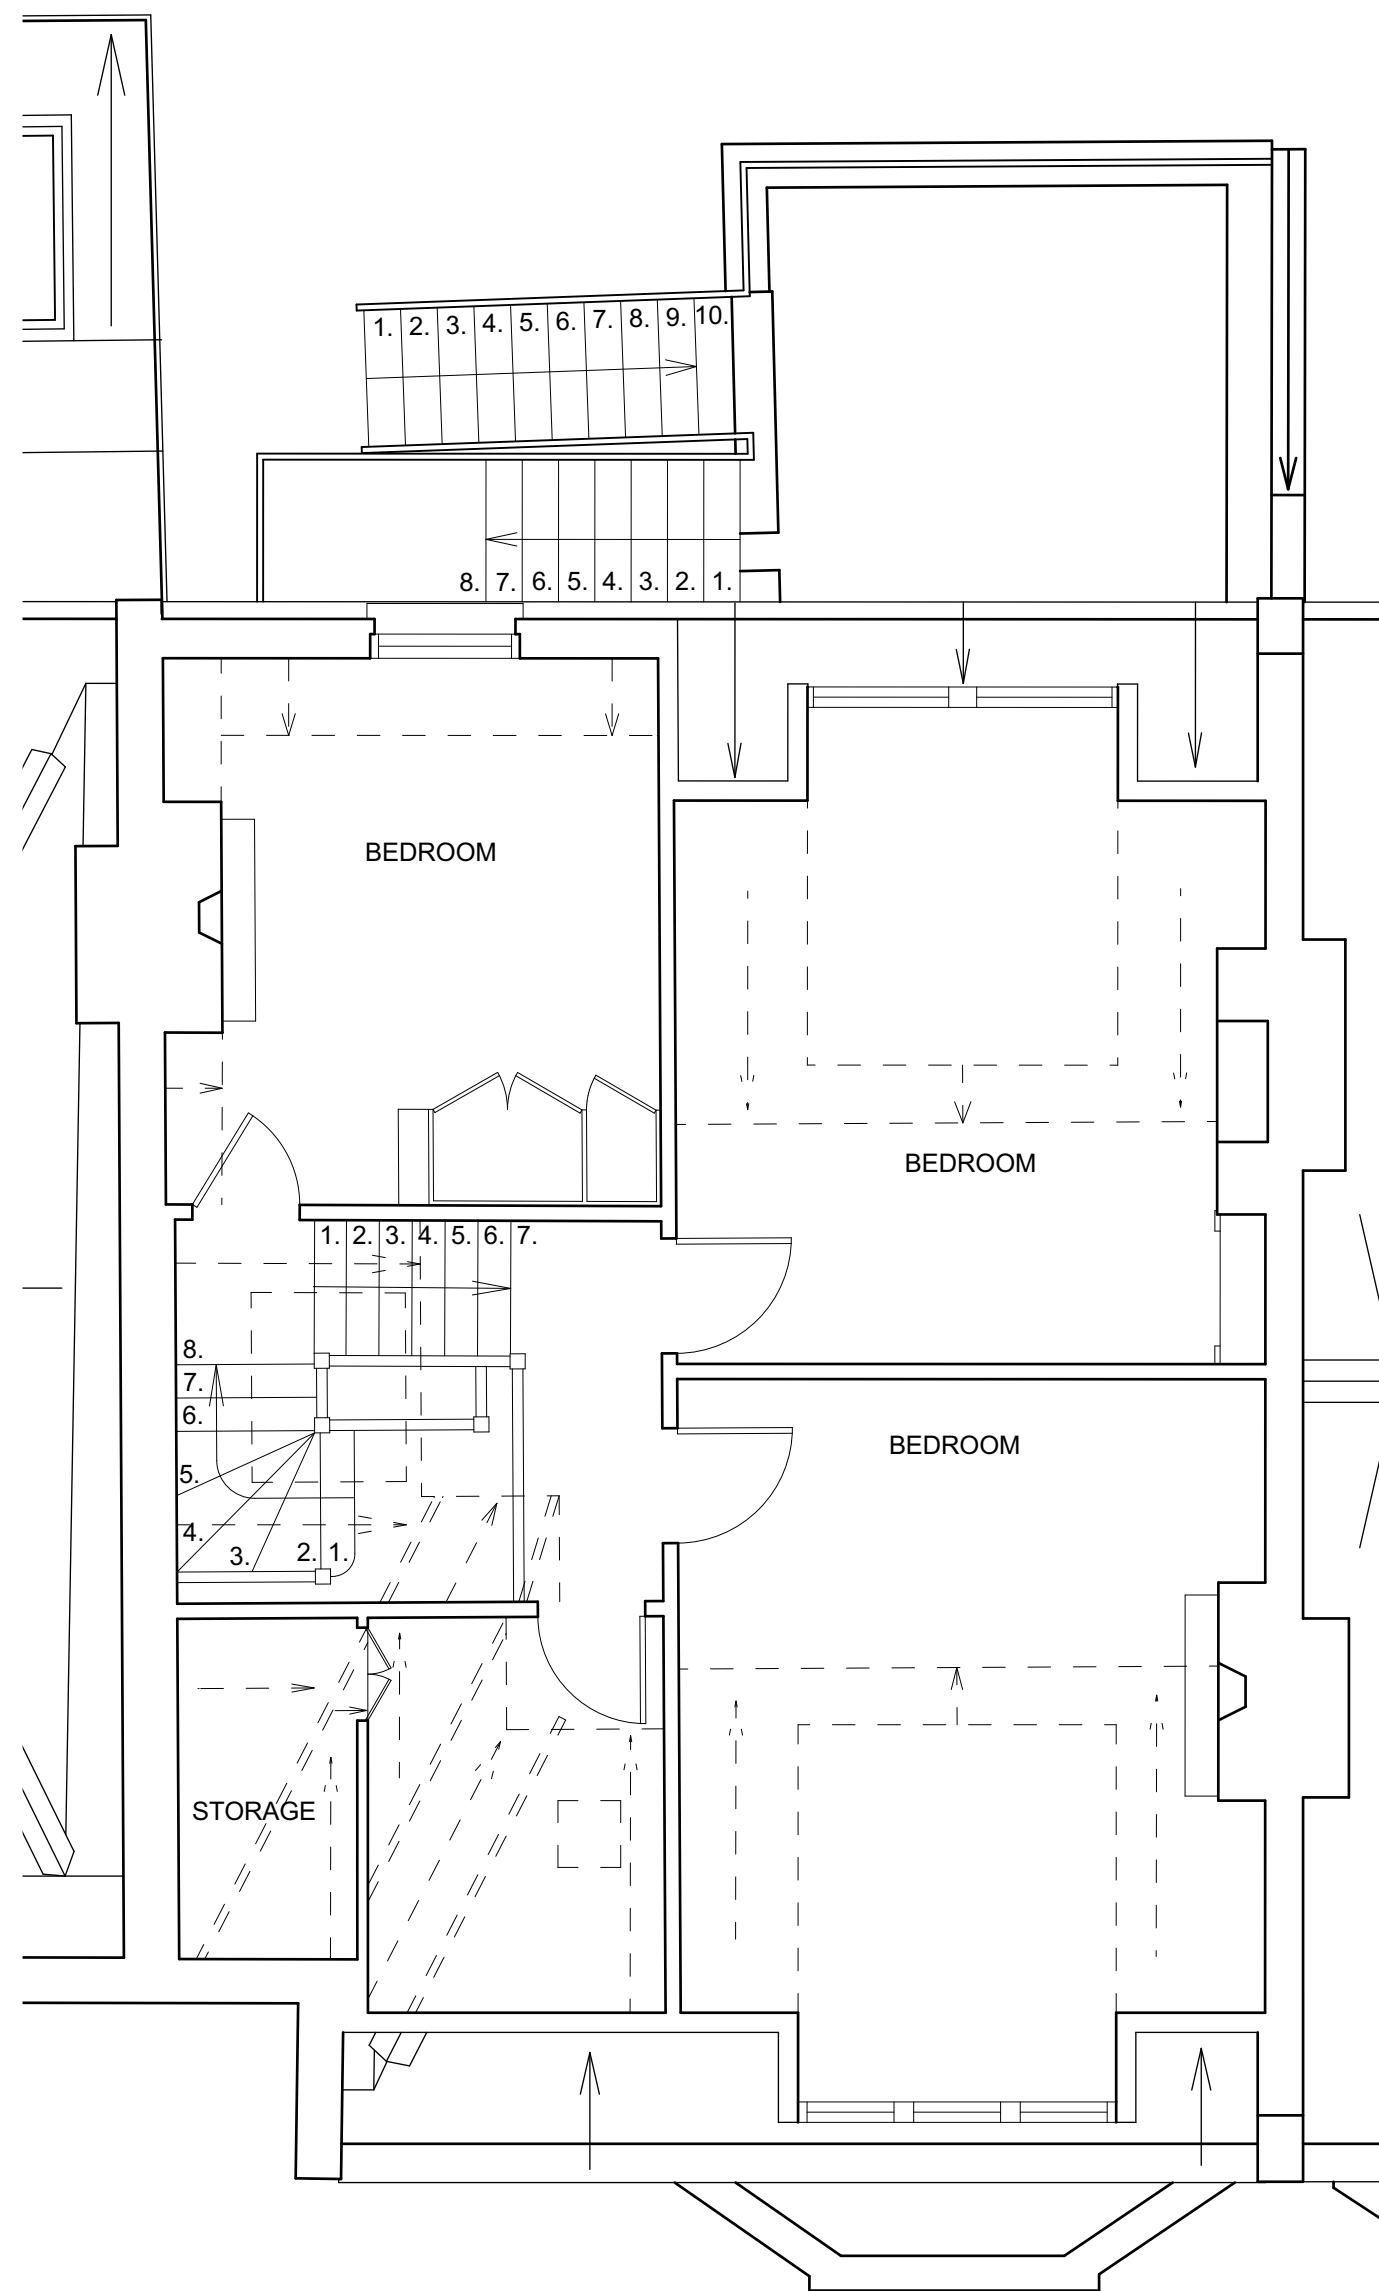

PROPOSED

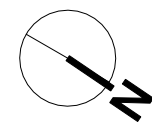


S M **CREATIVES**  
design

**Project**  
19 Albany road, N44 RR

**Drg Title**  
**Existing and Proposed**  
**Second floor plan**

|           |                     |            |
|-----------|---------------------|------------|
| Date      | Scale               | Drg Status |
| JULY 2023 | 1:50@A1<br>1:100@A3 | PLANNING   |

|            |          |
|------------|----------|
| Drg        | Revision |
| 19AR - 005 |          |

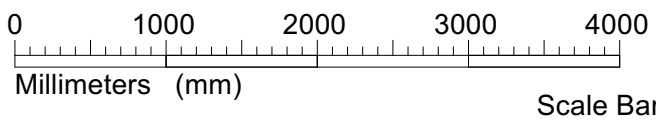



EXISTING



PROPOSED

S M **CREATIVES**  
design

**Project**  
19 Albany road, N44 RR

**Drg Title**  
**Existing and Proposed**  
**Front elevation**

|           |                     |            |
|-----------|---------------------|------------|
| Date      | Scale               | Drg Status |
| JULY 2023 | 1:50@A1<br>1:100@A3 | PLANNING   |

|            |          |
|------------|----------|
| Drg        | Revision |
| 19AR - 006 |          |

