




PROPOSED

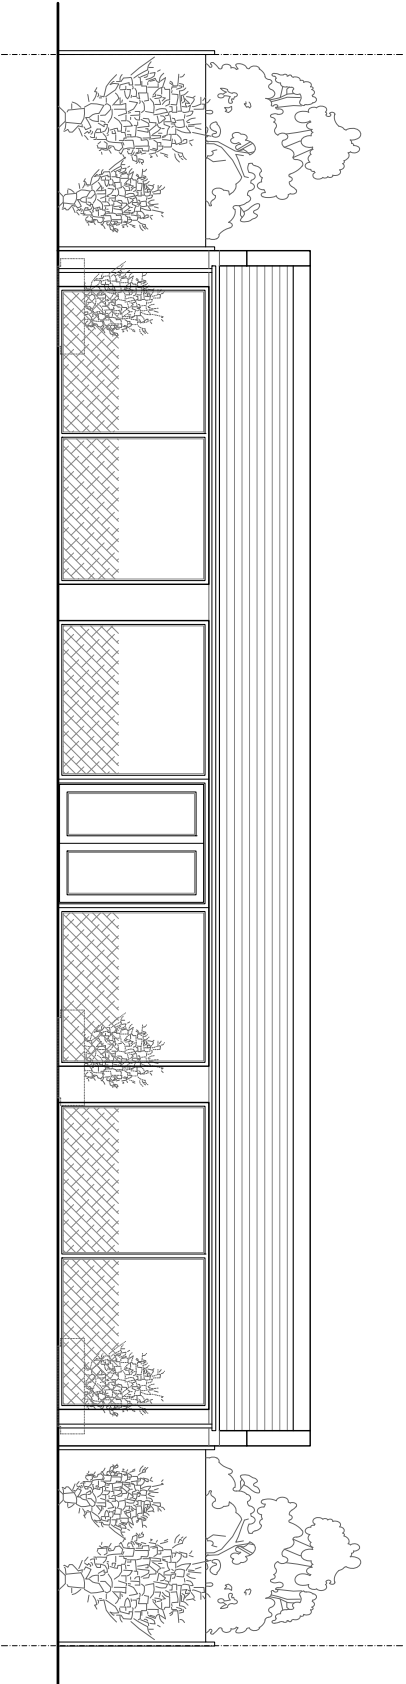


Front Elevation

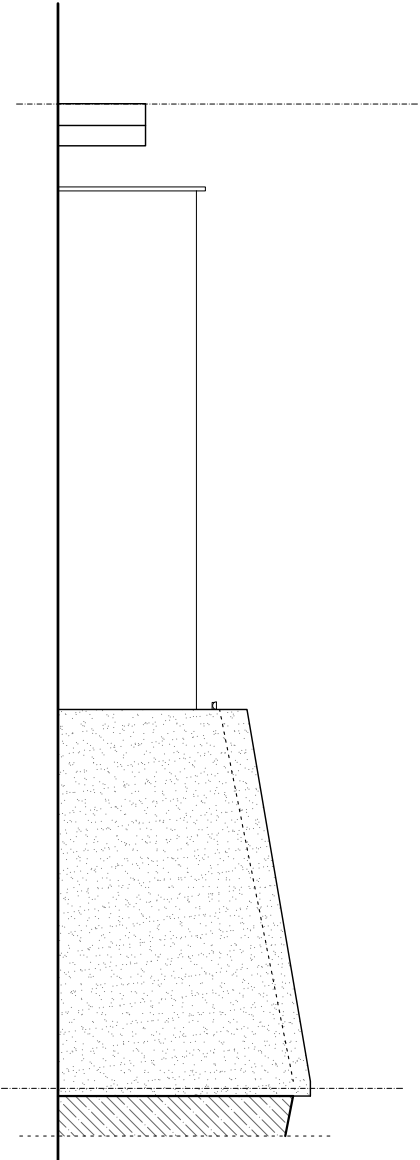

Right-Side Elevation

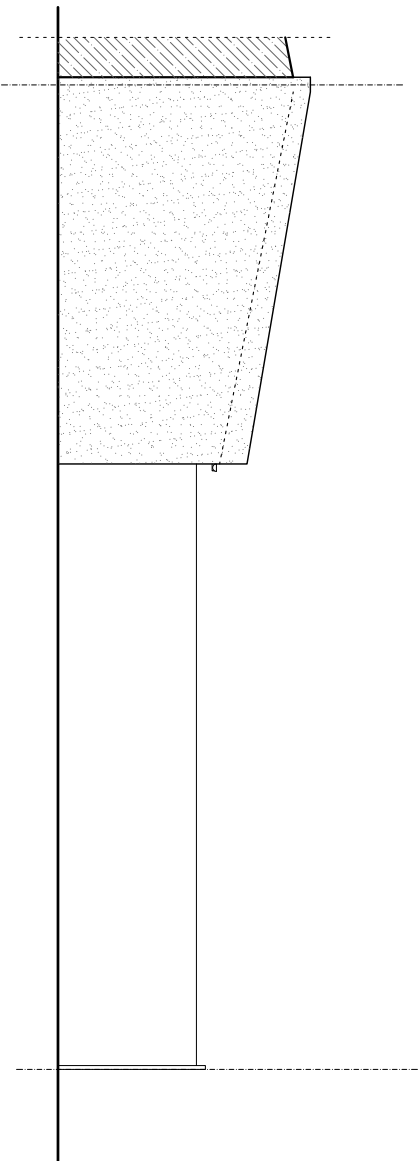

Left-Side Elevation

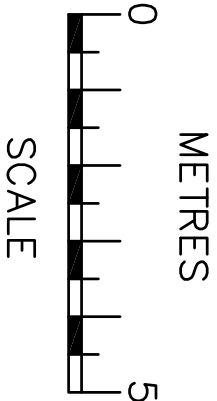

Project:

2 Wakefield,
London N15 4NL

Title:

PROPOSD
Elevations

Date:

14.07.23

Scale:

1:100 @ A3

Dwg. No.

WF.02.PR.03

Rev:

info@ajplans.co

AJ PLANS

NOTES

The contractors are to check all the dimensions, levels, drain runs and general condition of the site before works commence.

All works are to be carried out in accordance with current Building Regulations, British Standards, Code of Practice and Local Authority Requirements.