
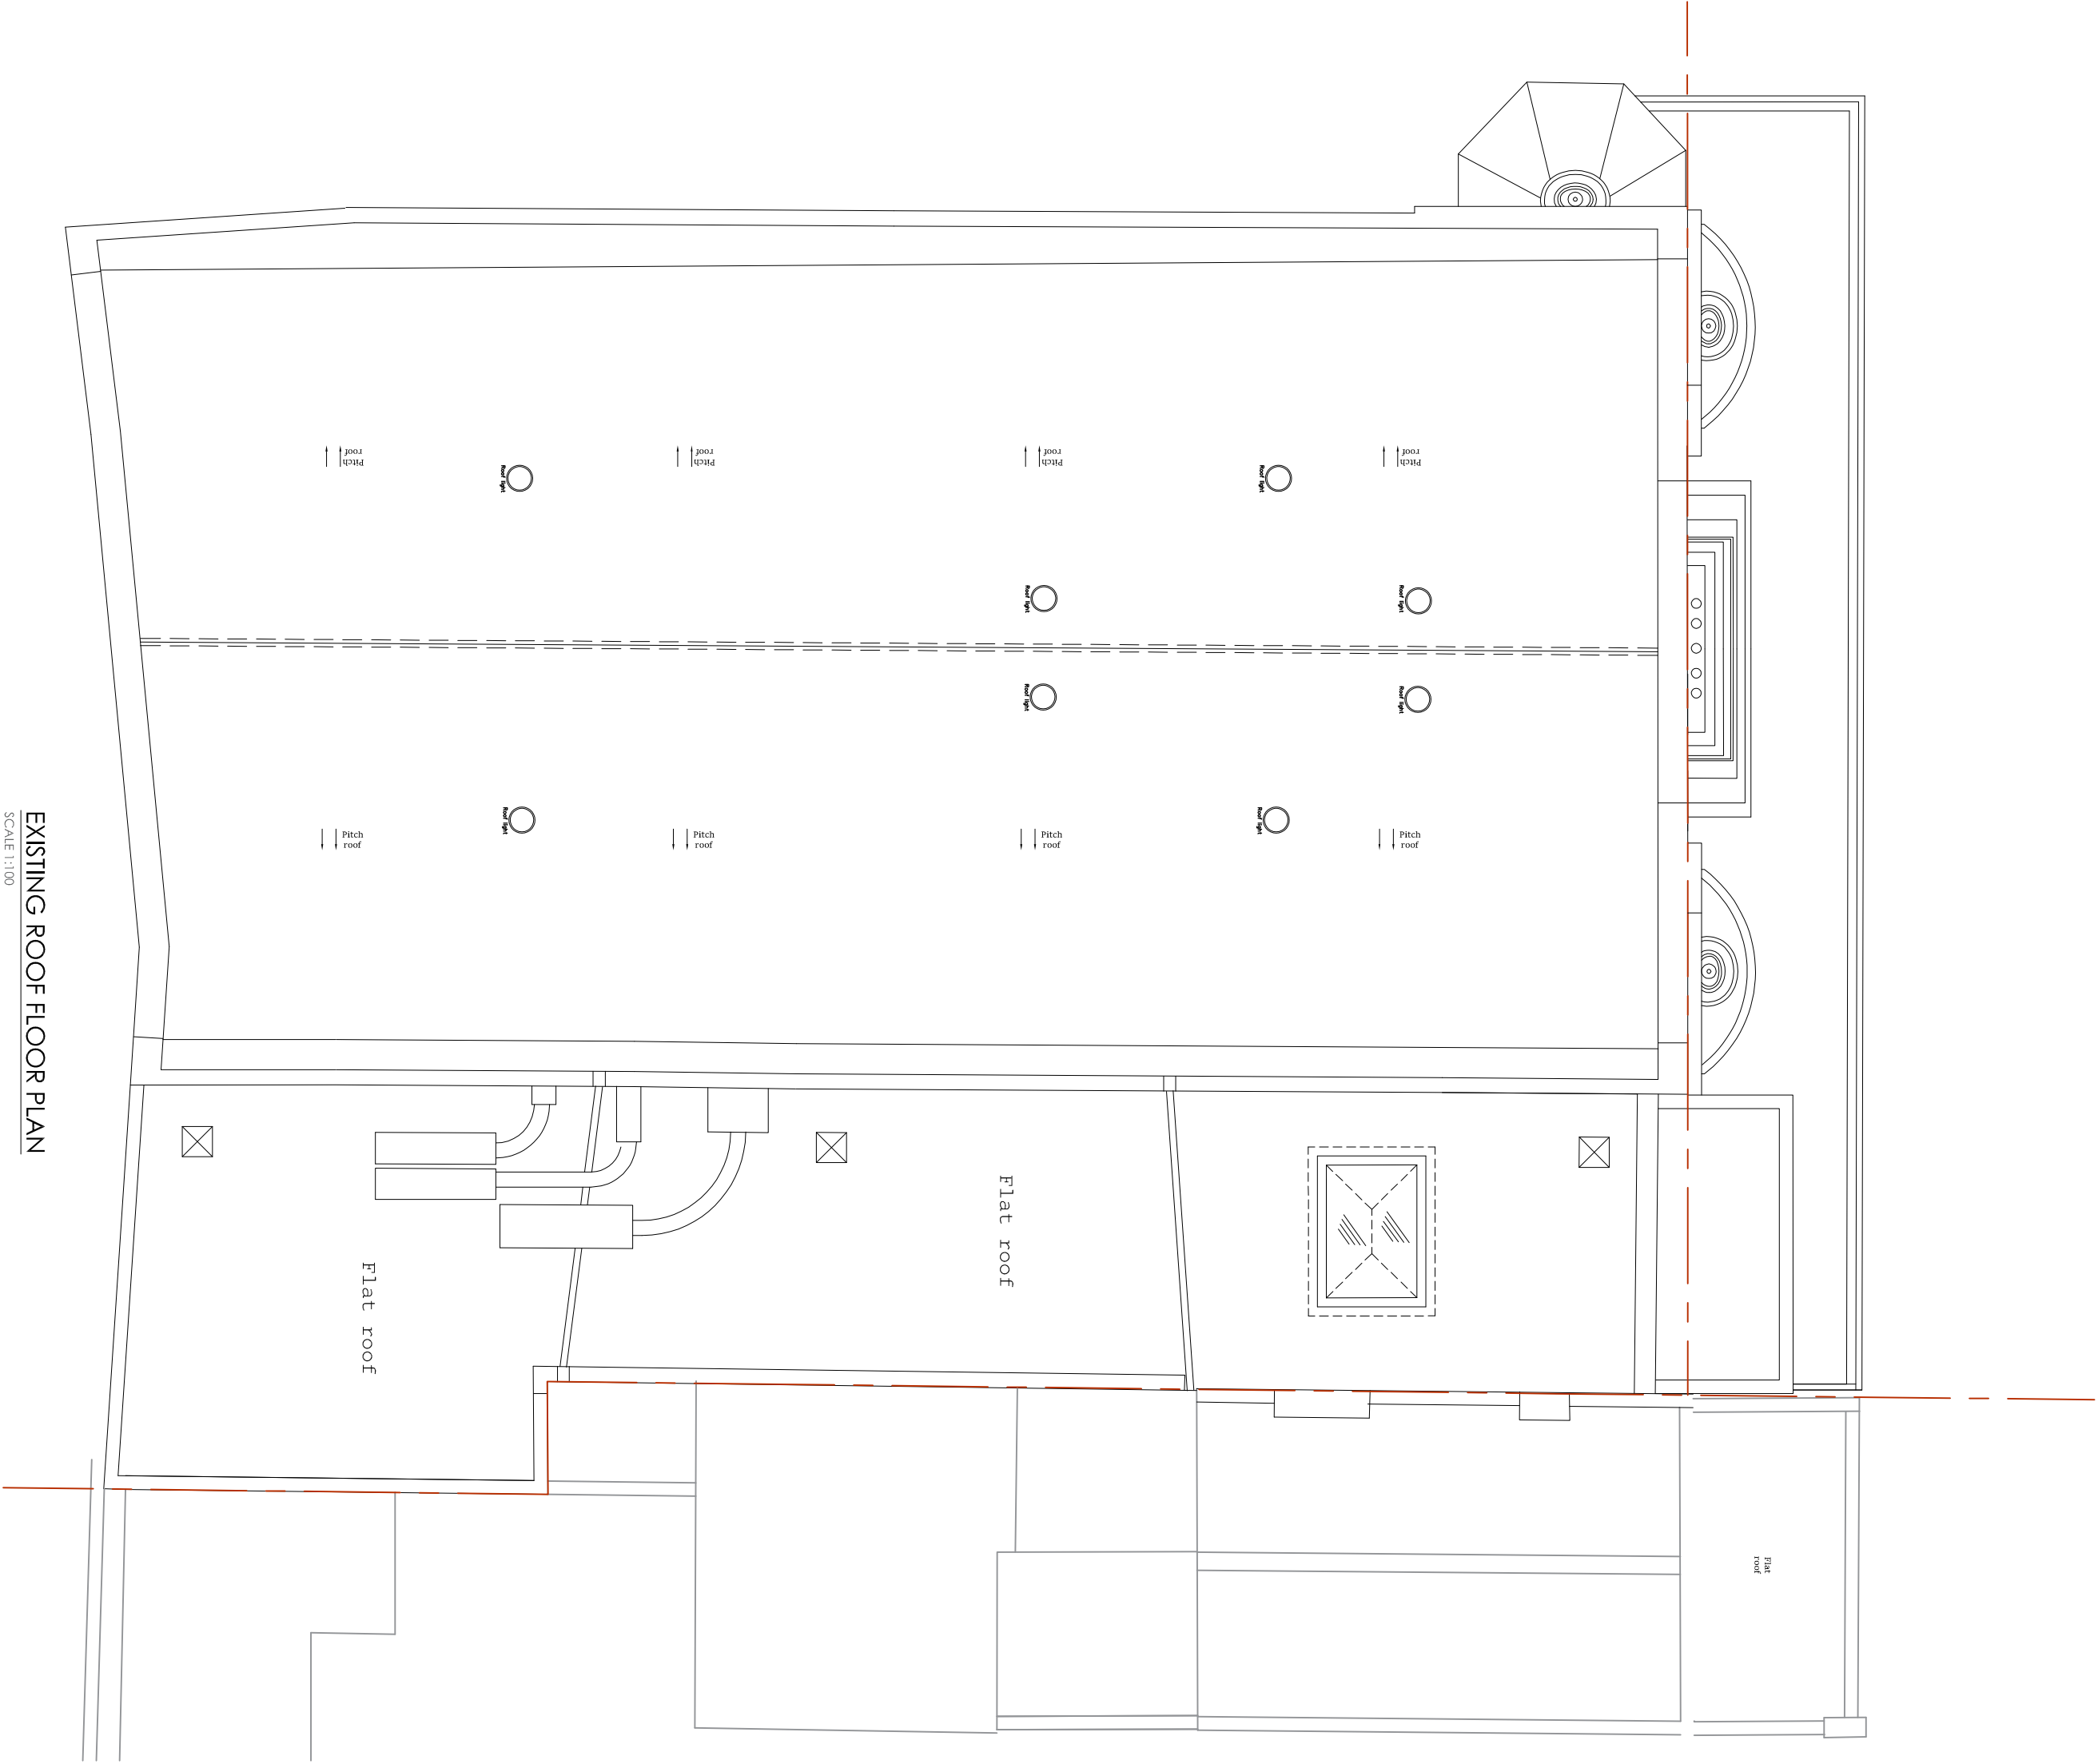


Do not scale off the drawings (scale only for planning purposes).		Drawn	UB
ARCH/CLIENT		Checked	SP
Project Title		Scale	1:100
HIGHGATE HILL MURUGAN TEMPLE -		Size	A1
200A ARCHWAY ROAD LONDON N6 5BA		Project No.	2330
Drawing Title		Drawing No.	P-01
EXISTING FIRST FLOOR PLAN AND ROOF PLAN		Rev.	-

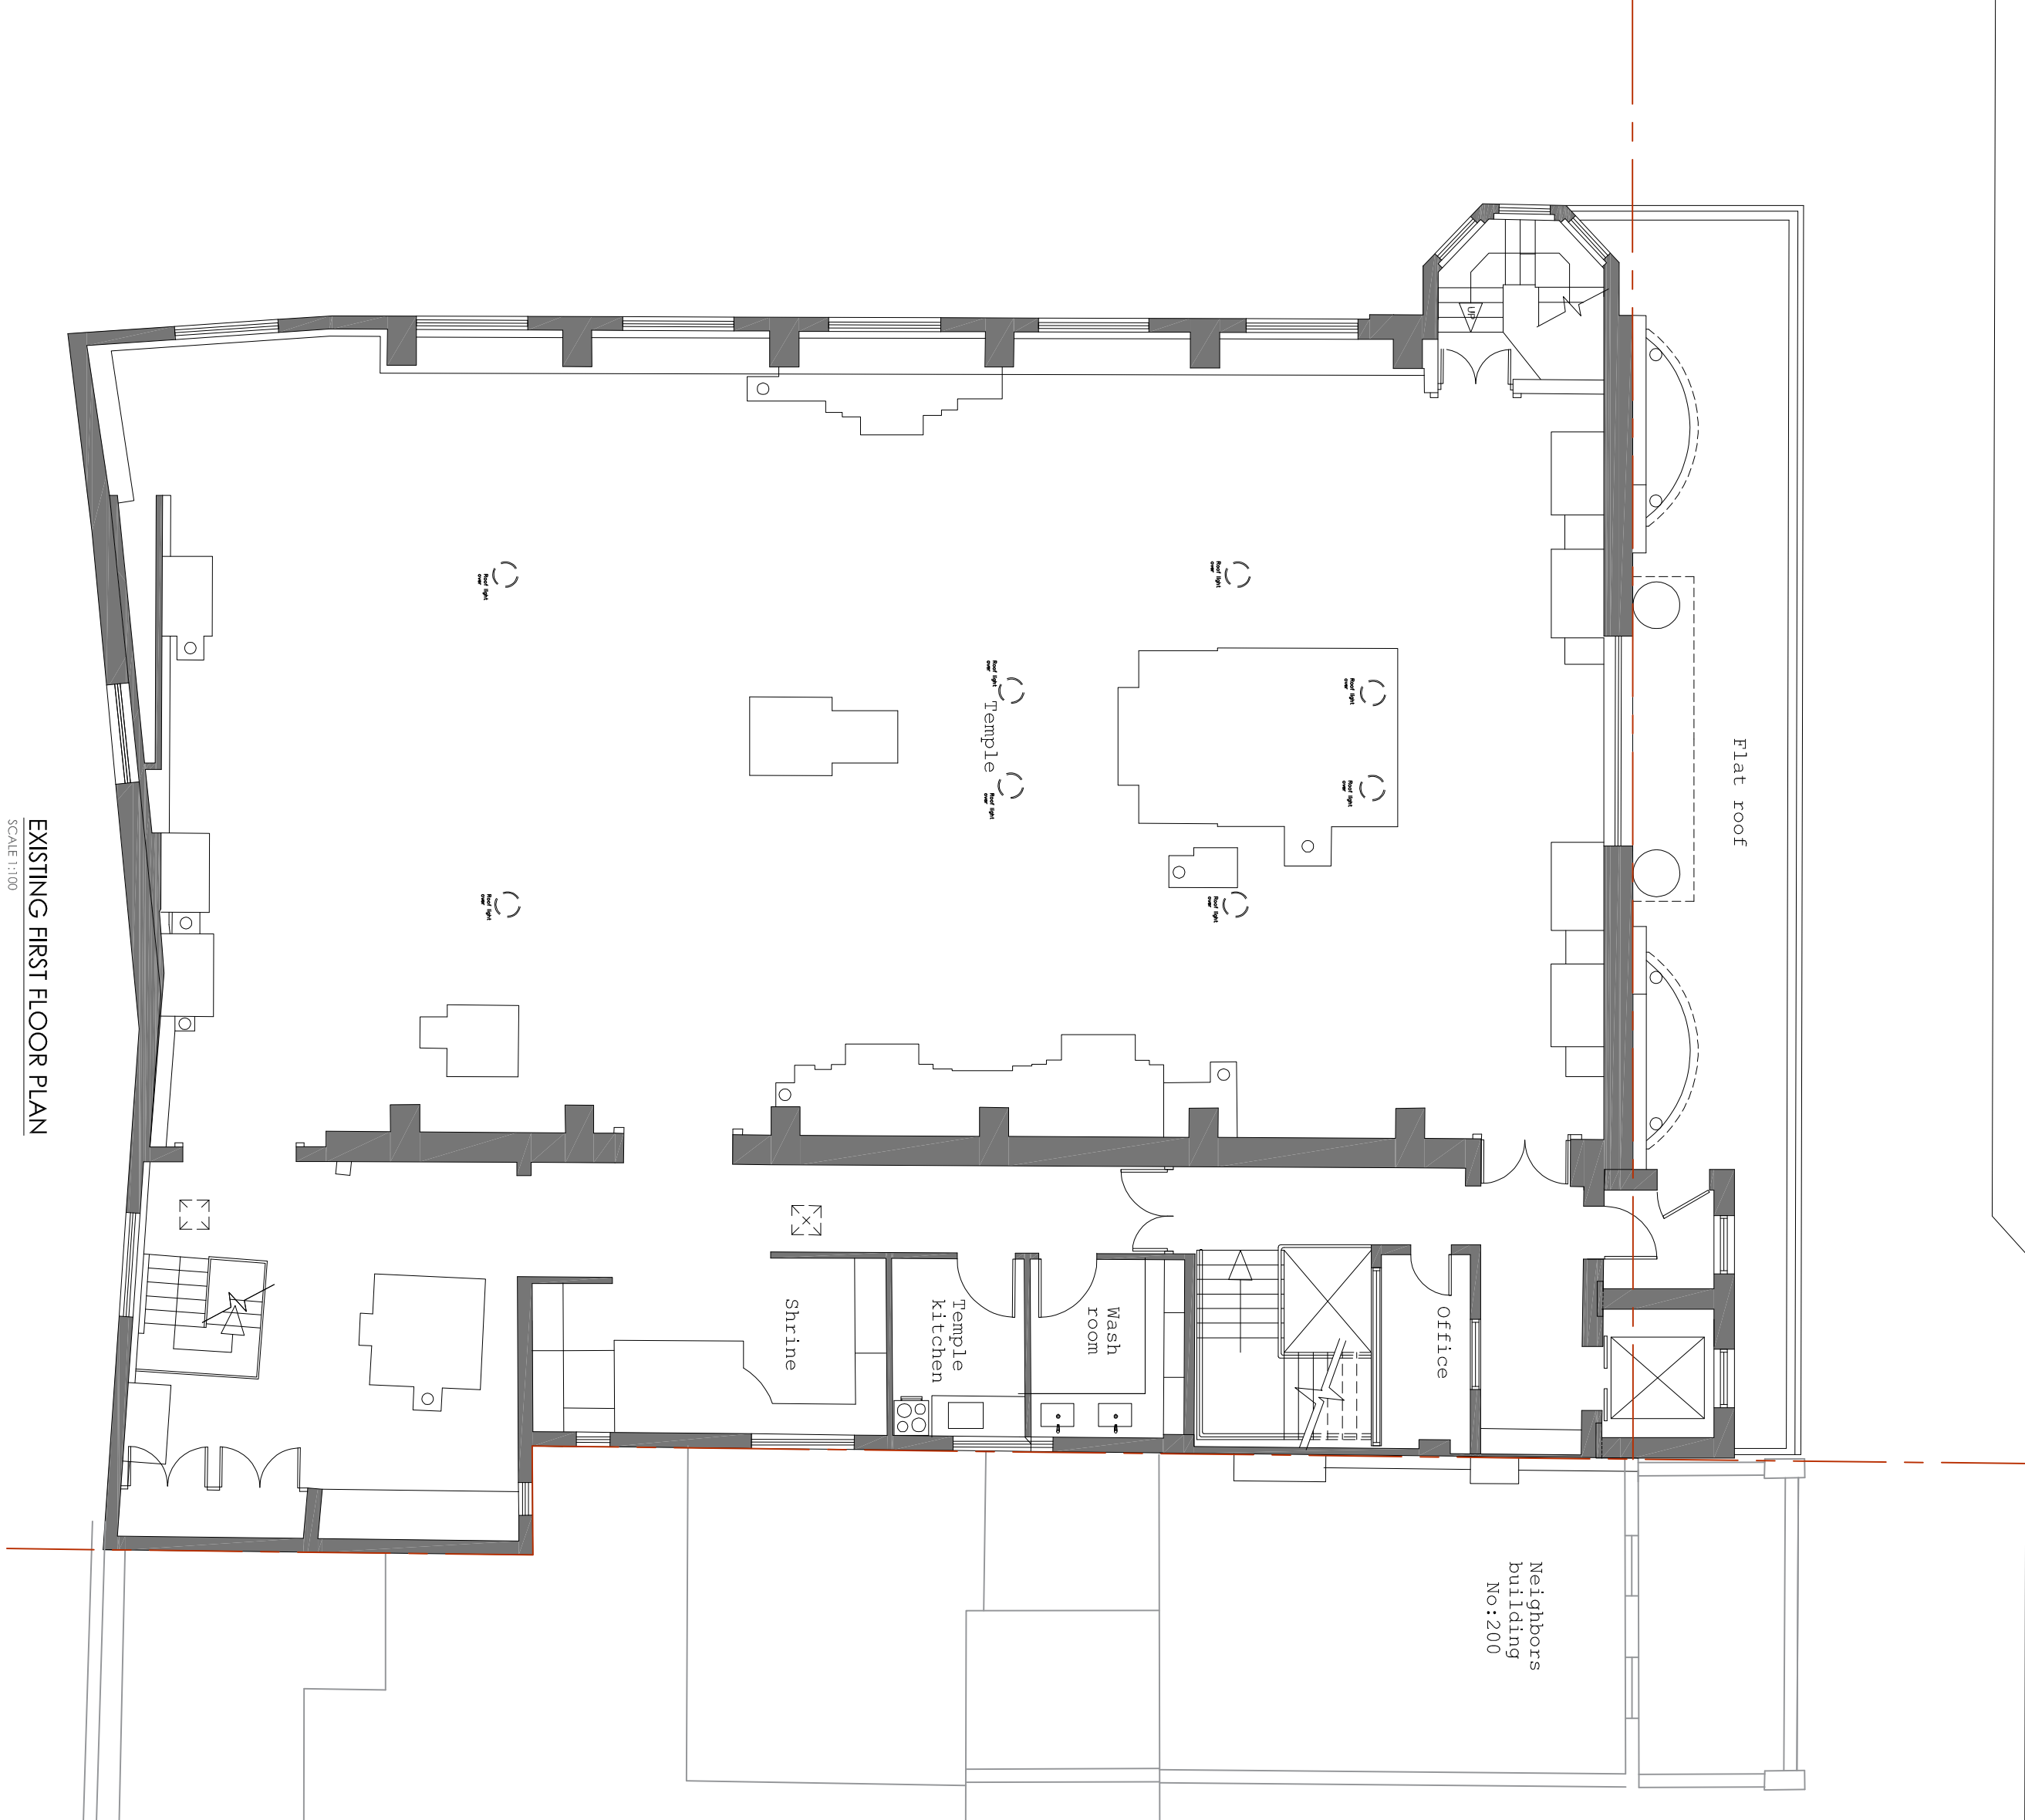