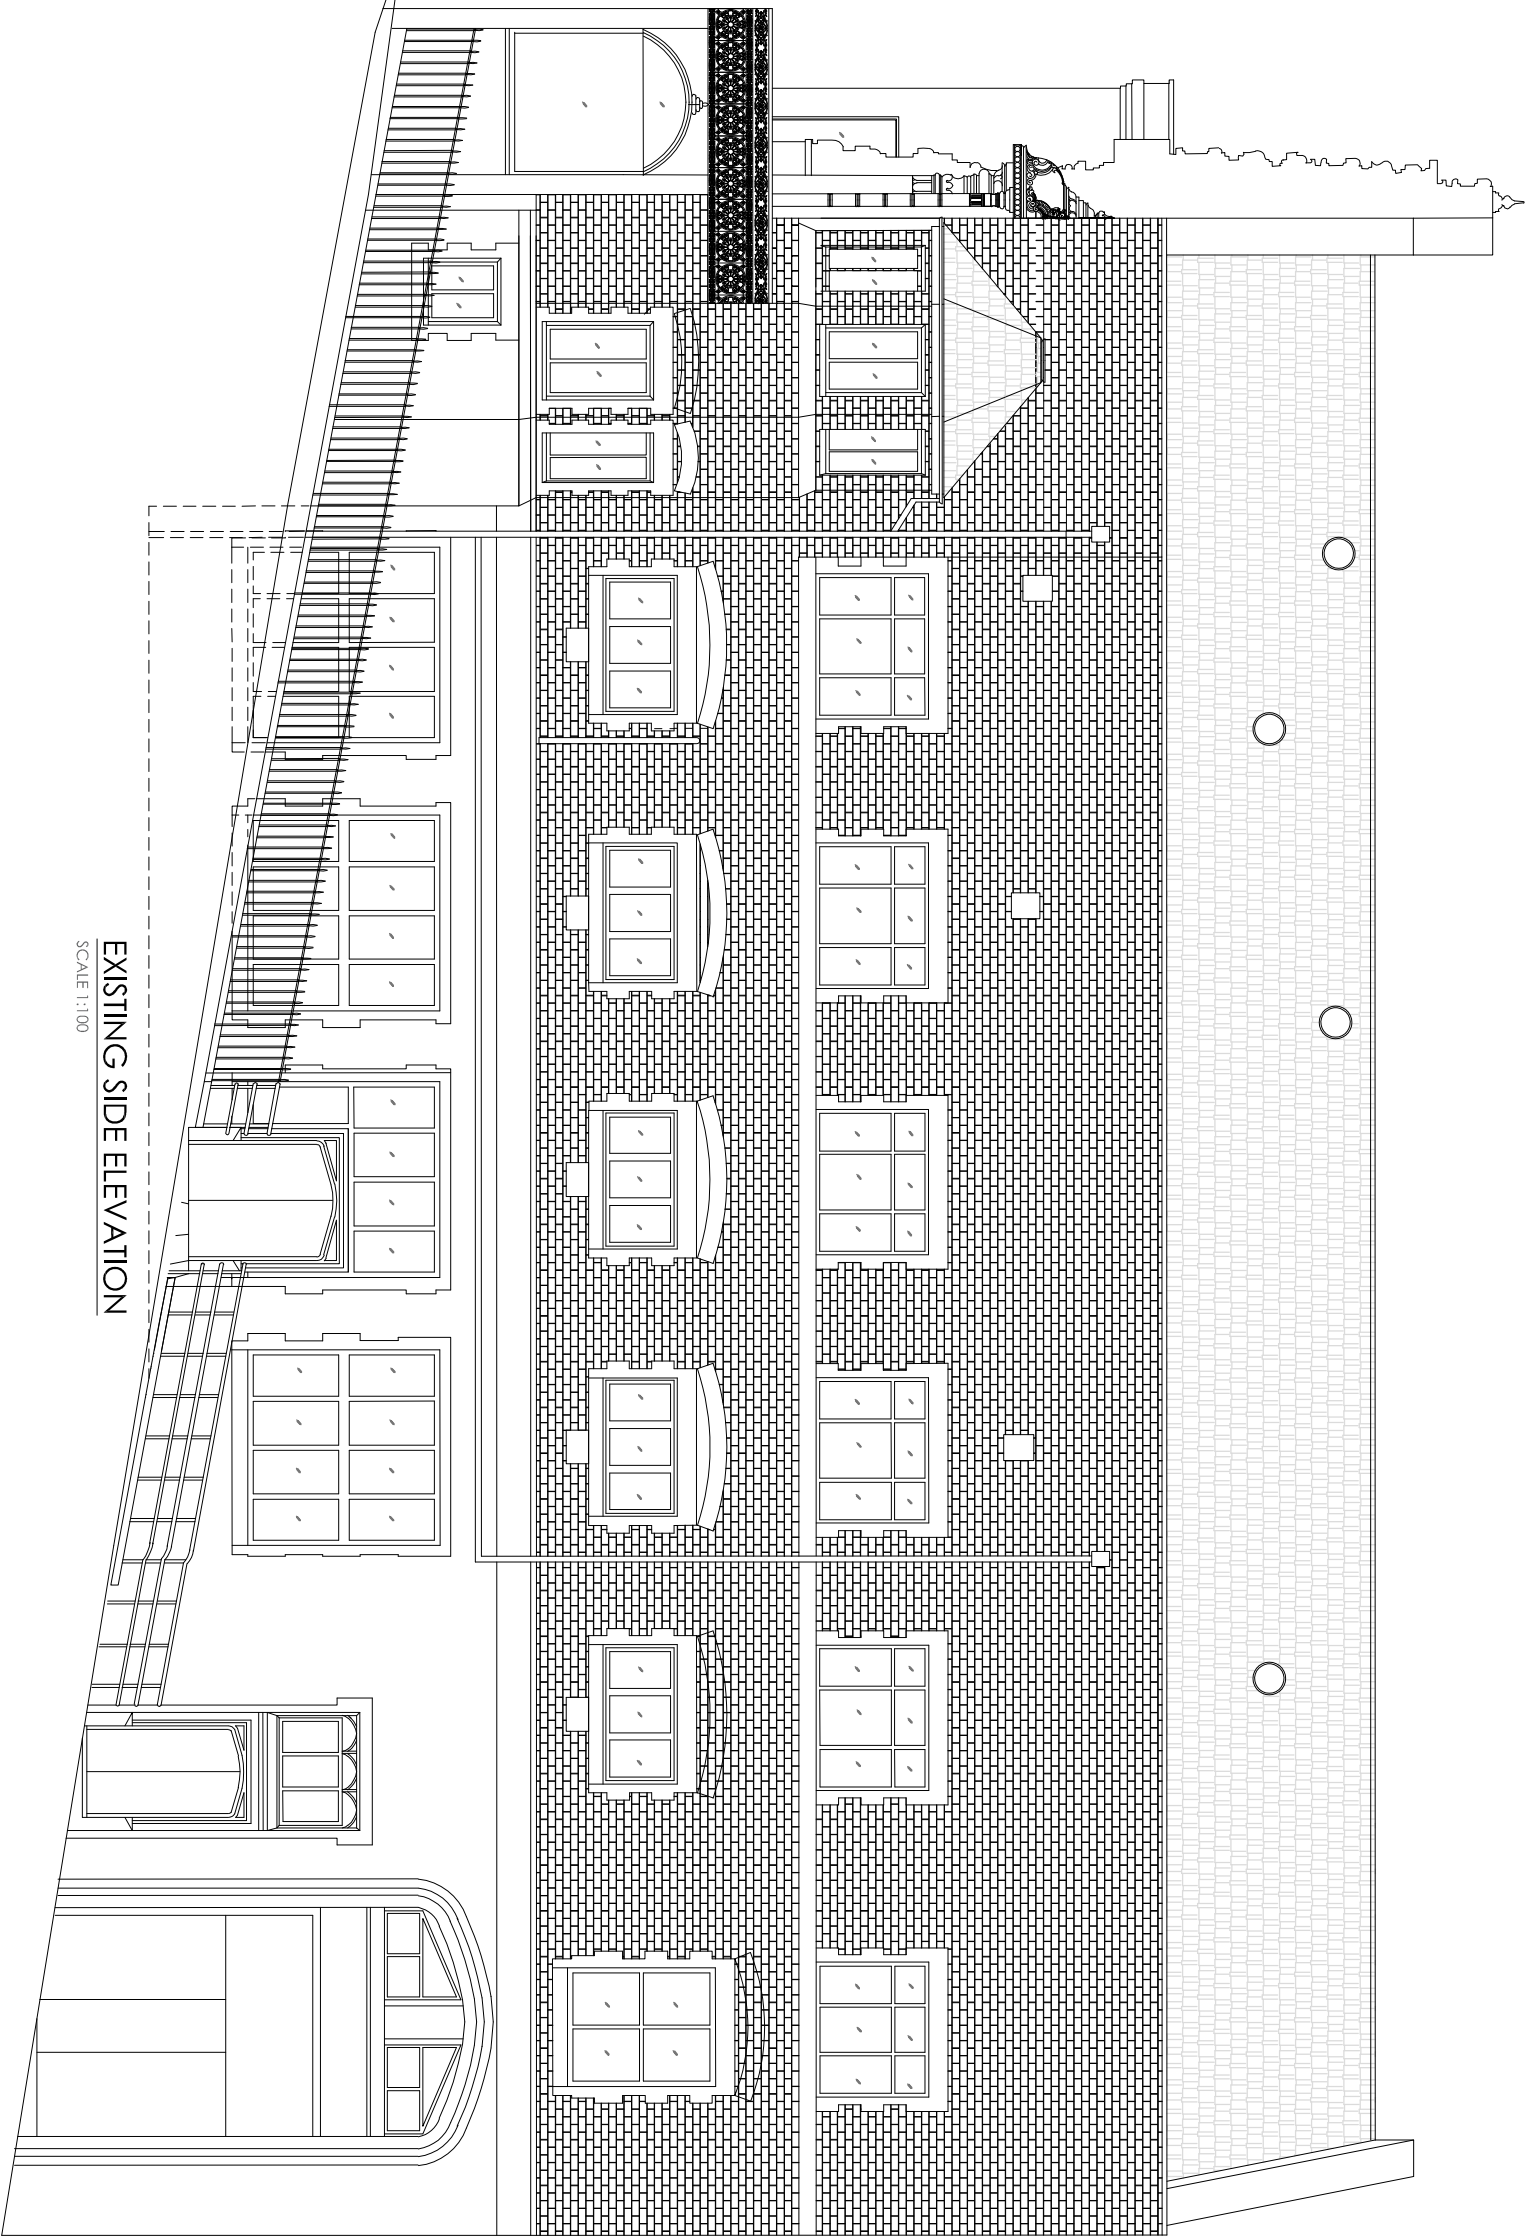
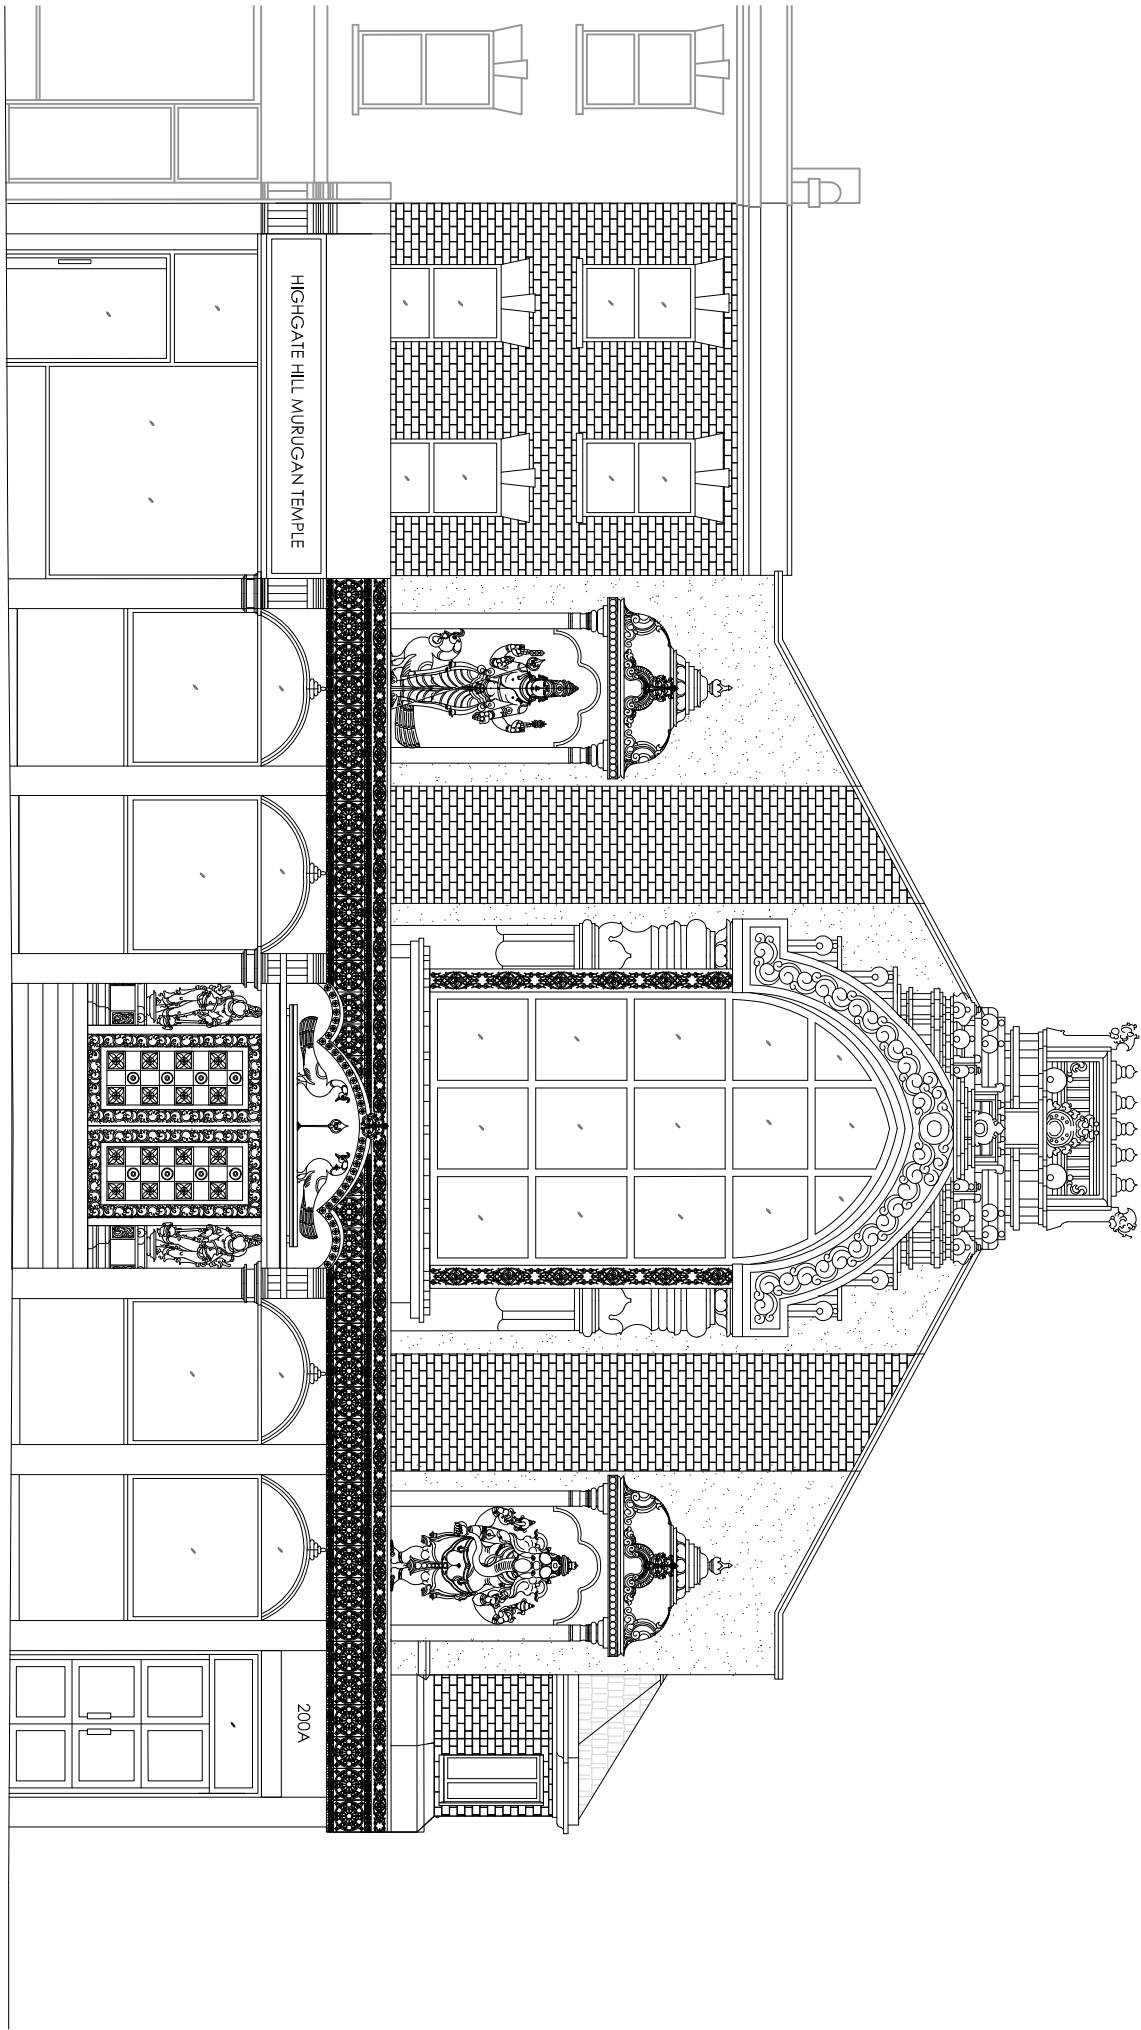


Do not scale off the drawings (scale only for planning purposes).		Drawn	
ARCH/CLIENT		UB	
Project Title		Checked	
HIGHGATE HILL MURUGAN TEMPLE –		SP	
200A ARCHWAY ROAD LONDON N6 5BA		Scale	
Drawing Title		1:100	
EXISTING FRONT ELEVATION AND SIDE		Size	
ELEVATION		A1	
Project No.		Drawing No.	
2330		P-02	
Rev.		—	