


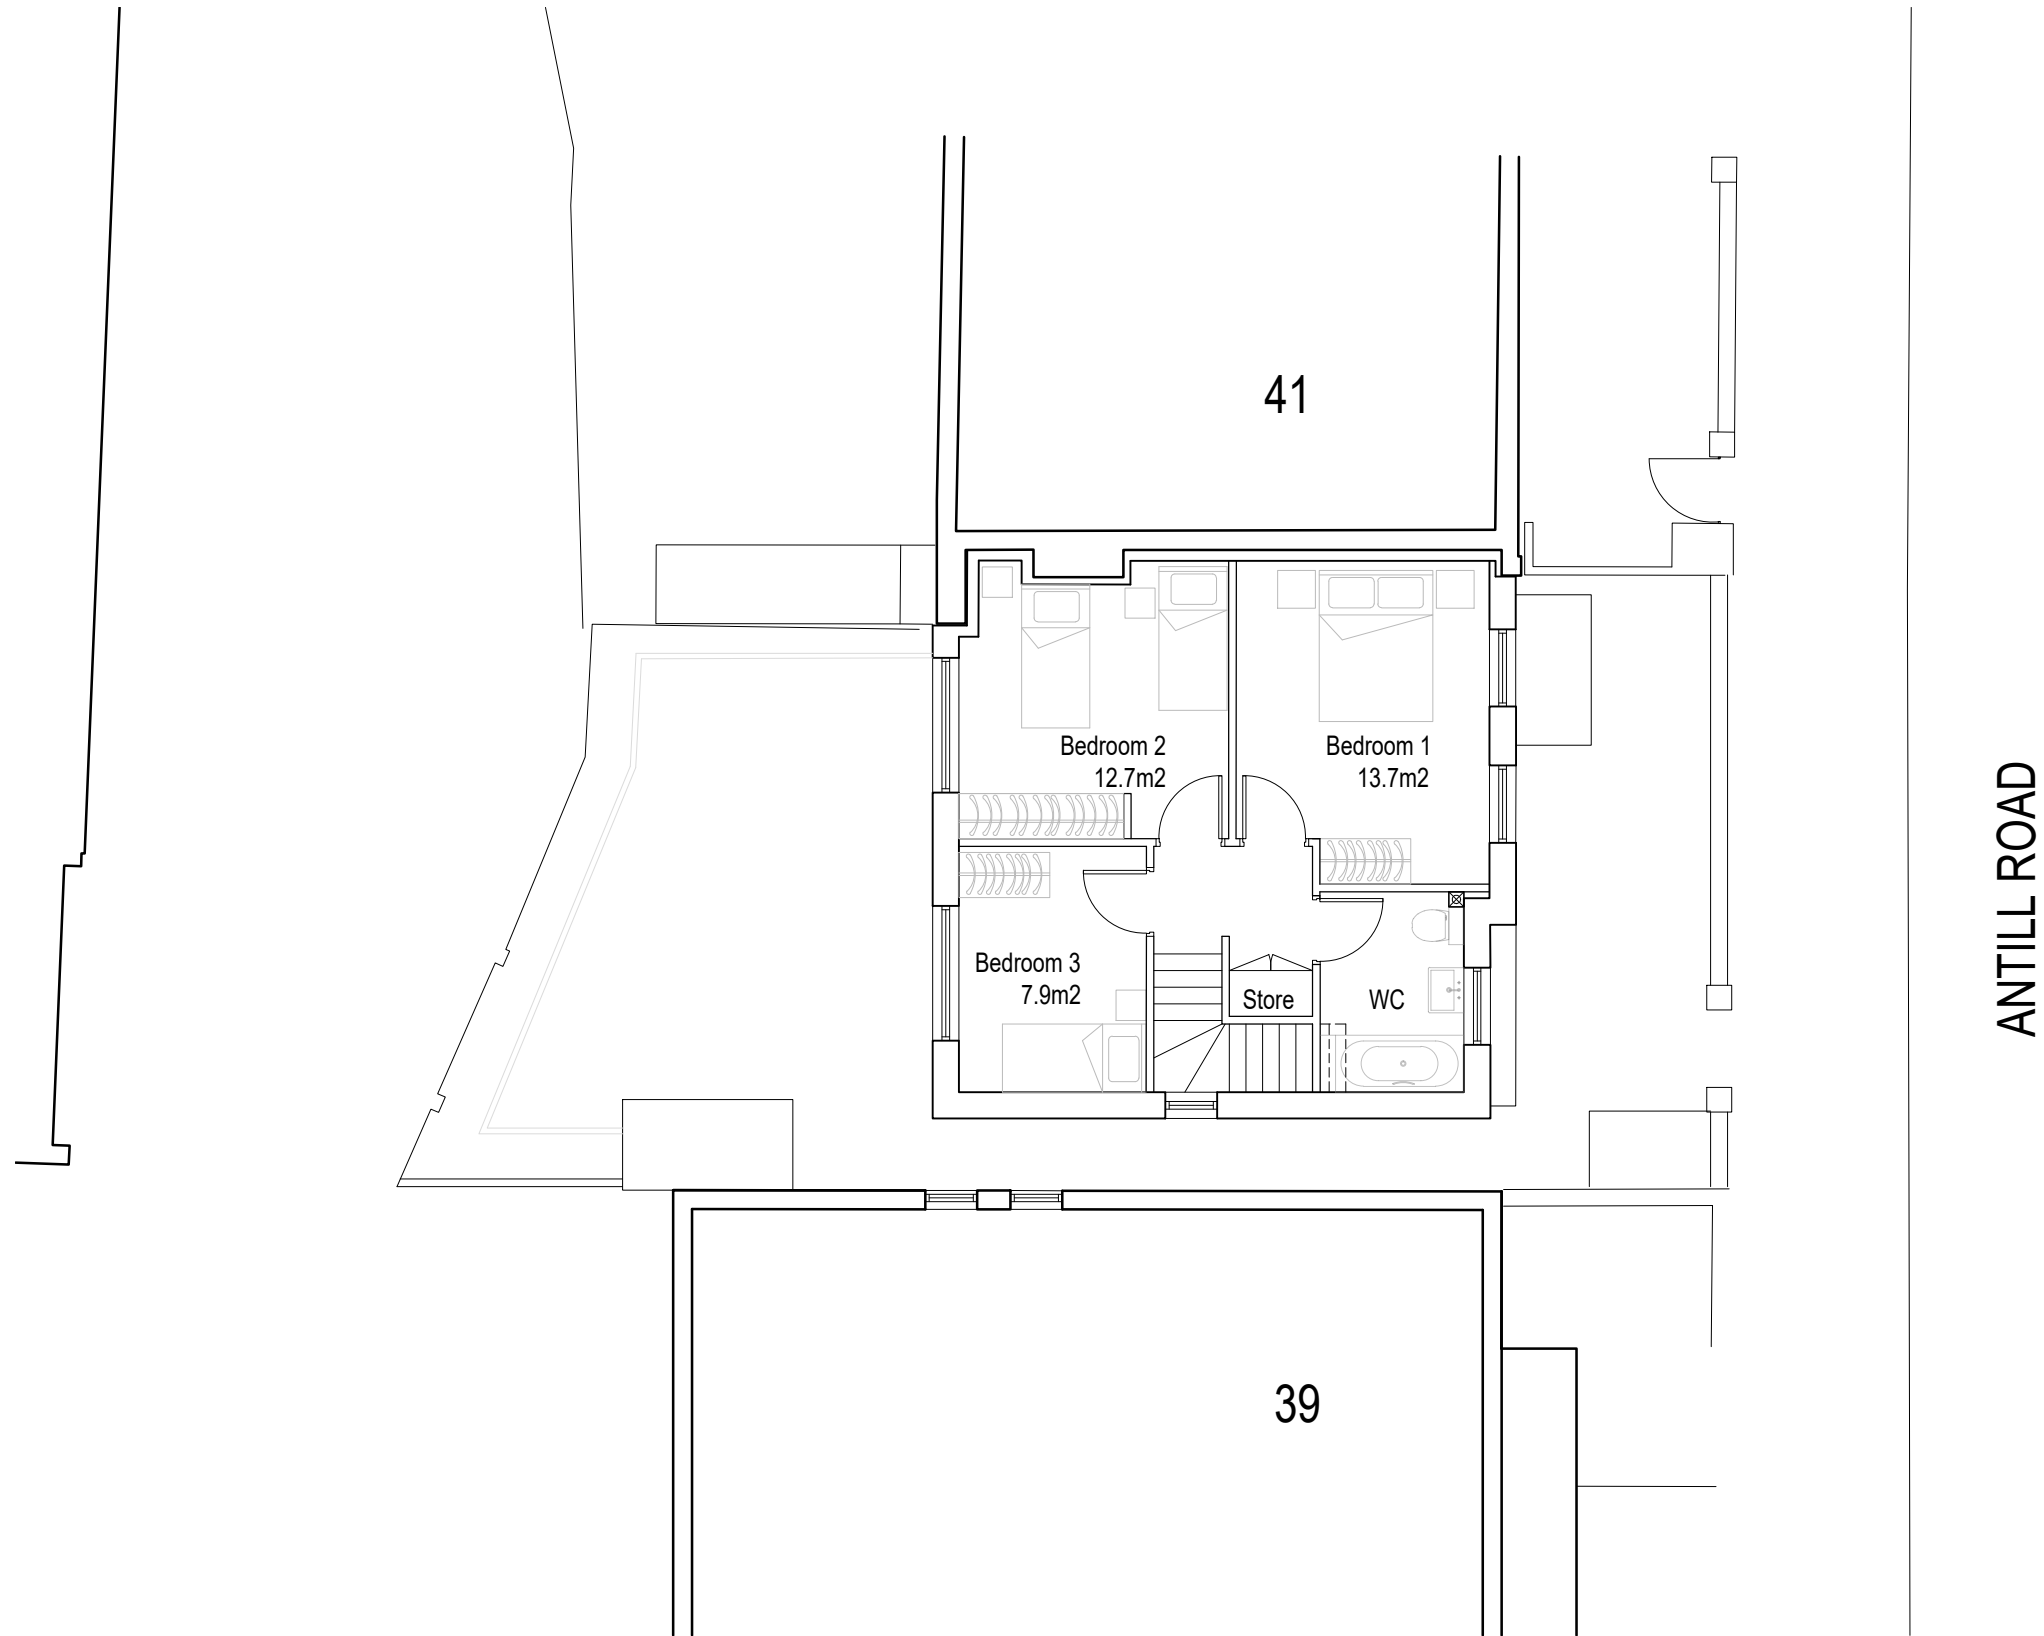

01
104
PROPOSED FIRST FLOOR PLAN
1:100

CONTRACTORS ARE NOT TO SCALE OFF THIS DRAWING ALL DIMENSIONS MUST BE CHECKED ON SITE INFORM THE ARCHITECT OF ANY DISCREPANCIES PRIOR TO CONSTRUCTION PLOT SIZE: A3	NOTES: SCALE: 1:100@ A3  		P01 22.04.2020 ISSUED FOR PLANNING AL CP	
			REV DATE DESCRIPTION DRN CHK	
			REVISION HISTORY	
PROJECT: ANTILL ROAD HARINGEY CLIENT: HARINGEY COUNCIL			DRAWING TITLE: PROPOSED FIRST FLOOR PLAN SCALE @ A3: 1:100	
DRAWING NO: 0222 - 104			REV: P01	
 Unit One Architects Ltd The Junction, Station Road, Watford, WD17 1EU t: 0207 183 1456 studio@unit1architects.com, unit1architects.com				