
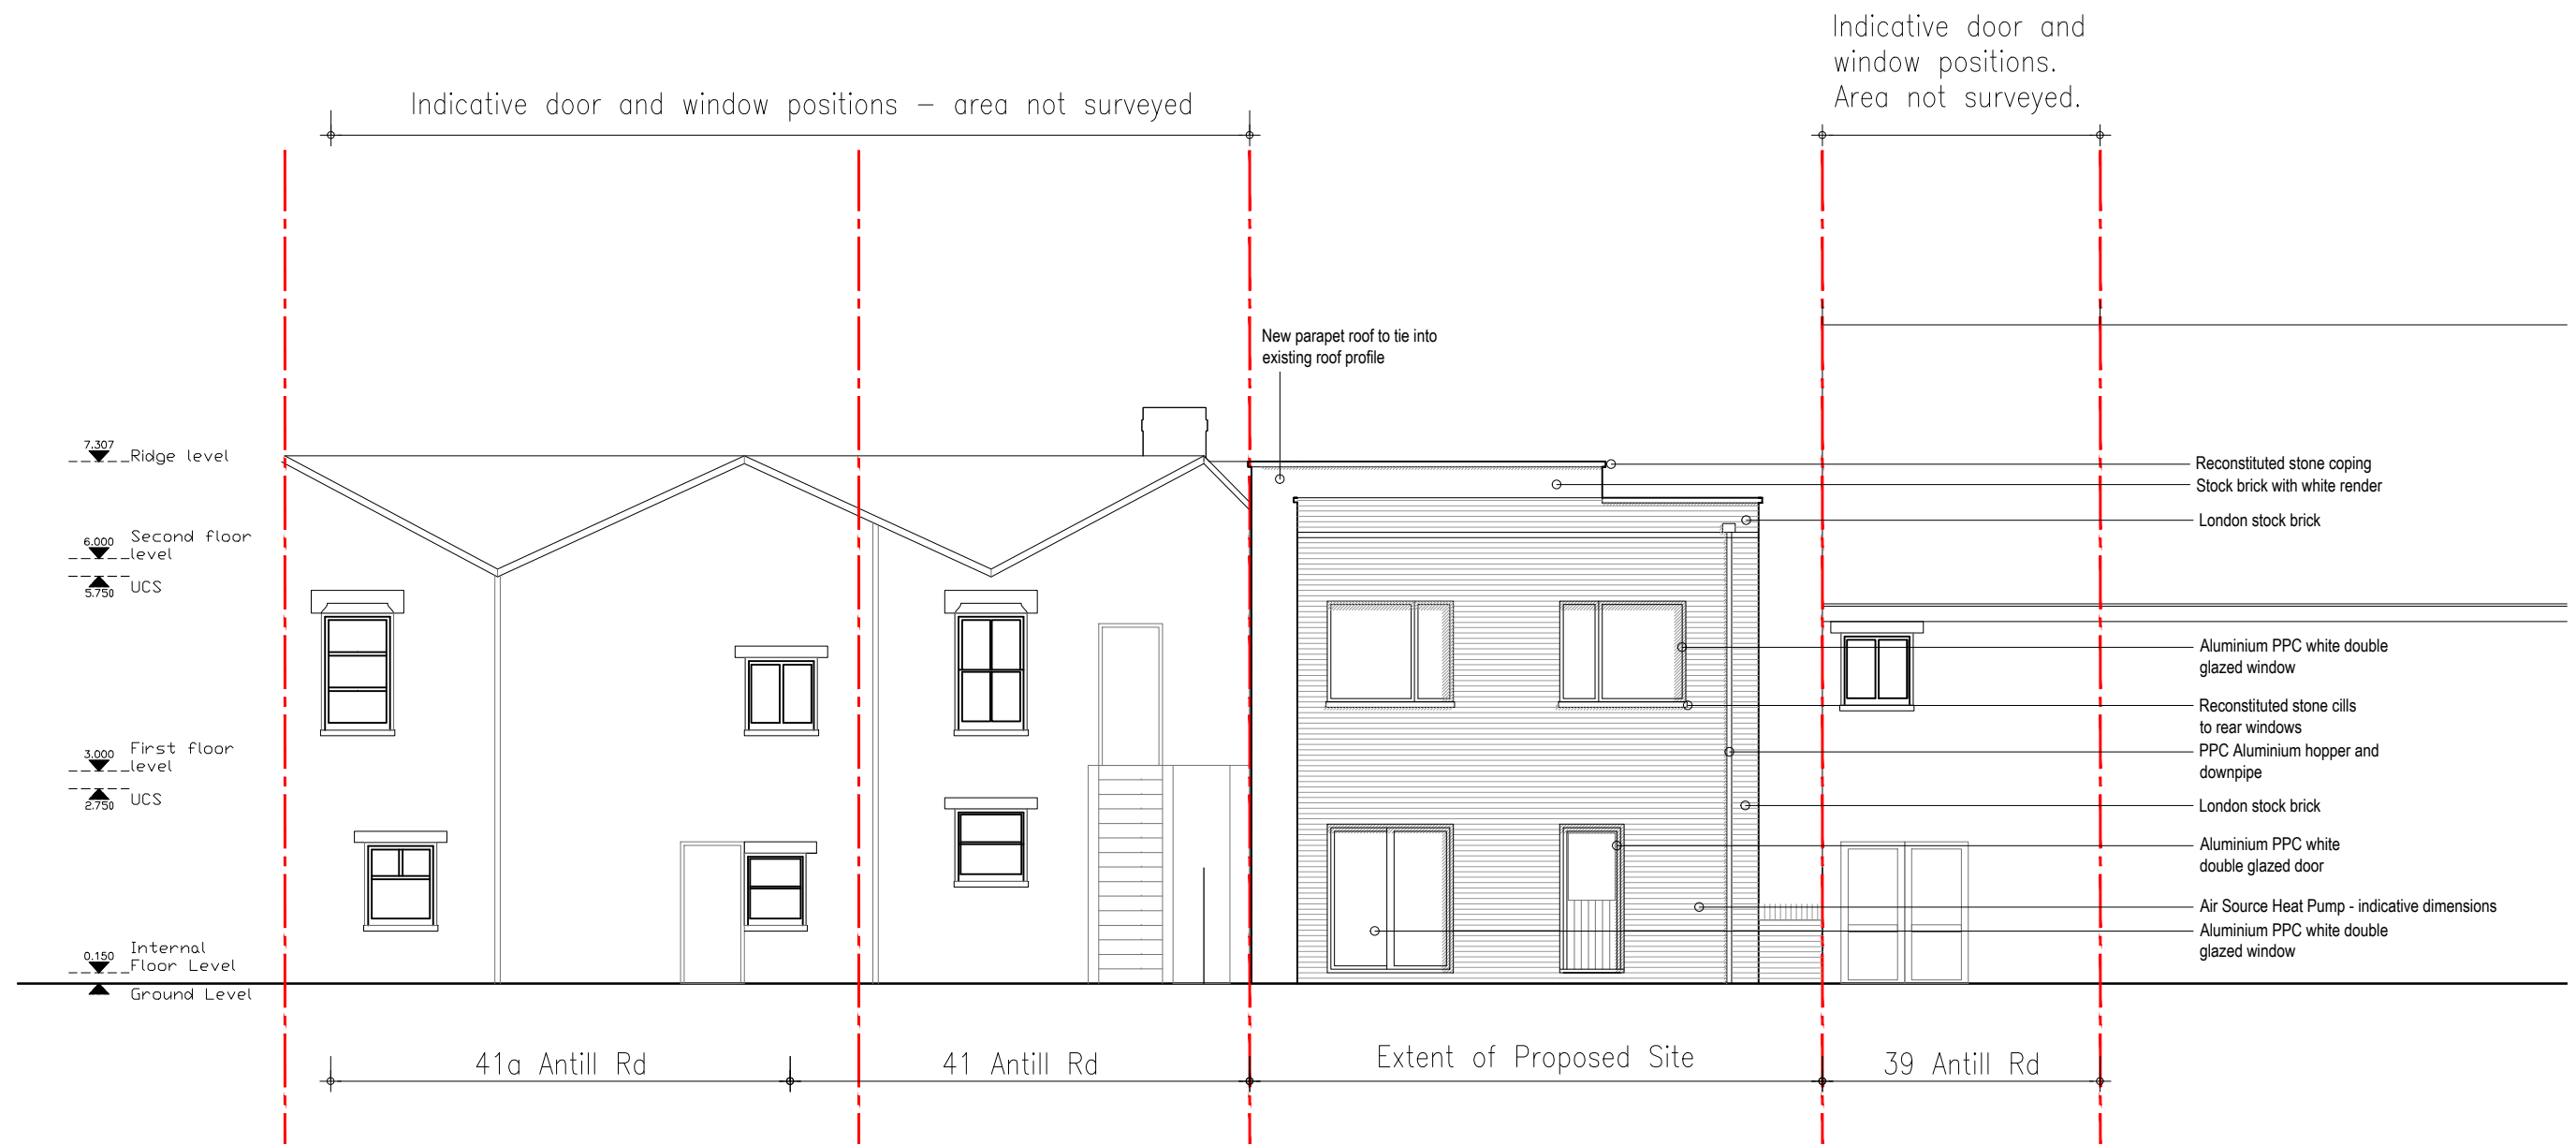


 

01 PROPOSED WEST ELEVATION  
1:100

|   |   
|---|---|---|-----|------------|---------------------|----|----|-----|------|-------------|-----|-----|------------------|--|--|--|--|---|---|
| <p>CONTRACTORS ARE NOT TO SCALE OFF THIS DRAWING<br/>ALL DIMENSIONS MUST BE CHECKED ON SITE<br/>INFORM THE ARCHITECT OF ANY<br/>DISCREPANCIES PRIOR TO CONSTRUCTION<br/>PLOT SIZE: A3</p> | <p>NOTES:<br/>SCALE: 1:100@ A3</p>  | <table><tr><td>P01</td><td>22.04.2020</td><td>ISSUED FOR PLANNING</td><td>AL</td><td>CP</td></tr><tr><td>REV</td><td>DATE</td><td>DESCRIPTION</td><td>DRN</td><td>CHK</td></tr><tr><td colspan="5">REVISION HISTORY</td></tr></table> | P01 | 22.04.2020 | ISSUED FOR PLANNING | AL | CP | REV | DATE | DESCRIPTION | DRN | CHK | REVISION HISTORY |  |  |  |  | <p>PROJECT:<br/>ANTILL ROAD<br/>HARINGEY<br/>CLIENT:<br/>HARINGEY COUNCIL</p> <p>DRAWING NO:<br/>0222 - 107</p> <p>DRAWING TITLE:<br/>PROPOSED<br/>WEST ELEVATION<br/>SCALE @ A3: 1:100</p> <p>REV:<br/>P01</p> | <p><b>UNIT</b><br/>Unit One Architects Ltd<br/>The Junction, Station Road, Watford, WD17 1EU<br/>t: 0207 183 1456<br/>studio@unit1architects.com, unit1architects.com</p> |
| P01   | 22.04.2020   | ISSUED FOR PLANNING   | AL  | CP         |                     |    |    |     |      |             |     |     |                  |  |  |  |  |   |   |
| REV   | DATE   | DESCRIPTION   | DRN | CHK        |                     |    |    |     |      |             |     |     |                  |  |  |  |  |   |   |
| REVISION HISTORY   |   |   |     |            |                     |    |    |     |      |             |     |     |                  |  |  |  |  |   |   |