




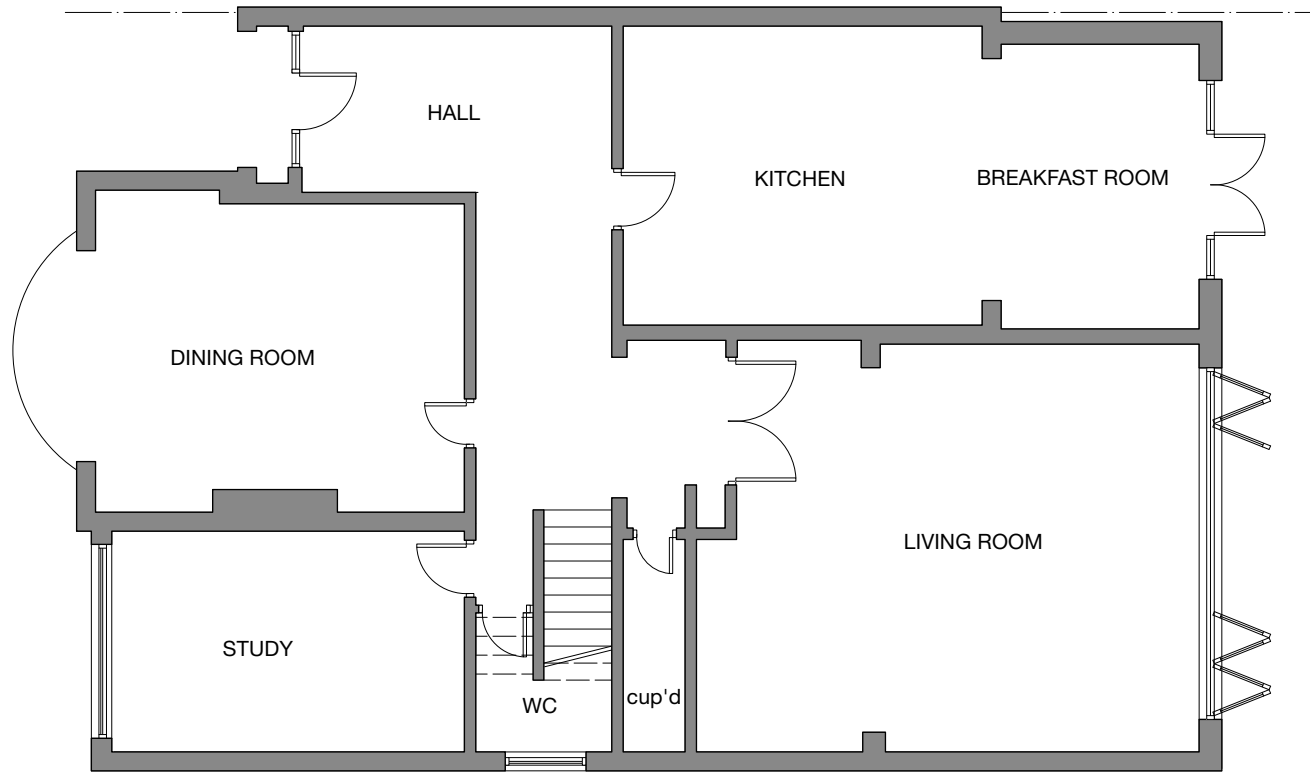


01 GROUND FLOOR

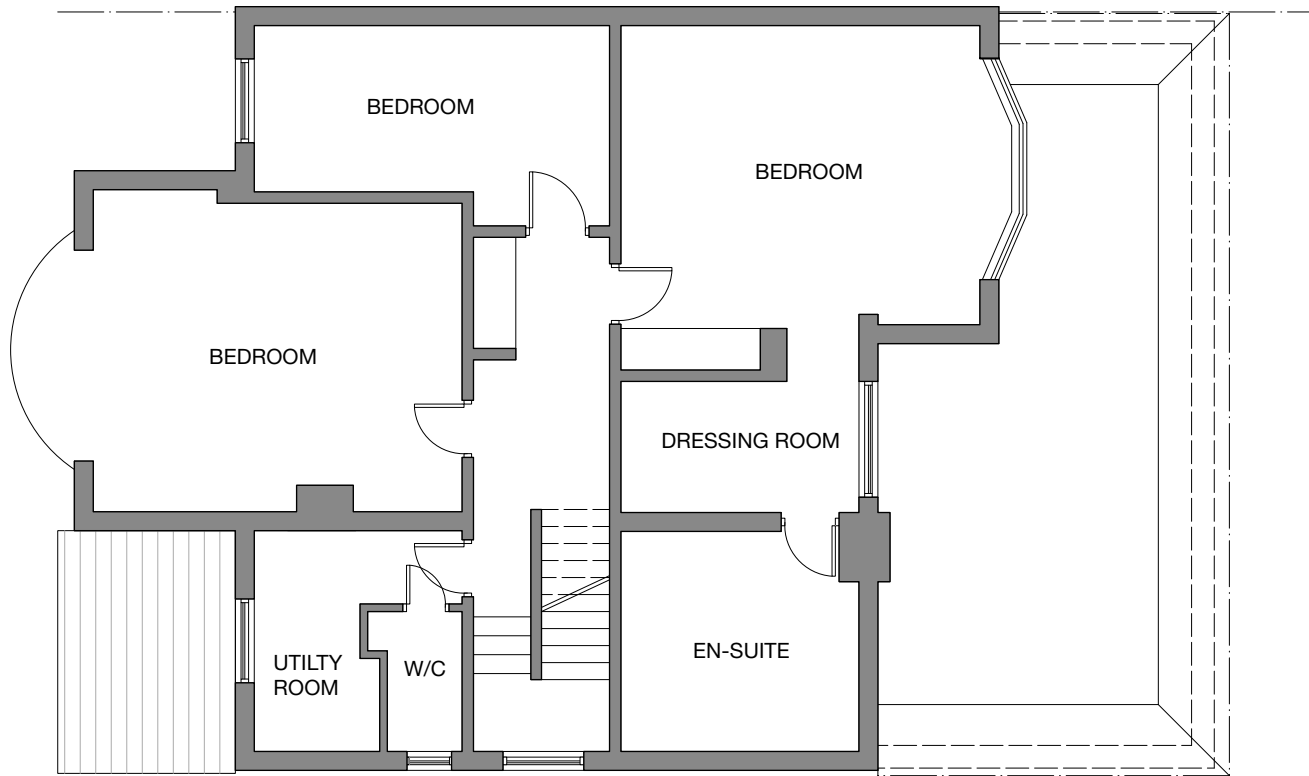

02 FIRST FLOOR

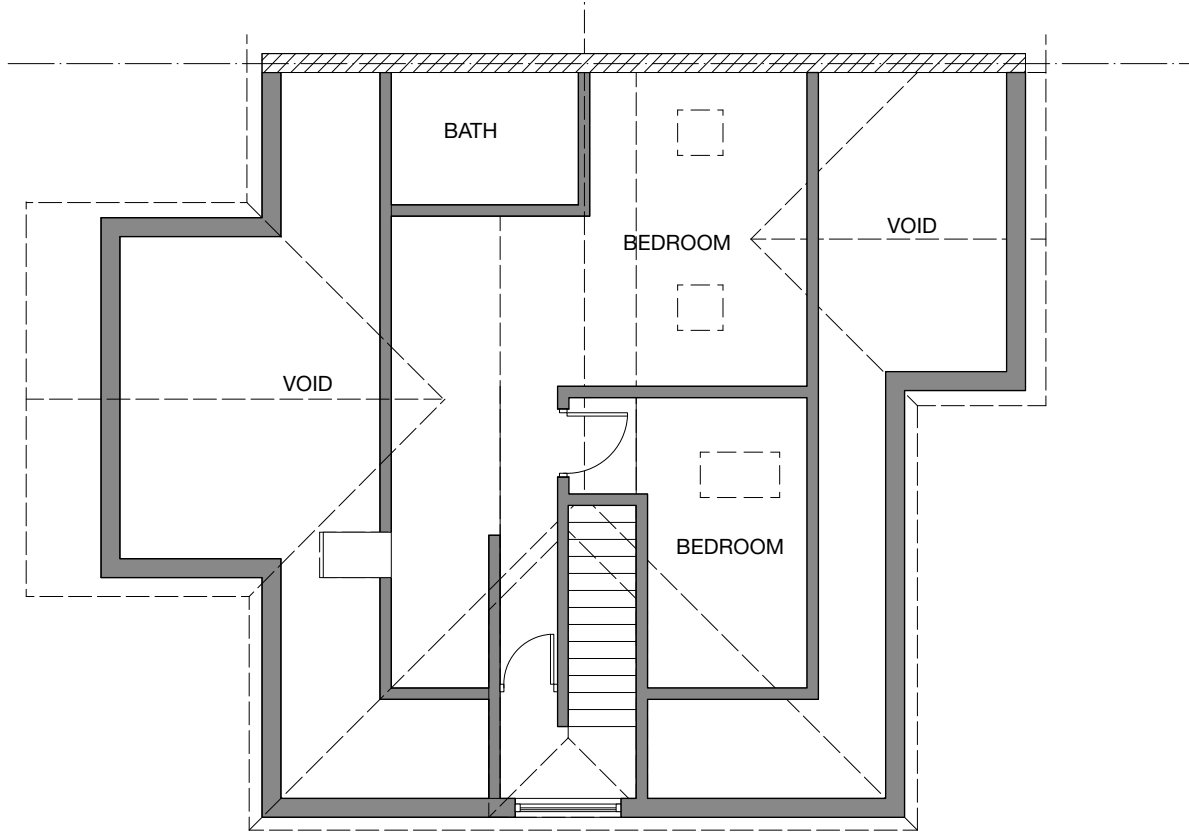

03 SECOND FLOOR

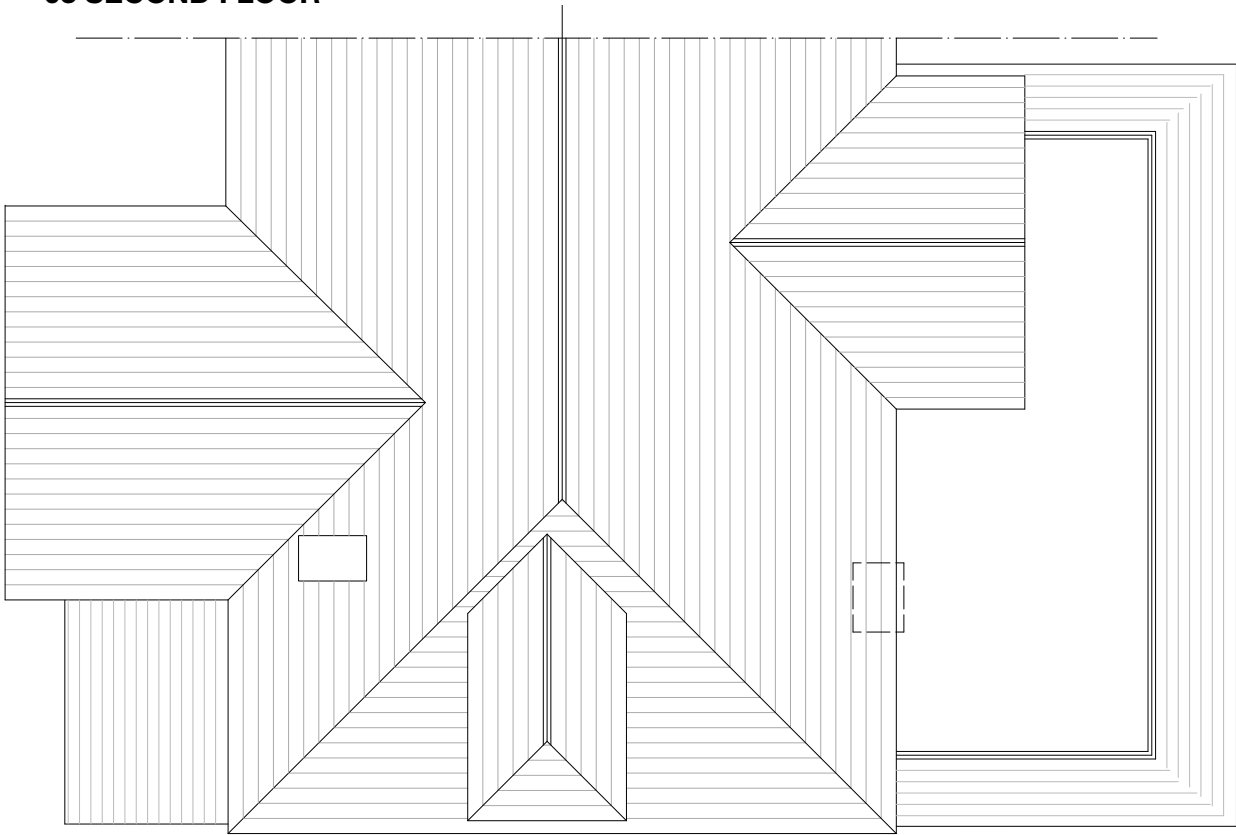


04 ROOF PLAN

Mr & Mrs L Harding

Revisions:

11 Bancrot Avenue, Hornsey

Existing Plans

 

www.forge-ds.co.uk

Forge Design Studio
Covesfield
Whiteparish
Salisbury
SP5 2RB

info@forge-ds.co.uk
studio 01794 885872

Forge
Design Studio

Figured dimensions only are to be taken from this drawing. Do not scale from this drawing. All dimensions are in millimetres unless otherwise stated. All dimensions and setting out co-ordinates shall be checked on site prior to work commencing. Any discrepancies shall be reported to Forge Design Studio.
Forge Design Studio asserts its rights under the Copyright, Designs and Patents Act 1988, unless otherwise agreed in writing. All rights reserved.

Status: For Planning

Drawn by: LM Date: July 2023

Checked by: MH Date: July 2023

Scale: 1:100 @ A3

Project no: 202308

Drawing no: PL002

Revision: