




A3030 / 101_20 : ELEVATIONS, BLOCK PLAN AND SITE LOCATION PLAN

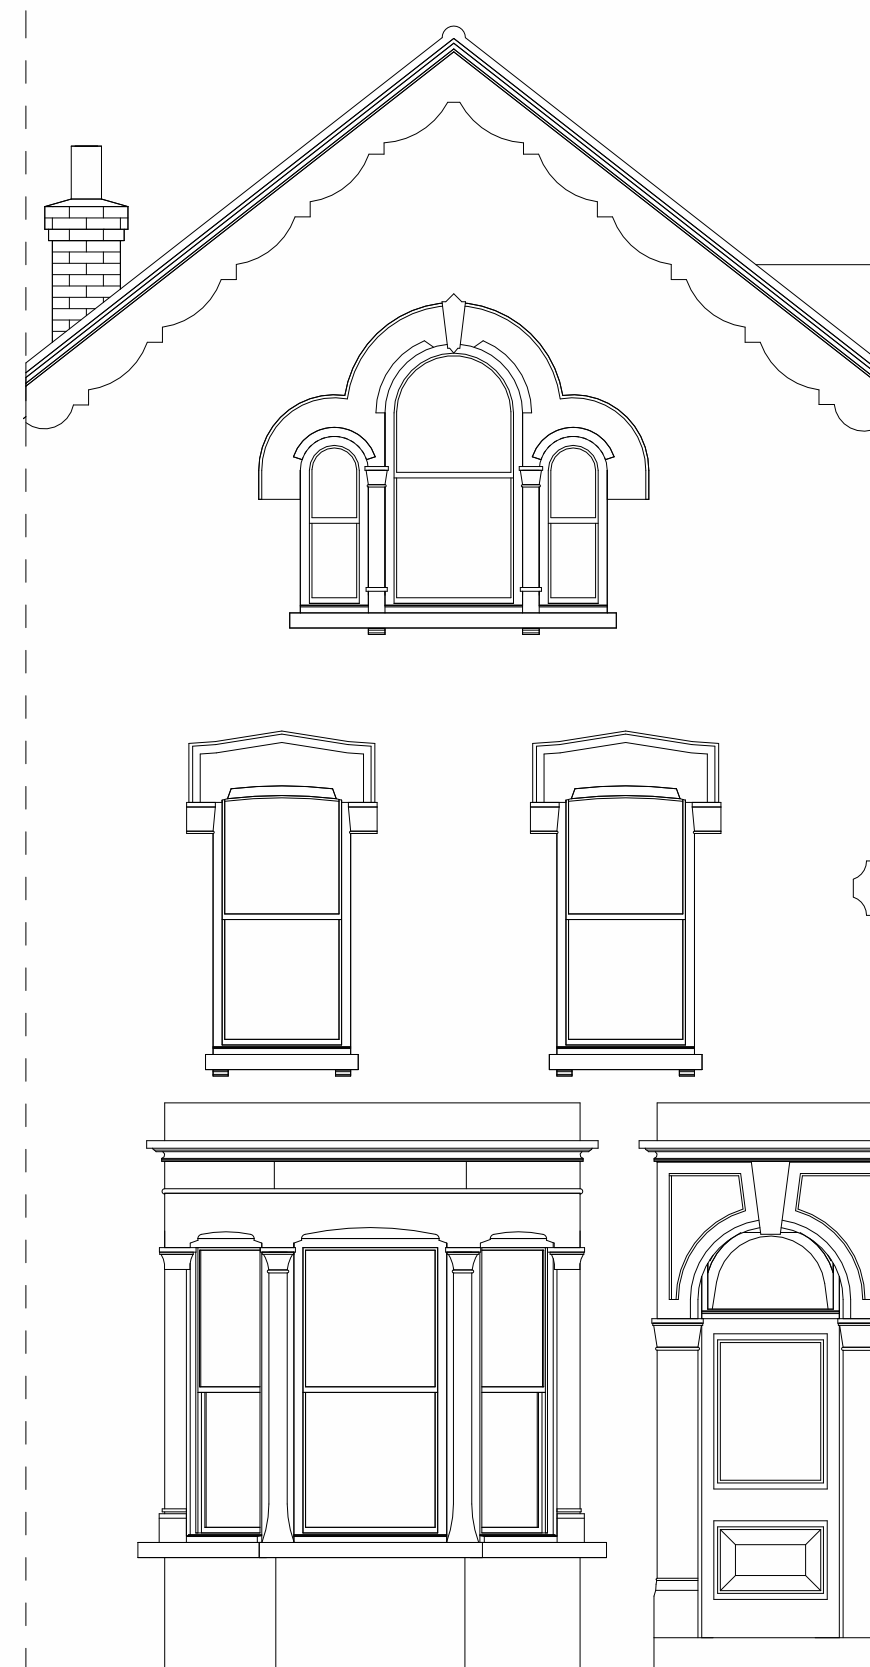

EXISTING FRONT ELEVATION
1 : 50

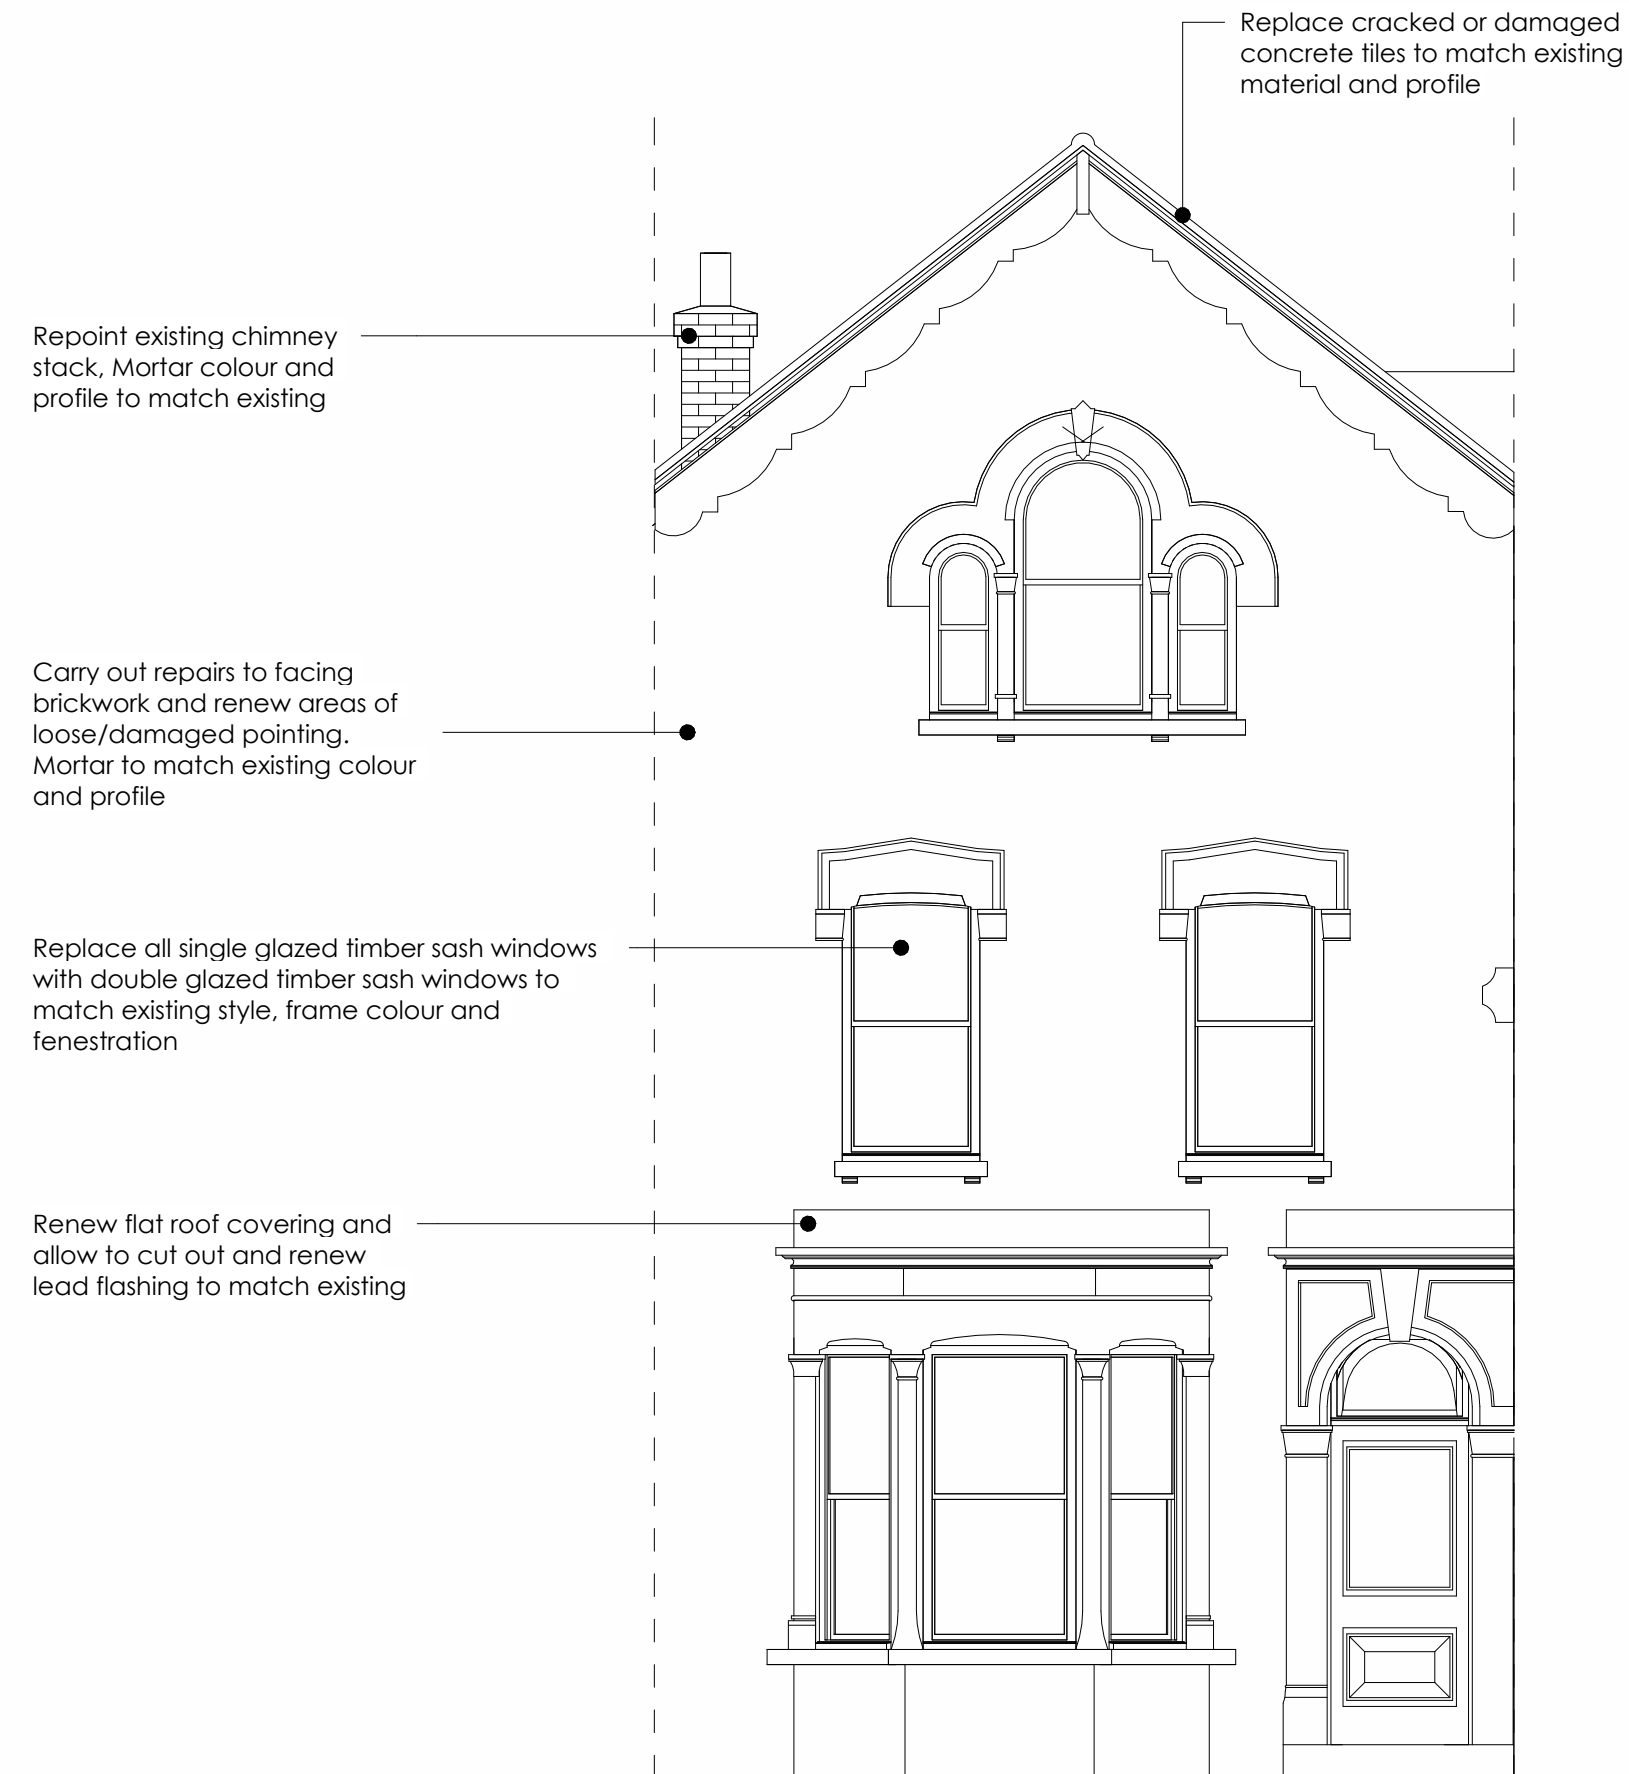


PROPOSED FRONT ELEVATION
1 : 50

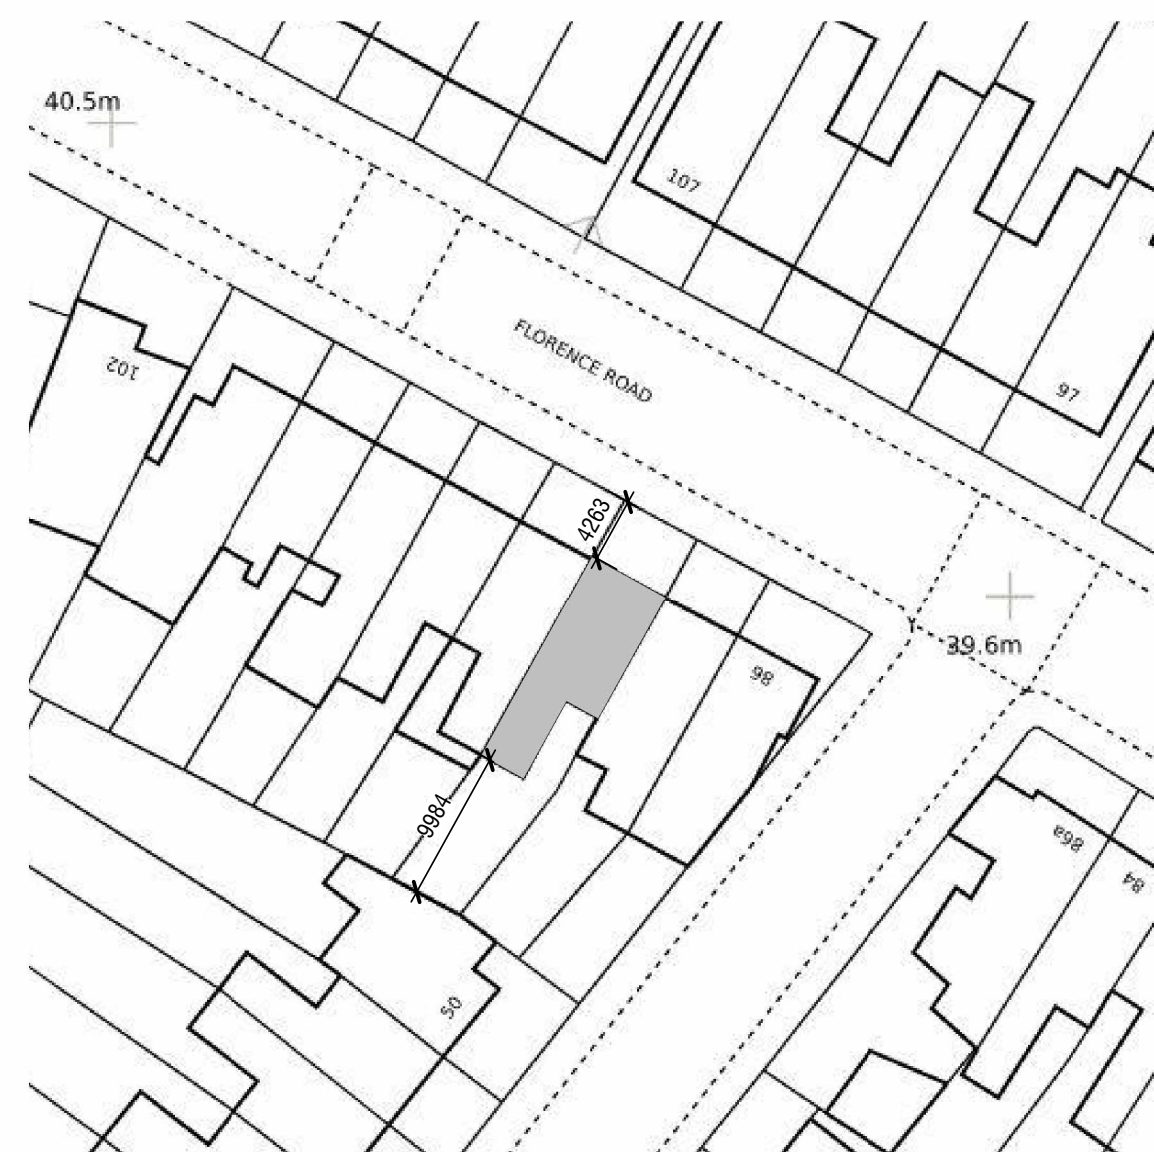

BLOCK PLAN
1 : 500






SITE LOCATION PLAN
1 : 1250

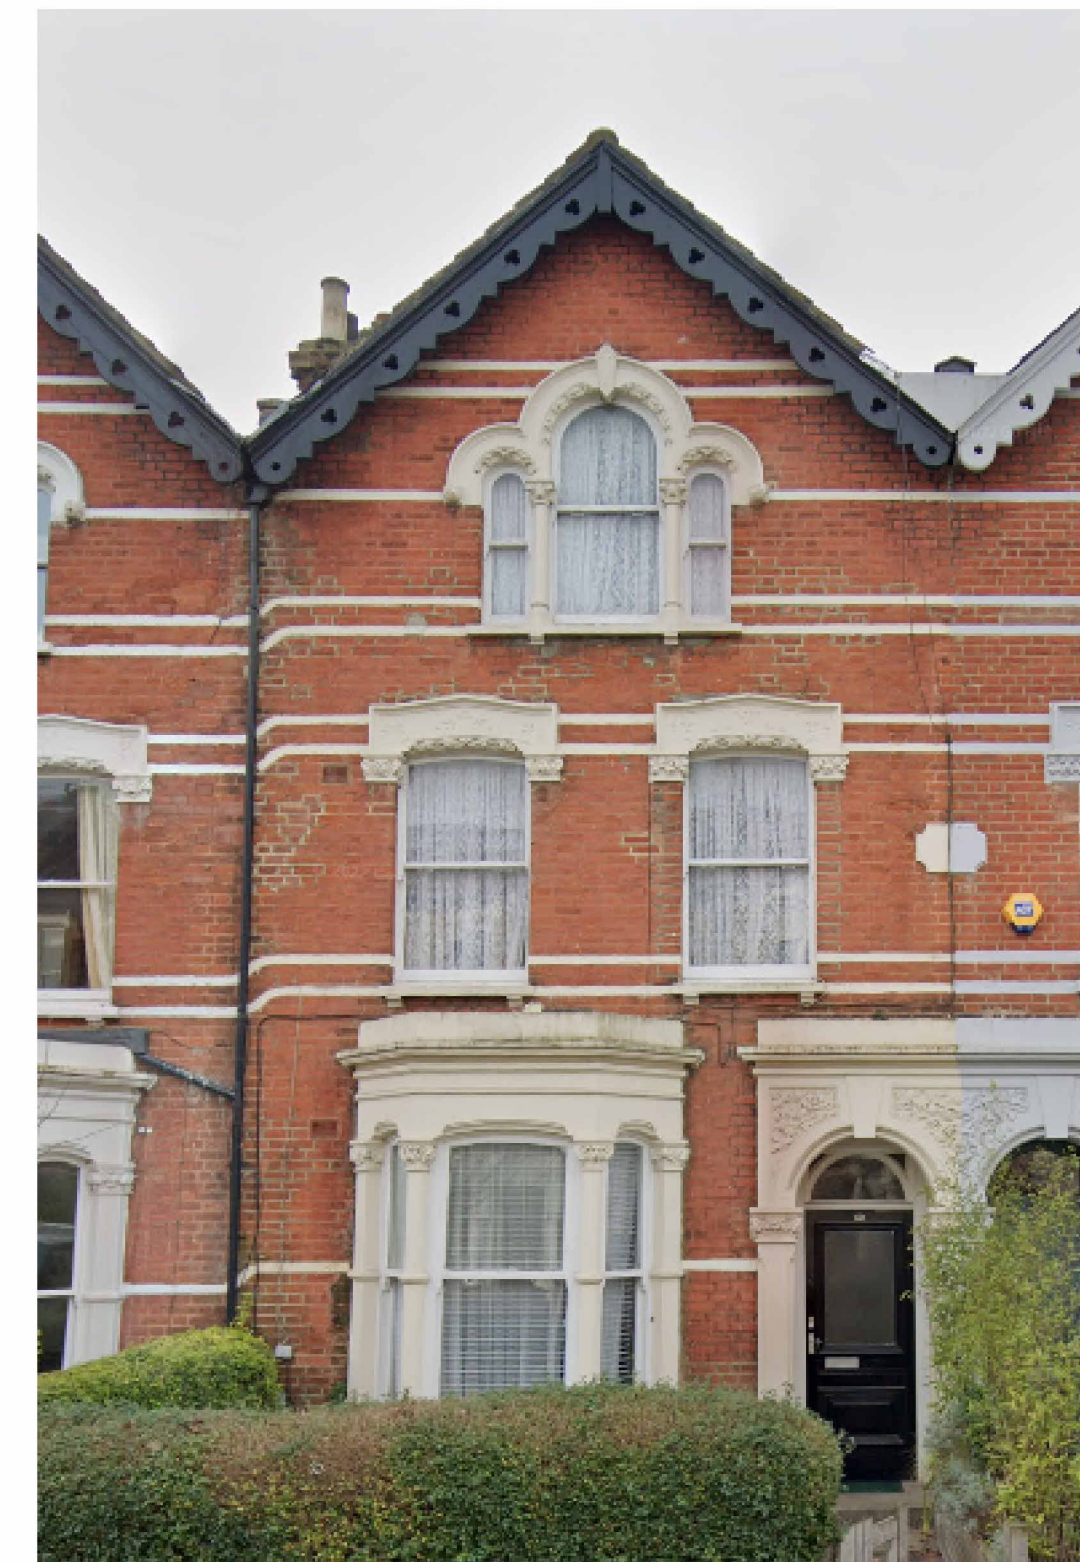

FRONT ELEVATION PHOTOGRAPH

NOTES

All dimensions to be verified on site before work commences
All discrepancies to be notified to the Contract Administrator.

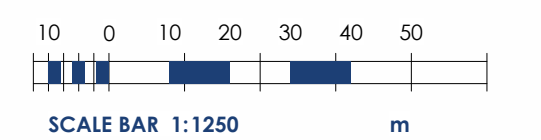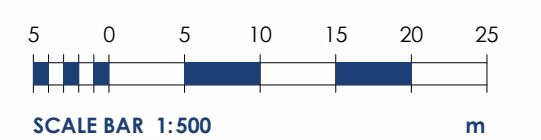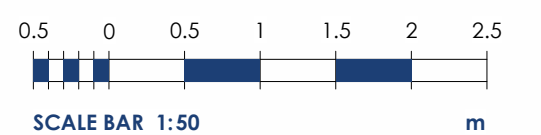

Rev	Date	Description
-----	------	-------------

Drawing Status: Sheet Size:

PLANNING	A1
-----------------	-----------



3 Brassie Wood
Chelmsford
CM3 3FP

Tel | 01245 460 222
aldertonassociates.co.uk

Client	
--------	--

London & Quadrant Housing Trust

Site |

90 Florence Road
Finsbury Park, London
N4 4DR

Project

External Repairs

Date	Scale	Drawn	Checked
17/04/23	As indicated	SM	DA

Title: _____

ELEVATIONS, BLOCK PLAN AND SITE LOCATION PLAN

DWG No: _____ Rev: _____

A3030 / 101_20