



A3030 / 101_22 : ELEVATIONS, BLOCK PLAN AND SITE LOCATION PLAN

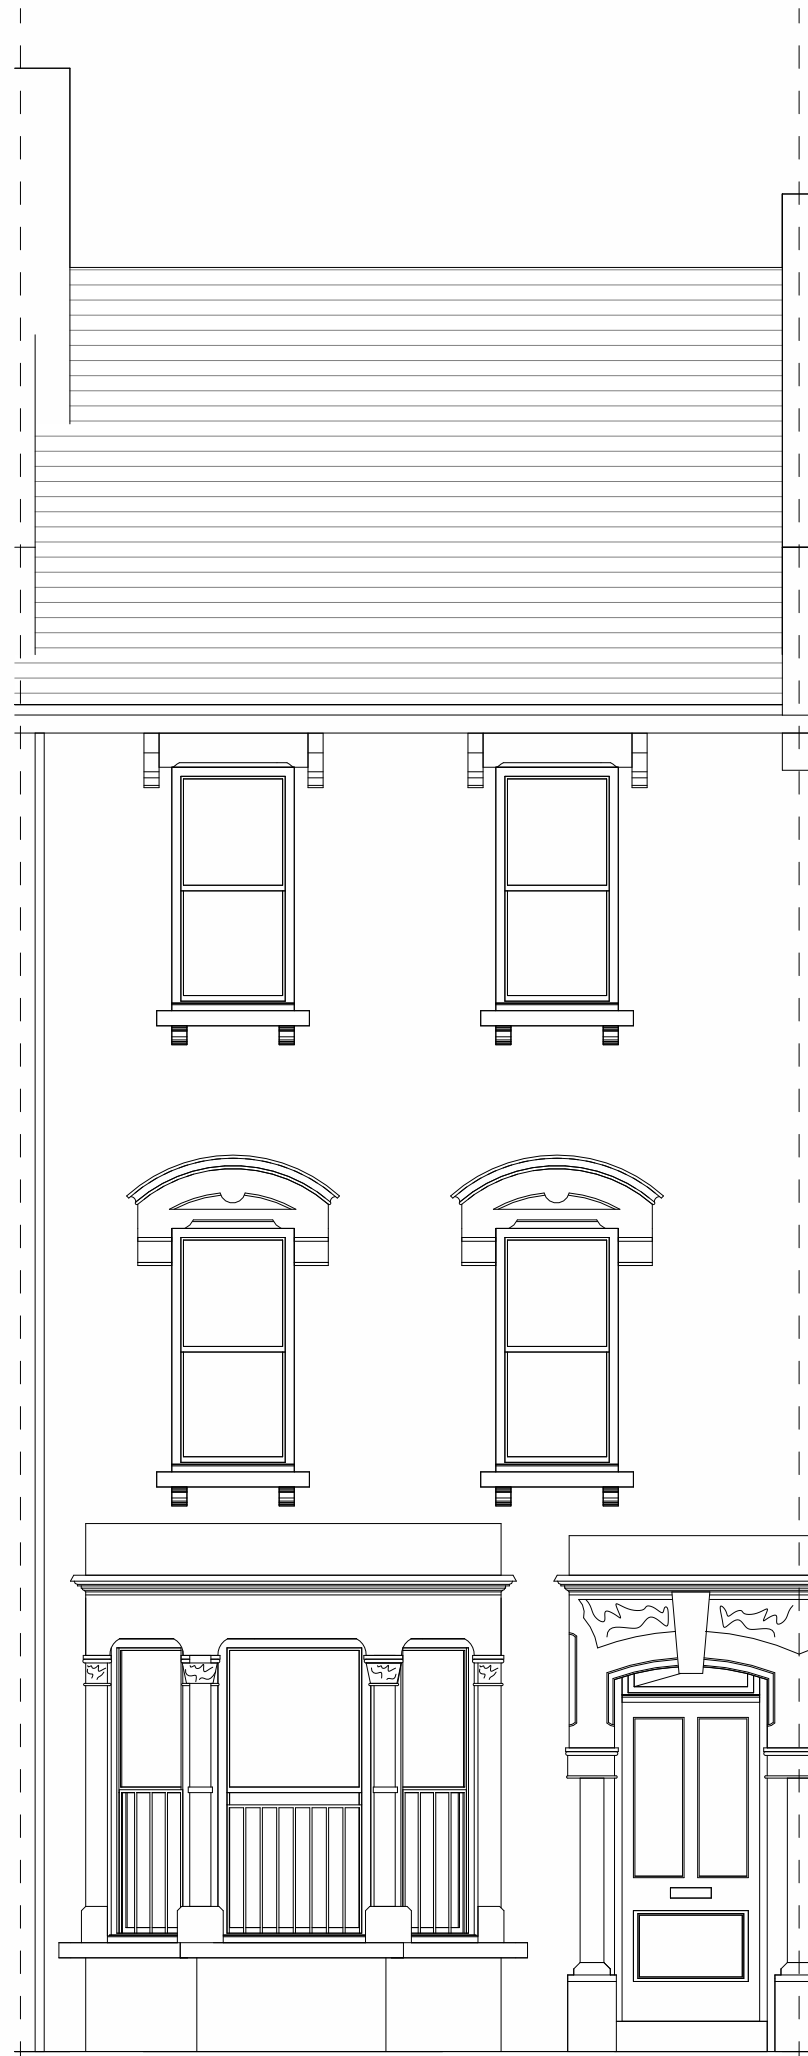

EXISTING FRONT ELEVATION
1 : 50

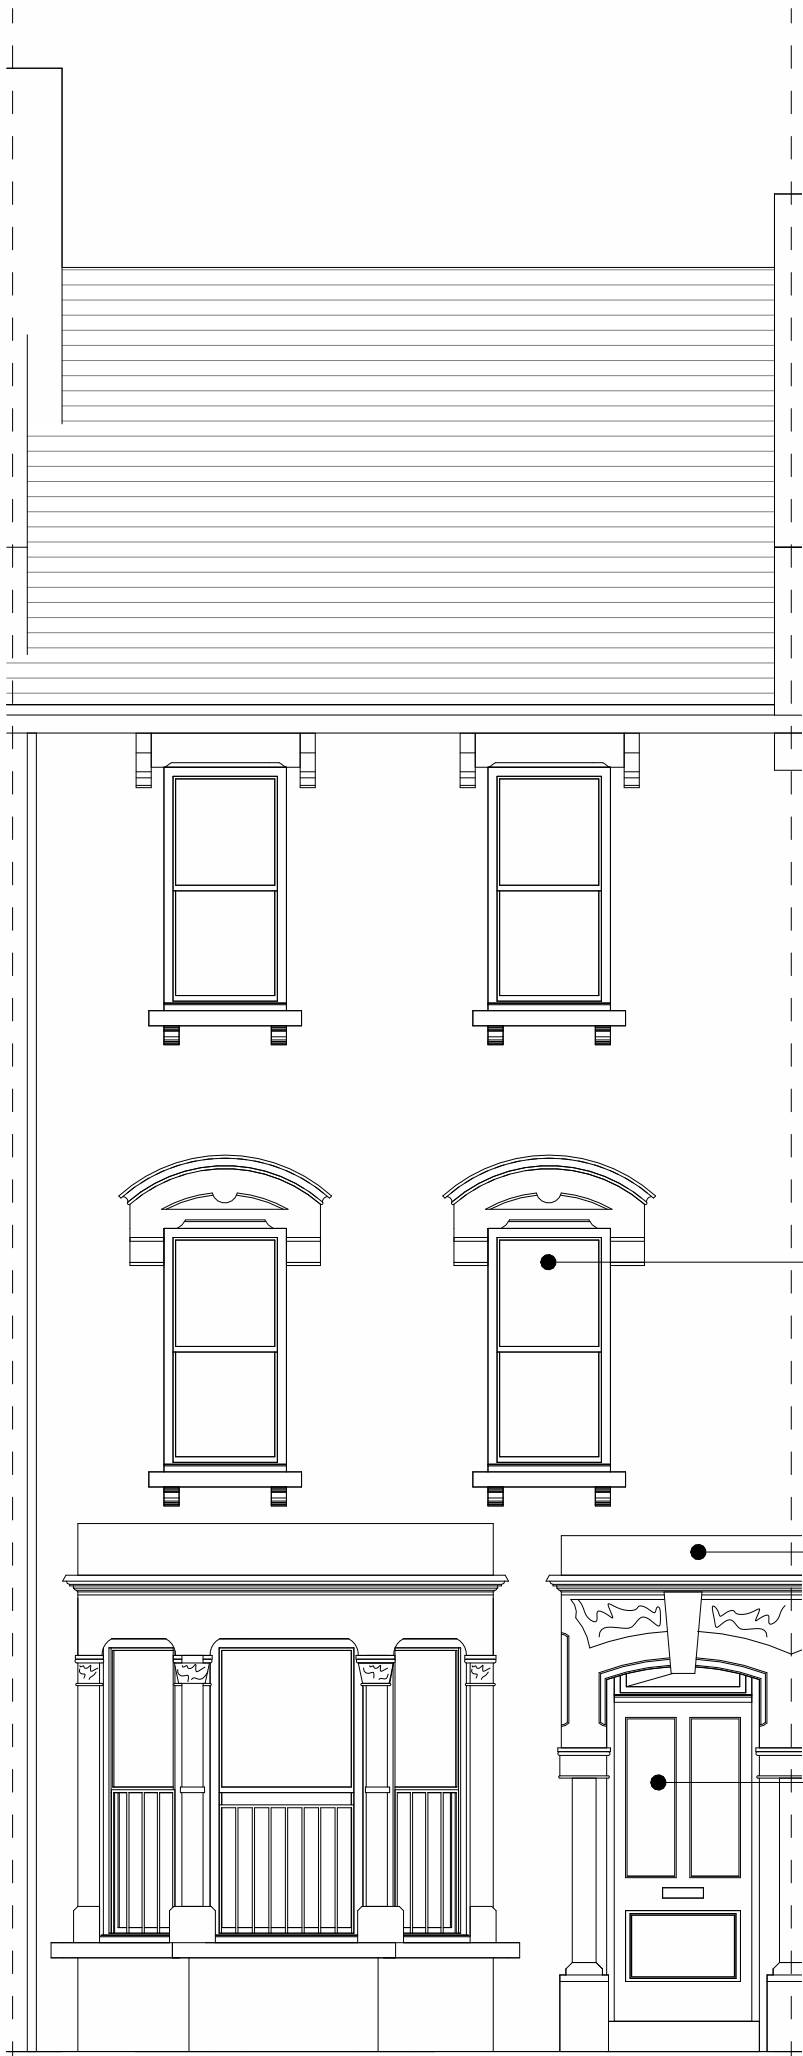


PROPOSED FRONT ELEVATION
1 : 50


Replace all single glazed timber sash windows with double glazed timber sash windows to match existing style, frame colour and fenestration

Carry out plaster repairs to porch and redecorate to match existing

Replace front entrance door with part-glazed three panel timber door to match existing style

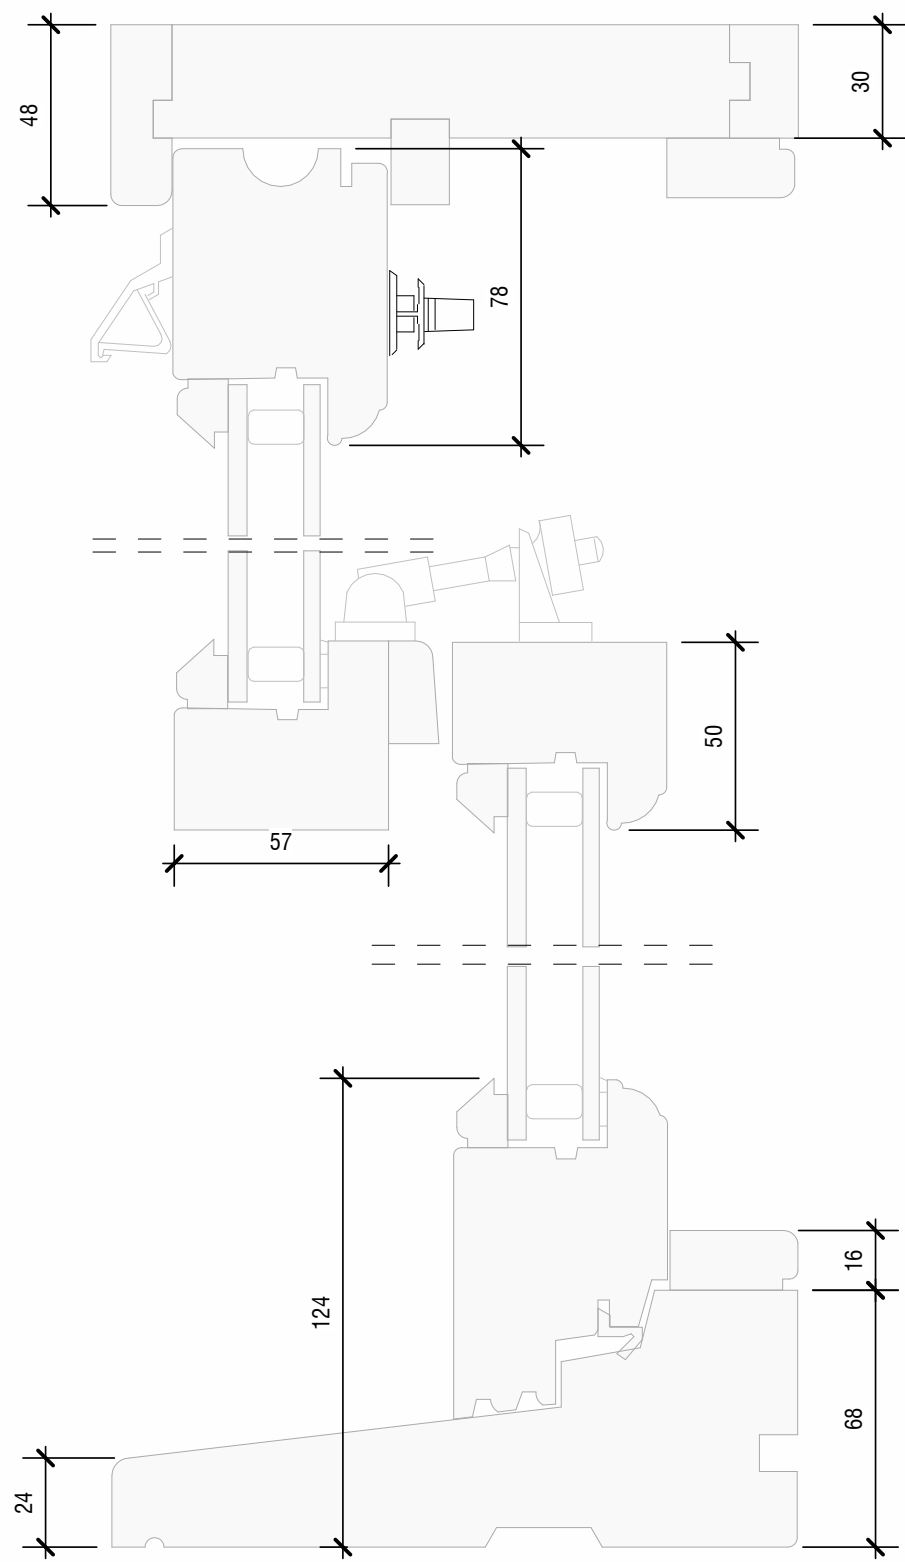

SECTION THROUGH PROPOSED TIMBER SASH WINDOW
1 : 2

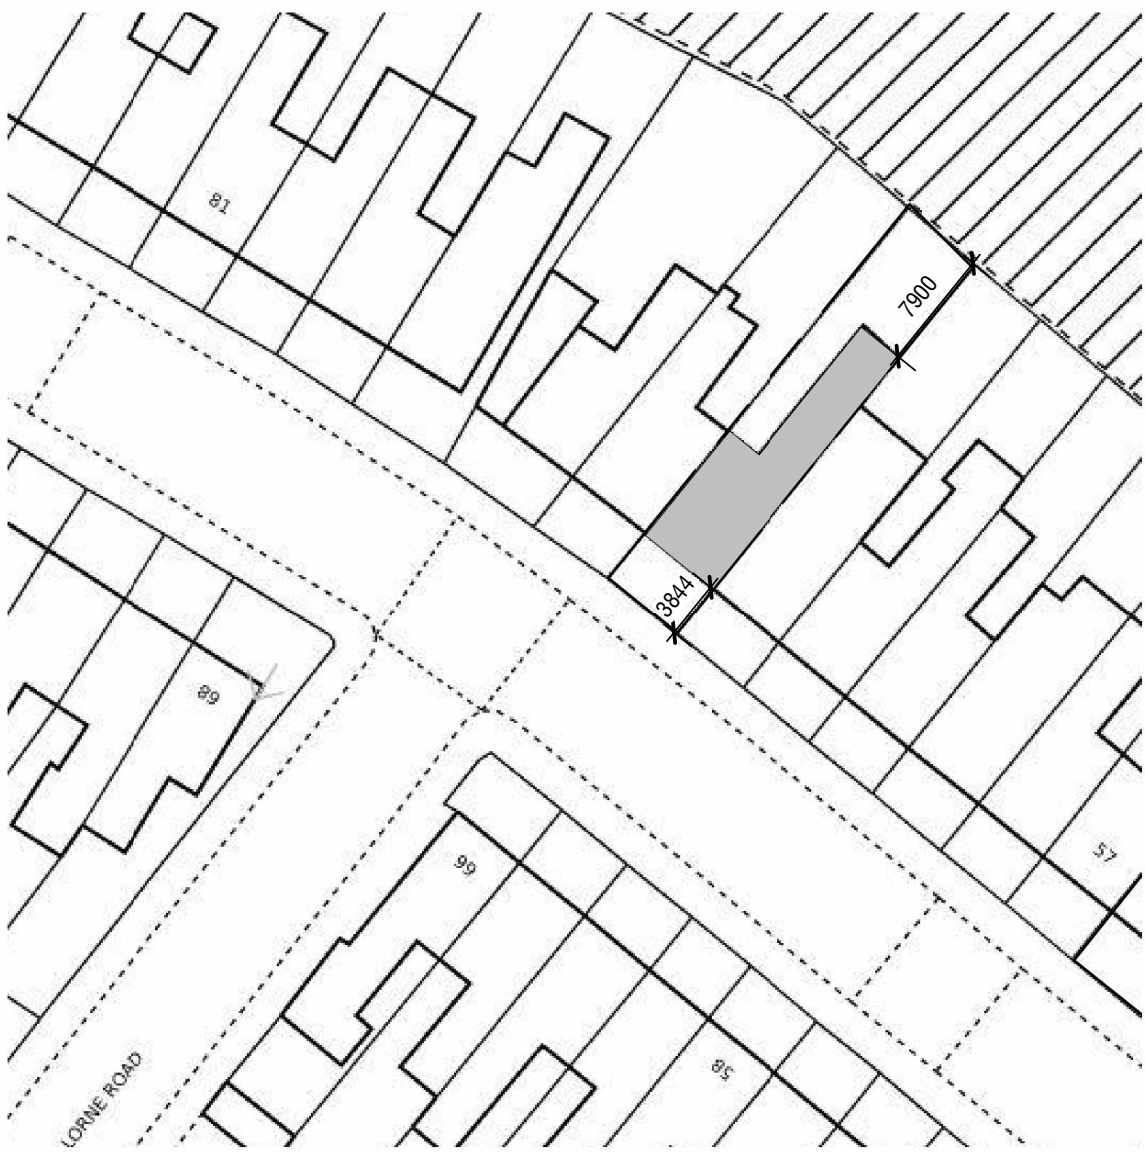

BLOCK PLAN
1 : 500




SITE LOCATION PLAN
1 : 1250



FRONT ELEVATION PHOTOGRAPH

NOTES
All dimensions to be verified on site before work commences
All discrepancies to be notified to the Contract Administrator.

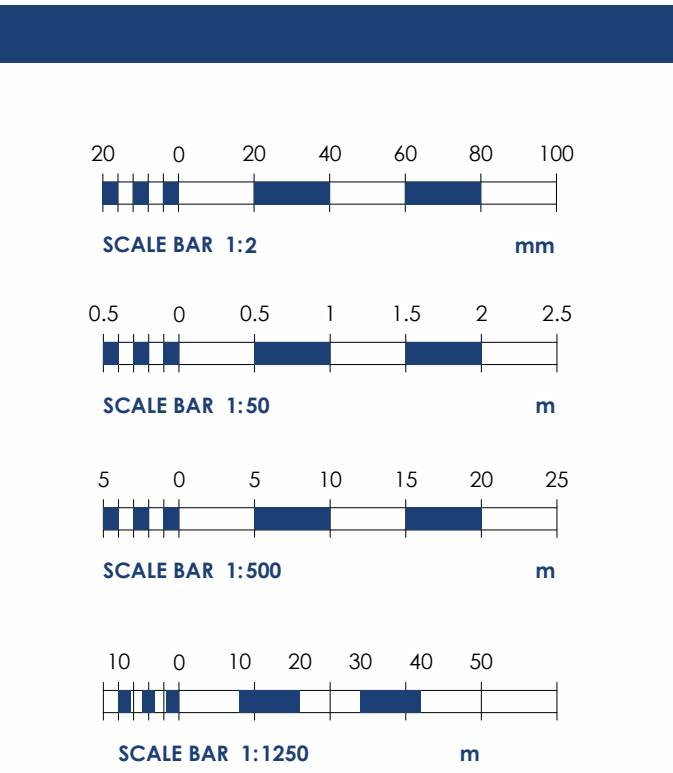

Rev	Date	Description
-----	------	-------------

Drawing Status: **PLANNING** Sheet Size: **A1**

Alderton Associates
CHARTERED BUILDING SURVEYORS

3 Brassie Wood
Chelmsford
CM3 3FP

Tel | 01245 460 222
aldertonassociates.co.uk

Client
London & Quadrant Housing Trust

Site
69 Florence Road
Finsbury Park, London
N4 4DJ

Project
External Repairs

Date	Scale	Drawn	Checked
17/04/23	As indicated	SM	DA

Title:
**ELEVATIONS, BLOCK PLAN
AND SITE LOCATION PLAN**

DWG No: **A3030 / 101_22** Rev: