



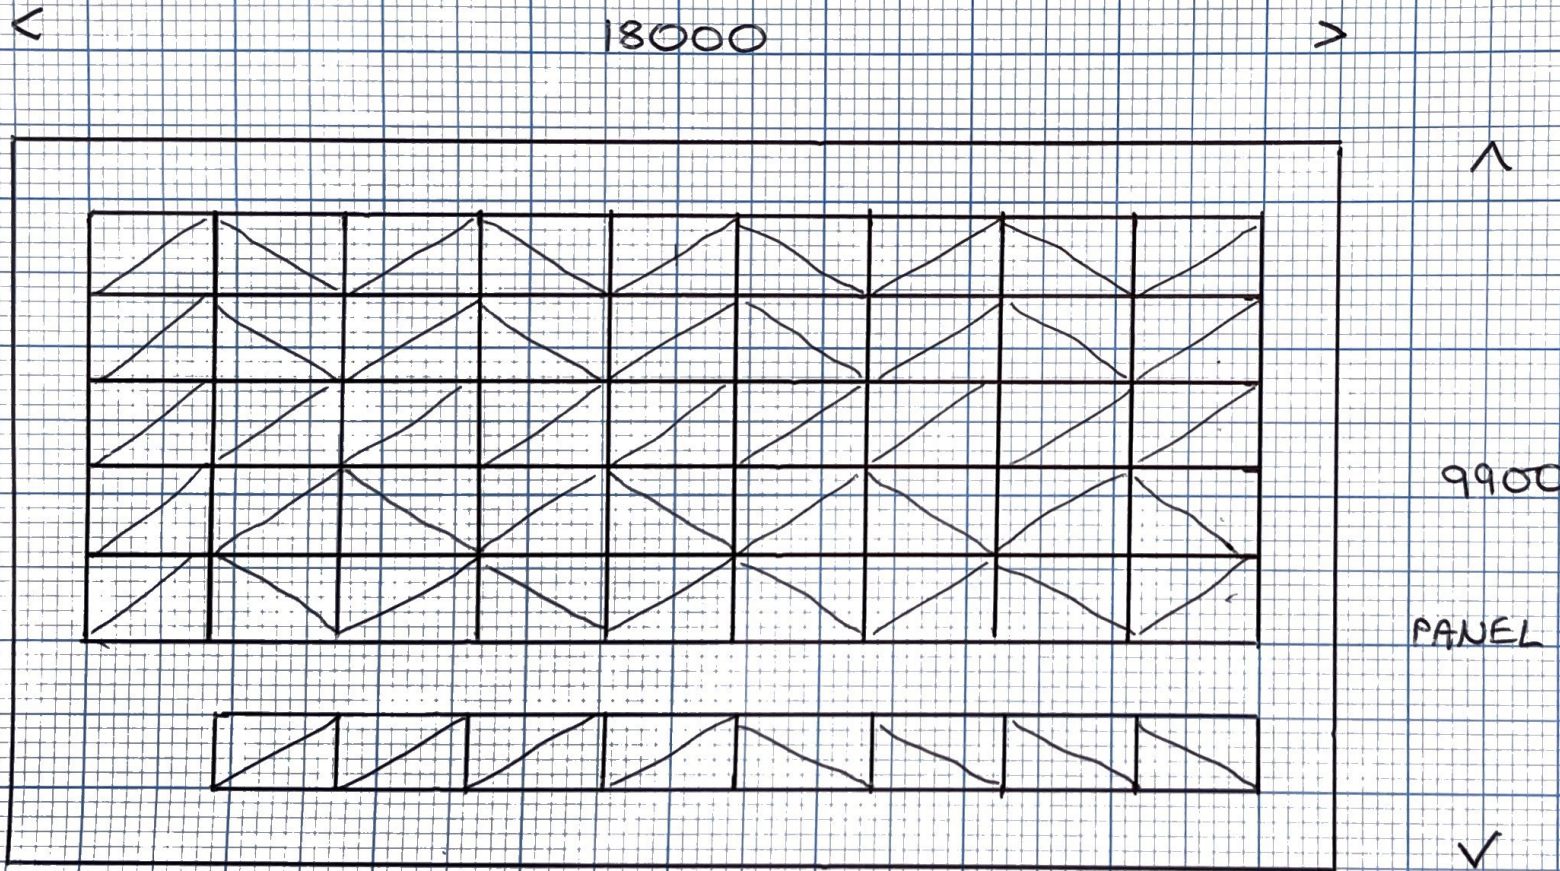

PROPOSED SOLAR PV INSTALLATION - PLAN VIEW SOUTH ELEVATION
TEN 87 FILM STUDIOS - MARKFIELD RD LONDON N15 4QA

SCALE 1:100

24/7/23

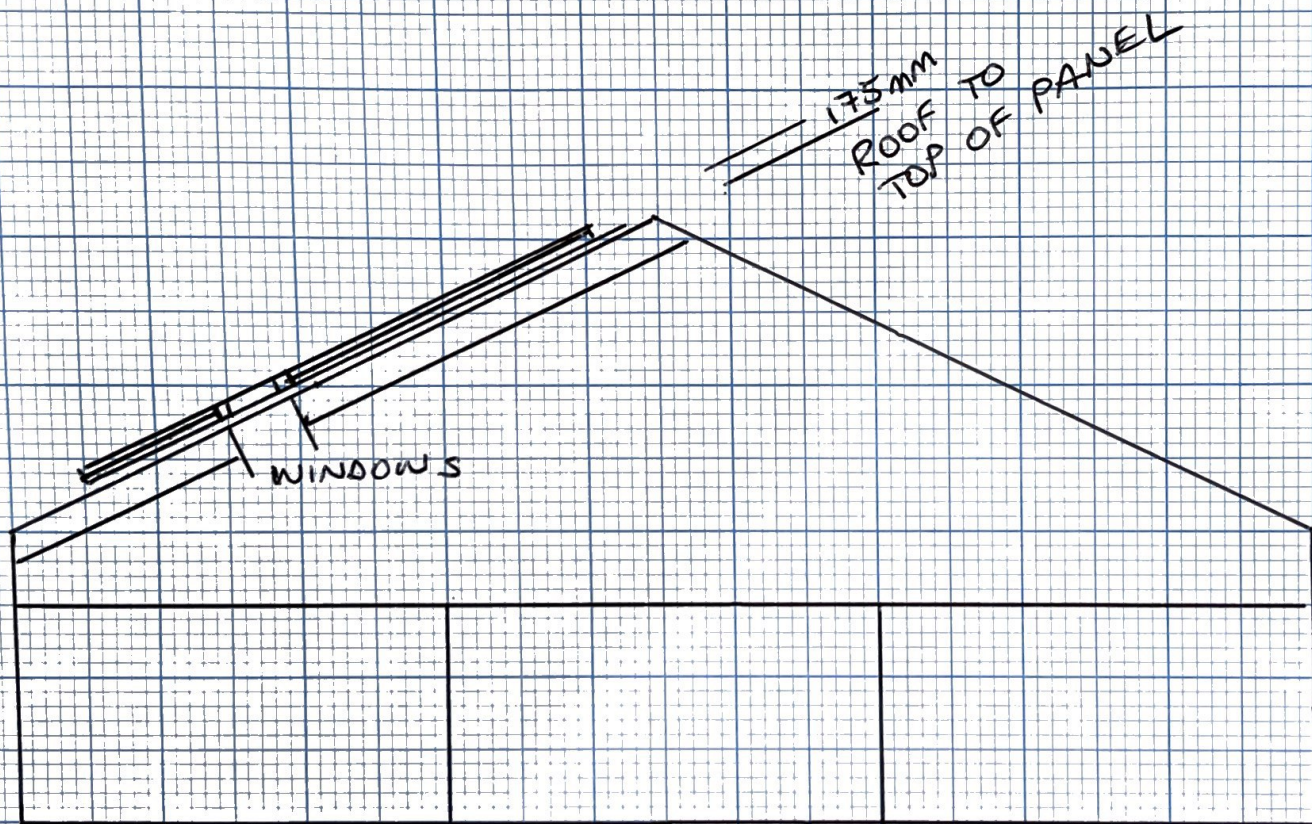

TEN 87 FILM STUDIOS - PV INSTALLATION - END VIEW EAST ELEVATION
(FRONT)

29/7/23