




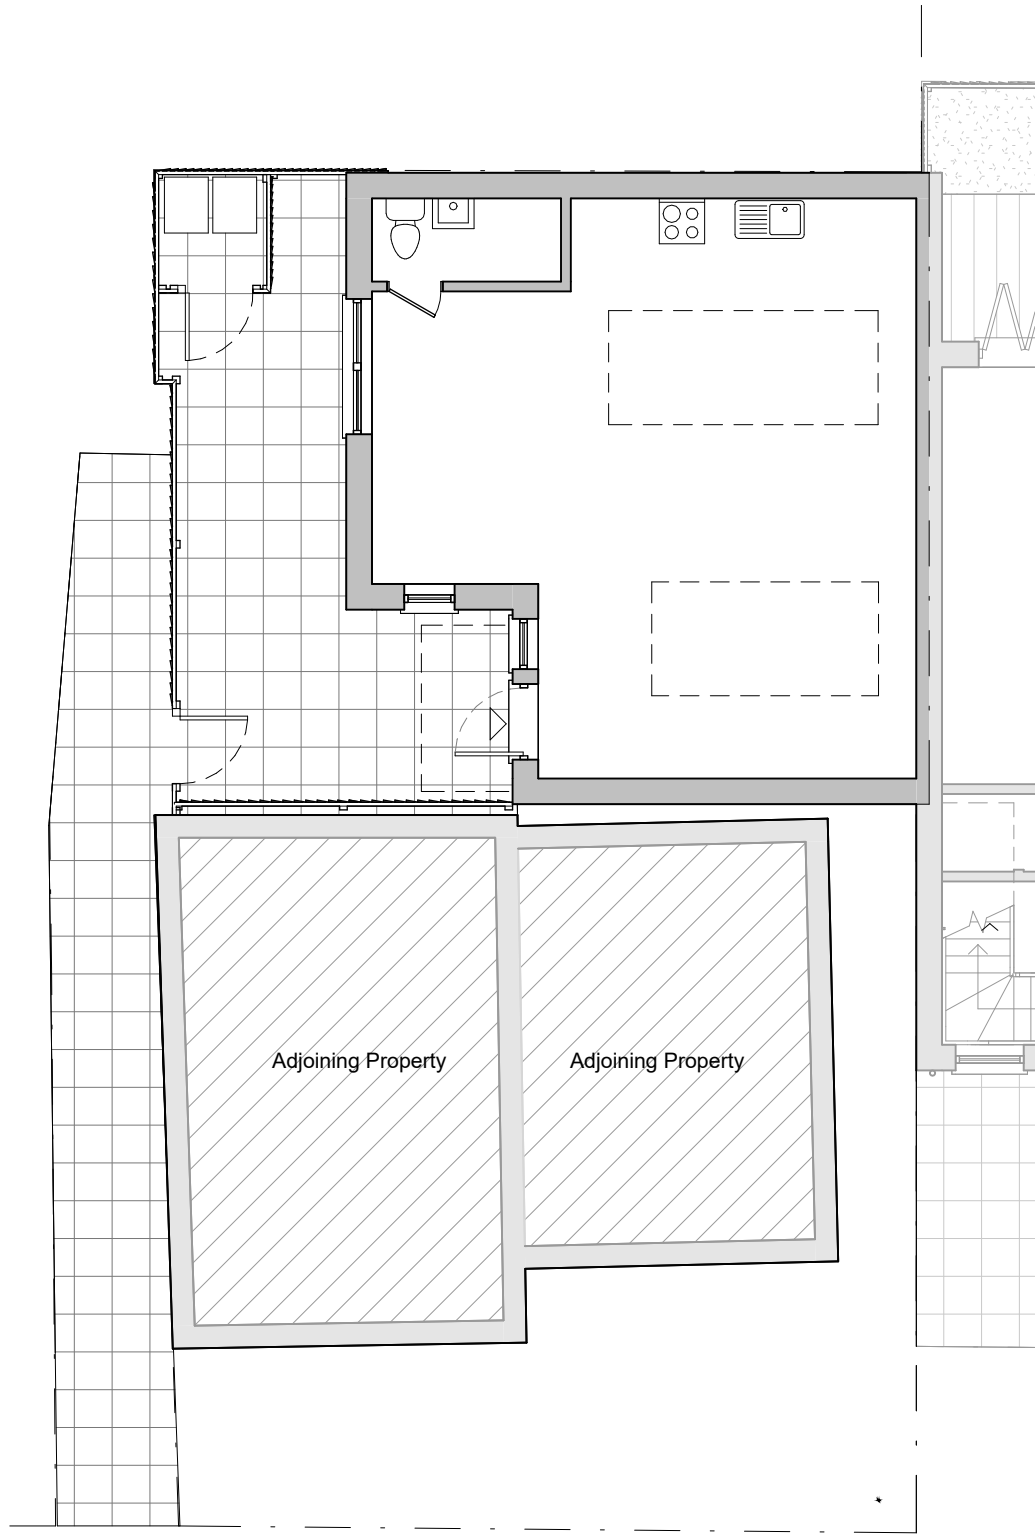

Ground Floor Plan as Existing
1 : 100

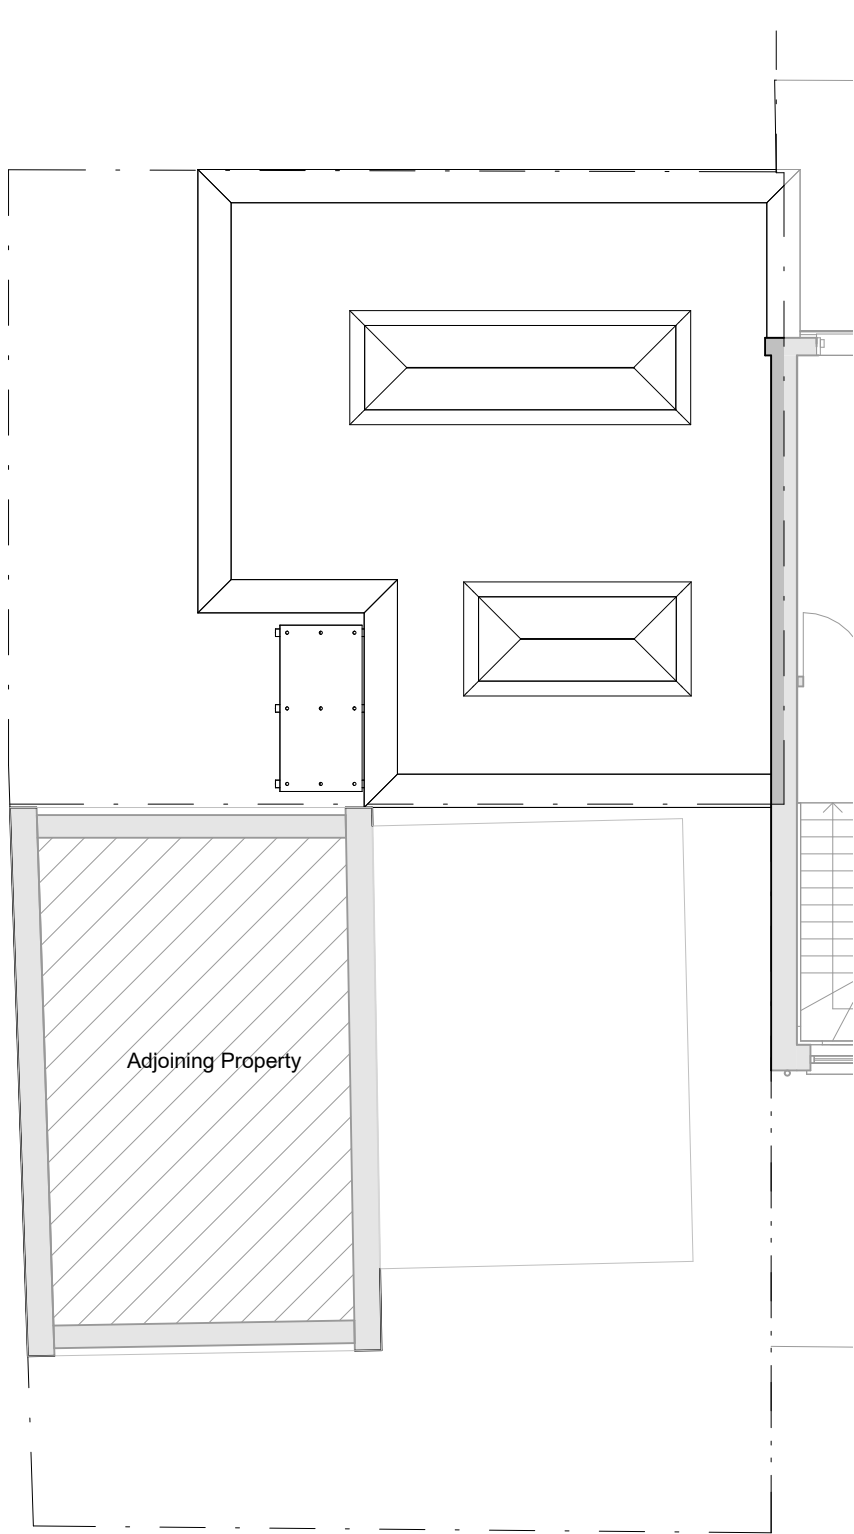


Roof Plan as Existing
1 : 100

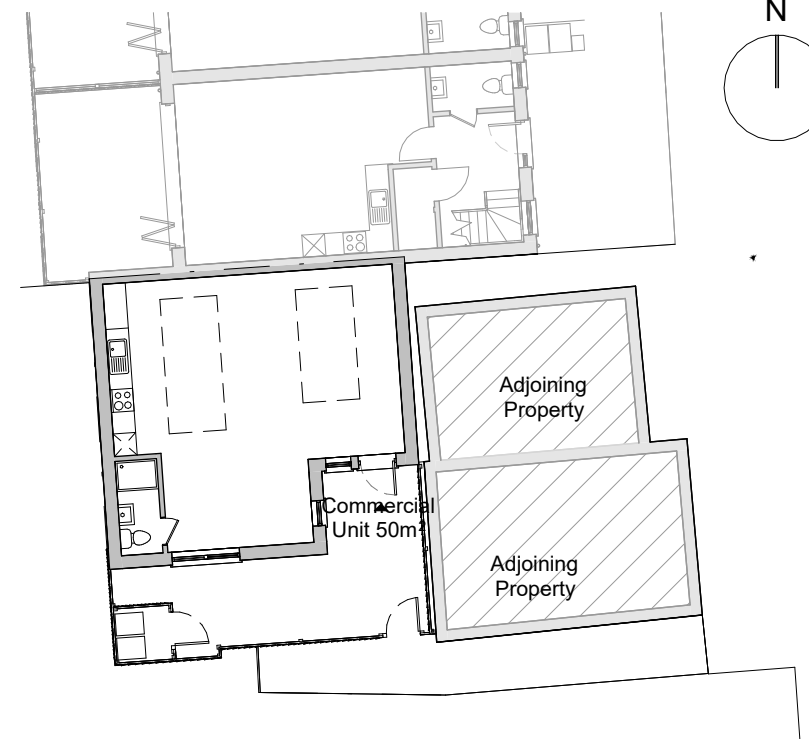

Site Plan
1 : 200

Issue:
Prior Approval Application

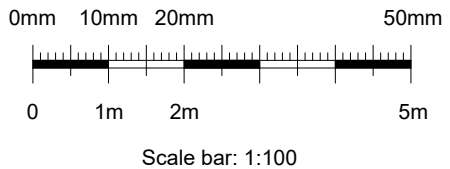

No scaled dimensions to be taken from this drawings. All dimensions to be site checked.

Revisions

Rev.	Description	Date	By

CG ARCHITECTS


221 East Barnet Road, Barnet, Herts EN4 8QS
Tel: 020 8449 5100 Fax: 020 8449 5170

Client:
Mr. Arjun Popat


Site:
3 The Mews
Truro Road
London, N22 8EL

Title:
Floor Plans and Elevations as Existing


Scale: As indicated(@ A2)	Drawn: SH	Checked: -
Date: July 2023	REV	
Drg No 1667/03		

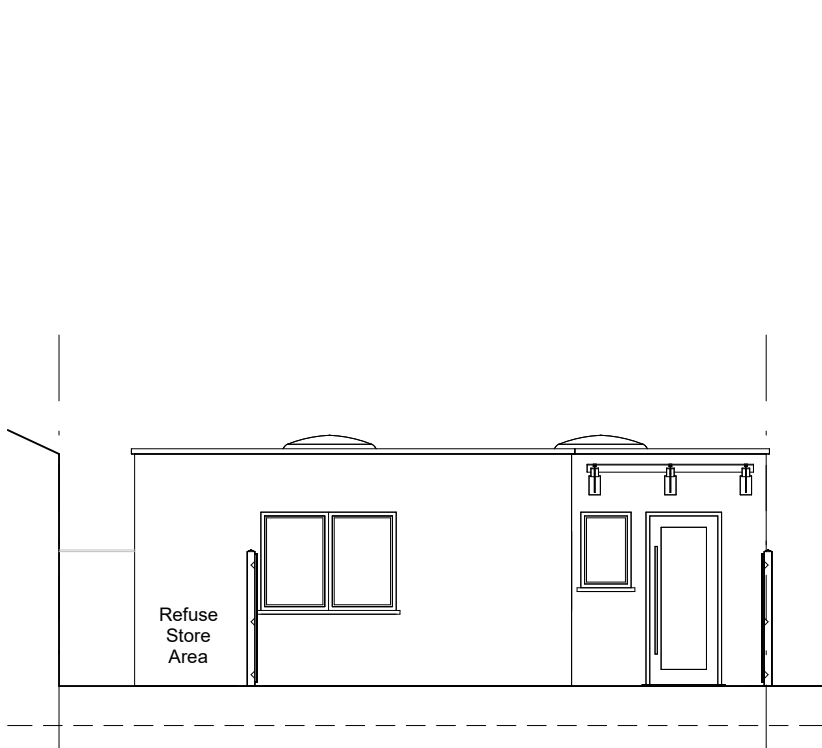


Front (South) Elevation as Existing
1 : 100

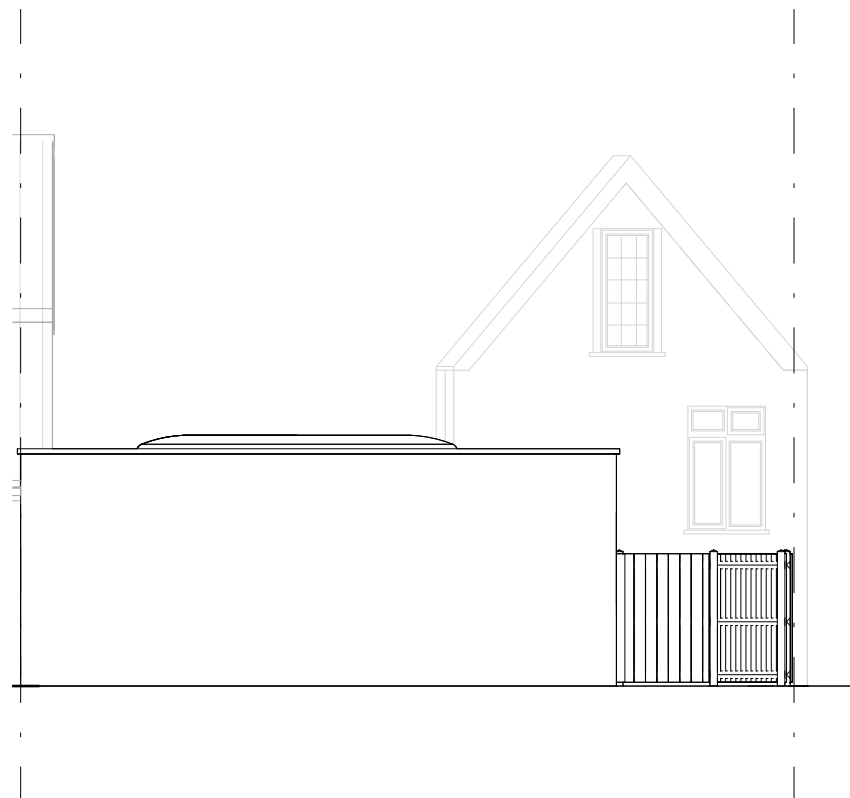

Flank (West Elevation) as Existing
1 : 100

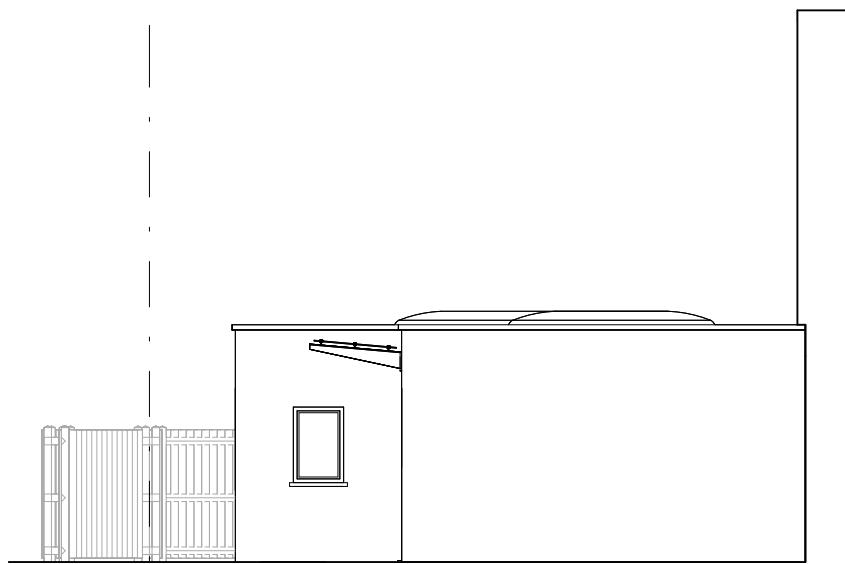

Flank (East) Elevation as Existing
1 : 100

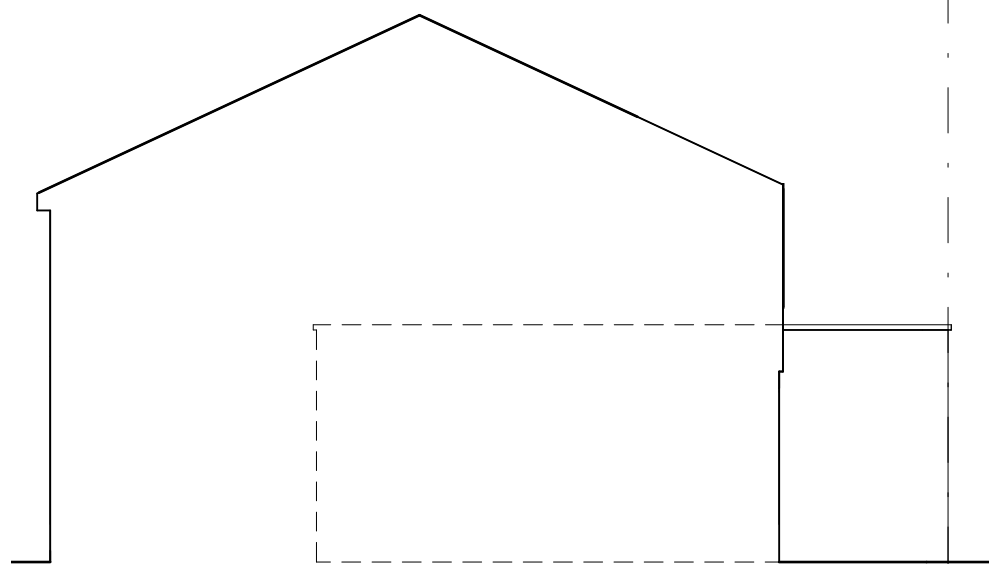

Rear (North) Elevation as Existing
1 : 100