



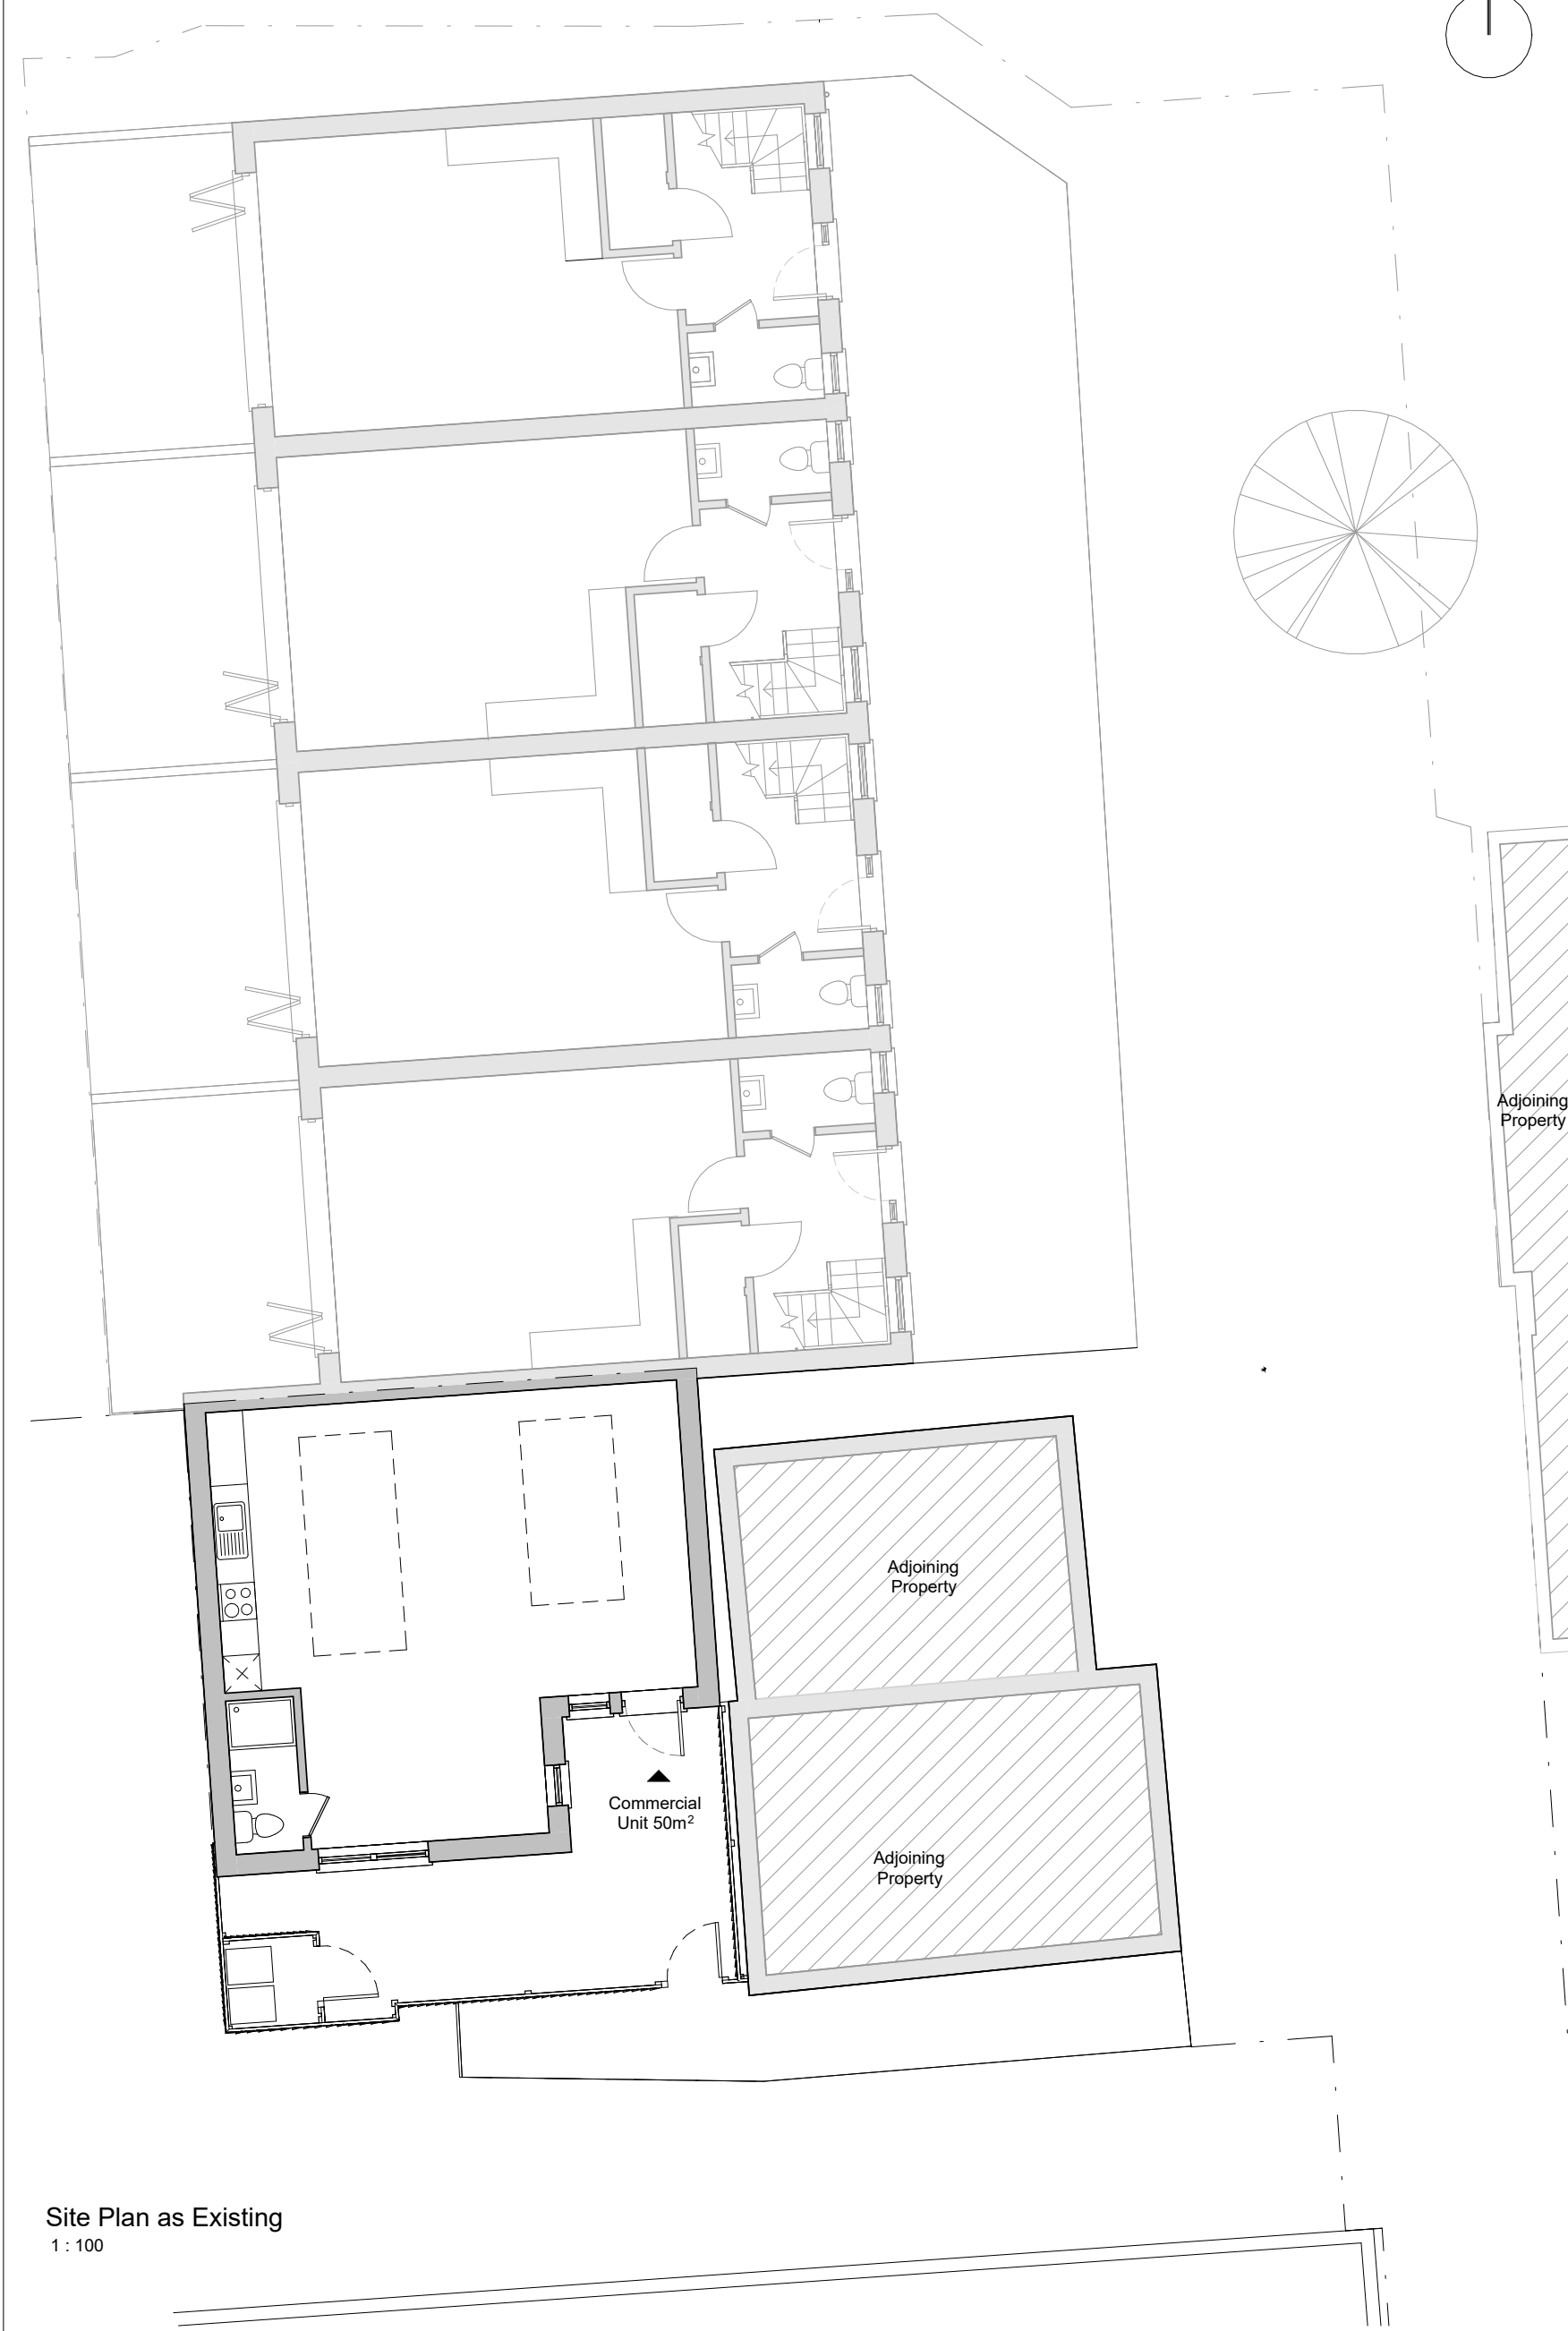

Site Plan as Existing
1 : 100

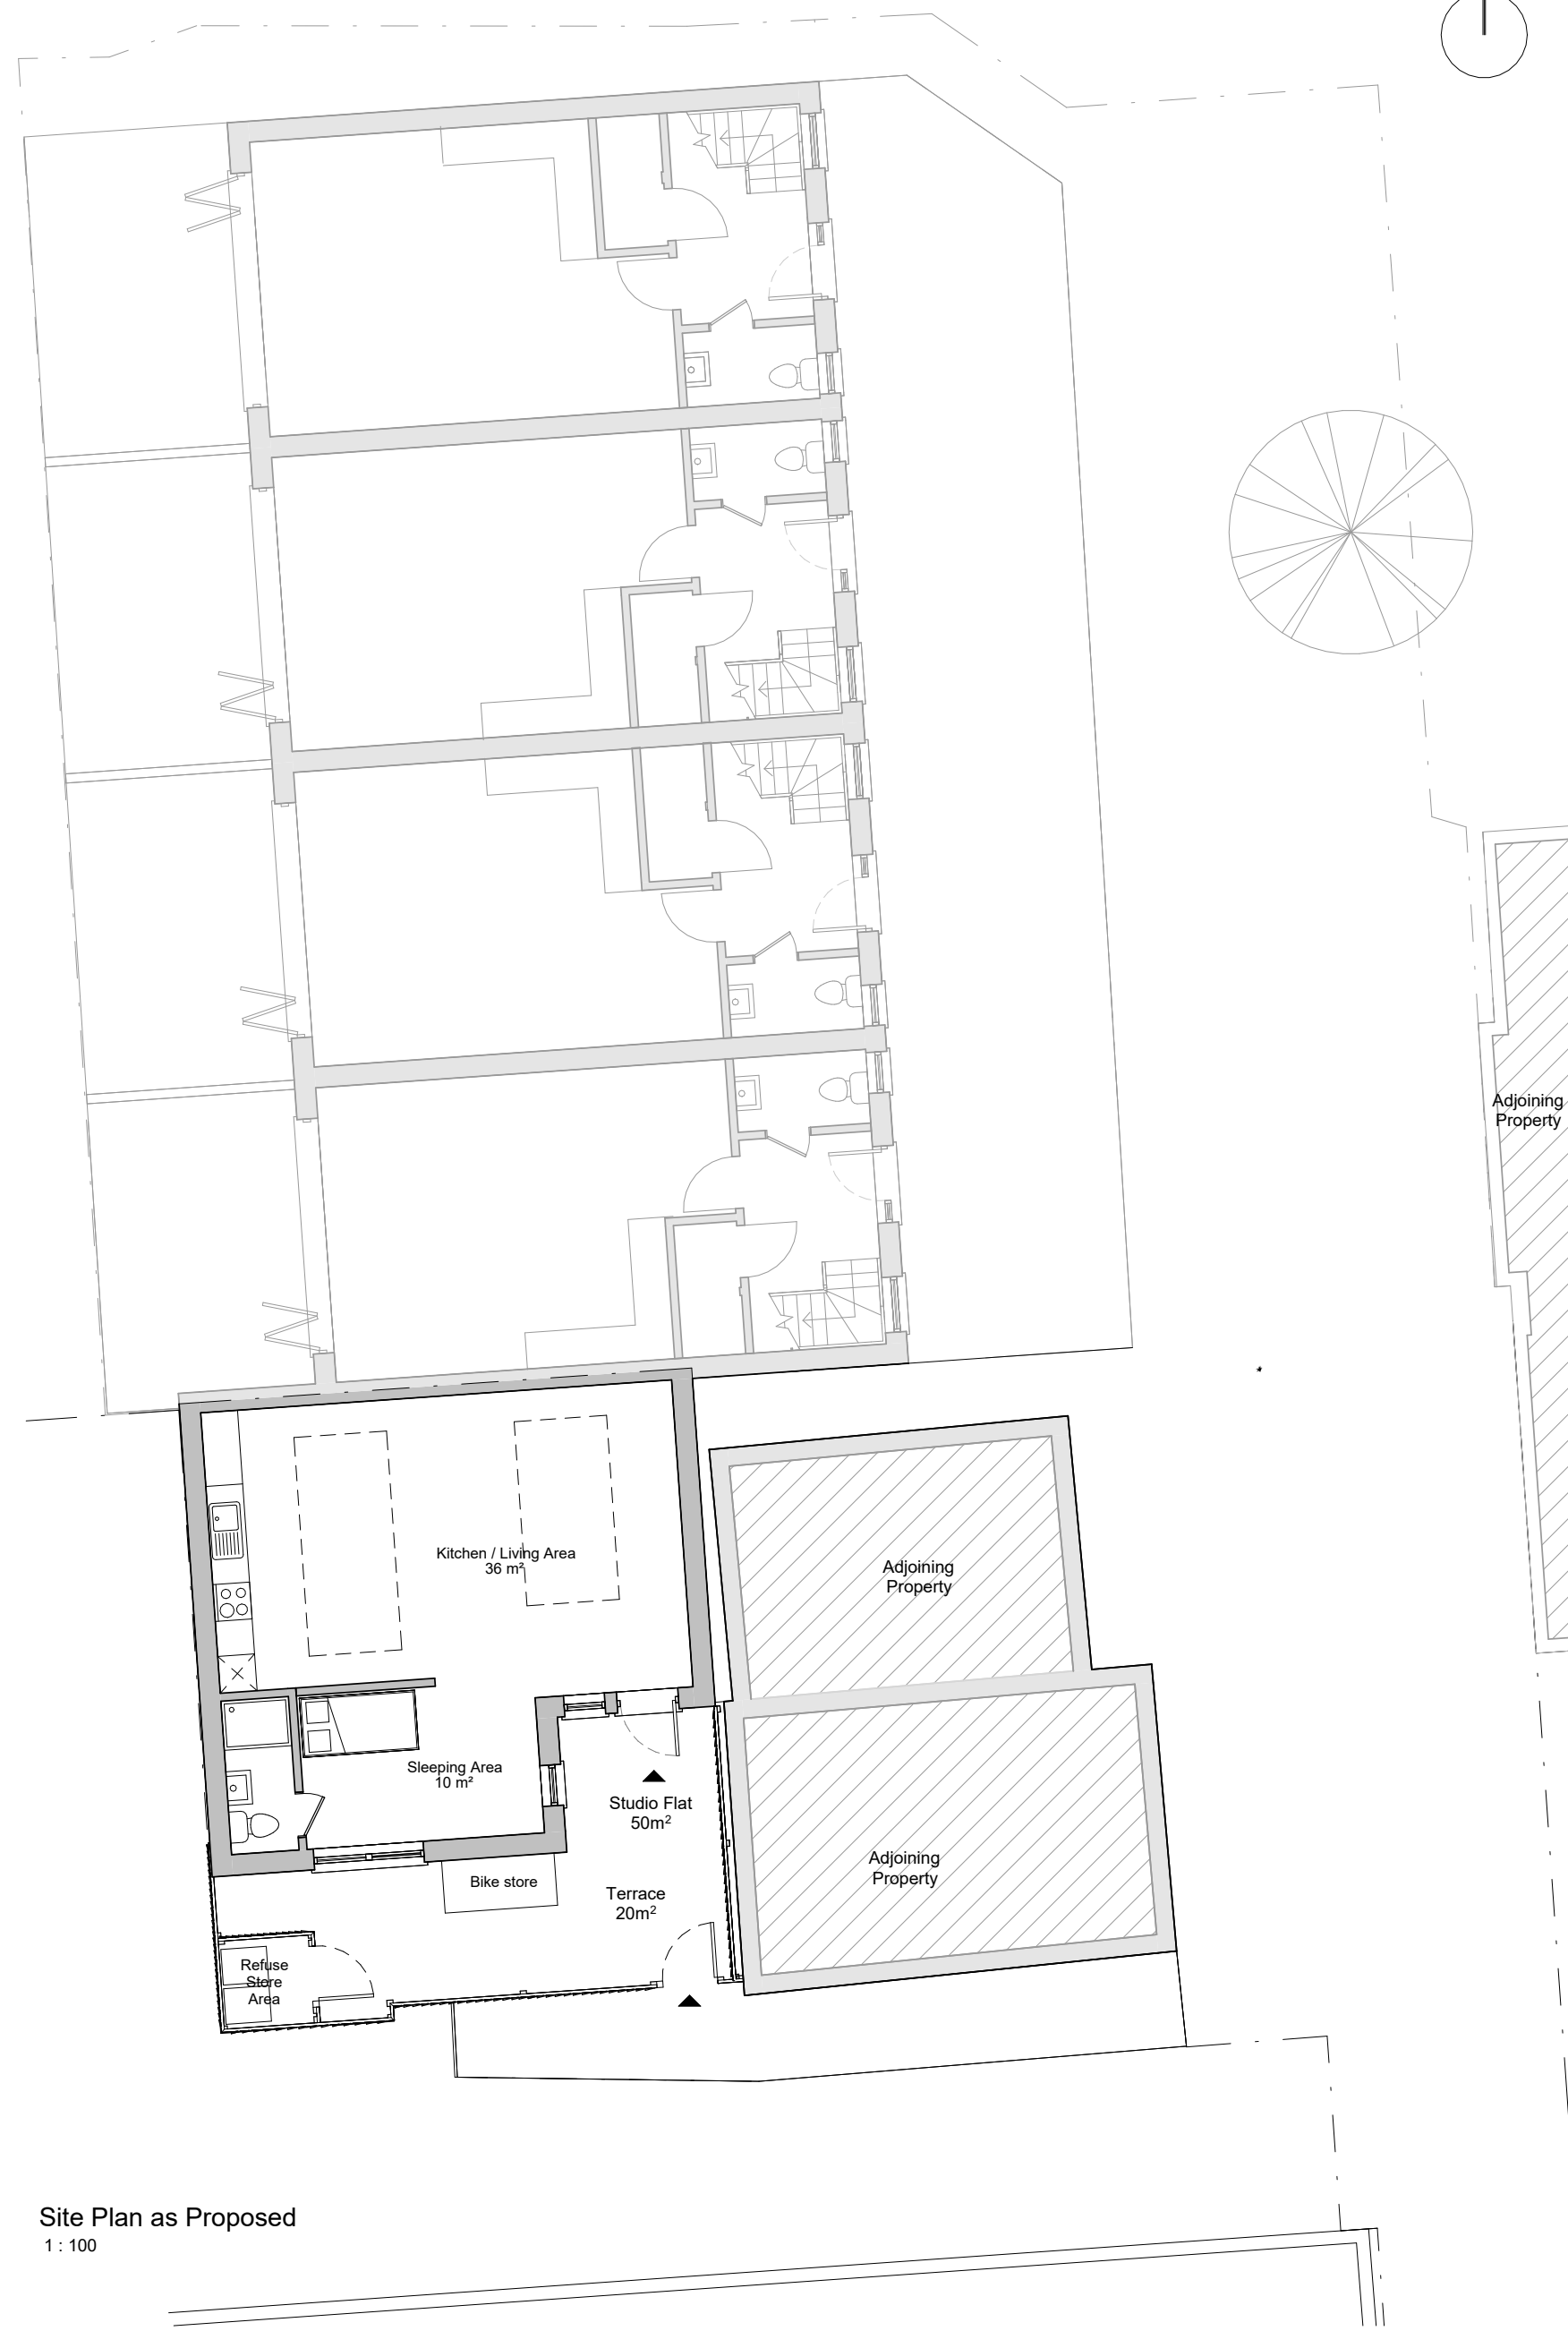

Site Plan as Proposed
1 : 100

Issue:
Prior Approval Application

0mm10mm20mm50mm

01m2m5m

Scale bar: 1:100

No scaled dimensions to be taken from this drawings. All dimensions to be site checked.

Revisions

Rev.	Description	Date	By

CG ARCHITECTS

221 East Barnet Road, Barnet, Herts EN4 8QS
Tel: 020 8449 5100 Fax: 020 8449 5170

Client:
Mr. Arjun Popat

Site:
3 The Mews
Truro Road
London, N22 8EL

Title:
Site Plan as Existing and as Proposed

Scale:
1 : 100(@ A2)

Date:
July 2023

Drg No
1667/02

Drawn:
SH

Checked:
-

REV