




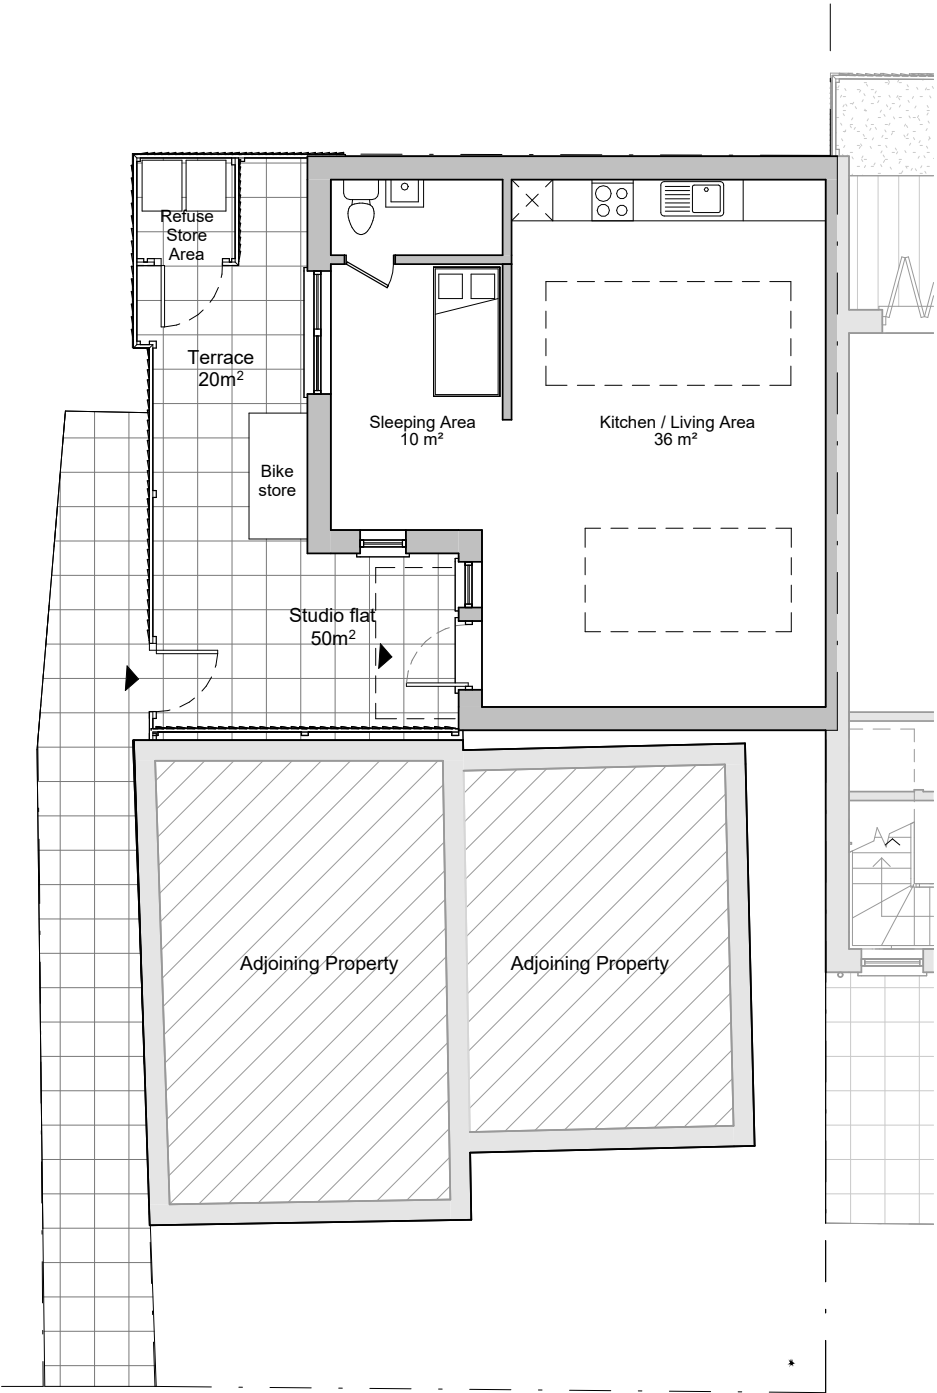

Ground Floor Plan as Proposed
1 : 100

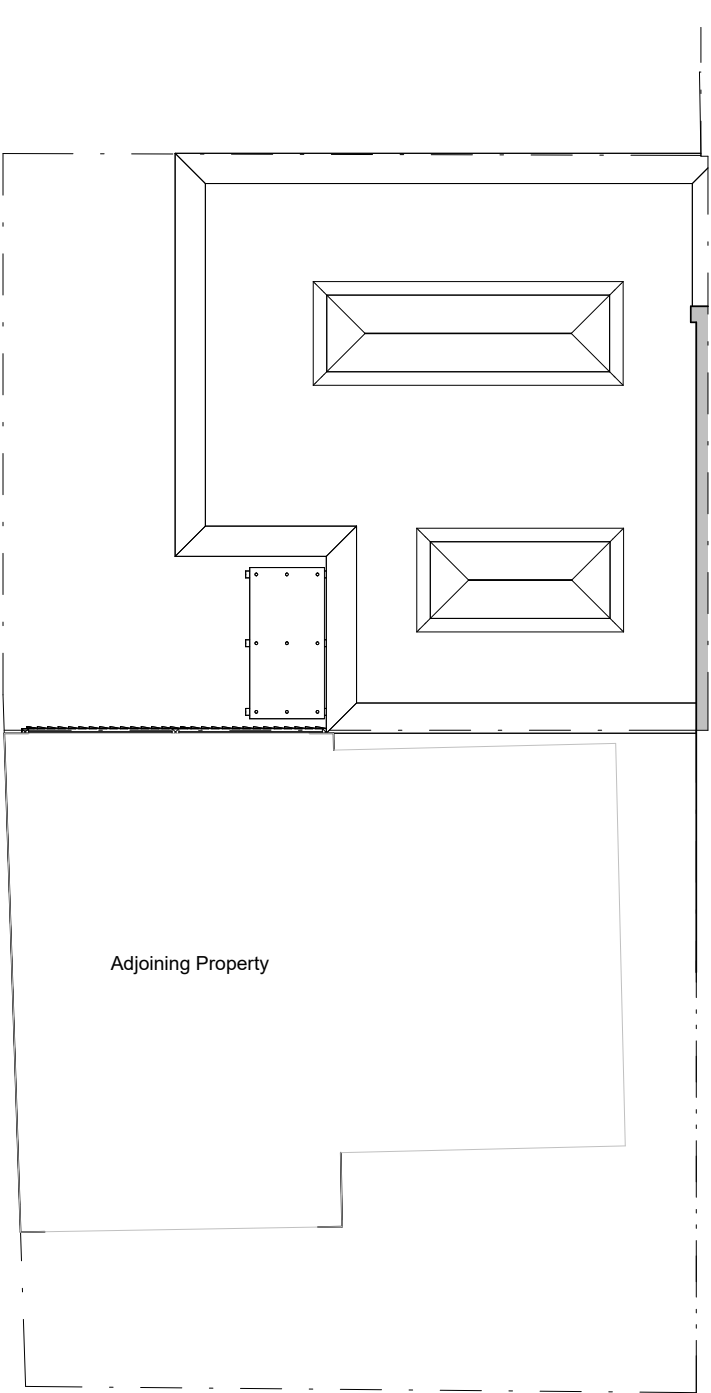


Roof Plan as Proposed
1 : 100

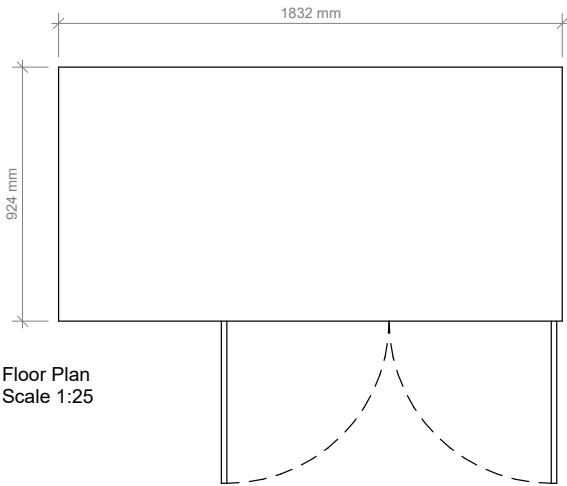


Floor Plan
Scale 1:25


- Bikeaway: Asgard Bike Shed x3**
- Exterior finished in British Racing Green
 - Heavy Duty 2mm thick door
 - Disk padlock

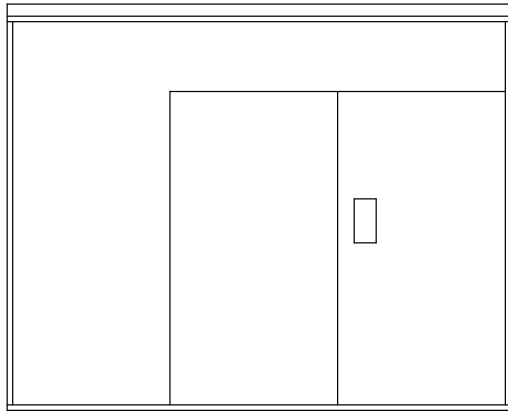

Front Elevation
Scale 1:25

 


Rear Elevation
Scale 1:25

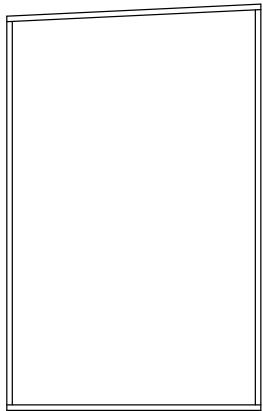

Flank Elevations
Scale 1:25



Issue:
Prior Approval Application

 

No scaled dimensions to be taken from this drawings. All dimensions to be site checked.

Revisions			
Rev.	Description	Date	By

CG ARCHITECTS

221 East Barnet Road, Barnet, Herts EN4 8QS
Tel: 020 8449 5100 Fax: 020 8449 5170

Client:
Mr. Arjun Popat

Site:
3 The Mews
Truro Road
London, N22 8EL

Title:
Floor Plans as Proposed

Scale: As indicated(@ A2)	Drawn: SH	Checked: -
Date: July 2023		
Drg No 1667/04	REV	