


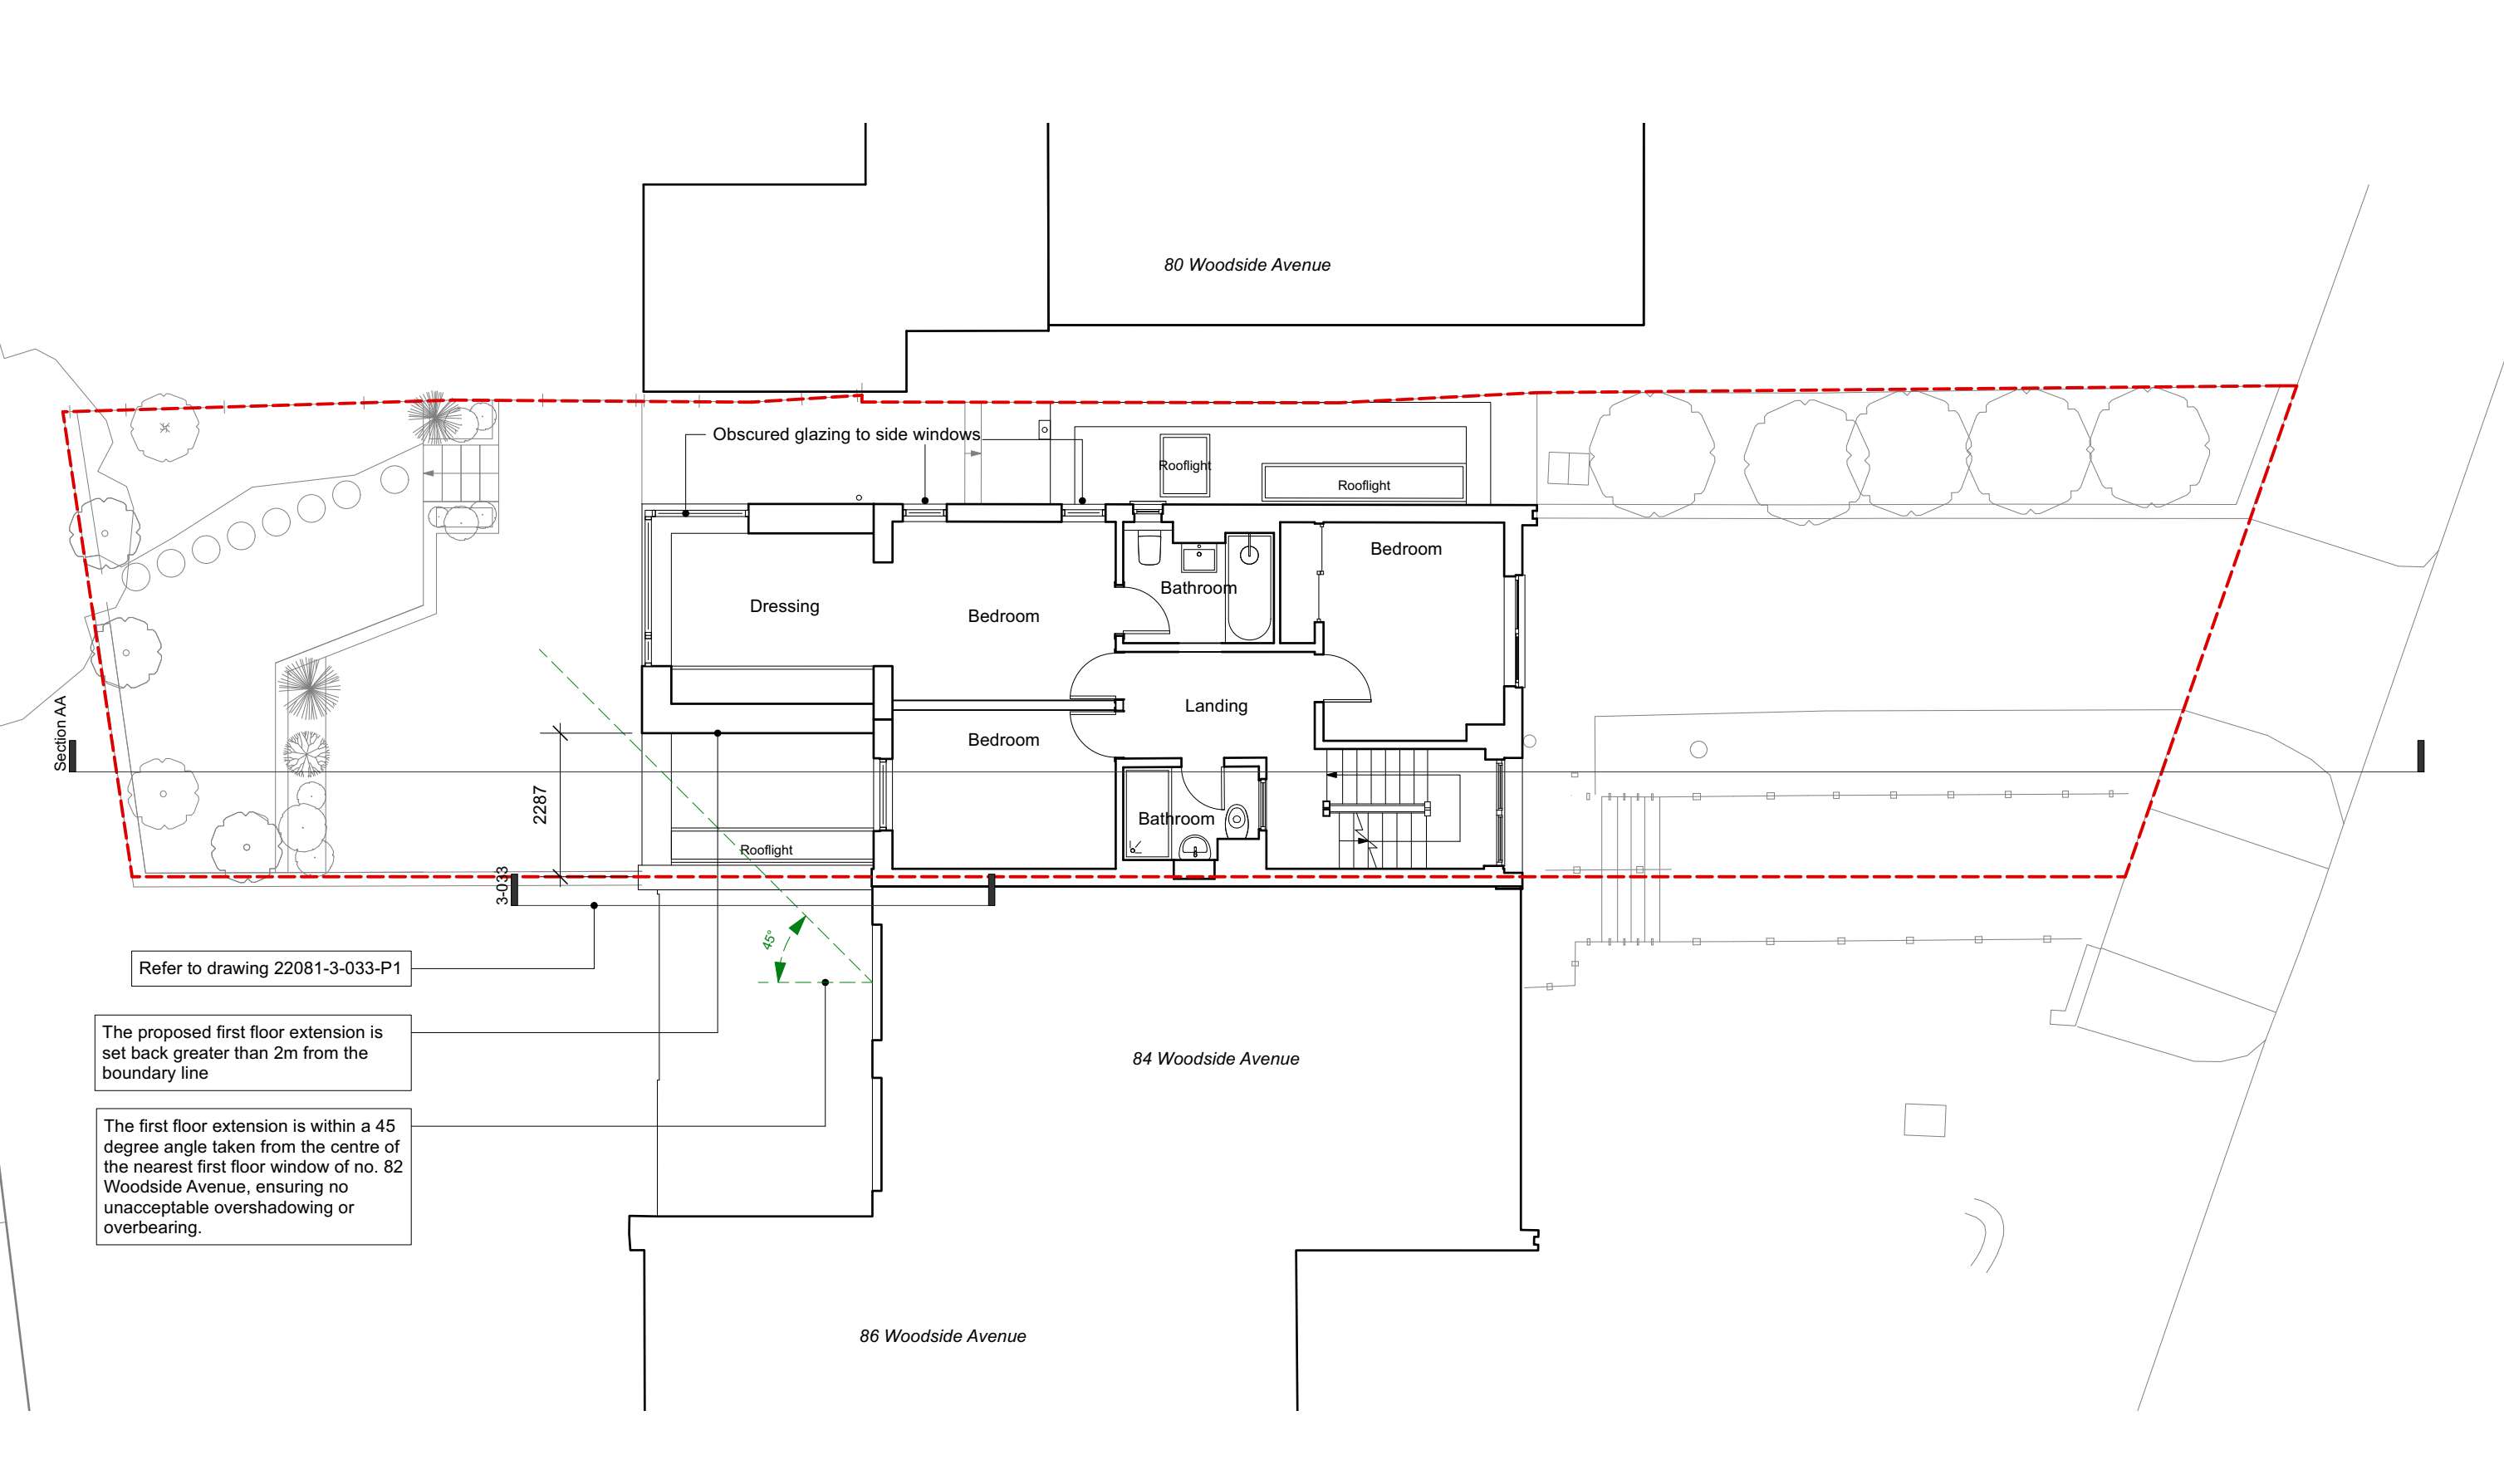

revisions

P1 25/07/2023 Additional information following public consultation



05 M

To be read in conjunction with all other information
Do not scale off this drawing.

Mulroy

020 7267 5123
www.mulroyarchitects.com

project 82 Woodside Avenue, London N10 3HY			
for Marina and Lambros Kilaniotis			
title First Floor Plan - Proposed			
status RIBA Stage 3			
scale 1:100	size A3	drawing number 22081-3-111	P1