
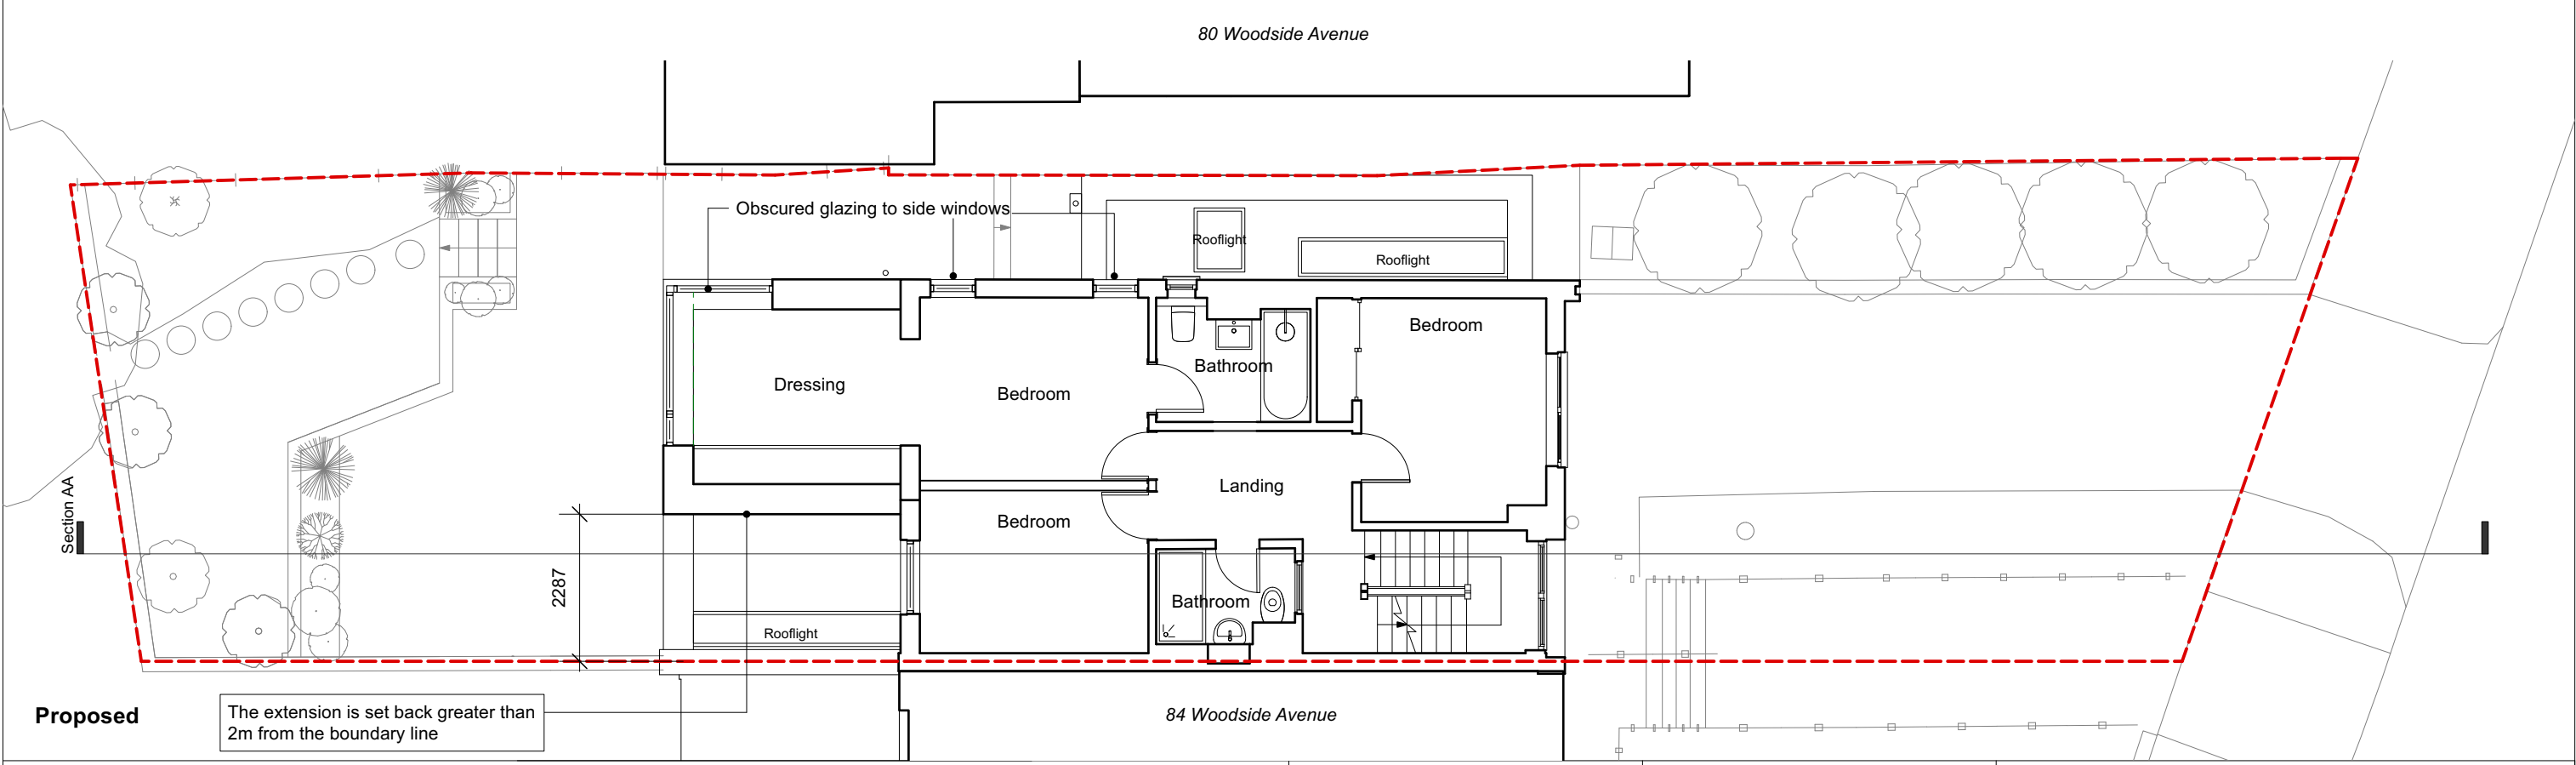
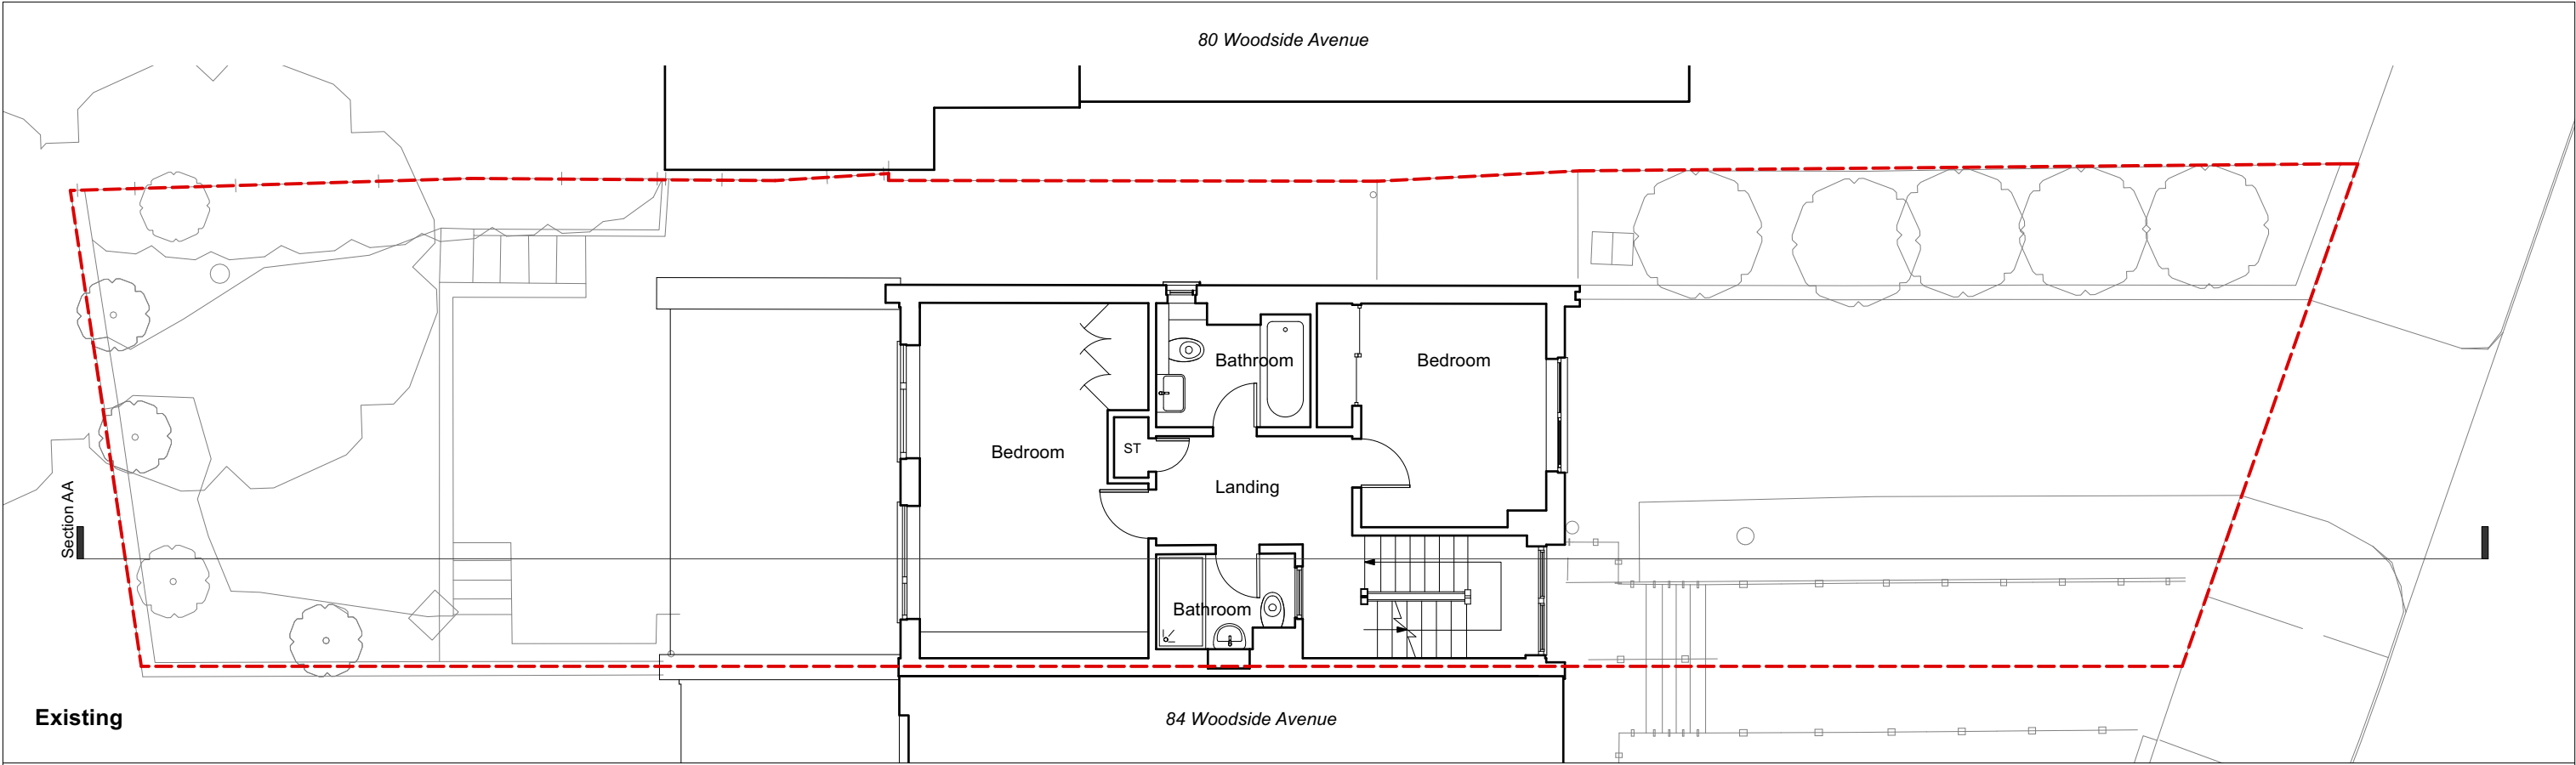


 

revisions		  To be read in conjunction with all other information Do not scale off this drawing.	 020 7267 5123 www.mulroyarchitects.com	project 82 Woodside Avenue, London N10 3HY	
P1				for Marina and Lambros Kilaniotis	
P2 25/07/2023 Additional information following public consultation				title First Floor Plan - Existing & Proposed	
				status RIBA Stage 3	
				scale 1:100	size A3