



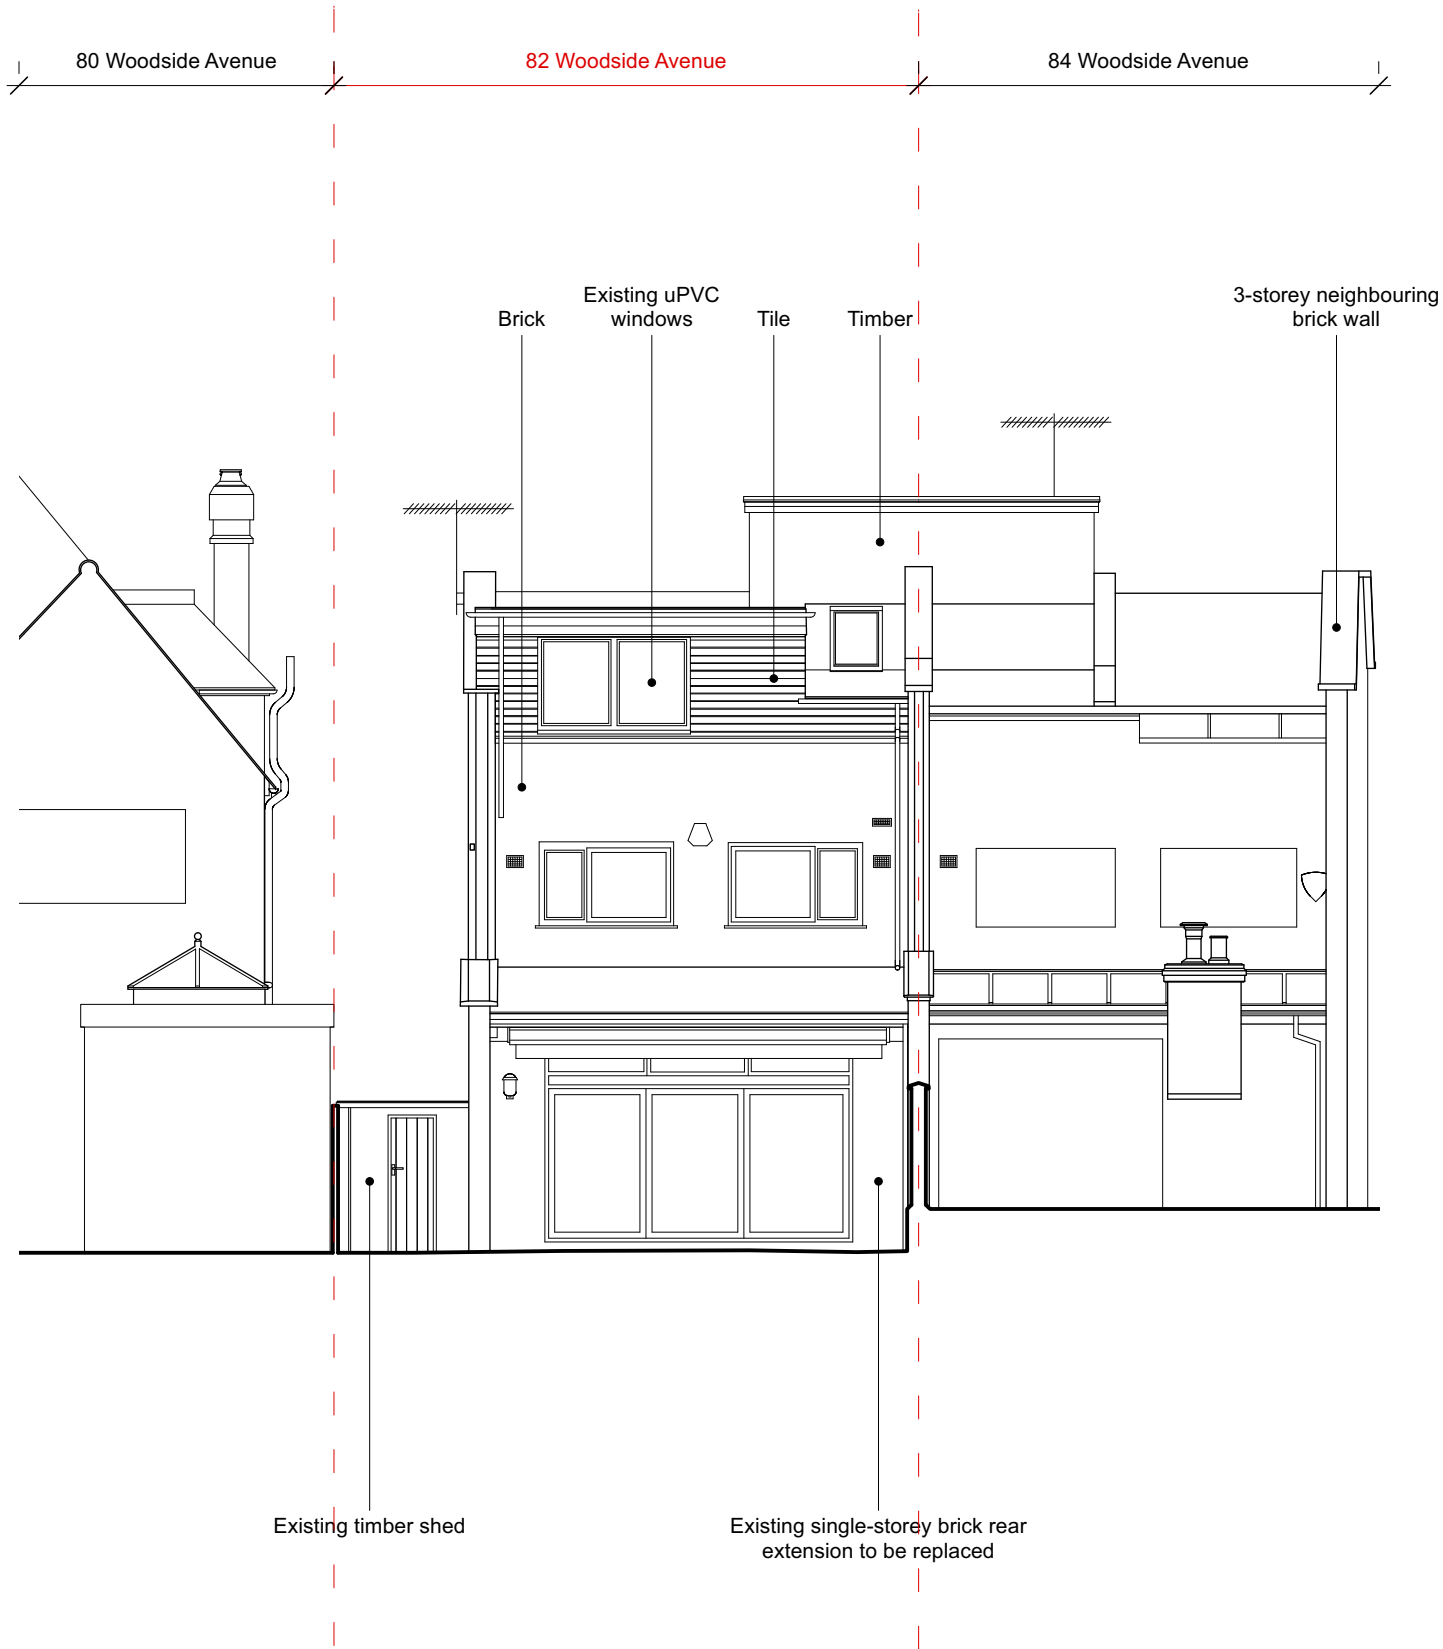


Existing

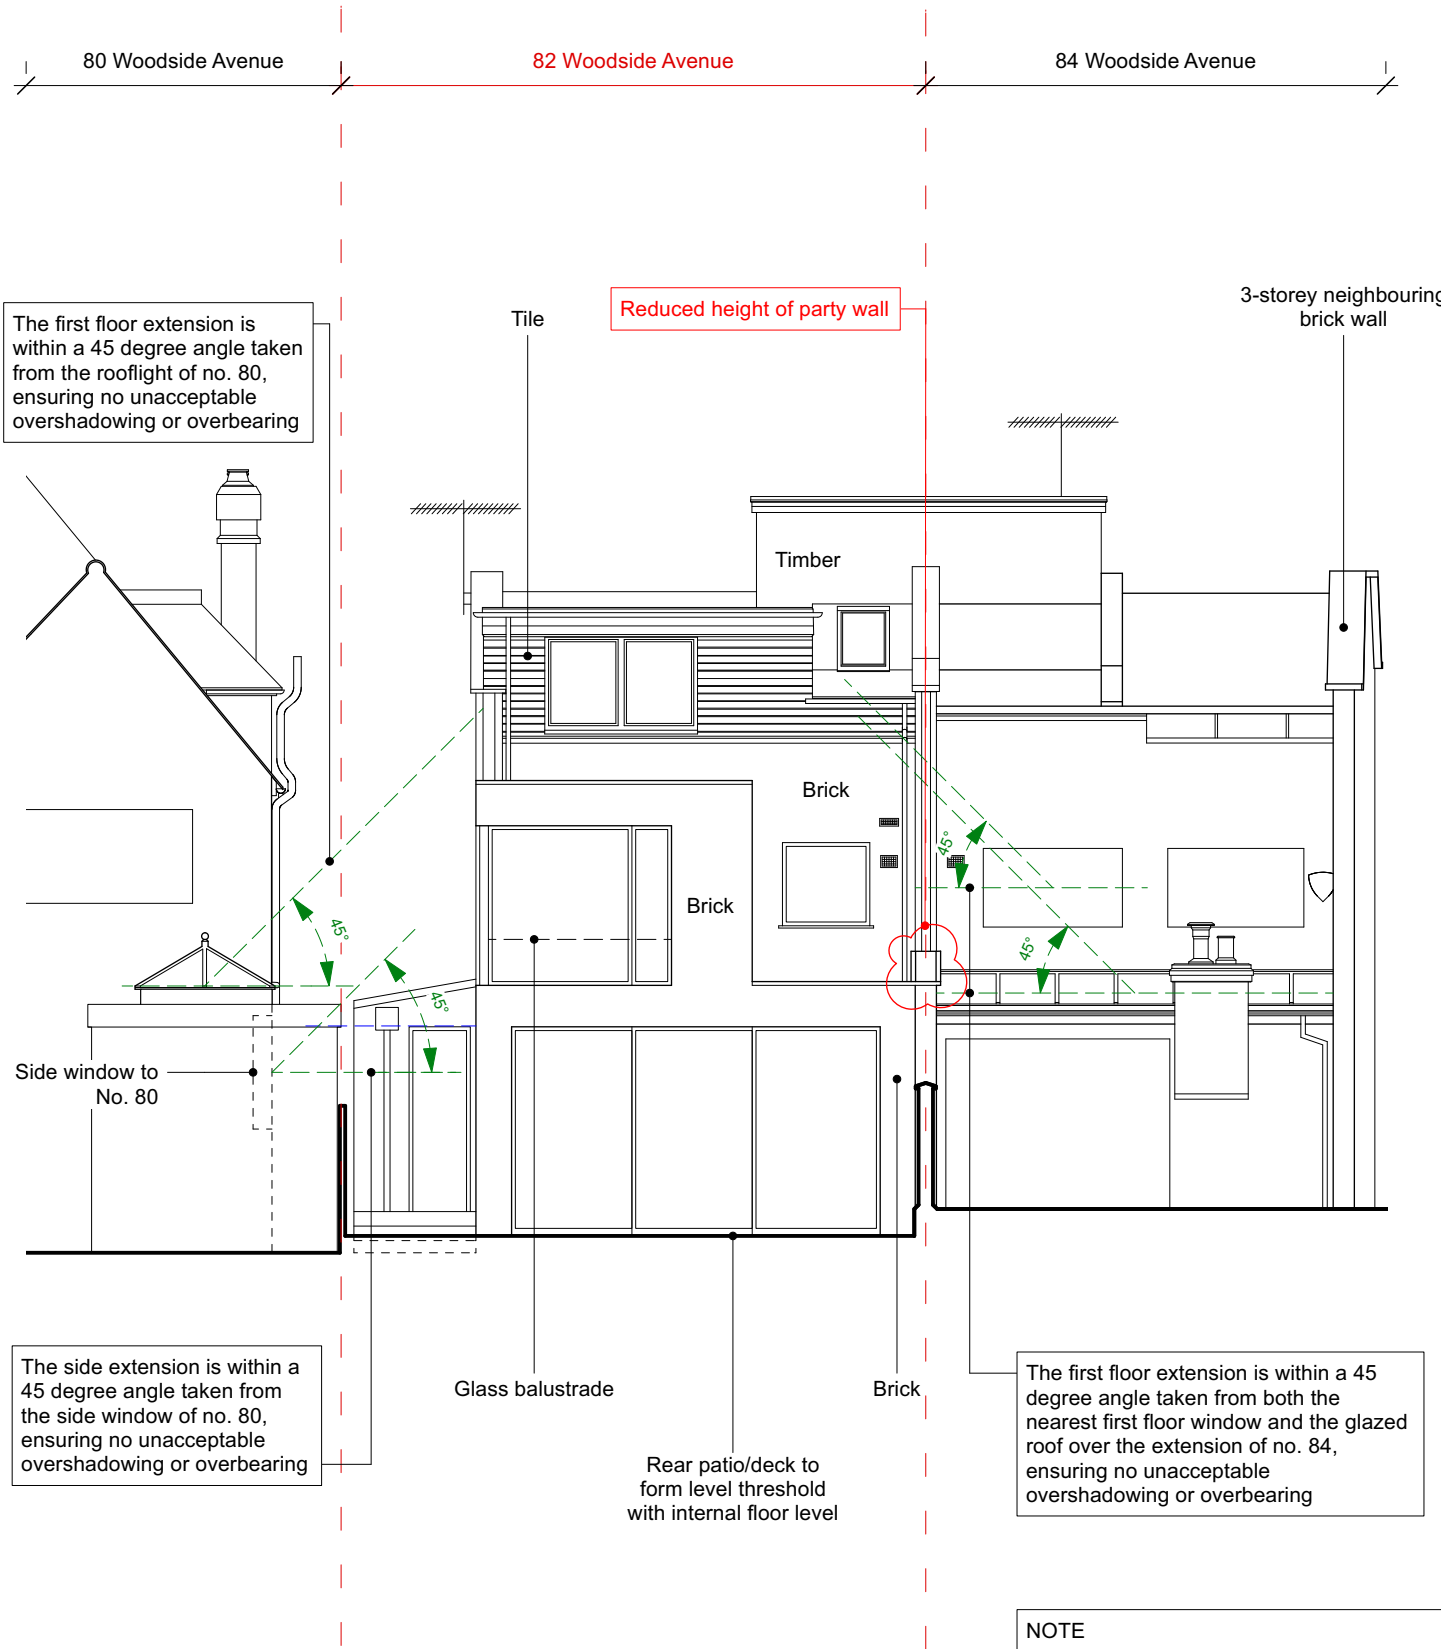

Proposed

NOTE
All new and replacement doors and windows, thermally broken aluminium frames

revisions	
P1	
P2 25/07/2023	Additional information provided following public consultation

 

Mulroy

020 7267 5123
www.mulroyarchitects.com

project 82 Woodside Avenue, London N10 3HY			
for Marina and Lambros Kilaniotis			
title Rear Elevation - Existing & Proposed			
status RIBA Stage 3			
scale 1:100	size A3	drawing number 22081-3-032	P2