


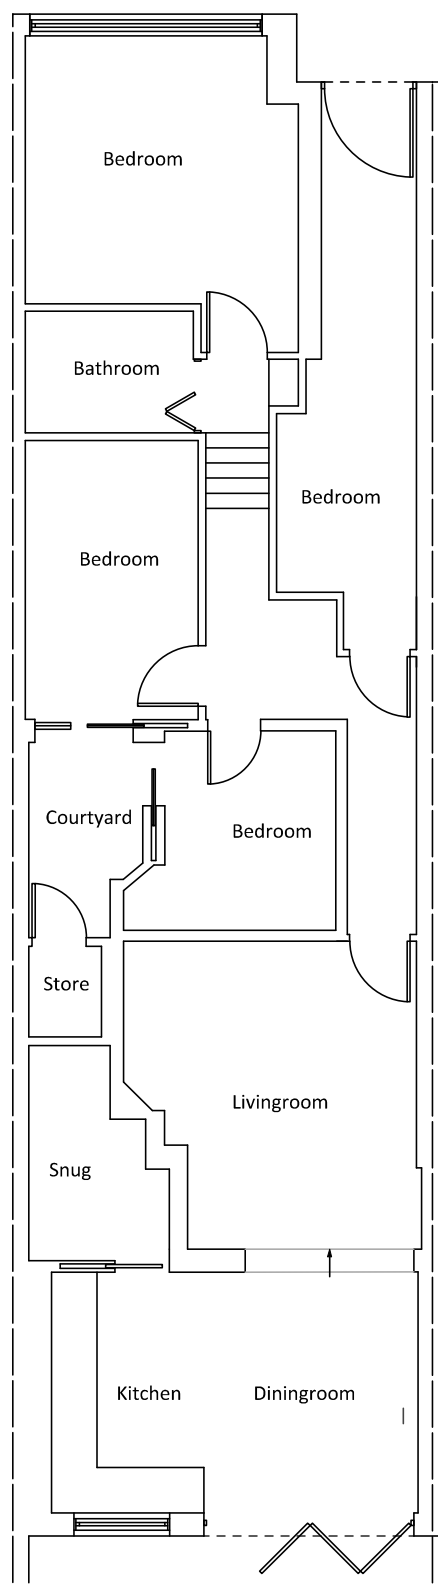

Existing Ground Floor Plan

Notes.


Contractors must verify all dimensions at the site before comencing any work.

No construction work before Local Authority consent, Planning Permission, Building Control approval and structural engineer confirmation.


All structural elements inc. joists, beams and columns to be confirmed by structural engineer.

Any discrepancies to be reported to Gridline.

All drawings are to be read in conjunction with all relevant drawings and specifications.

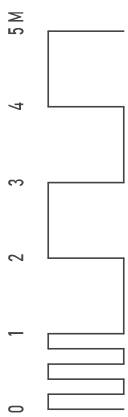

Revision.	Description	
Gridline Architecture info@gridlinearchitecture.co.uk		
Project: Flat 2, 6 Hillfield Park		
Title Existing Ground Floor Plan		
Client: Patrick Charnley		
Date: 22 07 23	Dwg no: 00-01	Revision: 2
Scale: 1:100	Drawn by: N.S	Checked by: N.S

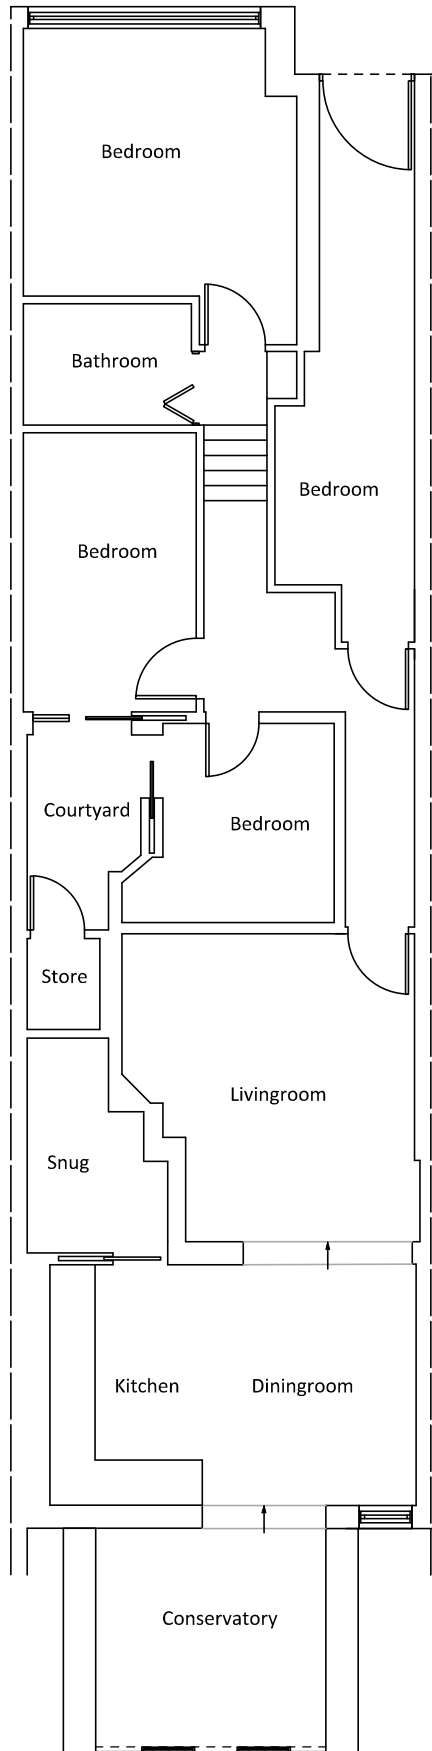

Proposed Ground Floor Plan

Notes.


Contractors must verify all dimensions at the site before comencing any work.

No construction work before Local Authority consent, Planning Permission, Building Control approval and structural engineer confirmation.


All structural elements inc. joists, beams and columns to be confirmed by structural engineer.

Any discrepancies to be reported to Gridline.

All drawings are to be read in conjunction with all relevant drawings and specifications.

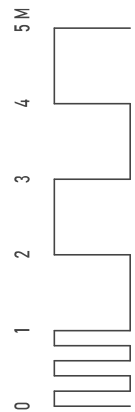

Revision.	Description	
Gridline Architecture info@gridlinearchitecture.co.uk		
Project: Flat 2, 6 Hillfield Park		
Title Proposed Ground Floor Plan		
Client: Patrick Charnley		
Date:	Dwg no:	Revision.
22 07 23	00-02	2
Scale:	Drawn by:	Checked by:
1:100	N.S	N.S

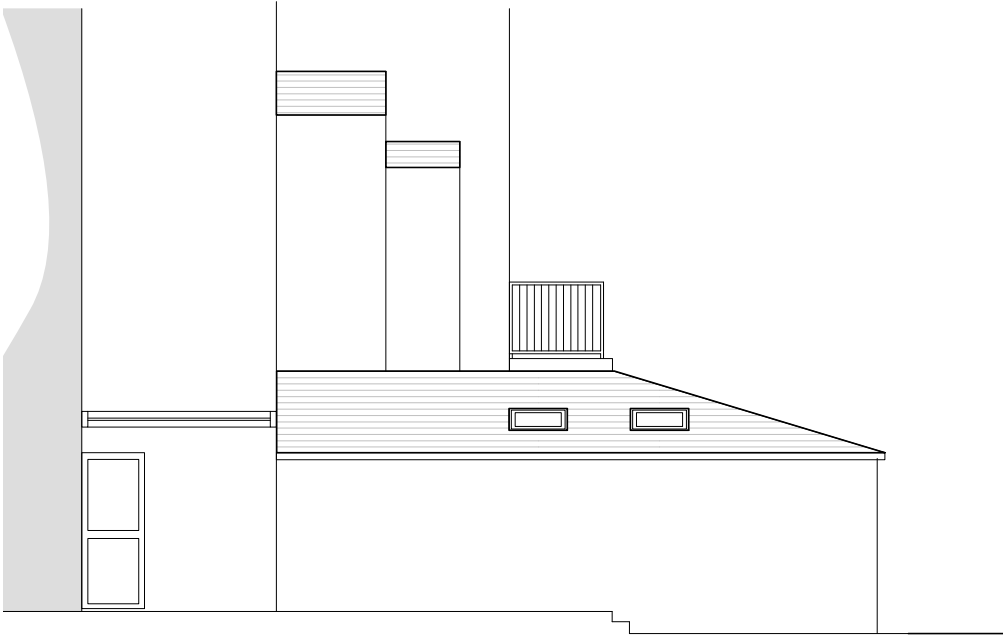

Existing Side Elevation



Existing Rear Elevation

Notes.


Contractors must verify all dimensions at the site before comencing any work.

No construction work before Local Authority consent, Planning Permission, Building Control approval and structural engineer confirmation.

All structural elements inc. joists, beams and columns to be confirmed by structural engineer.

Any discrepancies to be reported to Gridline.

All drawings are to be read in conjunction with all relevant drawings and specifications.

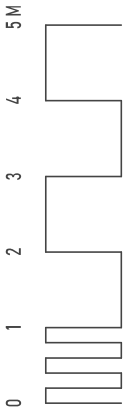

Revision.	Description	
Gridline Architecture info@gridlinearchitecture.co.uk		
Project: Flat 2, 6 Hillfield Park		
Title Existing Elevations		
Client: Patrick Charnley		
Date: 22 07 23	Dwg no: 00-03	Revision: 2
Scale: 1:100	Drawn by: N.S	Checked by: N.S

Notes.


Contractors must verify all dimensions at the site before comencing any work.

No construction work before Local Authority consent, Planning Permission, Building Control approval and structural engineer confirmation.


All structural elements inc. joists, beams and columns to be confirmed by structural engineer.

Any discrepancies to be reported to Gridline.


All drawings are to be read in conjunction with all relevant drawings and specifications.

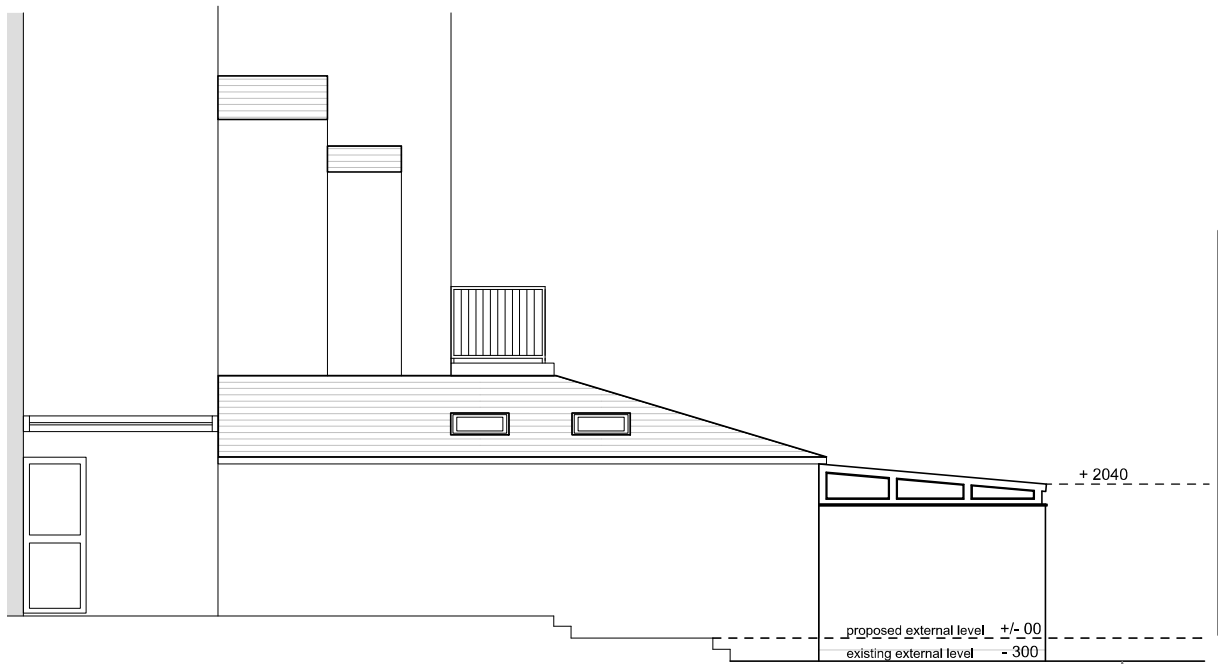

Proposed Side Elevation-A

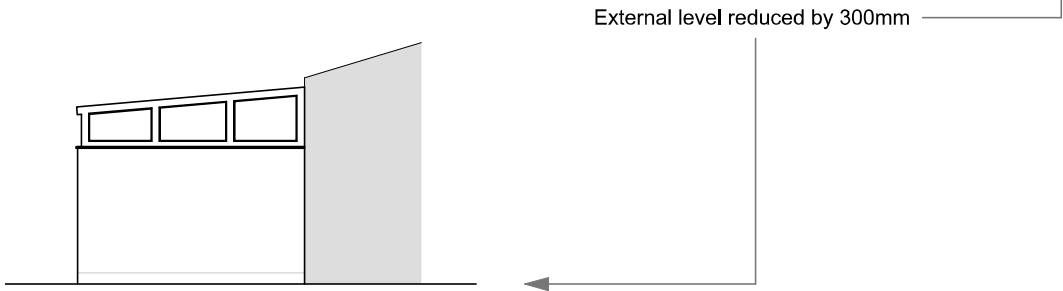

Proposed Side Elevation-B

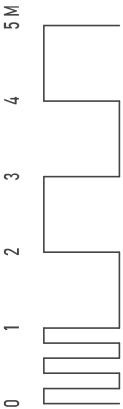

Proposed Rear Elevation

Revision.	Description
-----------	-------------

Gridline
Architecture

info@gridlinearchitecture.co.uk

Project:

Flat 2, 6 Hillfield Park

Title

Proposed Elevations

Client:

Patrick Charnley

Date: 22 07 23	Dwg no: 00-04	Revision: 2
Scale: 1:100	Drawn by: N.S	Checked by: N.S