



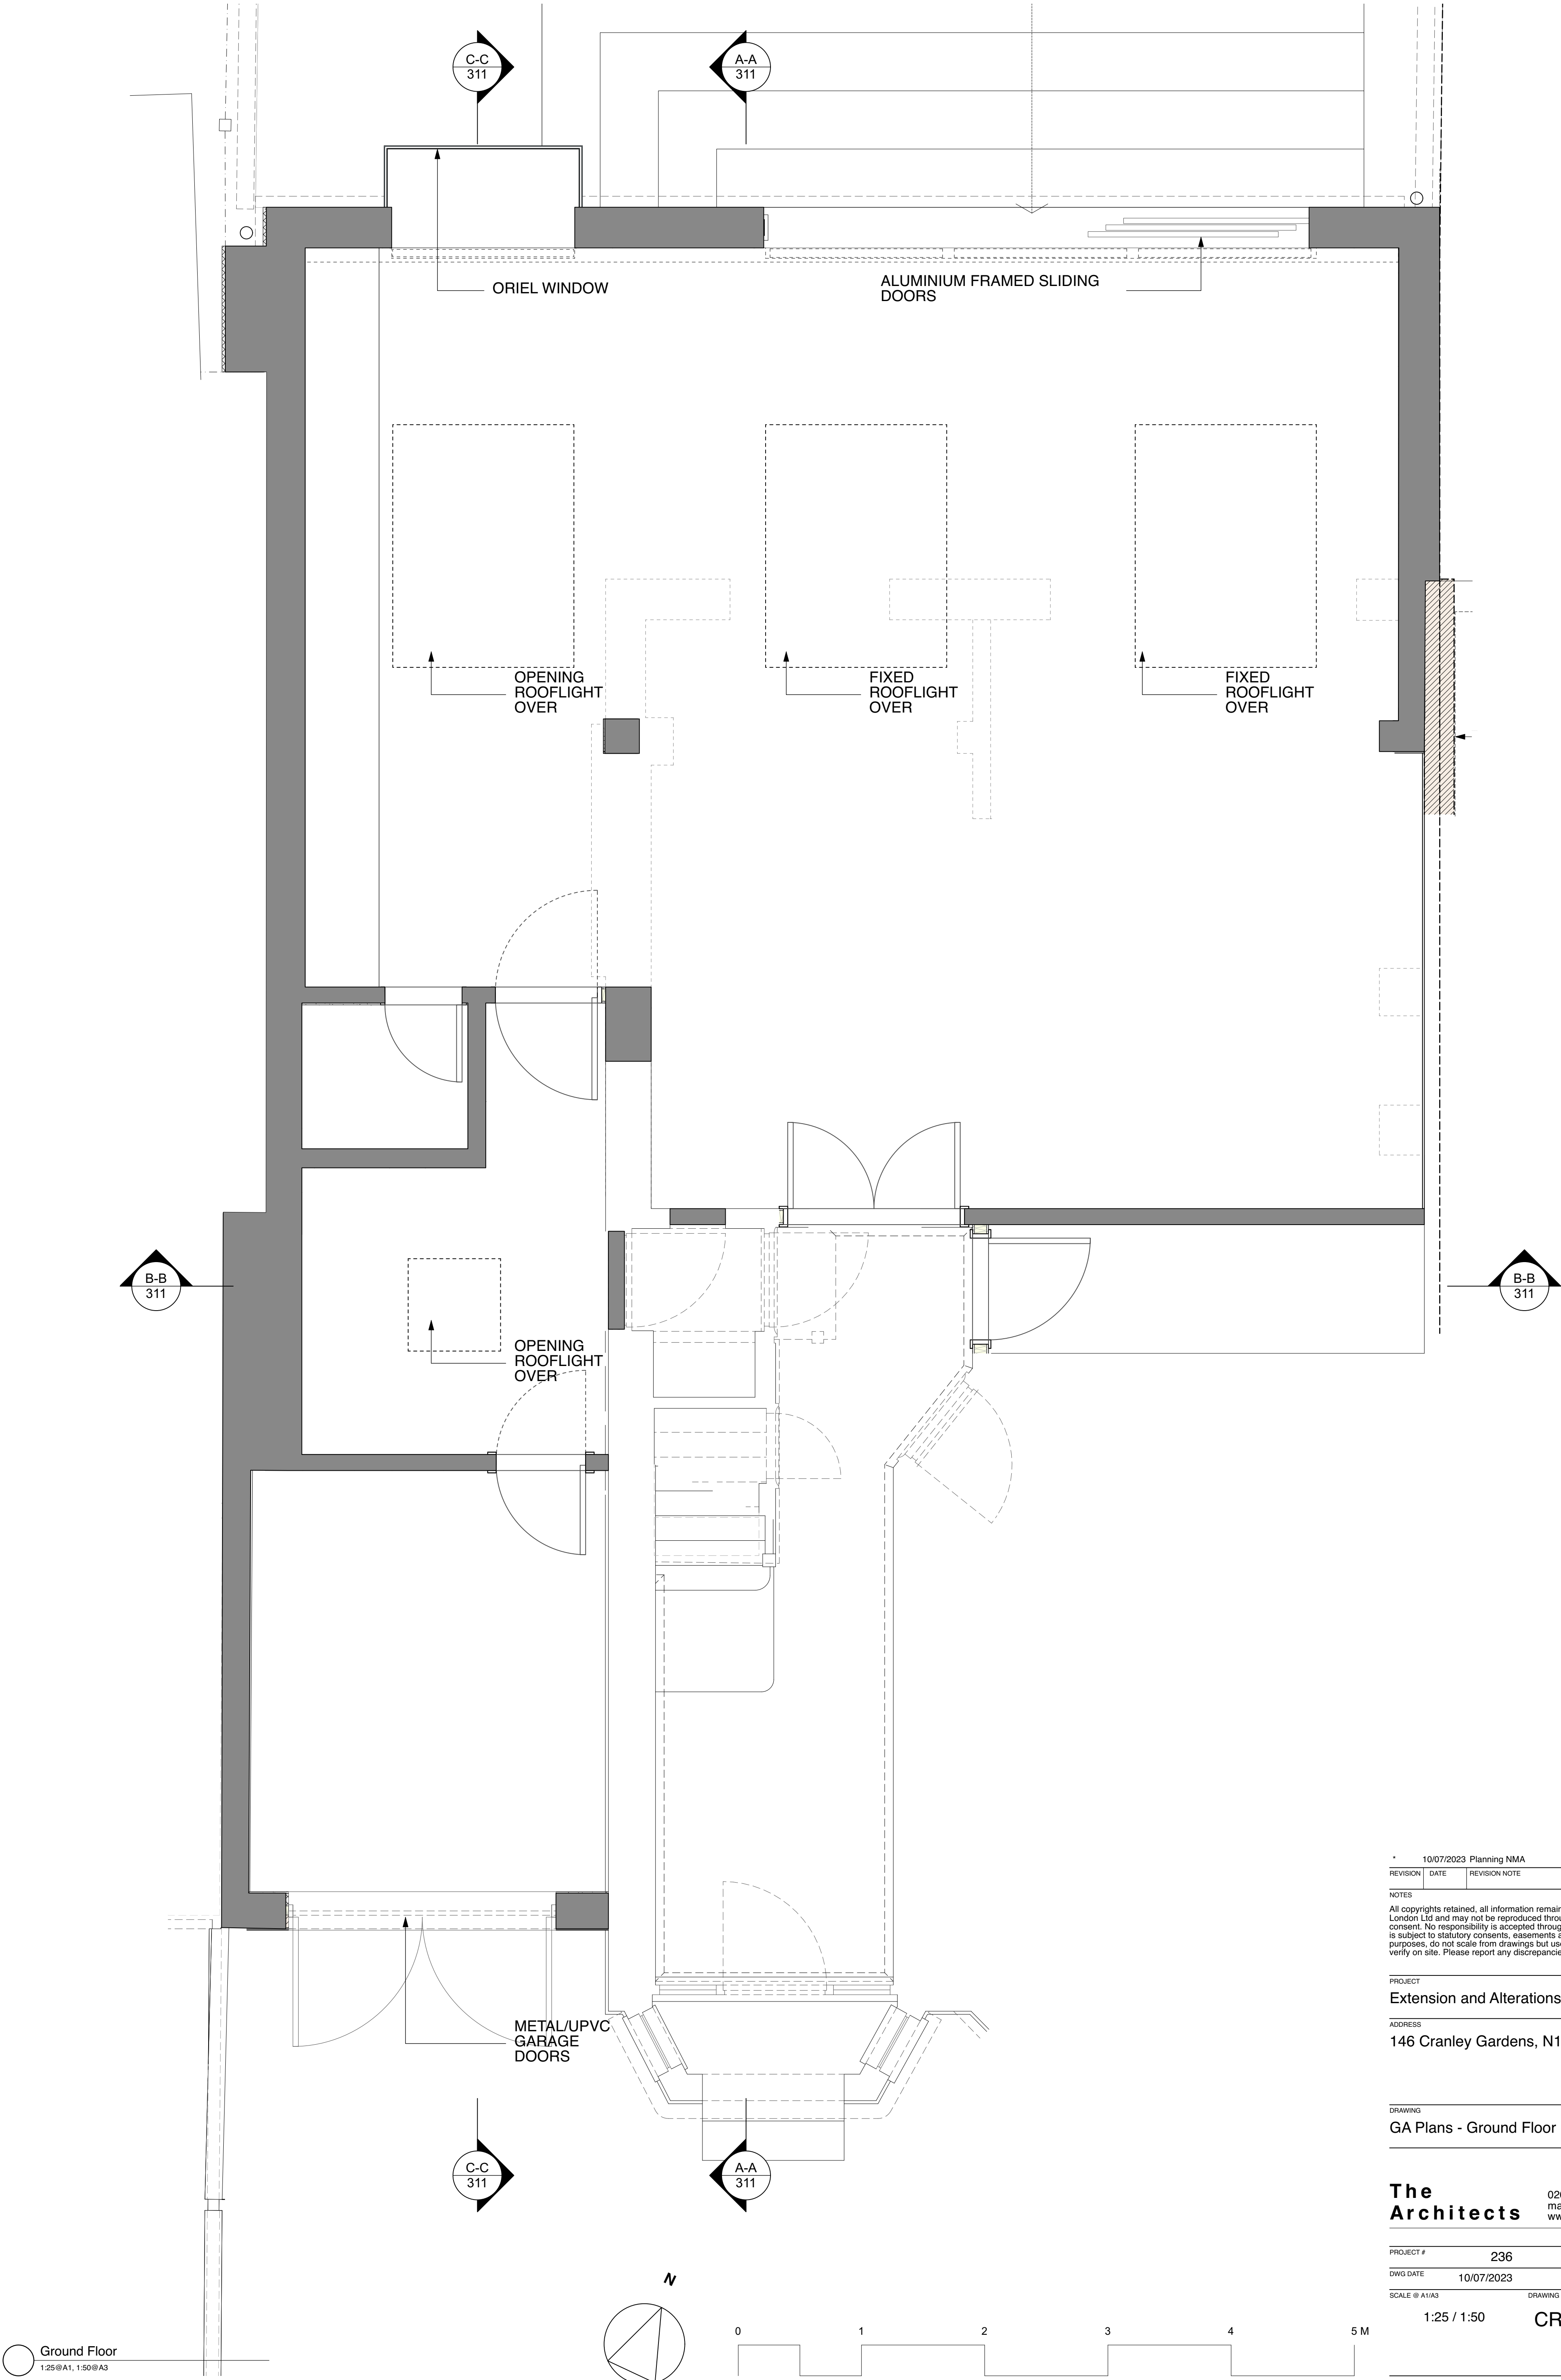


10/07/2023 Planning NMA		
REVISION	DATE	REVISION NOTE
NOTES		
All copyrights retained, all information remains the property of The Architects: London Ltd and may not be reproduced through any medium without written consent. No responsibility is accepted through unauthorised use. All information is subject to statutory consents, easements and survey. Except for planning purposes, do not scale from drawings but use figured dimensions only and verify on site. Please report any discrepancies. Use latest revision.		
PROJECT		
Extension and Alterations		
ADDRESS		
146 Cranley Gardens, N10 3AH		
DRAWING		
GA Plans - Ground Floor		
The Architects		
020 7923 1559 mail@thearchitects.co.uk www.thearchitects.co.uk		
PROJECT # 236		
DWG DATE 10/07/2023		
SCALE @ A1/A3	DRAWING NO.	REVISION
1:25 / 1:50	CRG_301	*

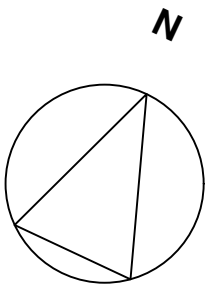

10/07/2023 Planning NMA		
REVISION	DATE	REVISION NOTE
NOTES		
All copyrights retained, all information remains the property of The Architects: London Ltd and may not be reproduced through any medium without written consent. No responsibility is accepted through unauthorised use. All information is subject to statutory consents, easements and survey. Except for planning purposes, do not scale from drawings but use figured dimensions only and verify on site. Please report any discrepancies. Use latest revision.		
PROJECT		
Extension and Alterations		
ADDRESS		
146 Cranley Gardens, N10 3AH		
DRAWING		
GA Plans - First Floor		
The Architects		
020 7923 1559 mail@thearchitects.co.uk www.thearchitects.co.uk		
PROJECT #		
236		
DWG DATE		
10/07/2023		
SCALE @ A1/A3		
1:25 / 1:50		
DRAWING NO.		
CRG_302		
REVISION		
*		



Rear elevation
1:25@A1, 1:50@A3

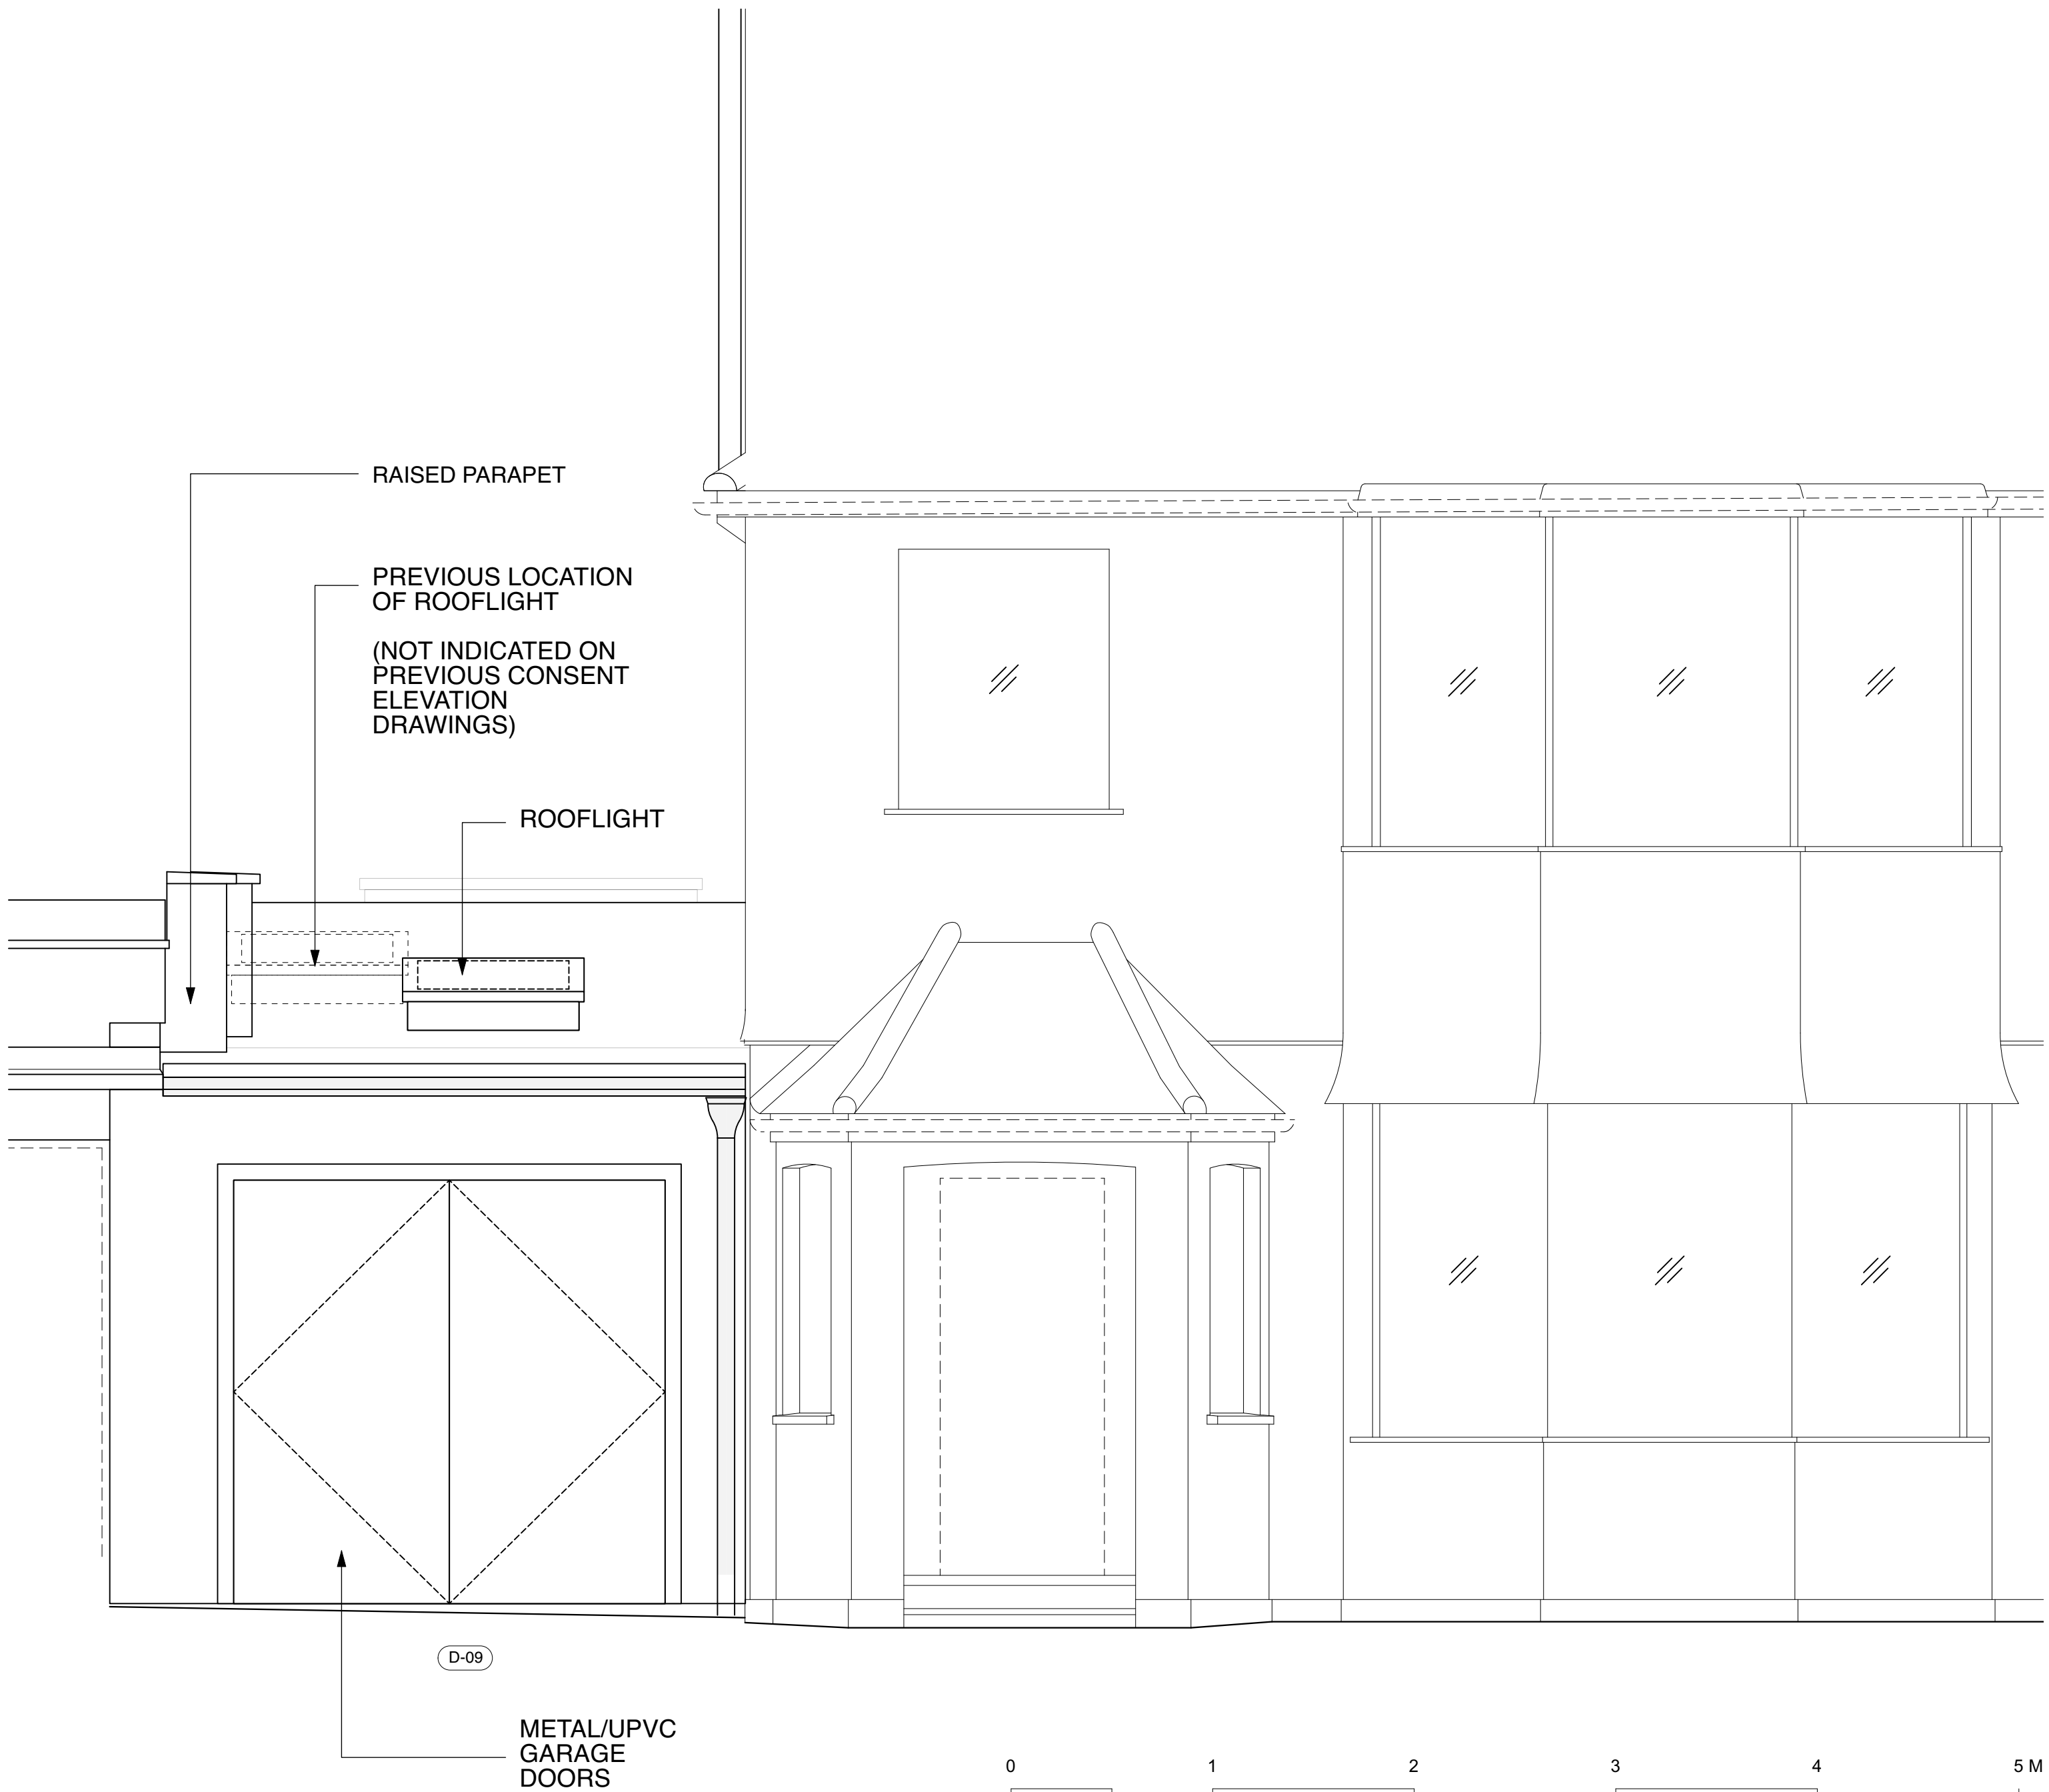

Front elevation
1:25@A1, 1:50@A3



10/07/2023 Planning NMA		
REVISION	DATE	REVISION NOTE
NOTES		
All copyrights retained, all information remains the property of The Architects: London Ltd and may not be reproduced through any medium without written consent. No responsibility is accepted through unauthorised use. All information is subject to statutory consents, easements and survey. Except for planning purposes, do not scale from drawings but use figured dimensions only and verify on site. Please report any discrepancies. Use latest revision.		
PROJECT		
Extension and Alterations		
ADDRESS		
146 Cranley Gardens, N10 3AH		
DRAWING		
GA Elevations - Front and Rear		
The Architects		
020 7923 1559 mail@thearchitects.co.uk www.thearchitects.co.uk		
PROJECT # 236		
DWG DATE 10/07/2023		
SCALE @ A1/A3 DRAWING NO. REVISION		
1:25 / 1:50		
CRG_310 *		