



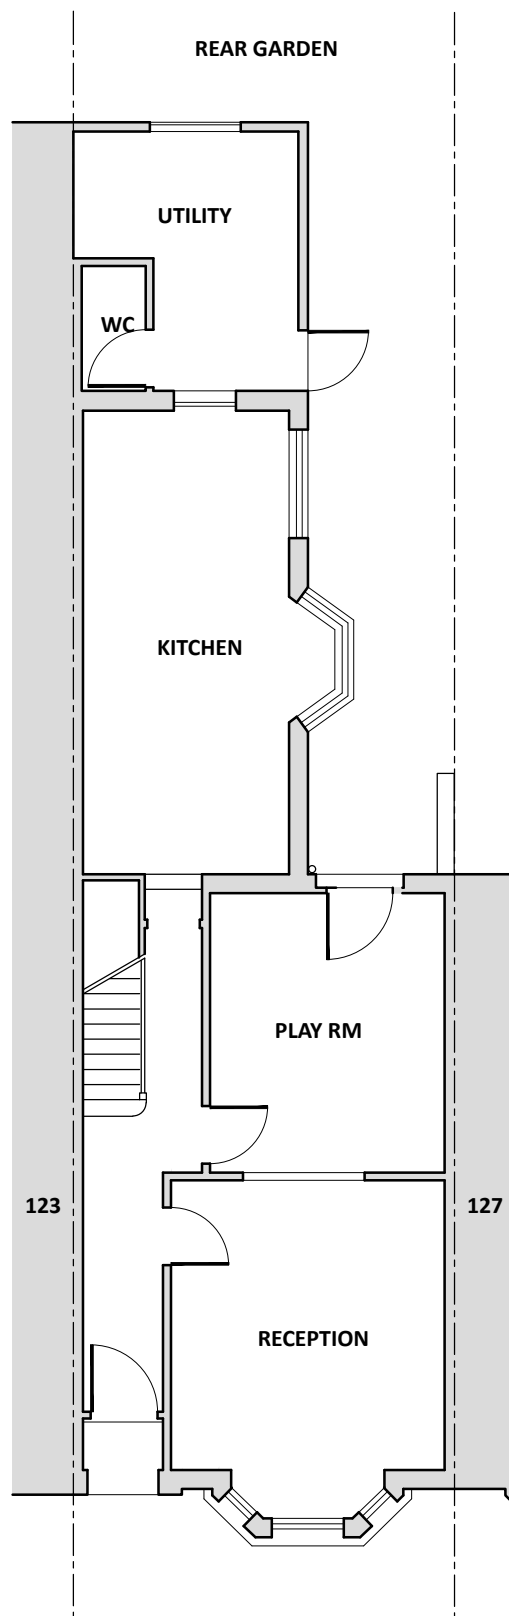


GROUND FLOOR

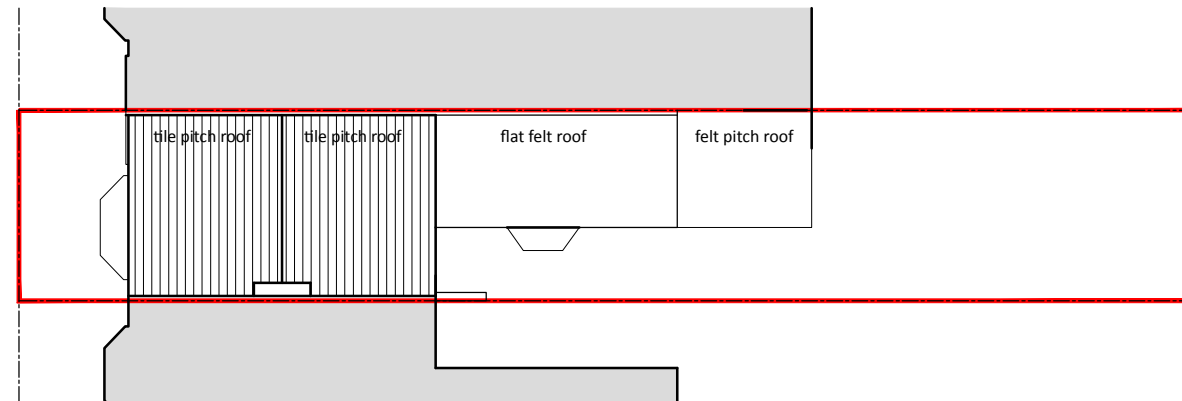


BLOCK PLAN
Scale 1:200



LOCATION PLAN
Scale 1:1250

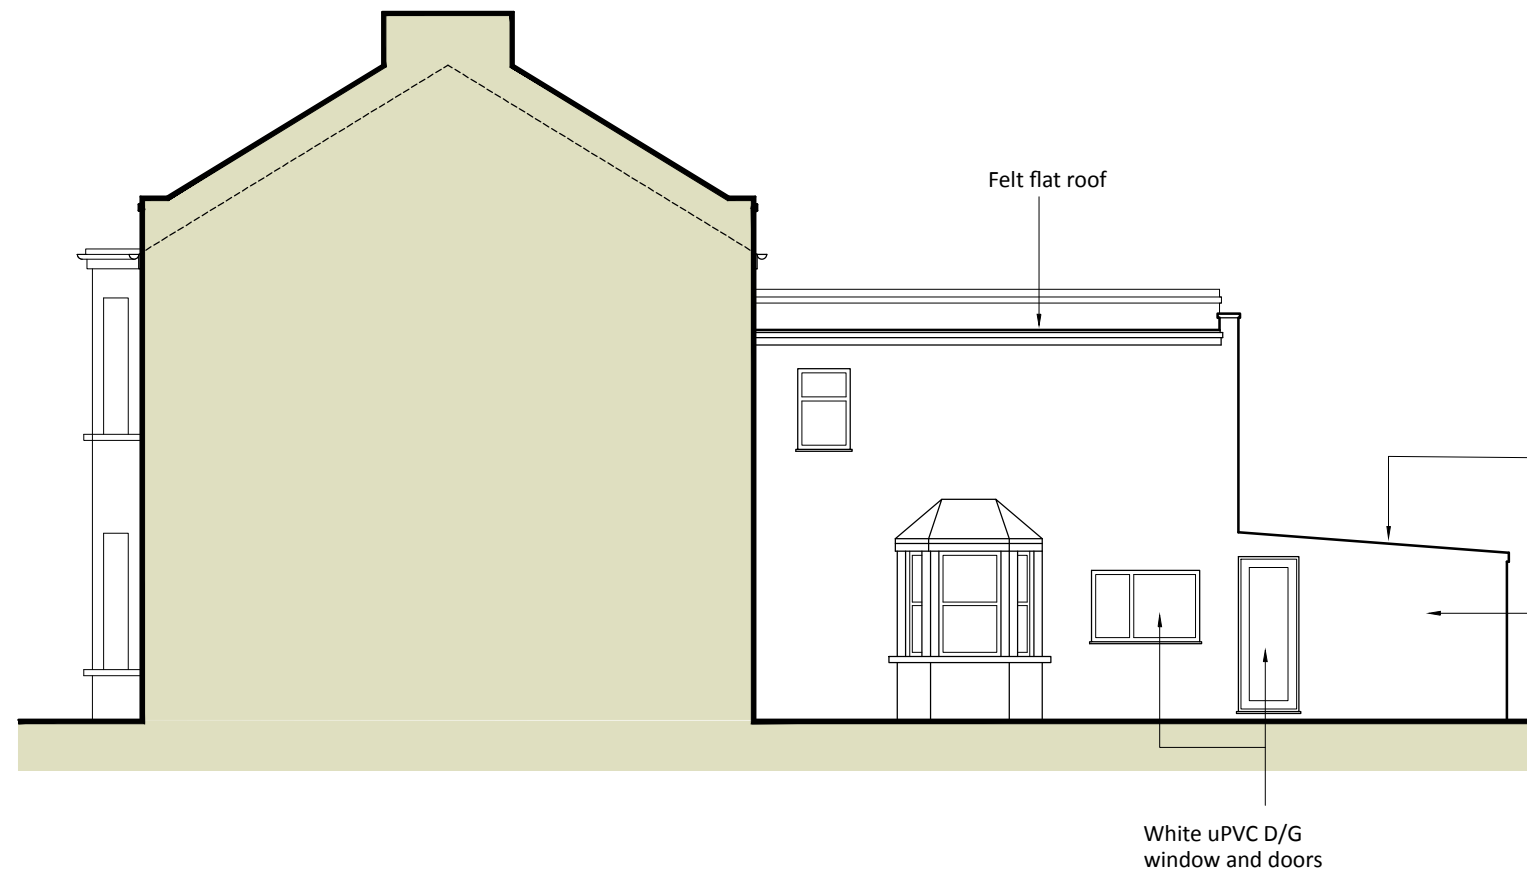

SIDE VIEW
from No127

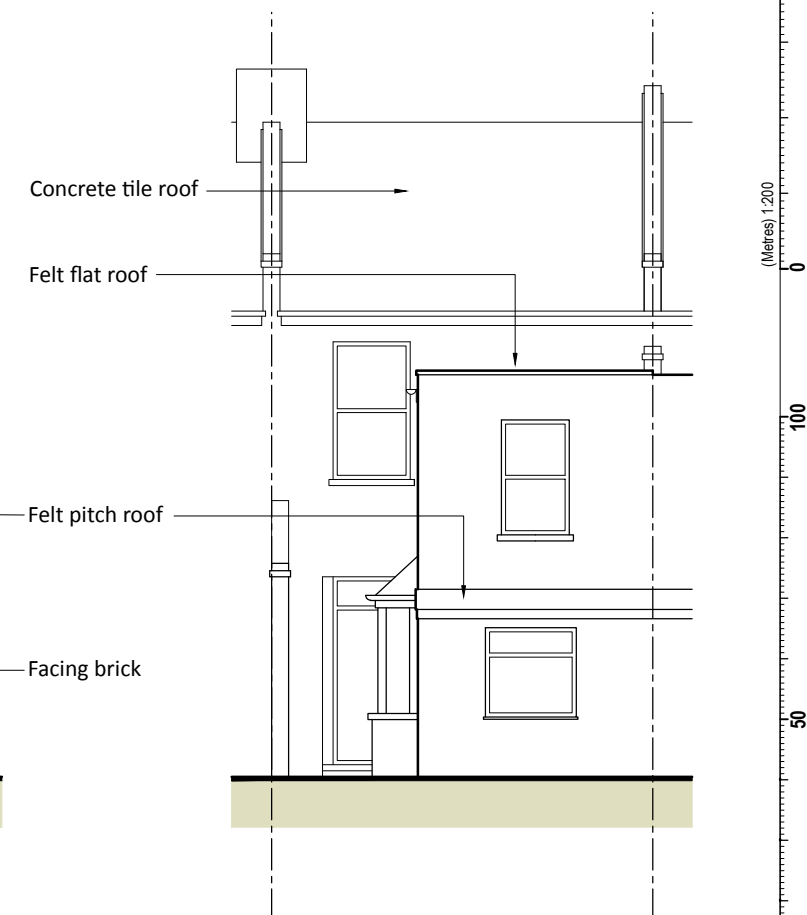

REAR VIEW

CLIENT/SITE

Mr & Mrs Wang
125 Sydney Rd, Haringey Ladder, London
N8 0ET

DETAILS

**EXISTING GROUND FLOOR PLAN, BLOCK
AND LOCATION PLANS**

DWG NO.

23 - 1042 - S01 .

SCALE

1:100 1:200 1:1250 @ A3

21.07.2023

STUDIO E17
140 Normanshire Drive
Chingford
London E4 9HD

Architecture & Interior designs

0208 520 0557 • info@studie17.com

REVISIONS	DATE

