



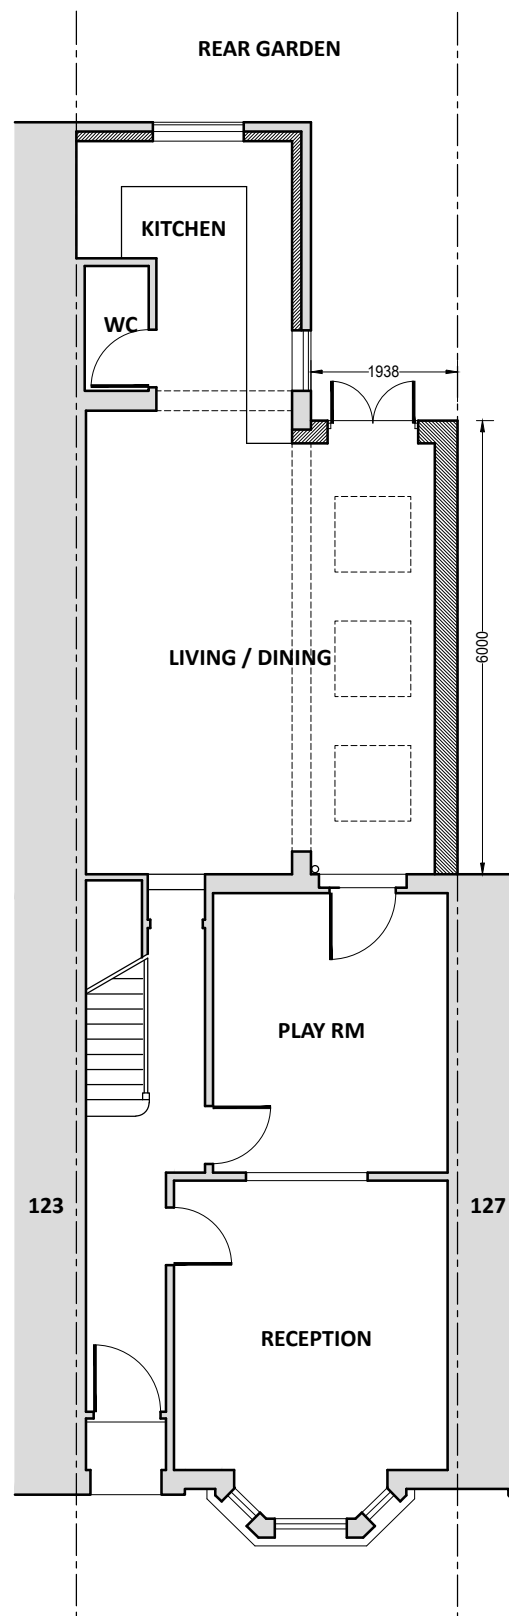


GROUND FLOOR

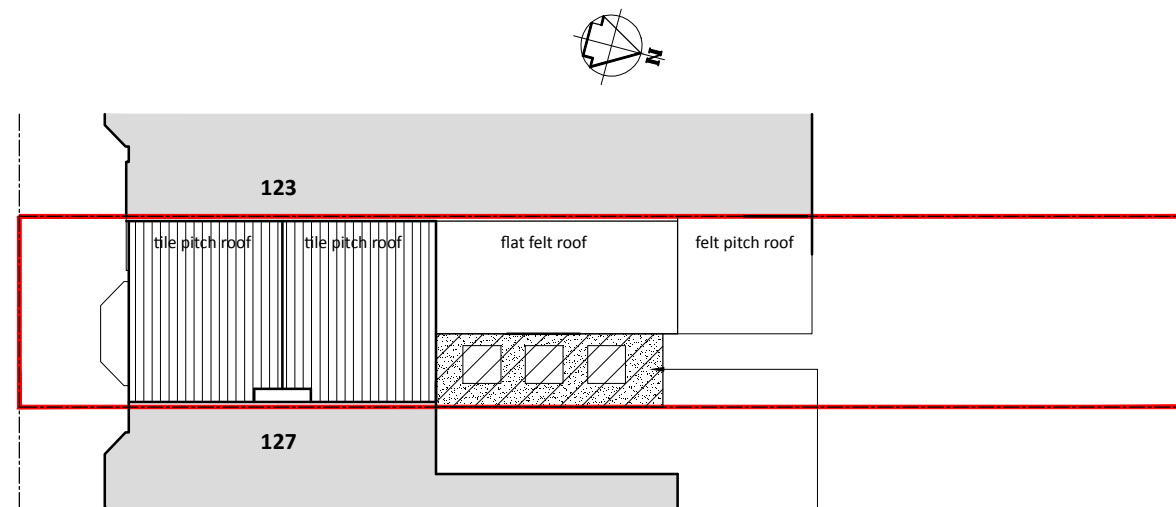


BLOCK PLAN
Scale 1:200


Hatch denoting size and location of proposed development comprising single storey rear extension 6.0m deep with eaves height not exceeding 3.0m. All materials to match host property

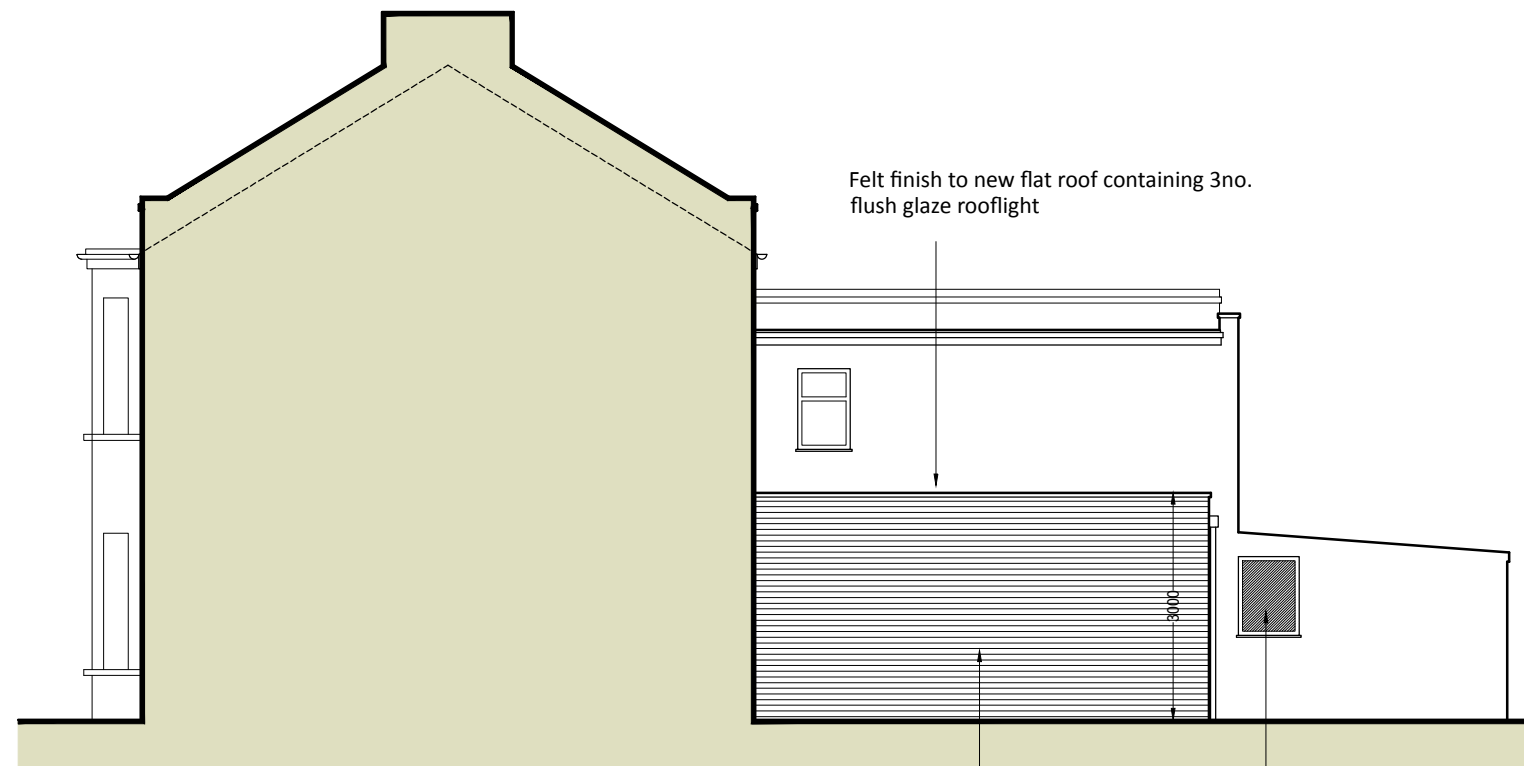

SIDE VIEW
from No127

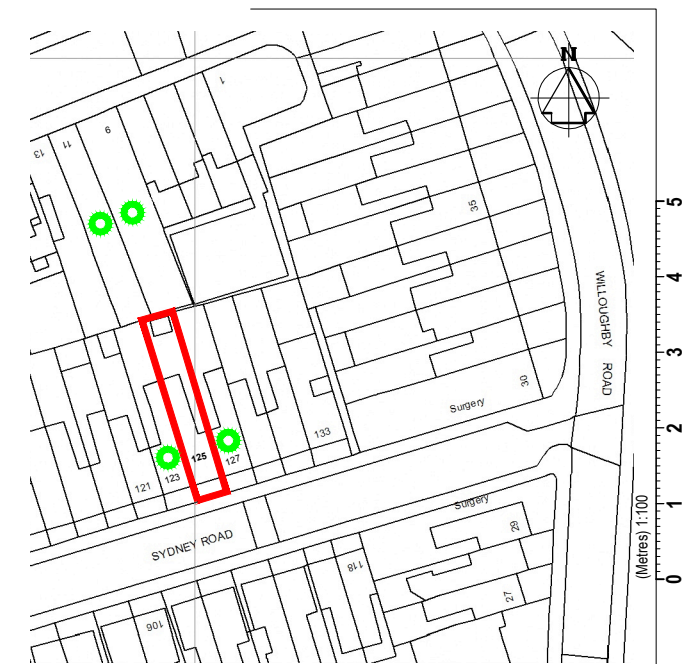

LOCATION PLAN
Scale 1:1250

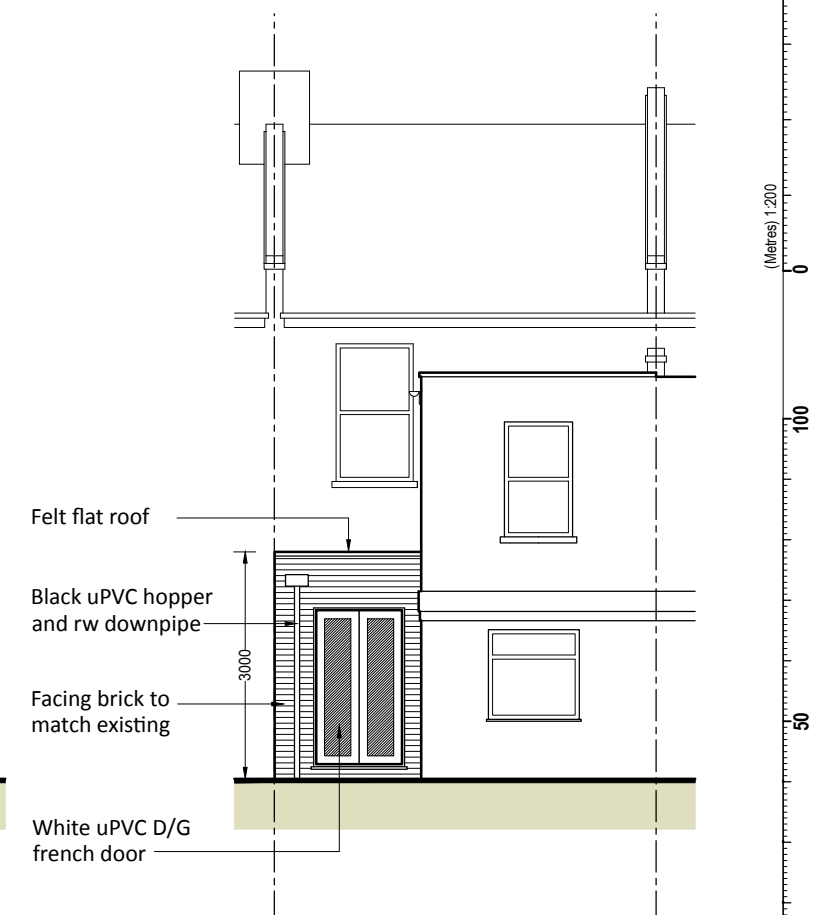

REAR VIEW

CLIENT/SITE

Mr & Mrs Wang
125 Sydney Rd, Haringey Ladder, London
N8 0ET

DETAILS

**PROPOSED GROUND FLOOR PLAN,
BLOCK AND LOCATION PLANS**

DWG NO.

23 - 1042 - PL01 .

SCALE

1:100 1:200 1:1250 @ A3

21.07.2023

STUDIO E17
140 Normanshire Drive
Chingford
London E4 9HD

Architecture & Interior designs

0208 520 0557 • info@studie17.com

REVISIONS	DATE

