





Proposed Front Elevation 1:50

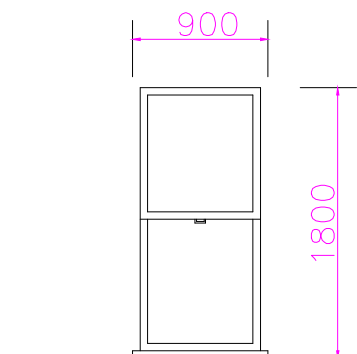


Slimline Double Glazed
Timber Sash

C

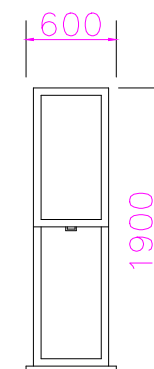

Slimline Double Glazed
Timber Sash

A

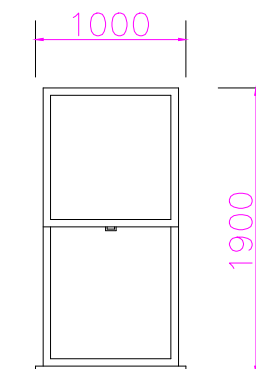


Slimline Double Glazed
Timber Sash

B

Proposed Window Schedule 1:50

SCALE 1:50@A3

Proposed Elevations

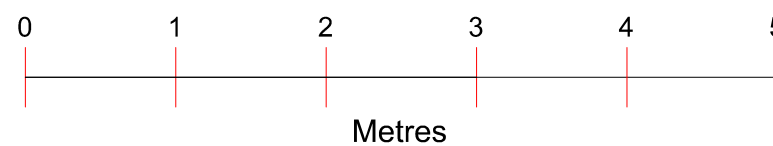

Project : Window Replacement Works

Drawing no : 32_CA_PA

Issue :

Date : 04/04/23