


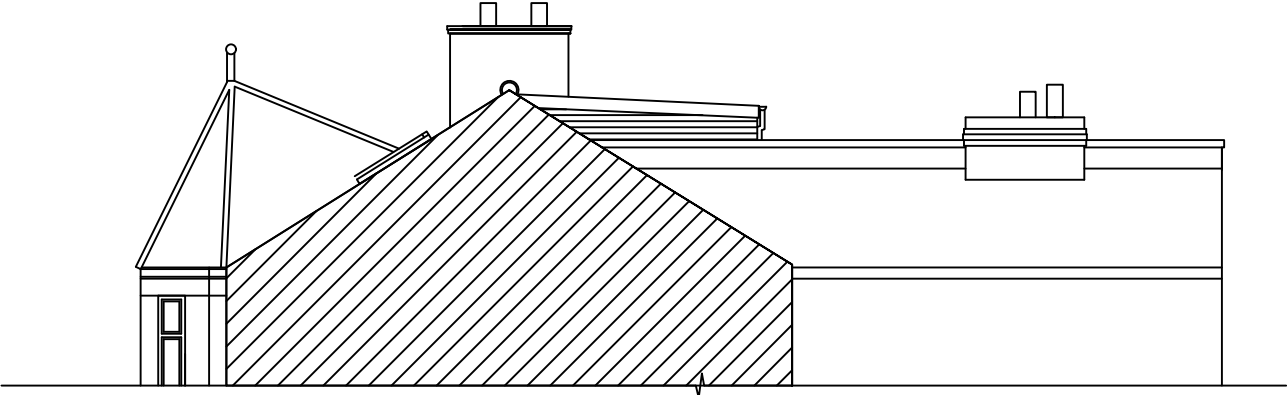


Existing Side Elevation




Existing Side Elevation




Proposed Side Elevation

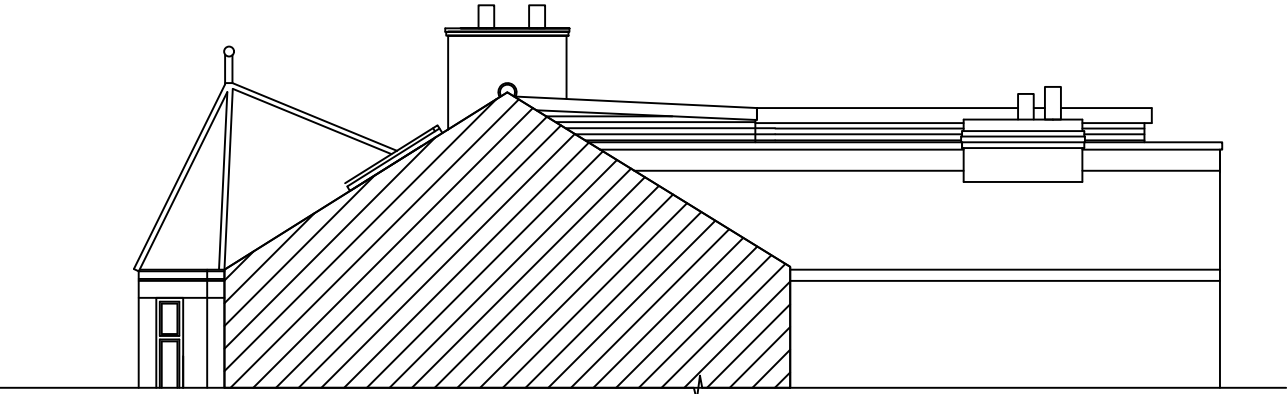

Proposed Side Elevation

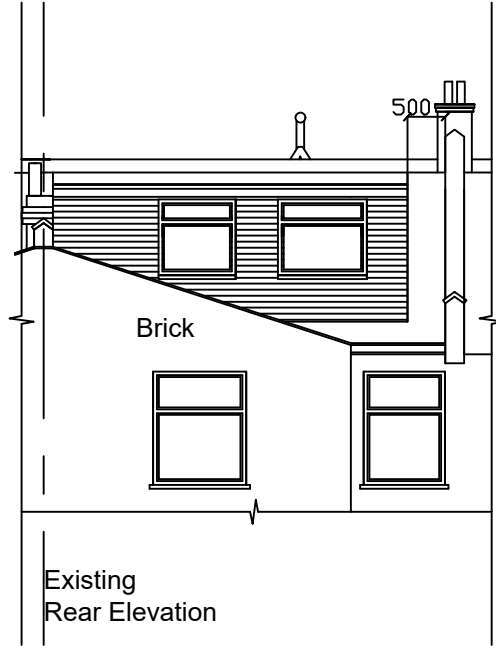


Existing
Rear Elevation

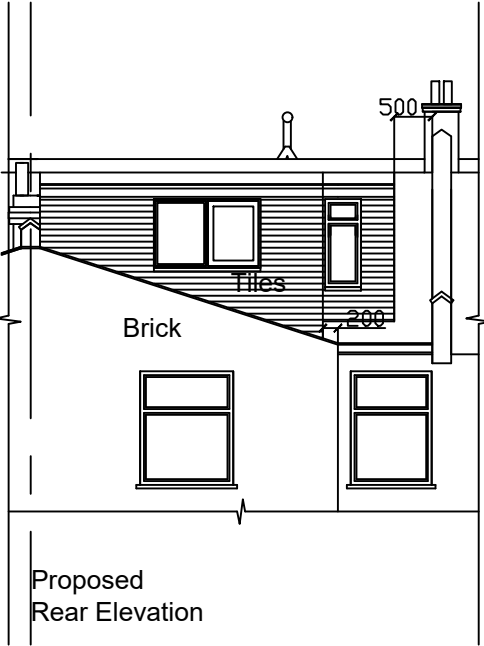

Proposed
Rear Elevation

revA - dormer design altered

 

CLIENT		Mr Carl Graham		TERI OKORO CHARTERED ARCHITECTS ARCHITECTURE * PROJECT MANAGEMENT 1A GATWARD CLOSE, LONDON N21 1AS TEL 0208 360 8457 FAX 0208 360 7462 © 2013 email: teri@toca-uk.com	toca	
PROJECT		27 Perth Road, London,N22 5PY				
DRWG NAME	Existing & Proposed Side and Rear Elevations		SCALE 1:100@A3			DATE July 2023
DRWG No	452-11	REVISION No A	DRAWN H.Y			CHECKED BY T.O

toca