

LOCATION PLAN
1 : 1250 @A3



BLOCK PLAN
1 : 500 @A3



	AREA
TOTAL SITE AREA	150 M ²
EXISTING RESIDENTIAL	81 M ²

Written dimensions to be taken in preferences to scaled dimensions. The Contractor is responsible for checking all dimensions before work starts.

All work is to be carried out to the requirements, and to the satisfaction of the Local Authority.

These drawings are for planning purposes only

Any discrepancies to be brought to the attention of 4D Planning Consultants immediately.

Description

Rev	Date	Description	by	chk

4D PLANNING™
Chartered Town Planners & Architectural Technicians

Architecture | Town Planning

T: 0203 1500 183 www.GetMePlanning.com

www.GetMePlanning.com

Client
Mr Martin Heaton Cooper

Project
98 Fortis Green Road, Muswell Hill, N10 3HN

Title
BLOCK AND LOCATION PLANS


Date: 21.02.2023

Scale: AS INDICATED

Drawing No.4D-363 E 00

Drawn by : MAX

Rev:

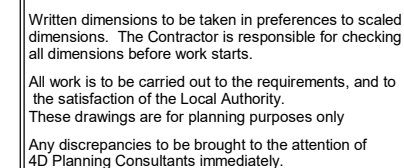

Rev	Date	Description	by	chk

4D PLANNING™
Chartered Town Planners & Architectural Technicians

Architecture | Town Planning

T: 0203 1500 183 www.GetMePlanning.com


www.GetMePlanning.com

Client
Mr Martin Heaton Cooper

Project
98 Fortis Green Road, Muswell
Hill, N10 3HN

Title
EXISTING DRAWINGS
GROUND FLOOR PLAN

Date:	21.02.2023	Rev:
Scale:	1:100@A3	
Drawing No.	4D-363 E 01	
Drawn by :	MAX	

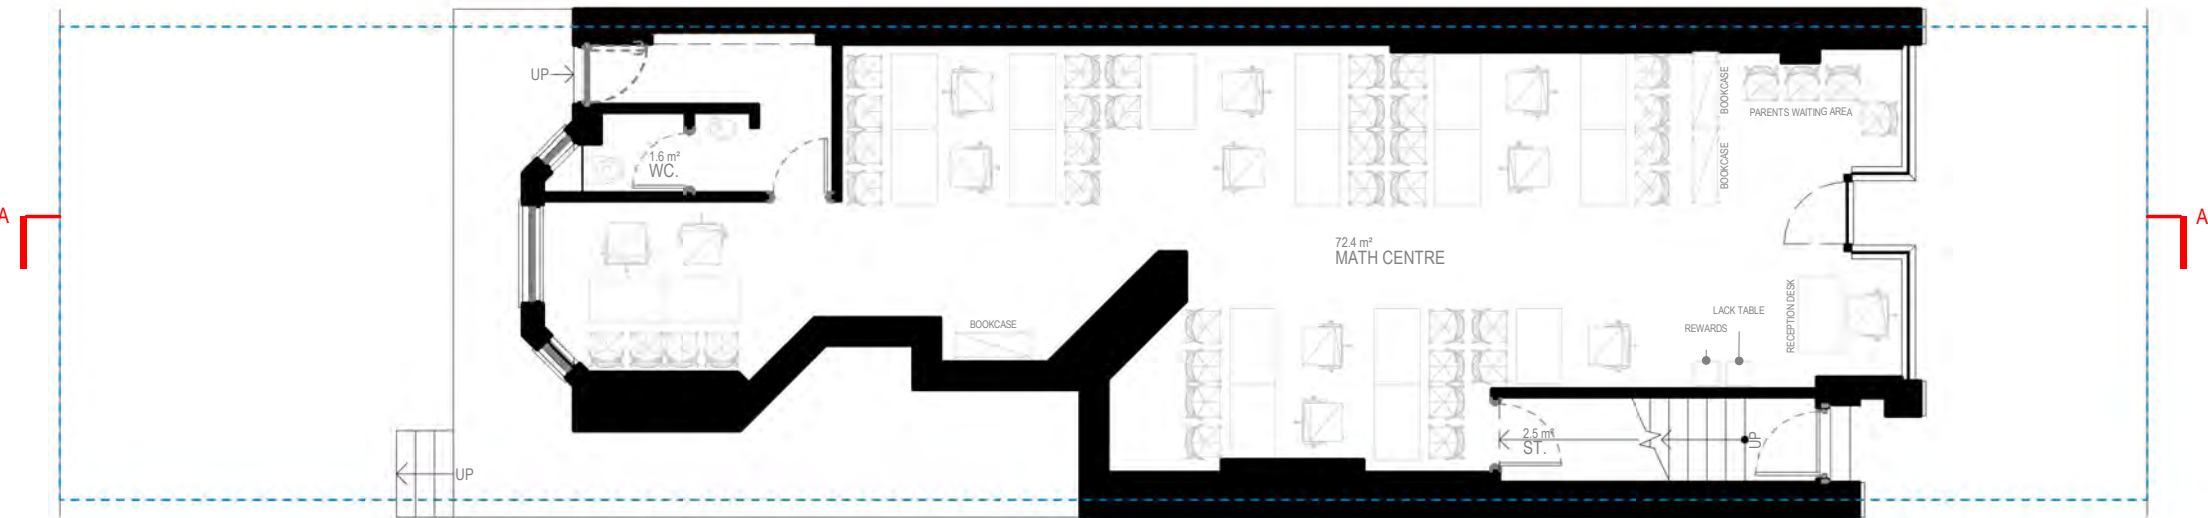

Written dimensions to be taken in preferences to scaled dimensions. The Contractor is responsible for checking all dimensions before work starts.

All work is to be carried out to the requirements, and to the satisfaction of the Local Authority.

These drawings are for planning purposes only

Any discrepancies to be brought to the attention of 4D Planning Consultants immediately.

Description

Rev	Date	Description	by	chk

4D PLANNING™
Chartered Town Planners & Architectural Technicians

Architecture | Town Planning

T: 0203 1500 183 www.GetMePlanning.com

www.GetMePlanning.com

Client
Mr Martin Heaton Cooper

Project
98 Fortis Green Road, Muswell Hill, N10 3HN

Title
PROPOSED DRAWINGS
GROUND FLOOR PLAN


Date: 21.02.2023	Rev:
Scale: 1:100@A3	
Drawing No.4D-363 P 01	
Drawn by : MAX	




FRONT ELEVATION
1 : 50



FRONT ELEVATION

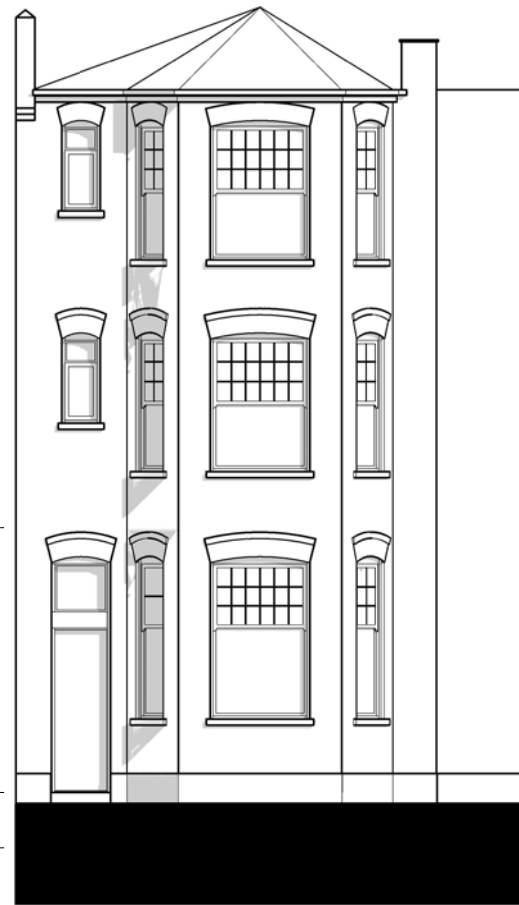

REAR ELEVATION

 

Written dimensions to be taken in preferences to scaled dimensions. The Contractor is responsible for checking all dimensions before work starts.

All work is to be carried out to the requirements, and to the satisfaction of the Local Authority.
These drawings are for planning purposes only

Any discrepancies to be brought to the attention of 4D Planning Consultants immediately.

Description

Rev	Date	Description	by	chk

4D PLANNING™
Chartered Town Planners & Architectural Technicians

Architecture | Town Planning

T: 0203 1500 183 www.GetMePlanning.com

www.GetMePlanning.com

Client
Mr Martin Heaton Cooper

Project
98 Fortis Green Road, Muswell Hill, N10 3HN

Title
EXISTING DRAWINGS ELEVATIONS

Date: 21.02.2023	Rev:
Scale: 1:100@A3	
Drawing No.4D-363 E 02	
Drawn by : MAX	



FRONT ELEVATION
1 : 50

Main Sinage
W:4450 H:450
D:100



FRONT ELEVATION
Non-illuminated signages

SWAN NECK SIGN LIGHT

FIRST FLOOR


Folded 2mm aluminium panel

GROUND FLOOR

ROAD LEVEL



REAR ELEVATION

 

Written dimensions to be taken in preferences to scaled dimensions. The Contractor is responsible for checking all dimensions before work starts.

All work is to be carried out to the requirements, and to the satisfaction of the Local Authority.
These drawings are for planning purposes only

Any discrepancies to be brought to the attention of 4D Planning Consultants immediately.

Description

Rev	Date	Description	by	chk

4D PLANNING™
Chartered Town Planners & Architectural Technicians

Architecture | Town Planning

T: 0203 1500 183 www.GetMePlanning.com


www.GetMePlanning.com

Client
Mr Martin Heaton Cooper

Project
98 Fortis Green Road, Muswell Hill, N10 3HN


Title
**PROPOSED DRAWINGS
ELEVATIONS**

Date: 21.02.2023	Rev: REV A
Scale: 1:100@A3	27.07.2023
Drawing No.4D-363 P 02	
Drawn by : MAX	

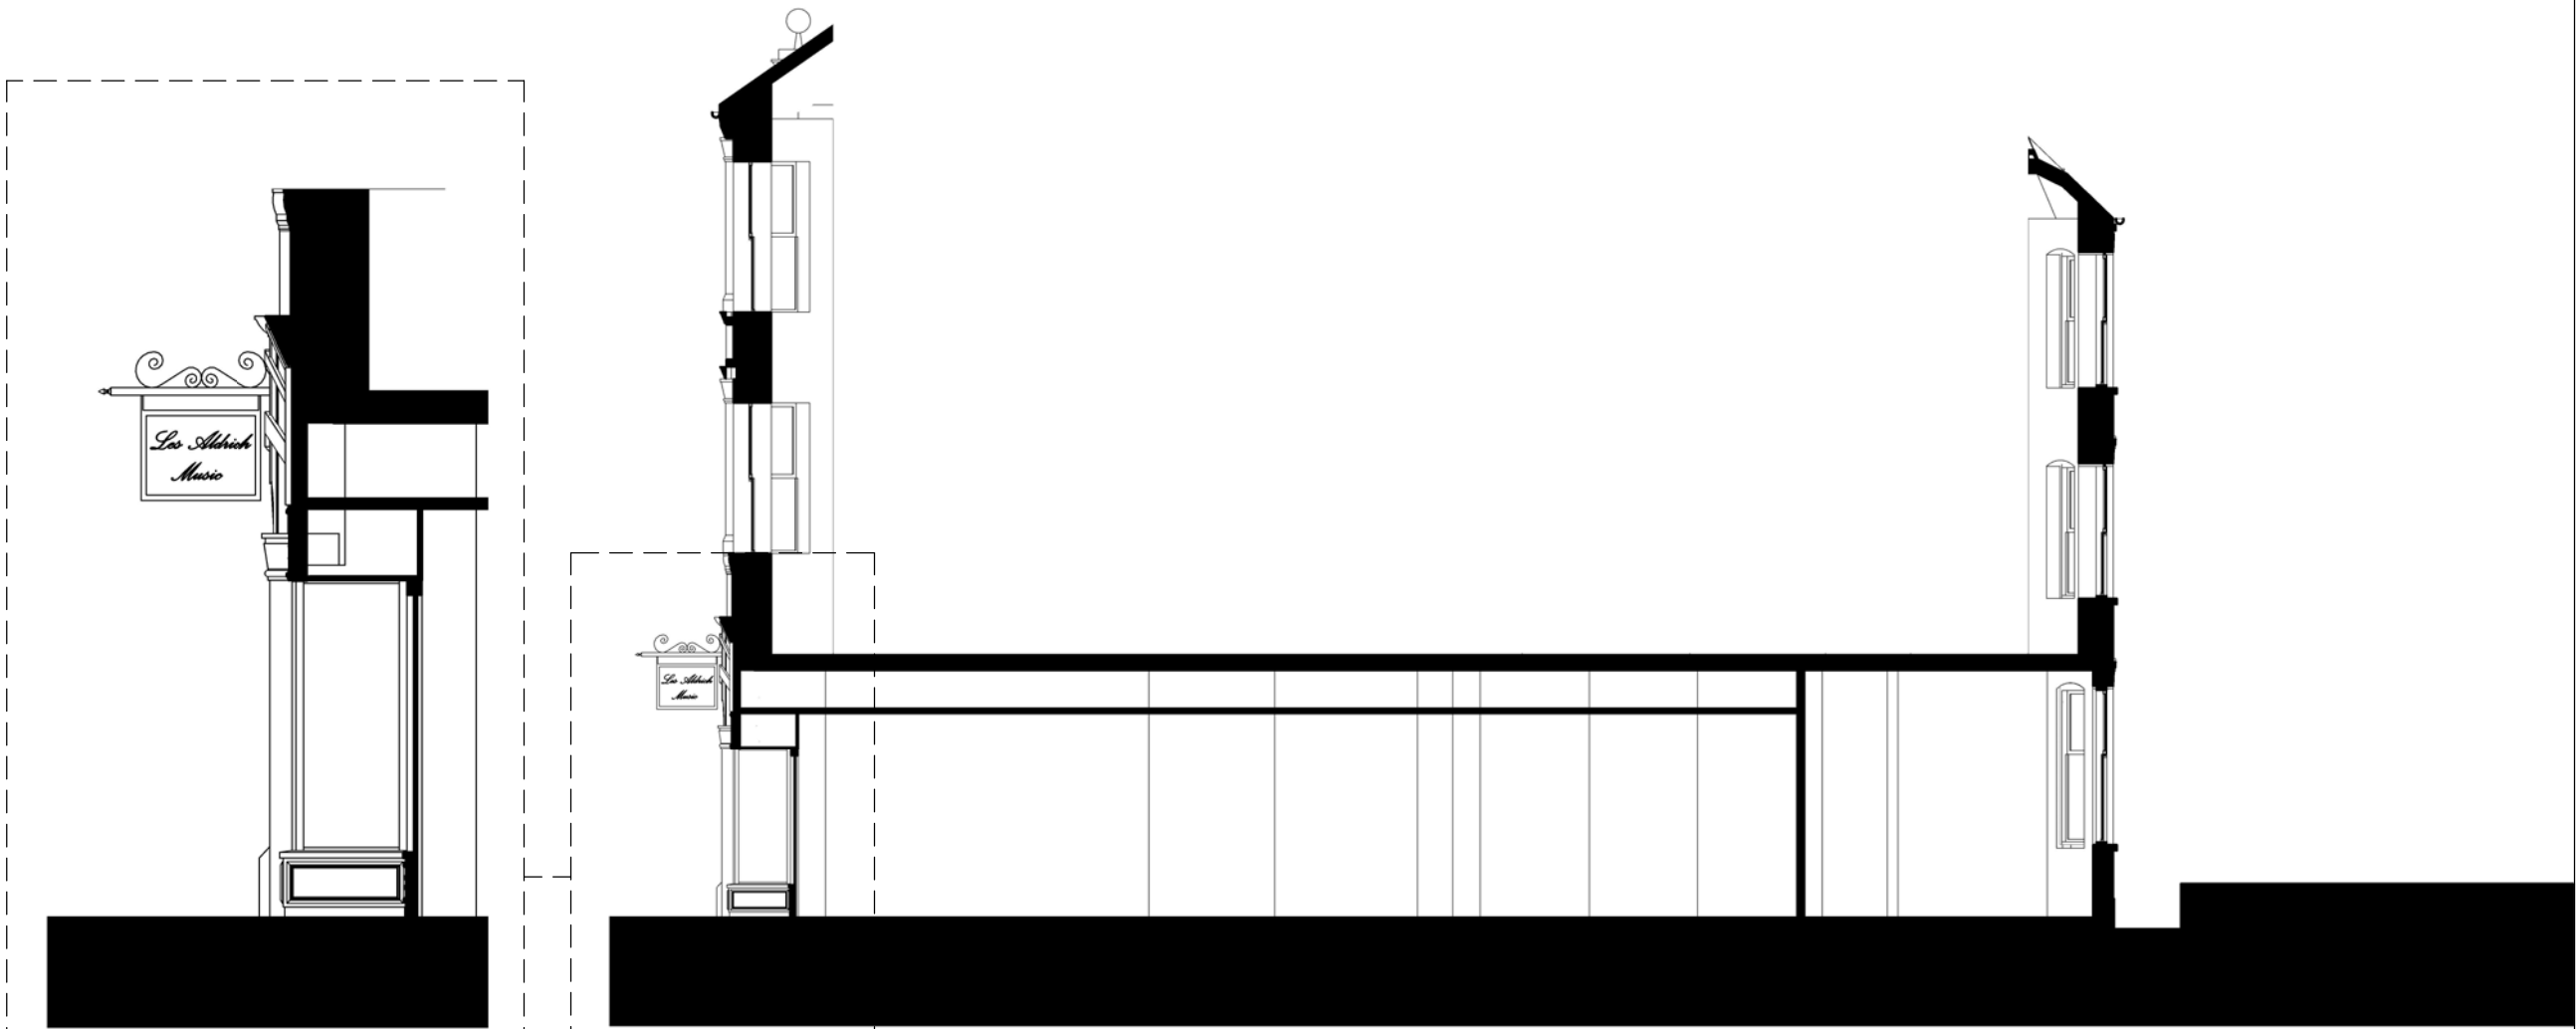

SECTION AA
1 : 50

SECTION AA

 

Written dimensions to be taken in preferences to scaled dimensions. The Contractor is responsible for checking all dimensions before work starts.

All work is to be carried out to the requirements, and to the satisfaction of the Local Authority.

These drawings are for planning purposes only

Any discrepancies to be brought to the attention of 4D Planning Consultants immediately.

Description

Rev	Date	Description	by	chk

4D PLANNING™
Chartered Town Planners & Architectural Technicians

Architecture | Town Planning

T: 0203 1500 183 www.GetMePlanning.com

www.GetMePlanning.com


Client
Mr Martin Heaton Cooper

Project
98 Fortis Green Road, Muswell Hill, N10 3HN

Title
EXISTING DRAWINGS
SECTIONS

Date: 21.02.2023
Scale: 1:100@A3
Drawing No.4D-363 **E 03**
Drawn by : MAX

Rev:

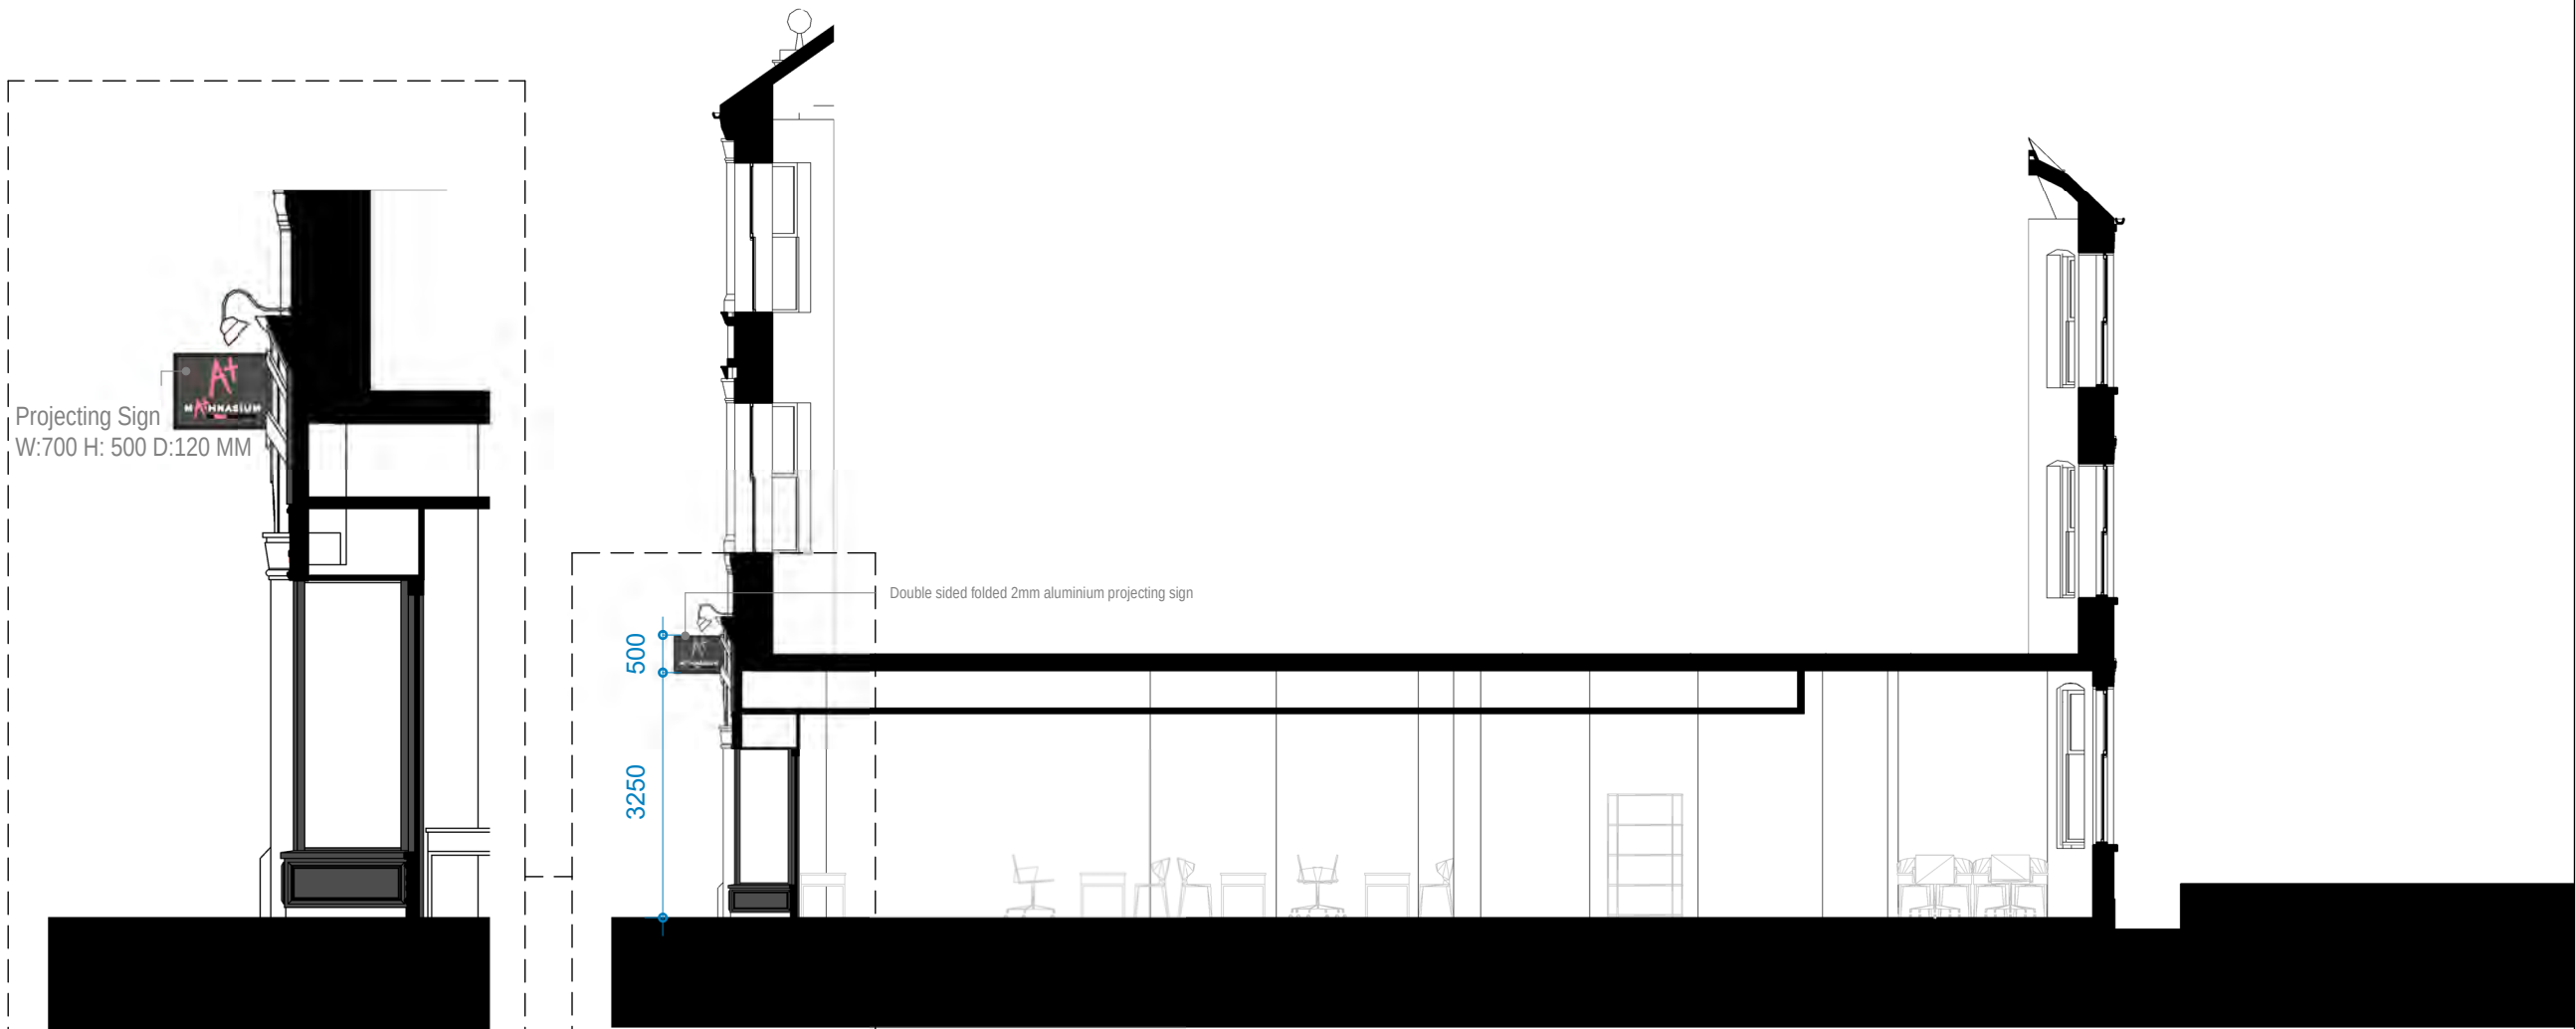


Projecting Sign
W:700 H: 500 D:120 MM

Double sided folded 2mm aluminium projecting sign

500
3250

SECTION AA
1 : 50

SECTION AA

 

Written dimensions to be taken in preferences to scaled dimensions. The Contractor is responsible for checking all dimensions before work starts.

All work is to be carried out to the requirements, and to the satisfaction of the Local Authority.
These drawings are for planning purposes only

Any discrepancies to be brought to the attention of 4D Planning Consultants immediately.

Description

Rev	Date	Description	by	chk

4D PLANNING™
Chartered Town Planners & Architectural Technicians

Architecture | Town Planning

T: 0203 1500 183 www.GetMePlanning.com

www.GetMePlanning.com

Client
Mr Martin Heaton Cooper

Project
98 Fortis Green Road, Muswell Hill, N10 3HN

Title
PROPOSED DRAWINGS
SECTIONS

Date: 21.02.2023	Rev: REV A
Scale: 1:100@A3	27.07.2023
Drawing No.4D-363 P 03	
Drawn by : MAX	



Written dimensions to be taken in preferences to scaled dimensions. The Contractor is responsible for checking all dimensions before work starts.

All work is to be carried out to the requirements, and to the satisfaction of the Local Authority.
These drawings are for planning purposes only

Any discrepancies to be brought to the attention of 4D Planning Consultants immediately.

Description

Rev	Date	Description	by	chk

4D PLANNING™
Chartered Town Planners & Architectural Technicians

Architecture | Town Planning
T: 0203 1500 183 www.GetMePlanning.com

www.GetMePlanning.com

Client
Mr Martin Heaton Cooper

Project
98 Fortis Green Road, Muswell Hill, N10 3HN

Title
EXISTING DRAWINGS
ISOMETRIC VIEW

Date: 21.02.2023
Scale:
Drawing No.4D-363 **E 04**
Drawn by : MAX

Rev:



Written dimensions to be taken in preferences to scaled dimensions. The Contractor is responsible for checking all dimensions before work starts.

All work is to be carried out to the requirements, and to the satisfaction of the Local Authority.

These drawings are for planning purposes only

Any discrepancies to be brought to the attention of 4D Planning Consultants immediately.

Description

Rev	Date	Description	by	chk

4D PLANNING™
Chartered Town Planners & Architectural Technicians

Architecture | Town Planning

T: 0203 1500 183 www.GetMePlanning.com

www.GetMePlanning.com

Client
Mr Martin Heaton Cooper

Project
98 Fortis Green Road, Muswell Hill, N10 3HN

Title PROPOSED DRAWINGS ISOMETRIC VIEW	
Date: 21.02.2023	Rev:
Scale:	REV A 27.07.2023
Drawing No.4D-363 P 04	
Drawn by : MAX	