





Note - The size of the new stack dimensions will match the existing brickwork stack to the neighboring property. It is not possible to give completely accurate dimensions as this is site specific

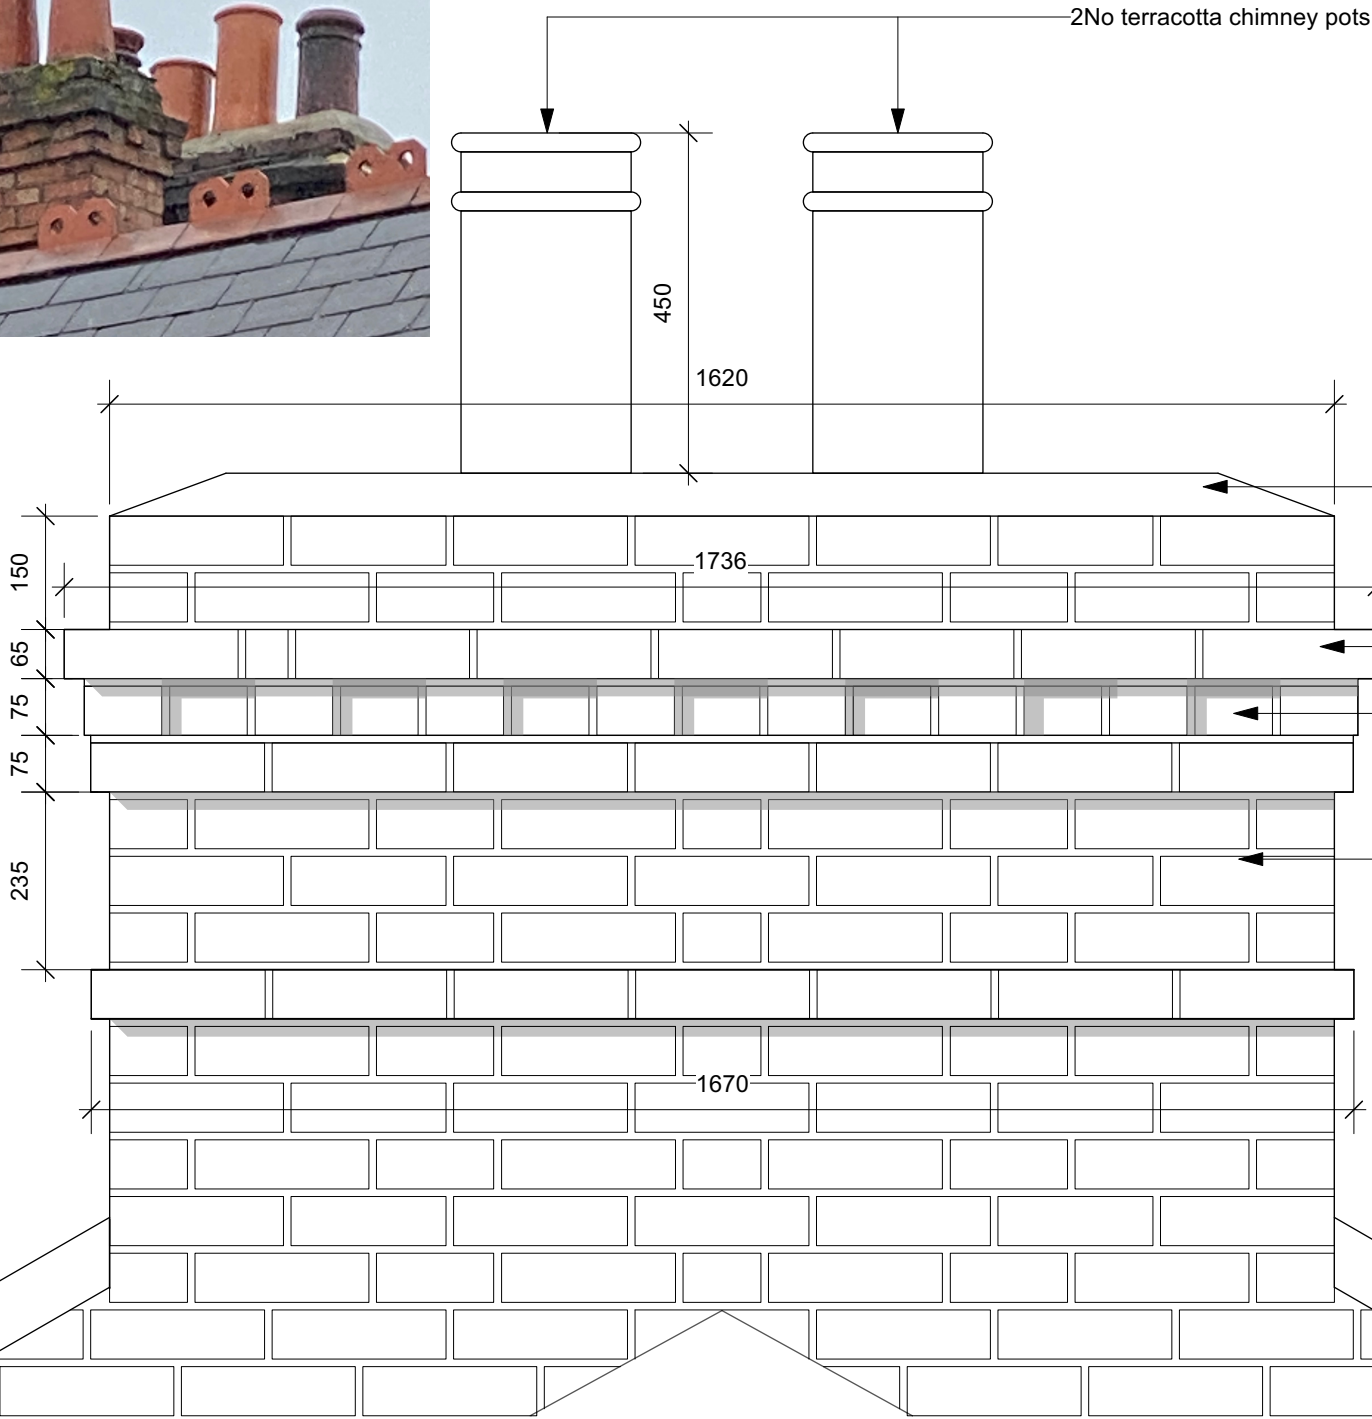

side elevation

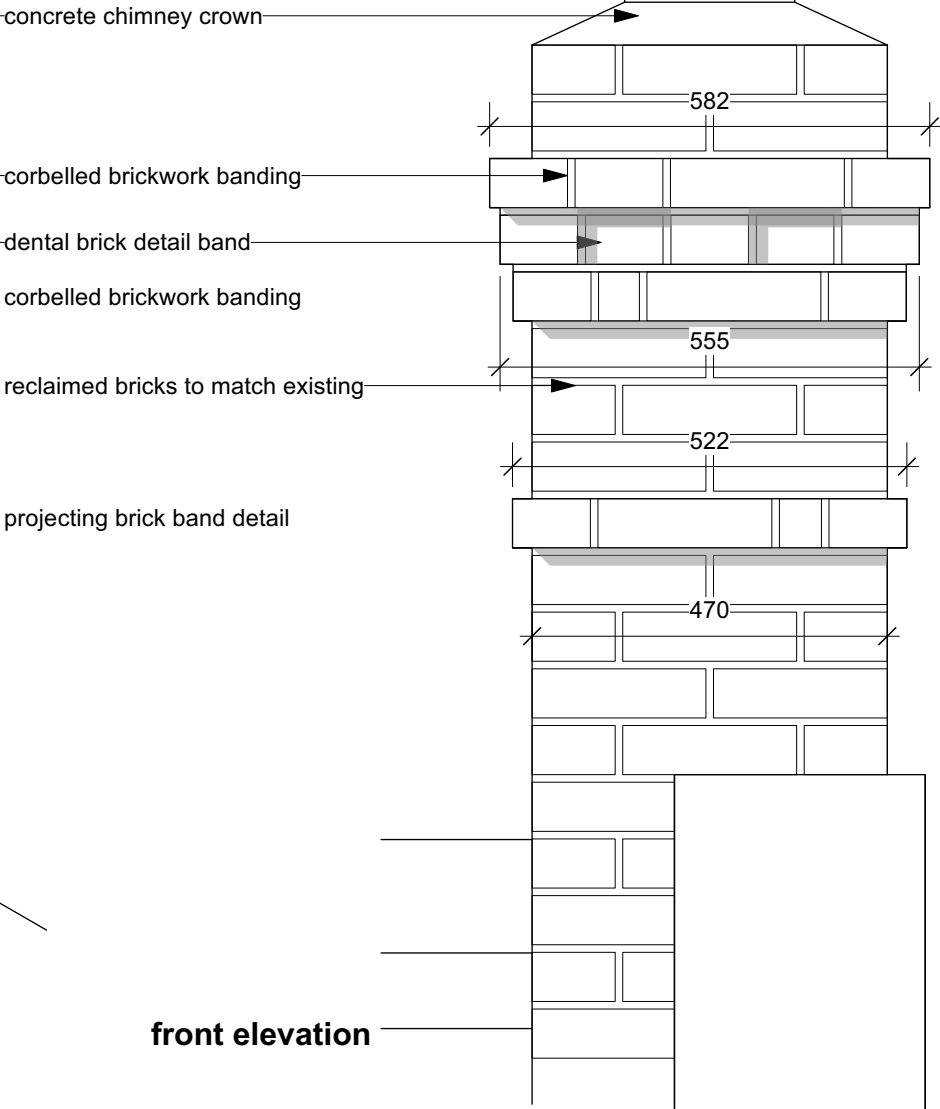

front elevation

notes

use figured dimensions only.
copyright of design and drawing reserved.
all dimensions must be confirmed on site prior to any construction work being undertaken setting out to be approved before fabrication.
* indicates site dimension.
** indicates a critical dimension.

revisions

x.

Mr & Mrs Boyle		client
55 Southwood Lane London N6 5DX		project
Proposed Chimney		title
July 23	rev	BO02.50
	date	dk
1:10 @ A3		drawing N° drawn by scale

dnkdesign

interior design consultants
18 burard road london nw6 1db
t 020 7813 2945 f 020 7813 0609
e info@dnkdesign.co.uk