



General Notes

No.	Revision/Issue	Date

Firm Name and Address

GOAStudio
London residential
architecture limited
86-90 Paul Street EC2A 4NE London

Project Name and Address

Variation of approval
HGV/2023/0861 issued on 10 July 2023.

Replacement of front elevation white painted pebbledash finish with white painted render, introduction of a heat pump unit in the rear garden area, an alteration to the rear kitchen window, and introduction of a garden shed outbuilding at the rear of the garden.

8 Southwood Lawn Road, N6 5SF, London

Project 2303V Highgate	Sheet EXISTING
Date July 2023	LOCATION PLAN
Scale 1:1250 @ A3	2303V 00



General Notes

No.	Revision/Issue	Date
-----	----------------	------


Firm Name and Address

GOAStudio
London residential
architecture limited
86-90 Paul Street EC2A 4NE London

Project Name and Address

Variation of approval
HGV/2023/0861 issued on 10 July 2023.
Replacement of front elevation white painted pebbledash
finish with white painted render, introduction of a heat
pump unit in the rear garden area, an alteration to the
rear kitchen window, and introduction of a garden shed
outbuilding at the rear of the garden.
8 Southwood Lawn Road, N6 5SF, London

Project 2303V Highgate	Sheet PROPOSED
Date July 2023	SITE PLAN
Scale 1:500 @ A3	2303V 100

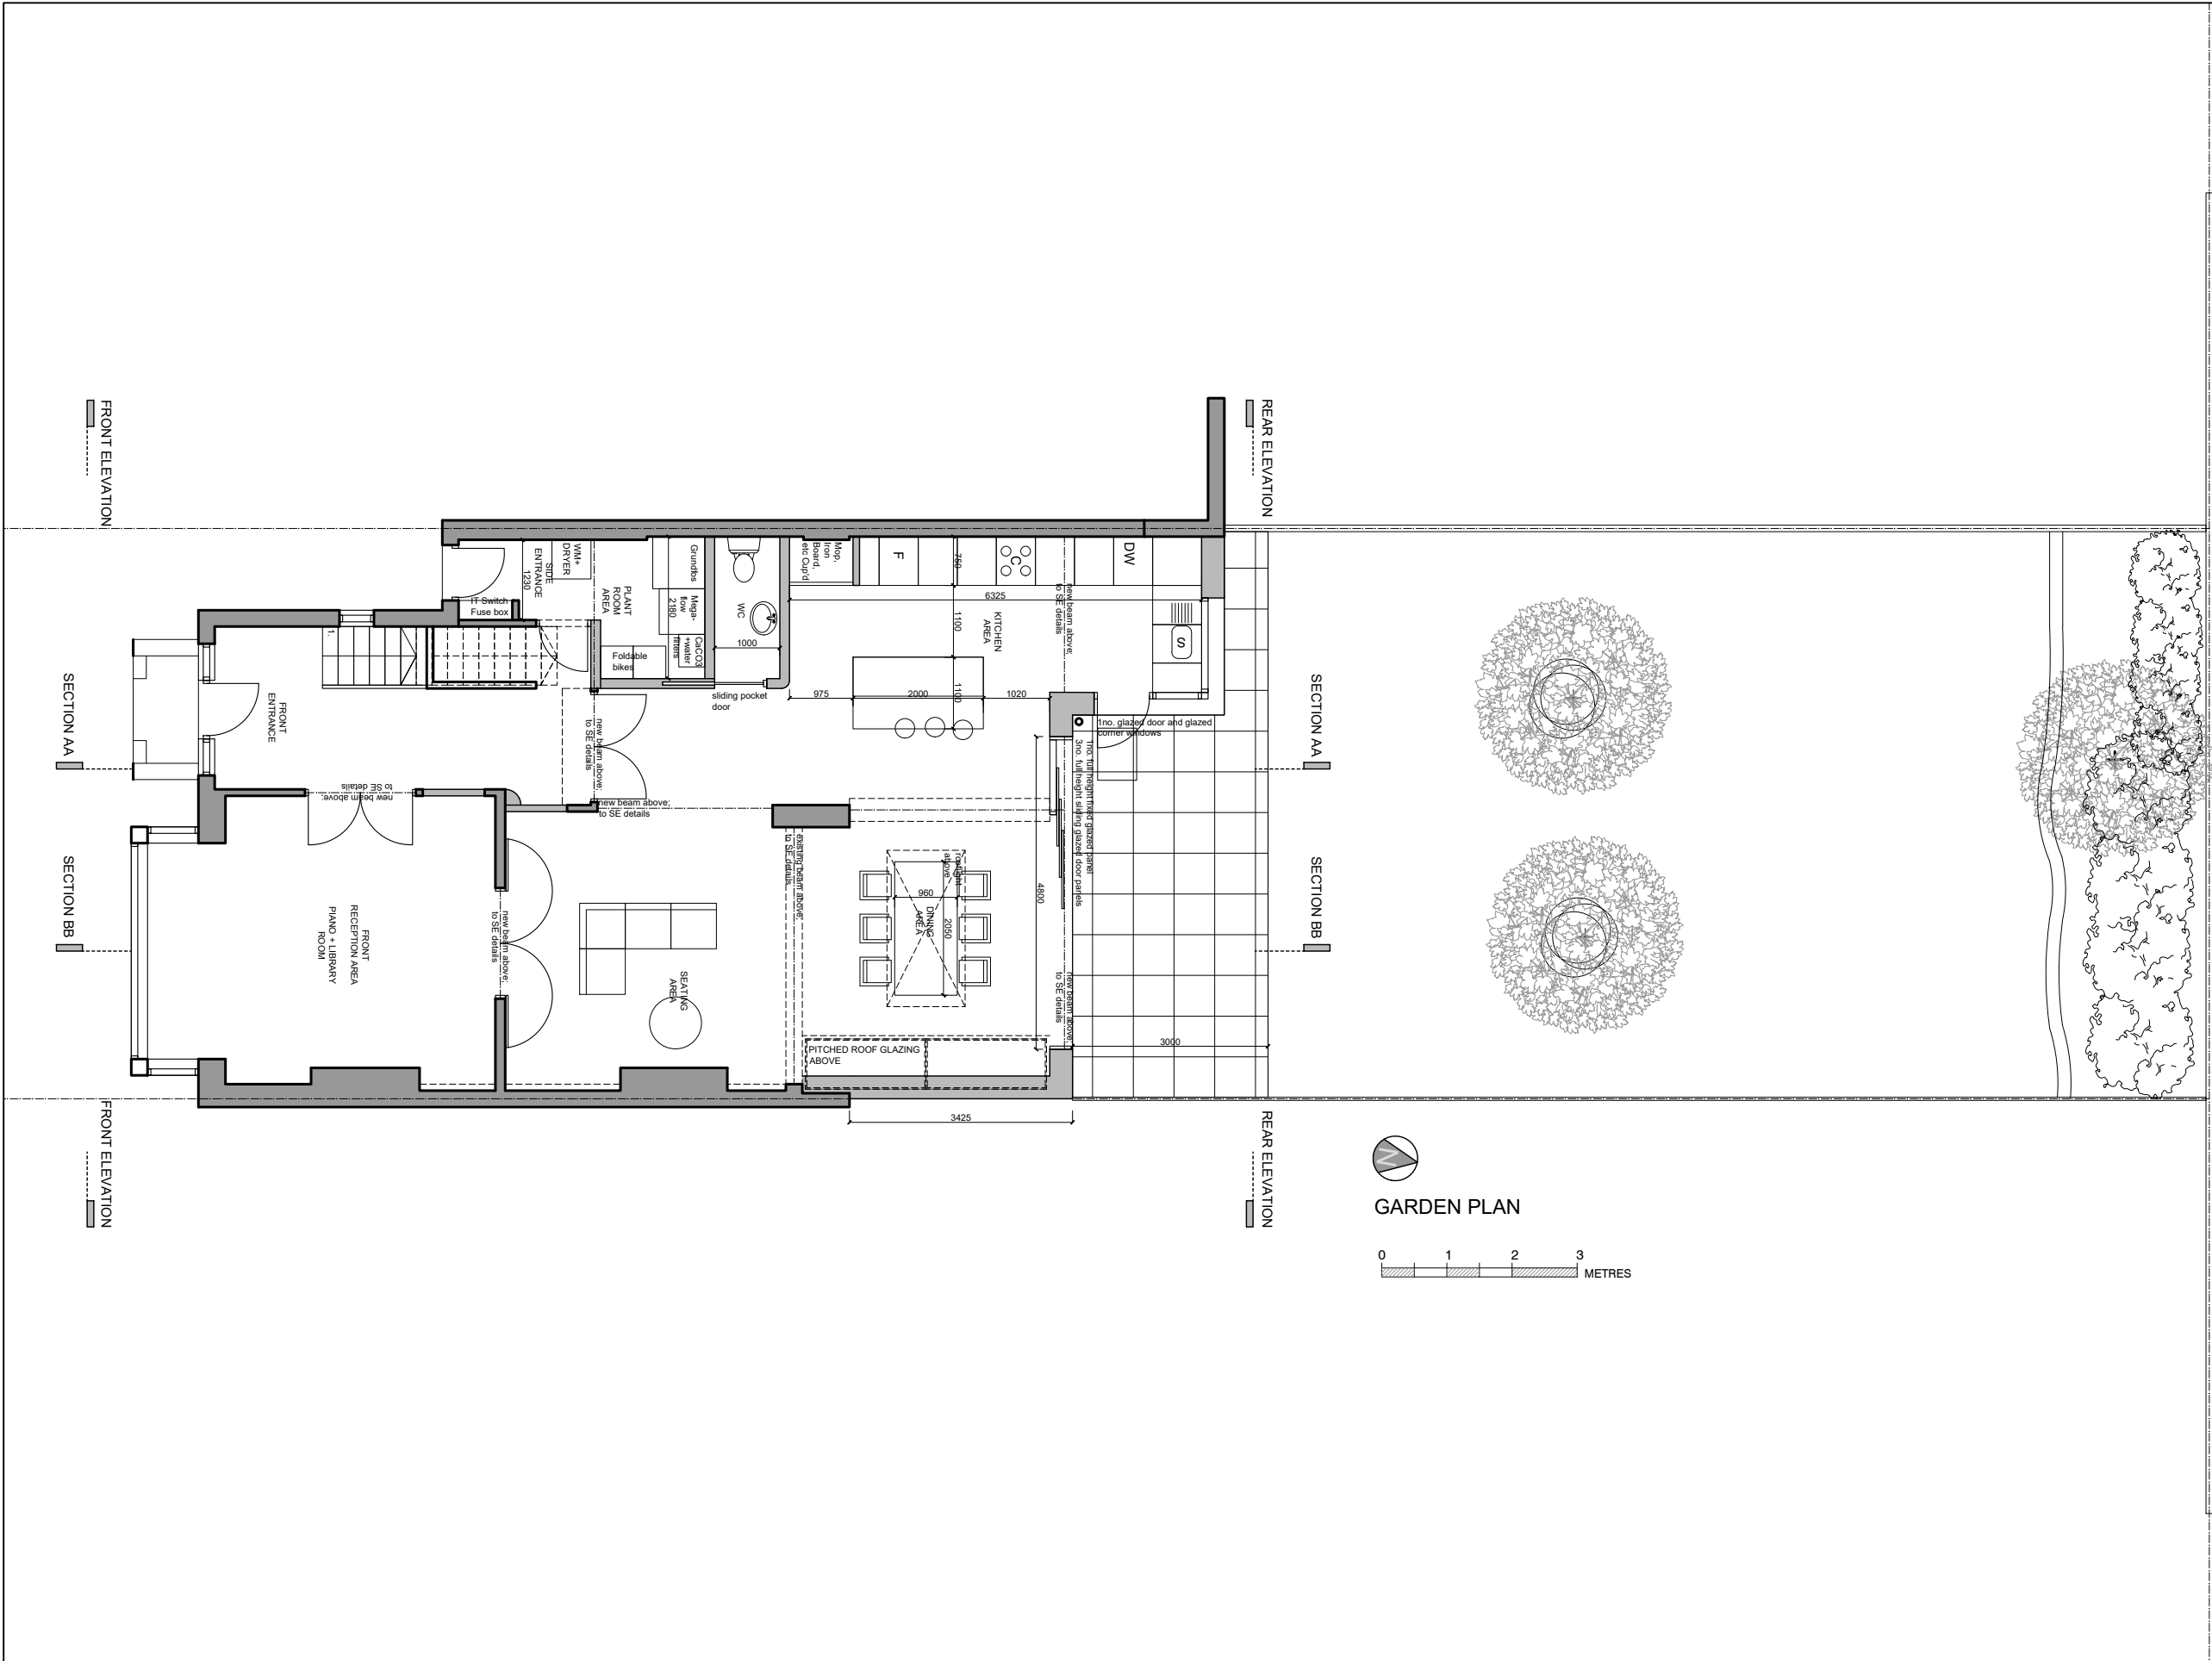

General Notes

No.	Revision/Issue	Date
-----	----------------	------

Firm Name and Address

GOAStudio
London residential
architecture limited
86-90 Paul Street EC2A 4NE London


Project Name and Address

Variation of approval
HGY/2023/0861 issued on 10 July 2023.

Replacement of front elevation white painted pebbledash finish with white painted render, introduction of a heat pump unit in the rear garden area, an alteration to the rear kitchen window, and introduction of a garden shed outbuilding at the rear of the garden.

8 Southwood Lawn Road, N6 5SF, London

Project 2303V Highgate	Sheet AS APPROVED
Date July 2023	GARDEN PLAN
Scale 1:100 @ A3	2303V 200

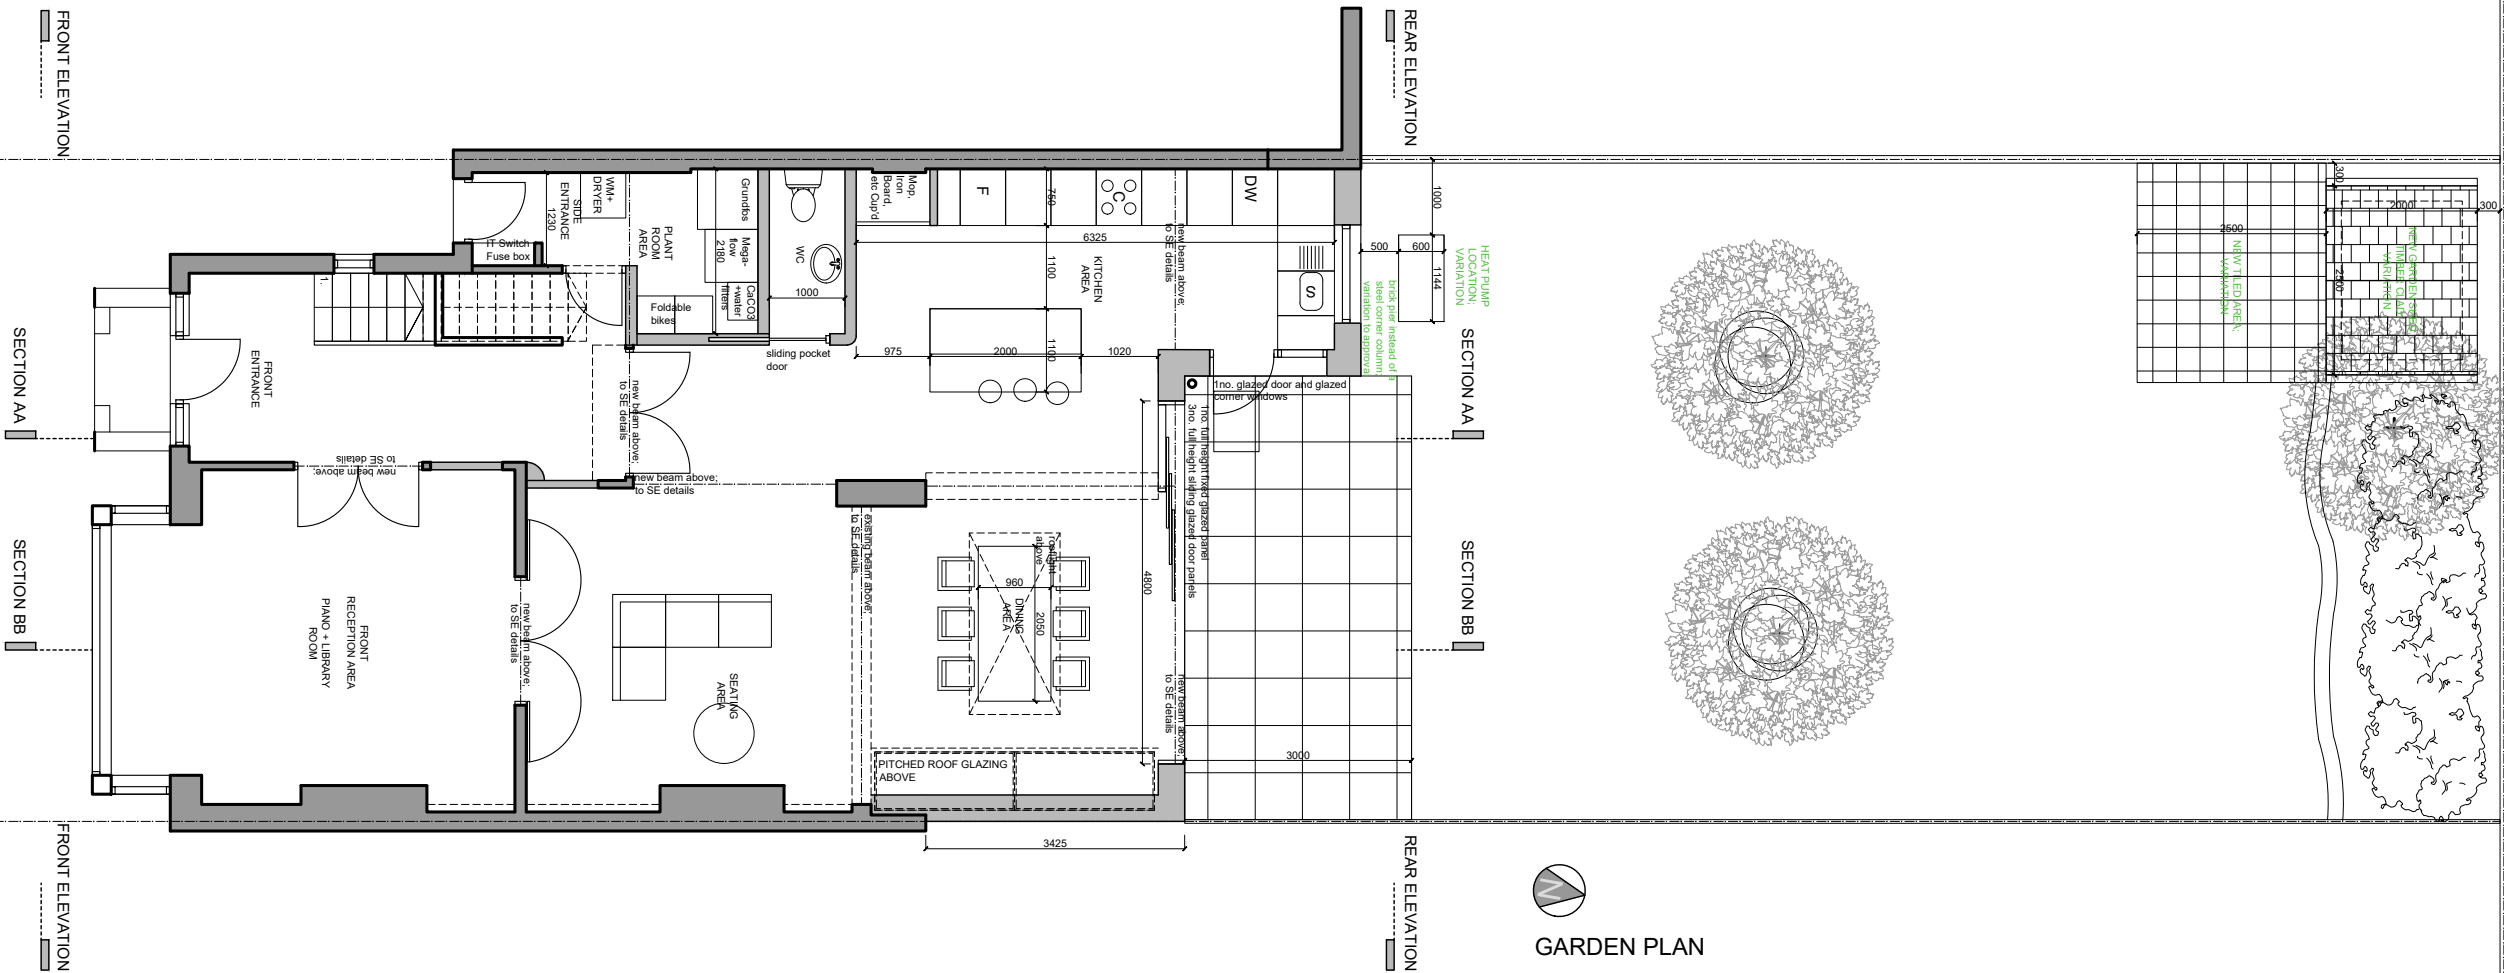

General Notes

No.	Revision/Issue	Date
-----	----------------	------

Firm Name and Address

GOAStudio
London residential
architecture limited
86-90 Paul Street EC2A 4NE London


Project Name and Address

Variation of approval
HGY/2023/0861 issued on 10 July 2023.


Replacement of front elevation white painted pebbledash finish with white painted render, introduction of a heat pump unit in the rear garden area, an alteration to the rear kitchen window, and introduction of a garden shed outbuilding at the rear of the garden.

8 Southwood Lawn Road, N6 5SF, London


Project 2303V Highgate	Sheet PROPOSED
Date July 2023	GARDEN PLAN
Scale 1:100 @ A3	2303V 300

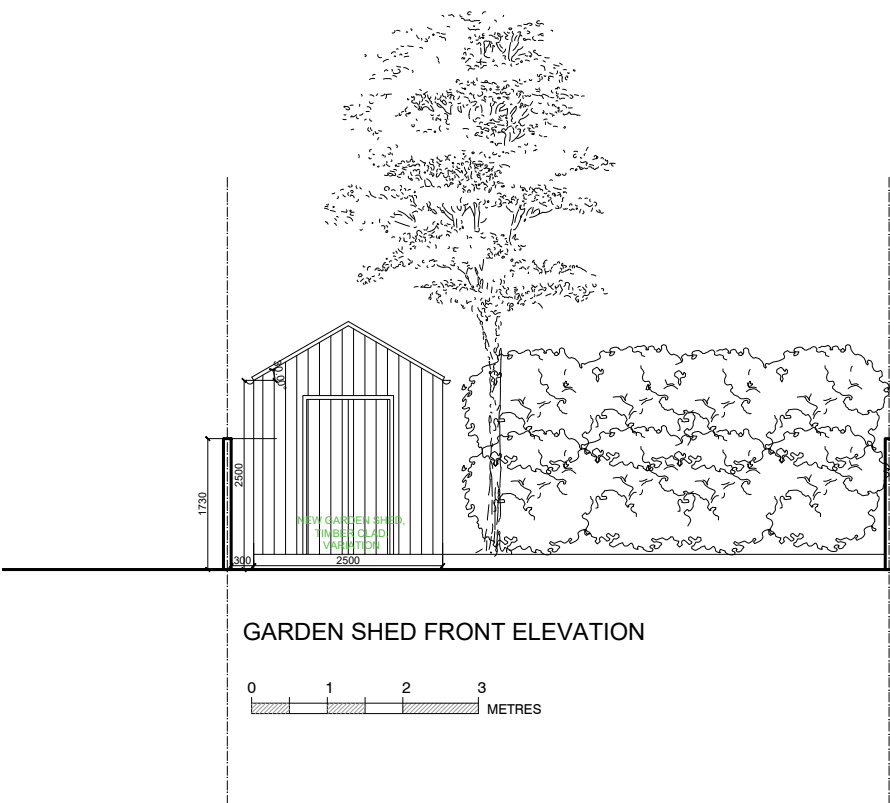

GARDEN SHED FRONT ELEVATION

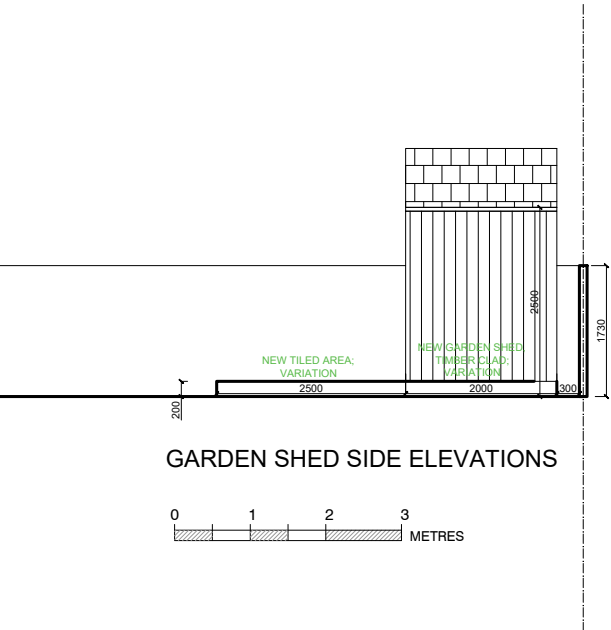

GARDEN SHED SIDE ELEVATIONS

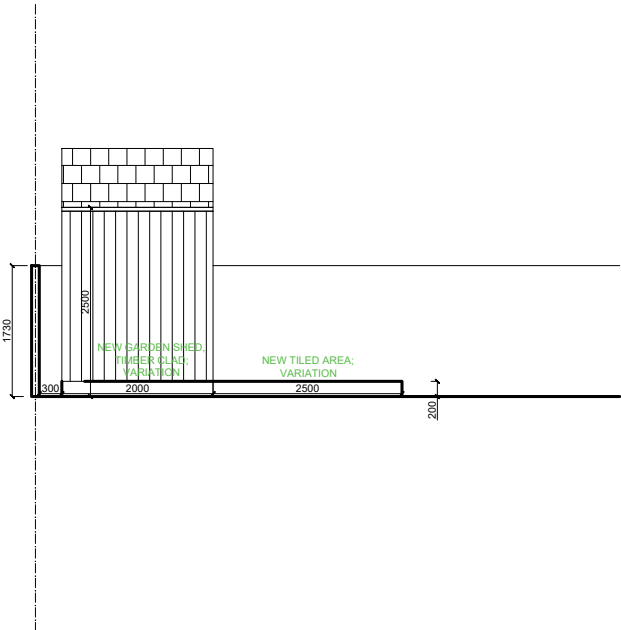

General Notes

No.	Revision/Issue	Date

Firm Name and Address

GOAStudio
London residential
architecture limited
86-90 Paul Street EC2A 4NE London



Project Name and Address

Variation of approval
HGY/2023/0861 issued on 10 July 2023.

Replacement of front elevation white painted pebbledash finish with white painted render, introduction of a heat pump unit in the rear garden area, an alteration to the rear kitchen window, and introduction of a garden shed outbuilding at the rear of the garden.

8 Southwood Lawn Road, N6 5SF, London

Project 2303V Highgate	Sheet PROPOSED
Date July 2023	GARDEN SHED ELEVATIONS
Scale 1:100 @ A3	2303V 400

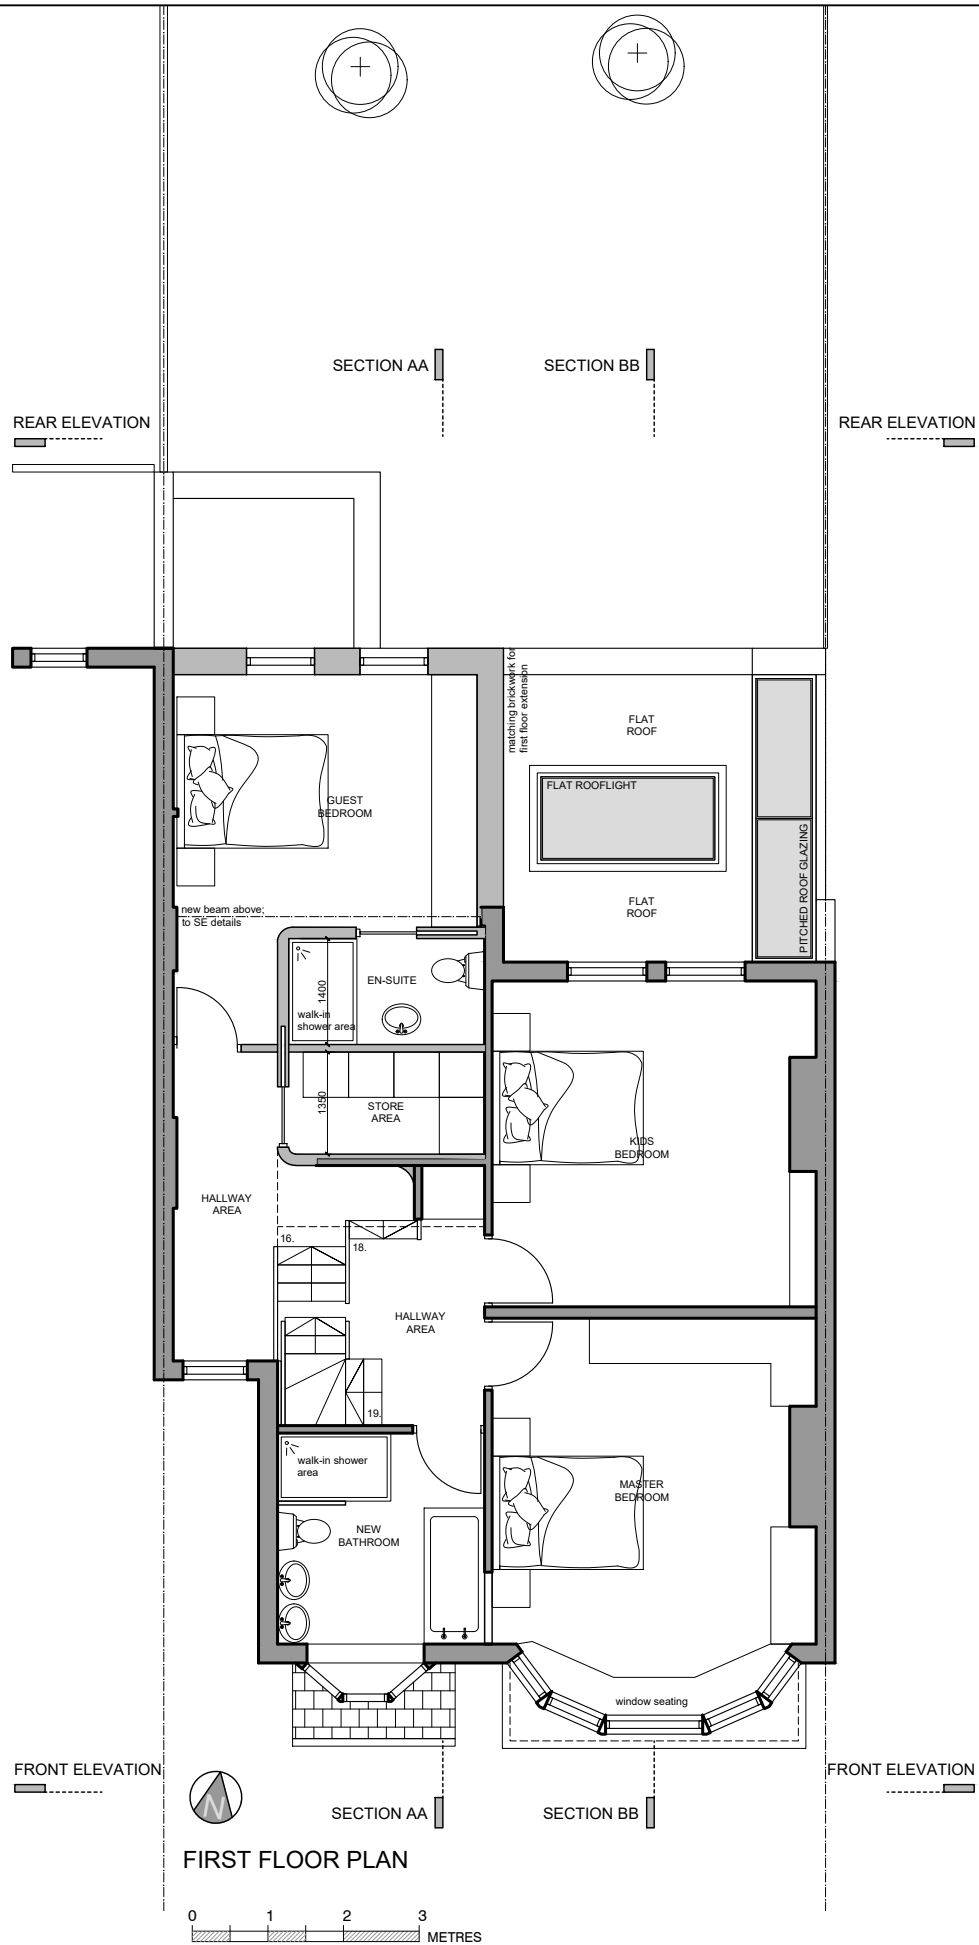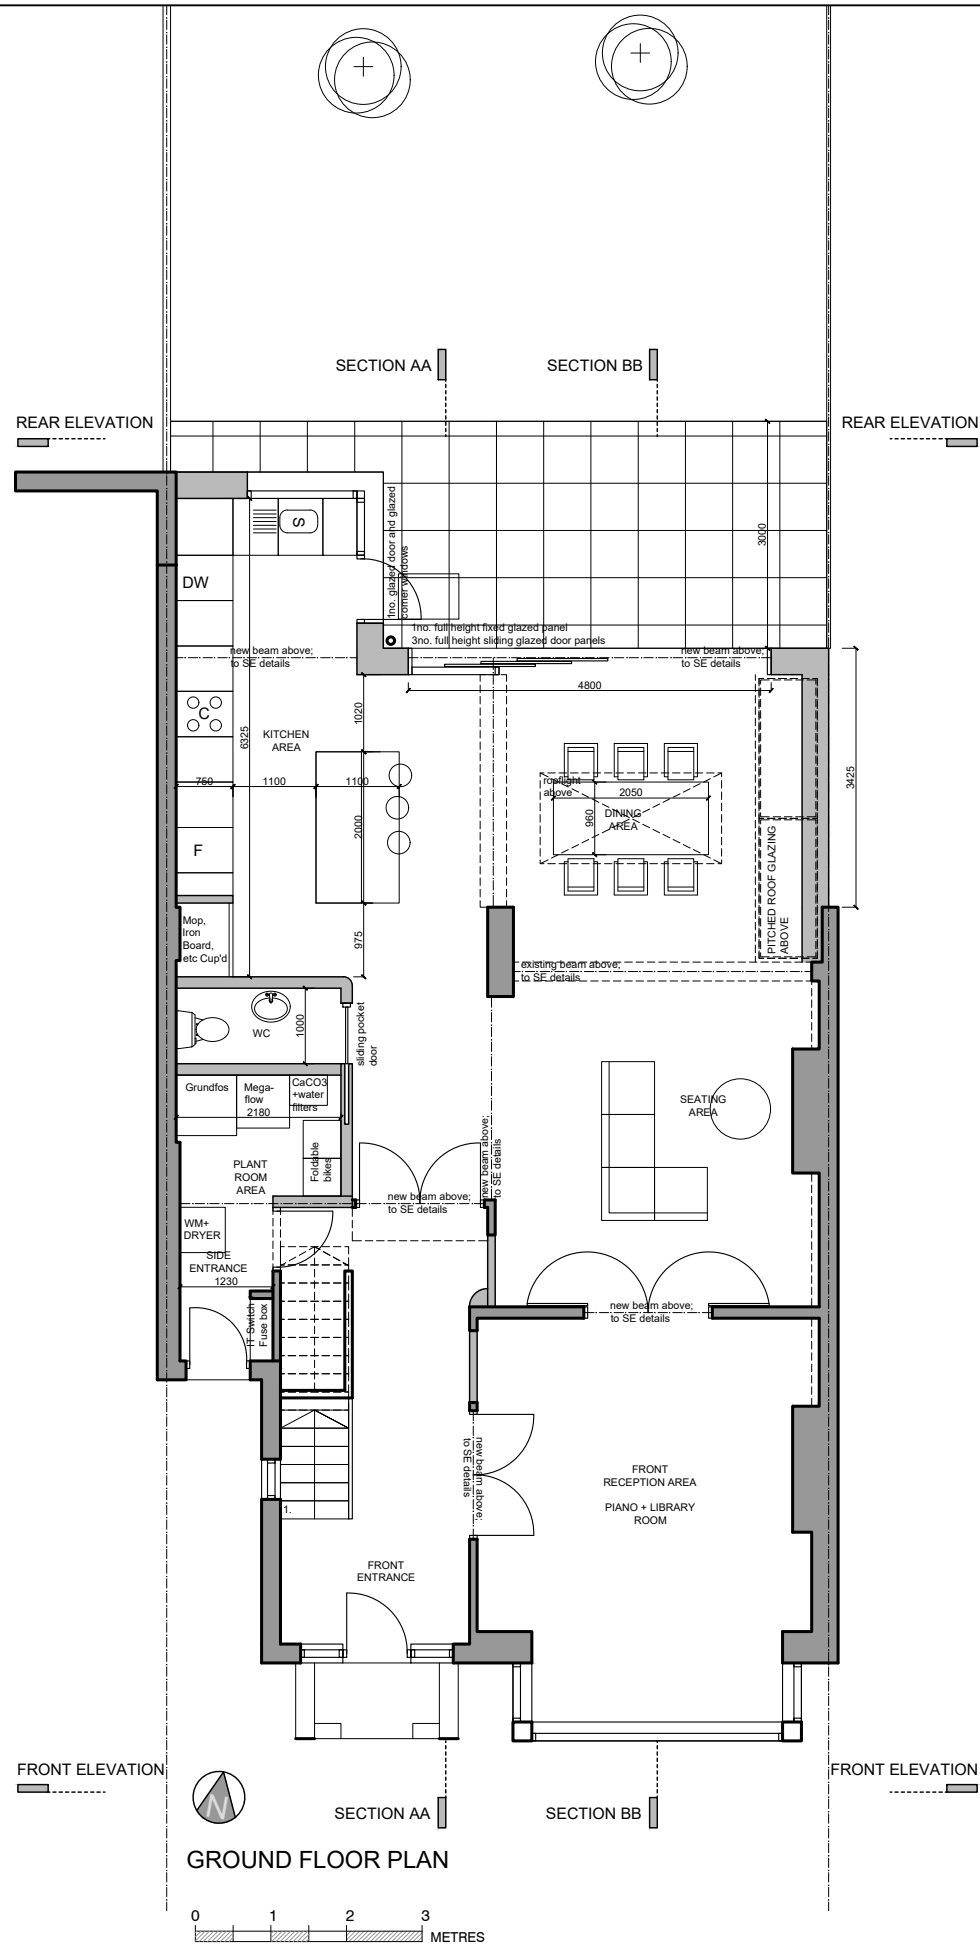

General Notes

No.	Revision/Issue	Date



Firm Name and Address

GOAStudio
London residential
architecture limited
86-90 Paul Street EC2A 4NE London

Project Name and Address

Variation of approval
HGY/2023/0861 issued on 10 July 2023.
Replacement of front elevation white painted pebbledash
finish with white painted render, introduction of a heat
pump unit in the rear garden area, an alteration to the
rear kitchen window, and introduction of a garden shed
outbuilding at the rear of the garden.
8 Southwood Lawn Road, N6 5SF, London

Project 2303V Highgate	Sheet AS APPROVED
Date July 2023	GROUND FLOOR PLAN FIRST FLOOR PLAN
Scale 1:100 @ A3	2301V 01

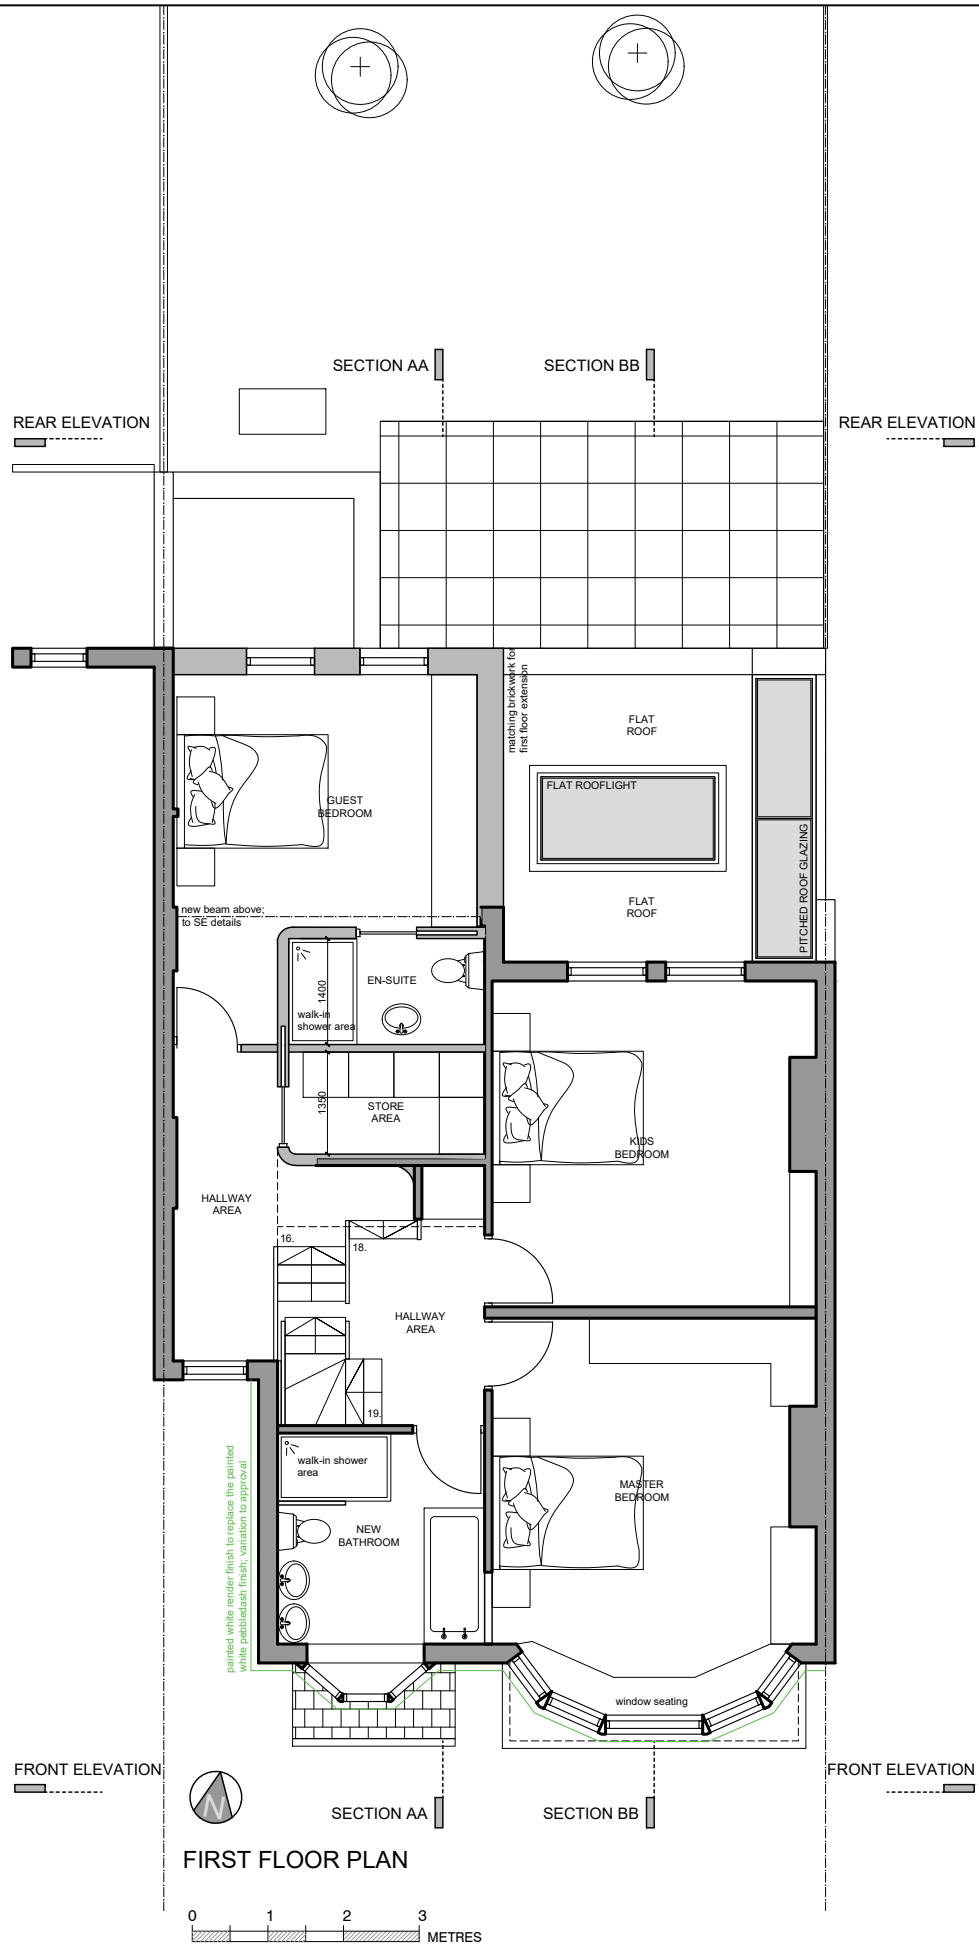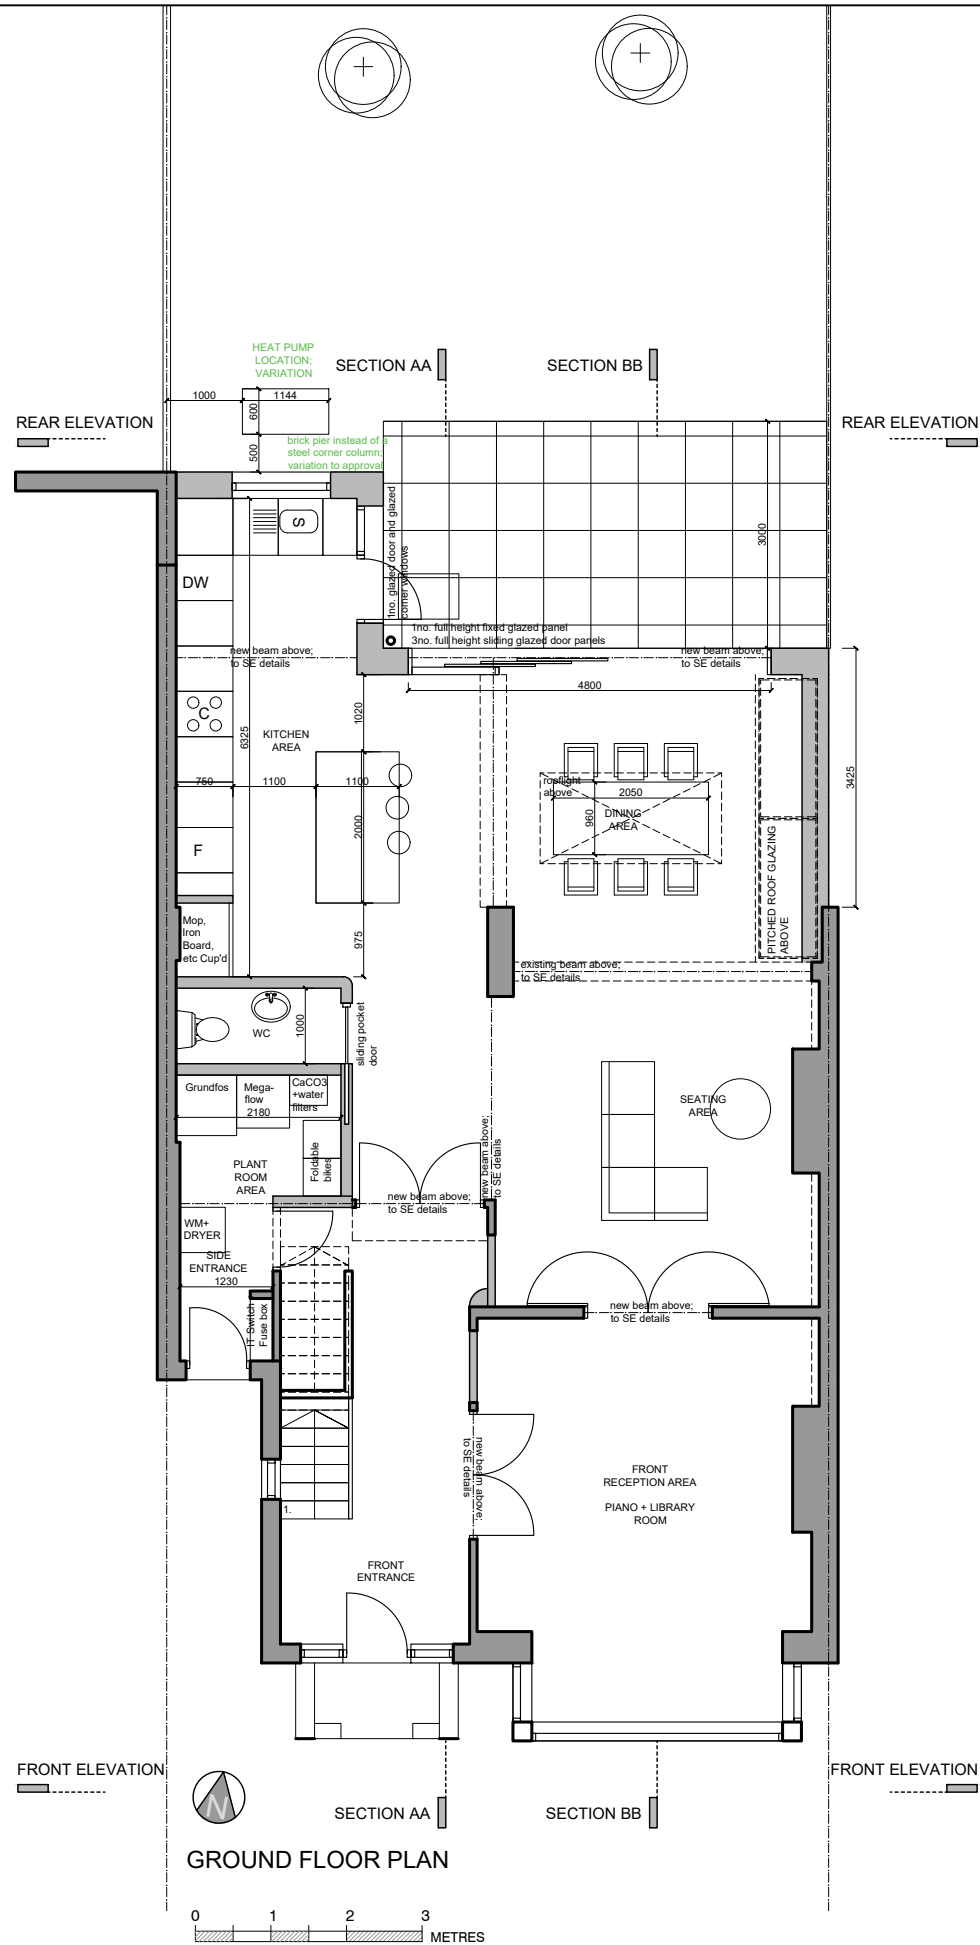

General Notes

No.	Revision/Issue	Date
-----	----------------	------


Firm Name and Address

GOAStudio
London residential
architecture limited
86-90 Paul Street EC2A 4NE London


Project Name and Address

Variation of approval
HGV/2023/0861 issued on 10 July 2023.
Replacement of front elevation white painted pebbledash
finish with white painted render, introduction of a heat
pump unit in the rear garden area, an alteration to the
rear kitchen window, and introduction of a garden shed
outbuilding at the rear of the garden.
8 Southwood Lawn Road, N6 5SF, London

Project 2303V Highgate	Sheet PROPOSED
Date July 2023	GROUND FLOOR PLAN FIRST FLOOR PLAN
Scale 1:100 @ A3	2301V 11

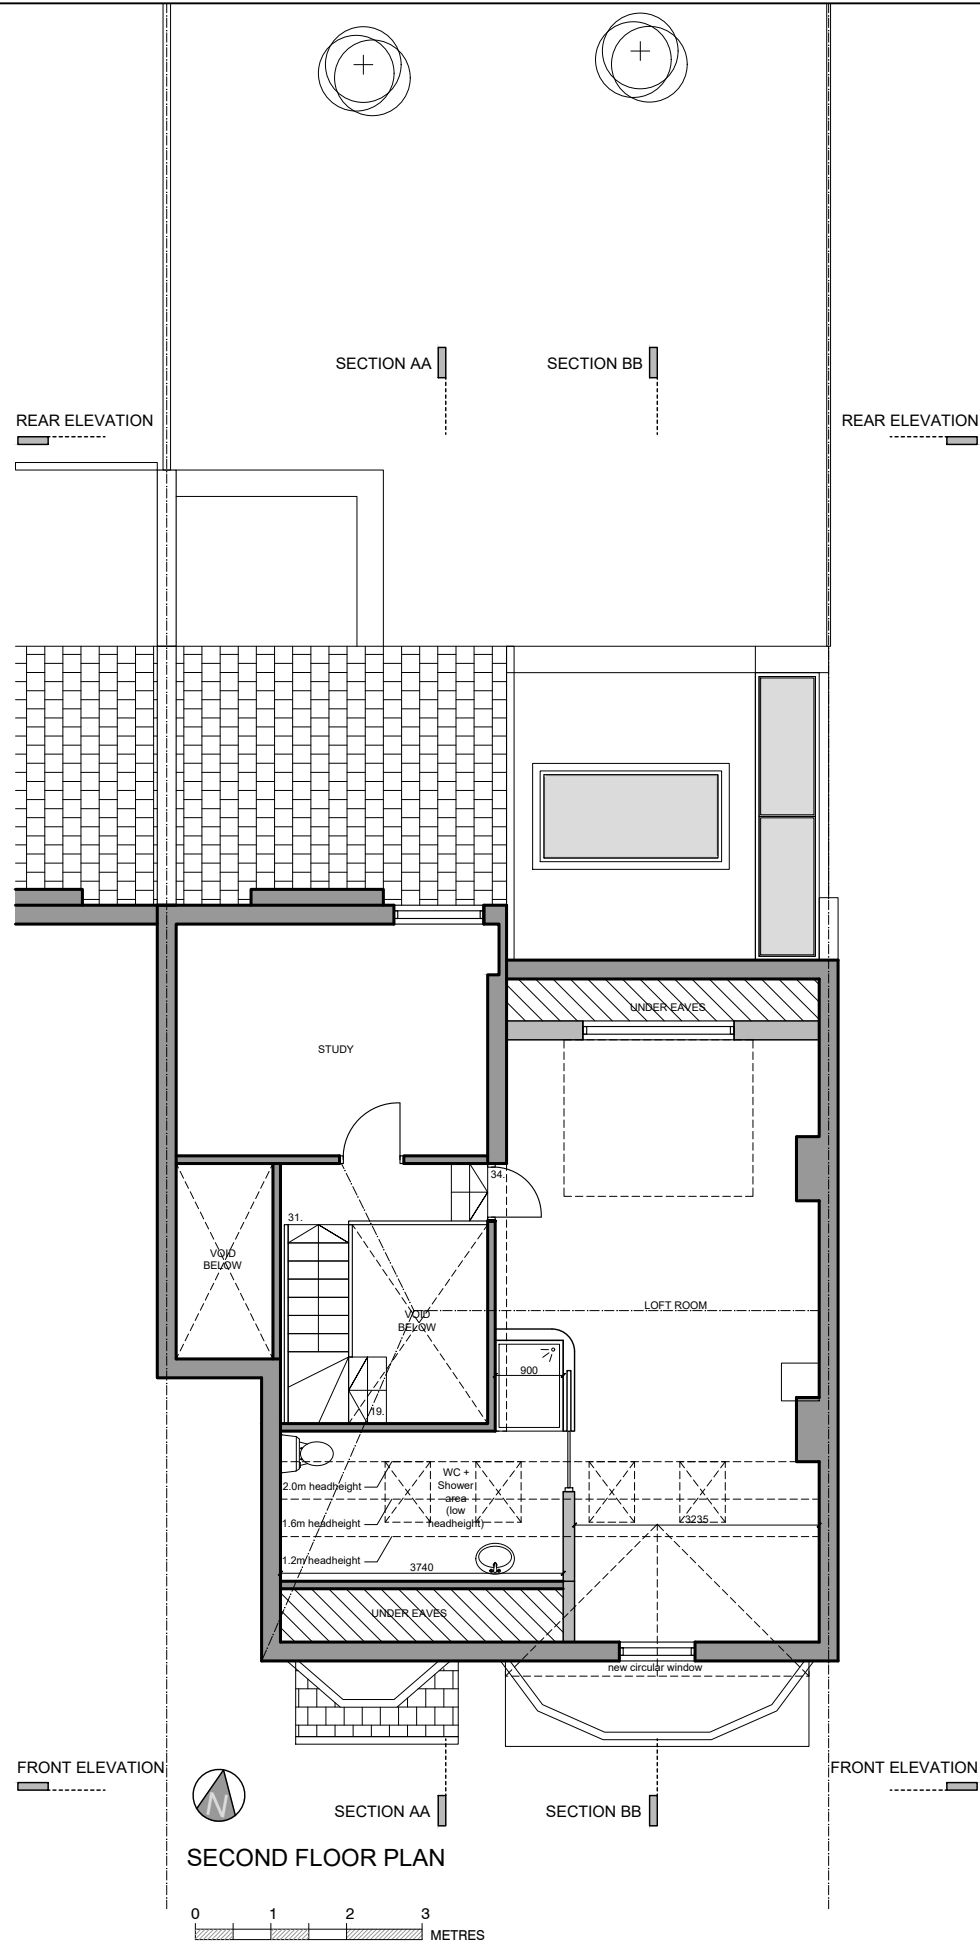

SECOND FLOOR PLAN

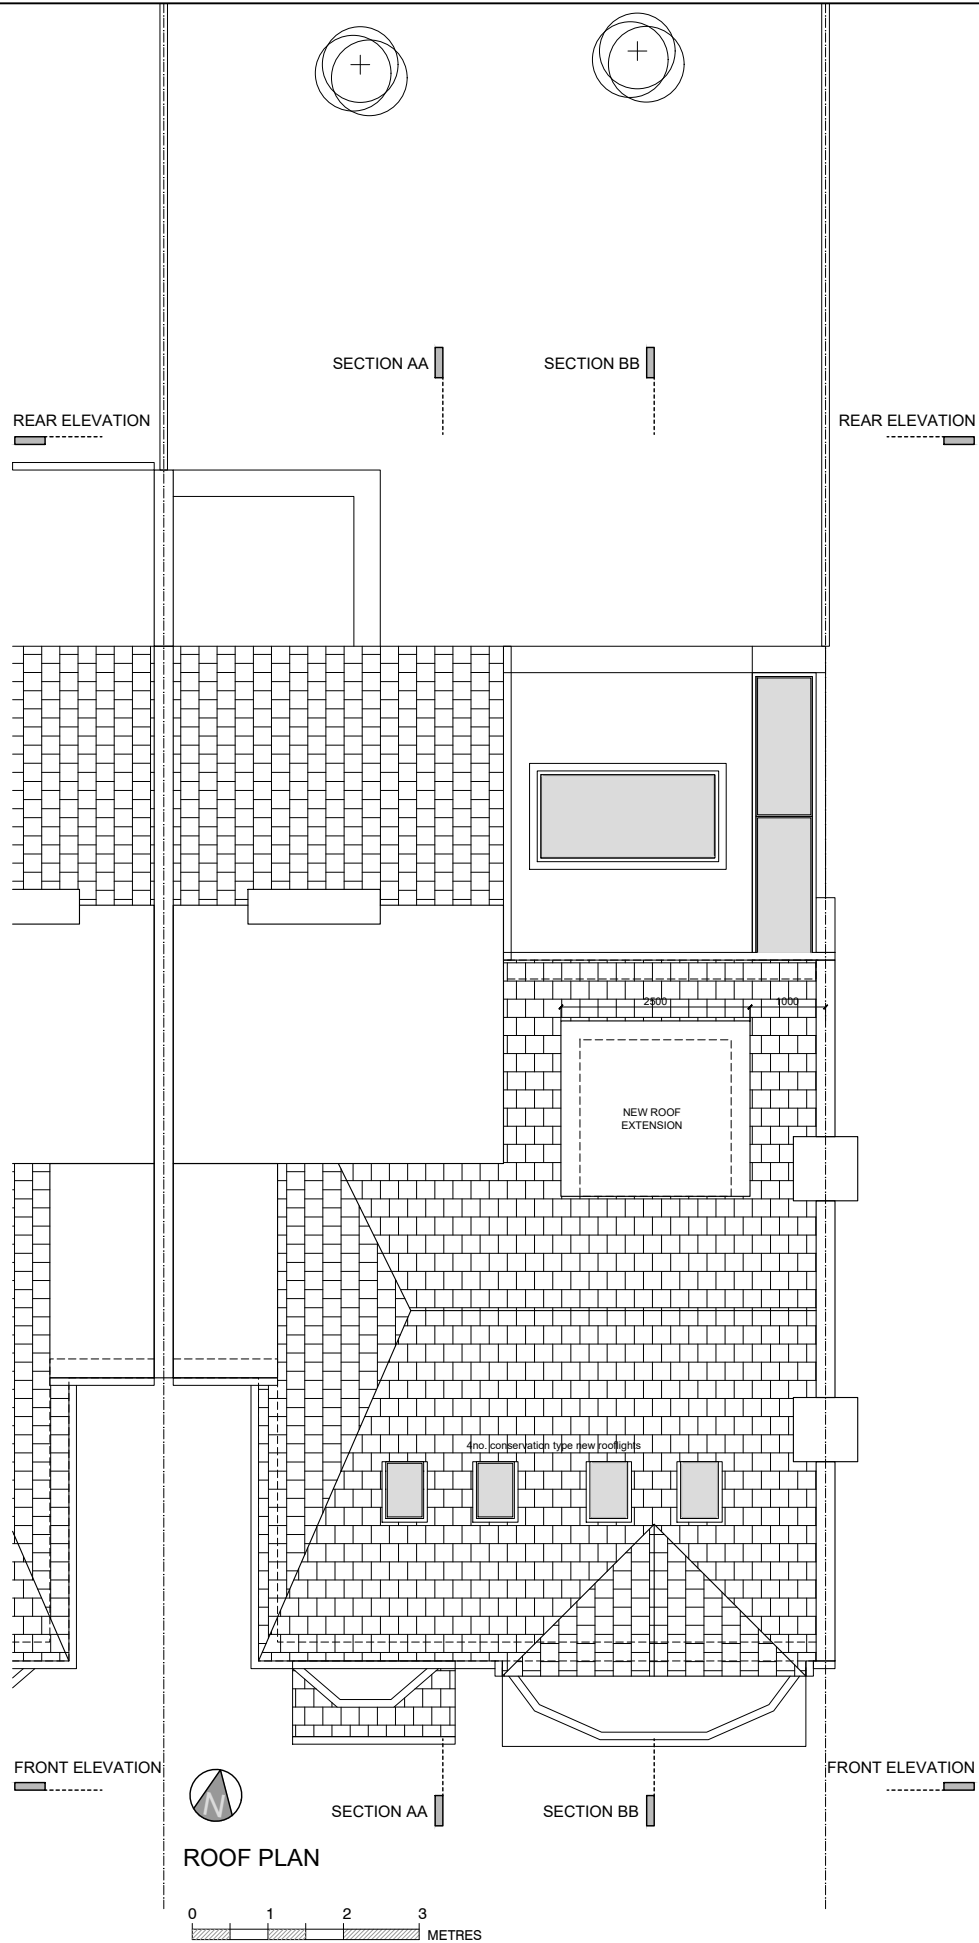

ROOF PLAN

General Notes

No.	Revision/Issue	Date
-----	----------------	------

Firm Name and Address

GOAStudio
London residential
architecture limited
86-90 Paul Street EC2A 4NE London



Project Name and Address

Variation of approval
HGY/2023/0861 issued on 10 July 2023.

Replacement of front elevation white painted pebbledash finish with white painted render, introduction of a heat pump unit in the rear garden area, an alteration to the rear kitchen window, and introduction of a garden shed outbuilding at the rear of the garden.

8 Southwood Lawn Road, N6 5SF, London


Project 2303V Highgate	Sheet A3 APPROVED
Date July 2023	SECOND FLOOR PLAN ROOF PLAN
Scale 1:100 @ A3	2301V 02

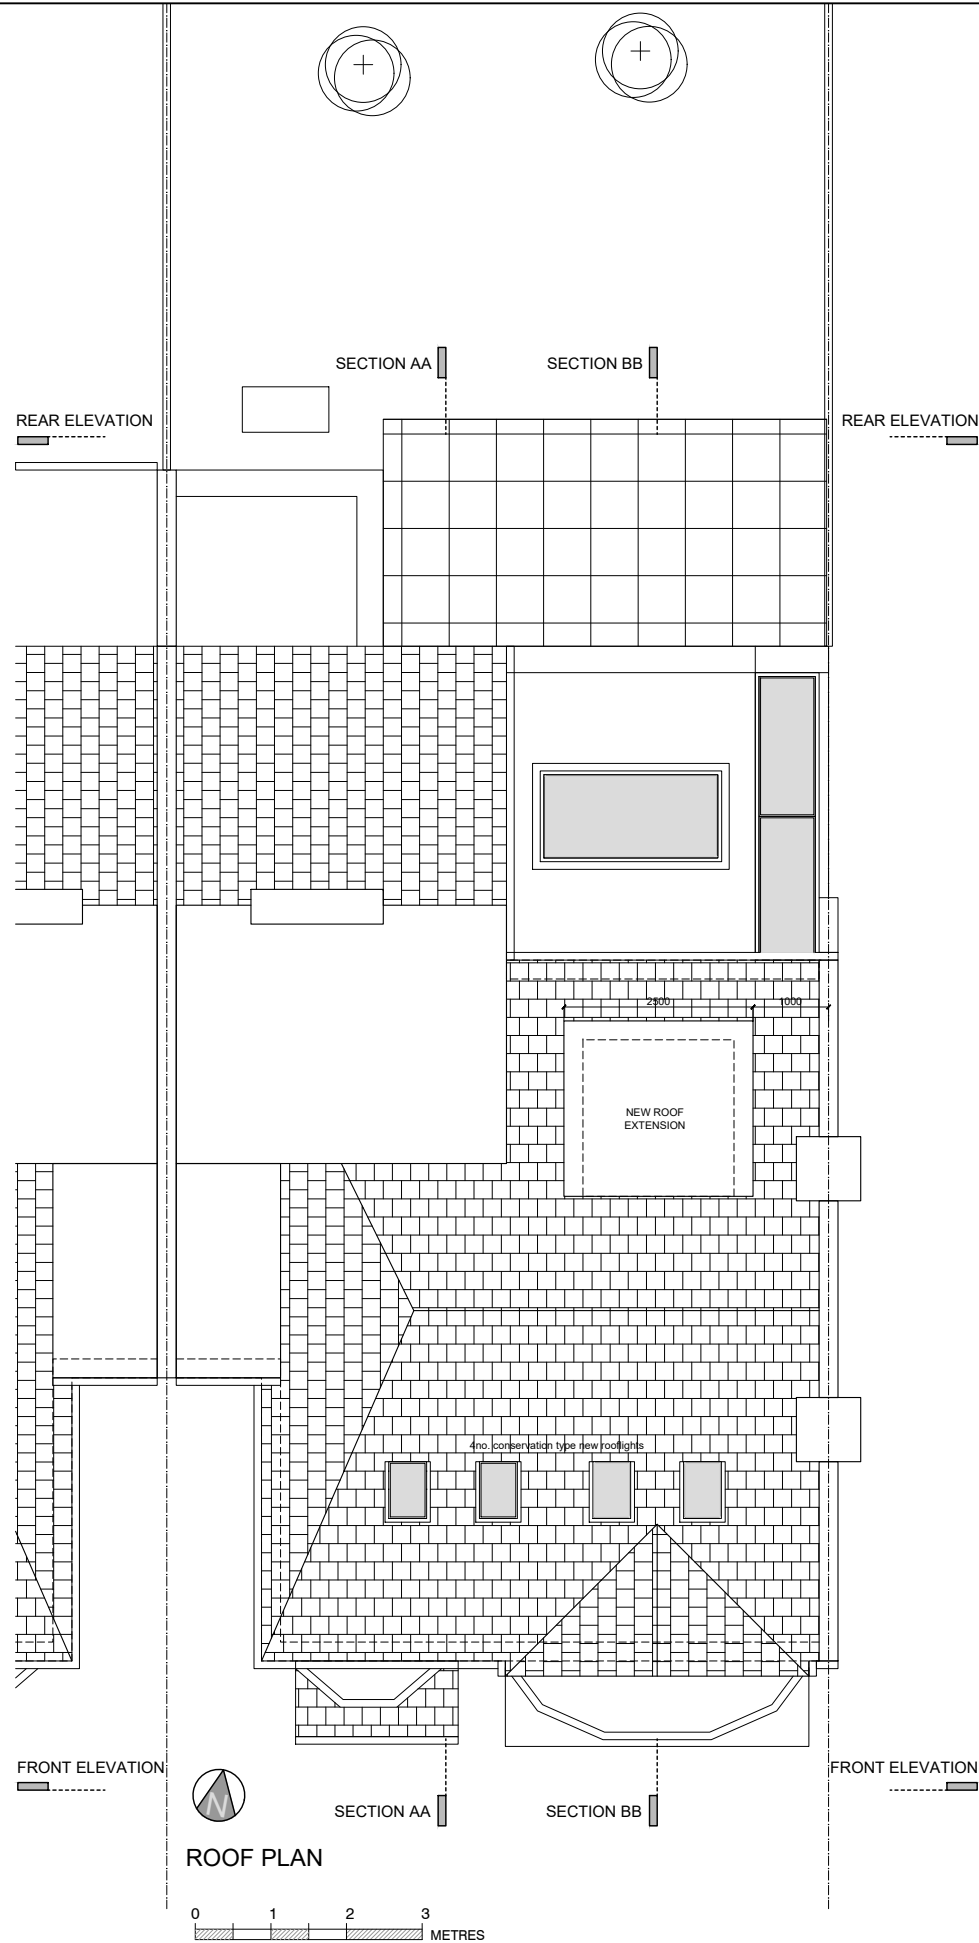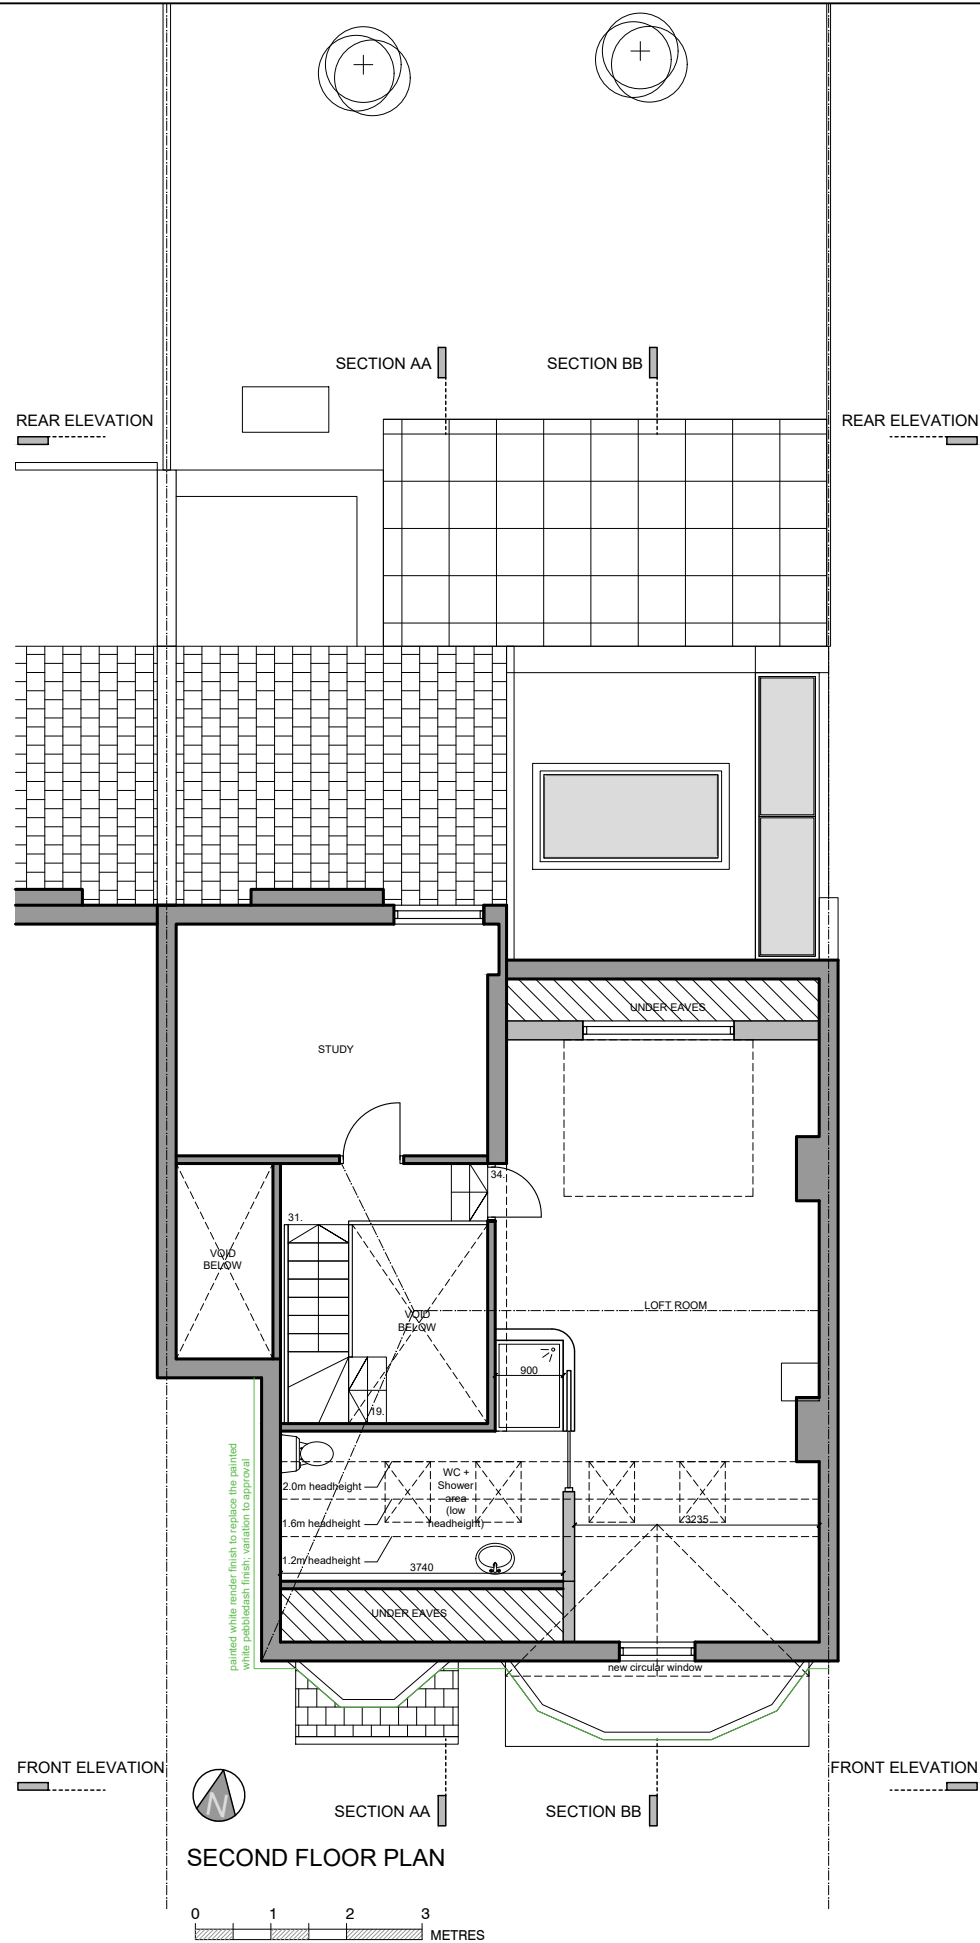

General Notes		
No.	Revision/Issue	Date
Firm Name and Address		
GOAStudio London residential architecture limited 86-90 Paul Street EC2A 4NE London		
Project Name and Address		
Variation of approval HGY/2023/0861 issued on 10 July 2023. Replacement of front elevation white painted pebbledash finish with white painted render, introduction of a heat pump unit in the rear garden area, an alteration to the rear kitchen window, and introduction of a garden shed outbuilding at the rear of the garden. 8 Southwood Lawn Road, N6 5SF, London		
Project 2303V Highgate	Sheet PROPOSED SECOND FLOOR PLAN ROOF PLAN	
Date July 2023	2301V 12	
Scale 1:100 @ A3		



FRONT ELEVATION

 

General Notes

No.	Revision/Issue	Date

Firm Name and Address

GOAStudio
London residential
architecture limited
86-90 Paul Street EC2A 4NE London

Project Name and Address

Variation of approval
HGY/2023/0861 issued on 10 July 2023.
Replacement of front elevation white painted pebbledash
finish with white painted render, introduction of a heat
pump unit in the rear garden area, an alteration to the
rear kitchen window, and introduction of a garden shed
outbuilding at the rear of the garden.
8 Southwood Lawn Road, N6 5SF, London

Project 2303V Highgate	Sheet PROPOSED
Date July 2023	FRONT ELEVATION
Scale 1:100 @ A3	2301V 13




SECTION AA

General Notes		
No.	Revision/Issue	Date
Firm Name and Address GOAStudio London residential architecture limited 86-90 Paul Street EC2A 4NE London		
Project Name and Address Variation of approval HGY/2023/0861 issued on 10 July 2023. Replacement of front elevation white painted pebbledash finish with white painted render, introduction of a heat pump unit in the rear garden area, an alteration to the rear kitchen window, and introduction of a garden shed outbuilding at the rear of the garden. 8 Southwood Lawn Road, N6 5SF, London		
Project 2303V Highgate	Sheet AS APPROVED	
Date July 2023	SECTION AA	
Scale 1:100 @ A3	2301V 04	



SECTION AA

 

General Notes

No.	Revision/Issue	Date

Firm Name and Address

GOAStudio
London residential
architecture limited
86-90 Paul Street EC2A 4NE London

Project Name and Address

Variation of approval
HGY/2023/0861 issued on 10 July 2023.
Replacement of front elevation white painted pebbledash finish with white painted render, introduction of a heat pump unit in the rear garden area, an alteration to the rear kitchen window, and introduction of a garden shed outbuilding at the rear of the garden.
8 Southwood Lawn Road, N6 5SF, London

Project 2303V Highgate	Sheet PROPOSED
Date July 2023	SECTION AA
Scale 1:100 @ A3	2301V 14



General Notes		
No.	Revision/Issue	Date
Firm Name and Address		
GOAStudio London residential architecture limited 86-90 Paul Street EC2A 4NE London		
Project Name and Address		
Variation of approval HGY/2023/0861 issued on 10 July 2023.		
Replacement of front elevation white painted pebbledash finish with white painted render, introduction of a heat pump unit in the rear garden area, an alteration to the rear kitchen window, and introduction of a garden shed outbuilding at the rear of the garden.		
8 Southwood Lawn Road, N6 5SF, London		
Project 2303V Highgate	Sheet AS APPROVED	
Date July 2023	SECTION BB	
Scale 1:100 @ A3	2301V 05	



General Notes		

No.	Revision/Issue	Date


Firm Name and Address GOAStudio London residential architecture limited 86-90 Paul Street EC2A 4NE London	
---	--

Project Name and Address Variation of approval HG/2023/0961 issued on 10 July 2023. Replacement of front elevation white painted pebbledash finish with white painted render, introduction of a heat pump unit in the rear garden area, an alteration to the rear kitchen window, and introduction of a garden shed outbuilding at the rear of the garden. 8 Southwood Lawn Road, N6 5SF, London	
---	--

<table border="1" style="width: 100%; border-collapse: collapse;"> <tr> <td style="width: 30%; padding: 2px;">Project 2303V Highgate</td> <td style="width: 70%; padding: 2px;">Sheet PROPOSED</td> </tr> <tr> <td style="padding: 2px;">Date July 2023</td> <td style="padding: 2px;">SECTION BB</td> </tr> <tr> <td style="padding: 2px;">Scale 1:100 @ A3</td> <td style="padding: 2px; text-align: center;"> 2301V 15 </td> </tr> </table>	Project 2303V Highgate	Sheet PROPOSED	Date July 2023	SECTION BB	Scale 1:100 @ A3	2301V 15	
Project 2303V Highgate	Sheet PROPOSED						
Date July 2023	SECTION BB						
Scale 1:100 @ A3	2301V 15						



REAR ELEVATION

 

General Notes

No.	Revision/Issue	Date

Firm Name and Address

GOAStudio
London residential
architecture limited
86-90 Paul Street EC2A 4NE London


Project Name and Address

Variation of approval
HGY/2023/0861 issued on 10 July 2023.
Replacement of front elevation white painted pebbledash
finish with white painted render, introduction of a heat
pump unit in the rear garden area, an alteration to the
rear kitchen window, and introduction of a garden shed
outbuilding at the rear of the garden.
8 Southwood Lawn Road, N6 5SF, London

Project 2303V Highgate	Sheet AS APPROVED
Date July 2023	REAR ELEVATION
Scale 1:100 @ A3	2301V 06



REAR ELEVATION

 

General Notes

No.	Revision/Issue	Date


Firm Name and Address

GOAStudio
London residential
architecture limited
86-90 Paul Street EC2A 4NE London


Project Name and Address

Variation of approval
HGY/2023/0861 issued on 10 July 2023.
Replacement of front elevation white painted pebbledash finish with white painted render, introduction of a heat pump unit in the rear garden area, an alteration to the rear kitchen window, and introduction of a garden shed outbuilding at the rear of the garden.
8 Southwood Lawn Road, N6 5SF, London

Project 2303V Highgate	Sheet PROPOSED
Date July 2023	REAR ELEVATION
Scale 1:100 @ A3	2301V 16

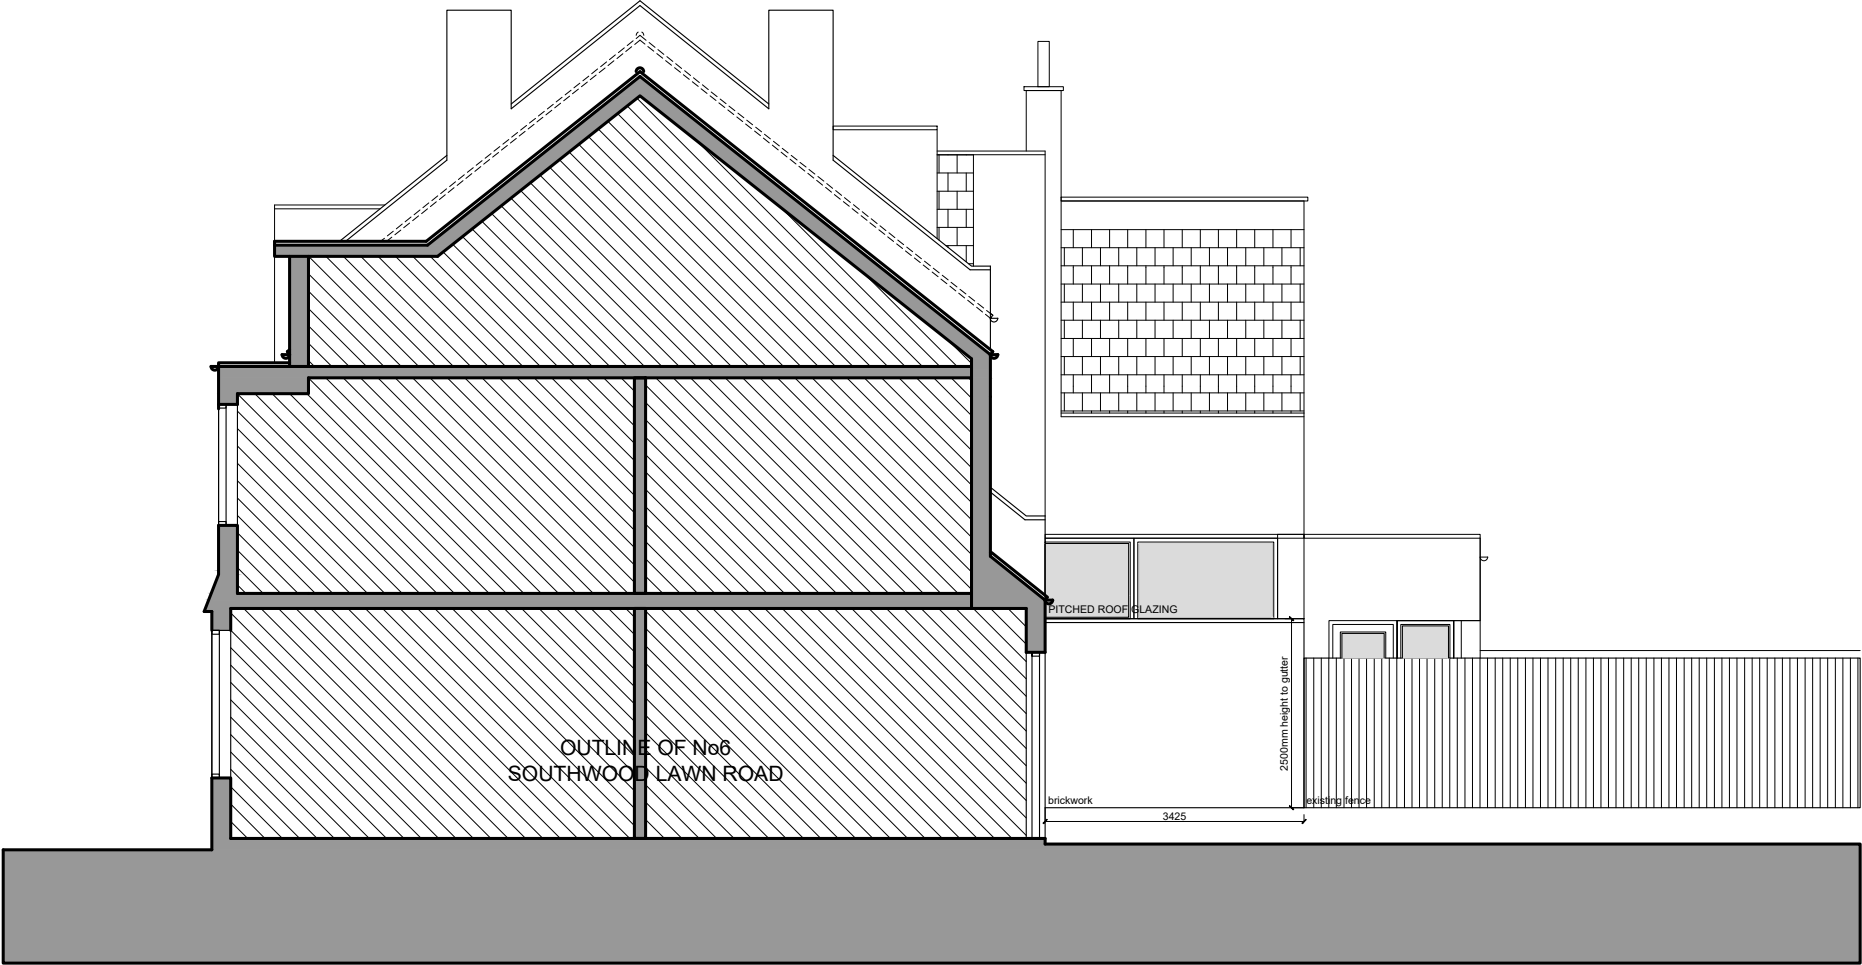

SIDE ELEVATION

 

General Notes

No.	Revision/Issue	Date
-----	----------------	------

Firm Name and Address

GOAStudio
London residential
architecture limited
86-90 Paul Street EC2A 4NE London

Project Name and Address

Variation of approval
HGY/2023/0861 issued on 10 July 2023.

Replacement of front elevation white painted pebbledash finish with white painted render, introduction of a heat pump unit in the rear garden area, an alteration to the rear kitchen window, and introduction of a garden shed outbuilding at the rear of the garden.

8 Southwood Lawn Road, N6 5SF, London

Project 2303V Highgate	Sheet AS APPROVED
Date July 2023	SIDE ELEVATION
Scale 1:100 @ A3	2301 07

