


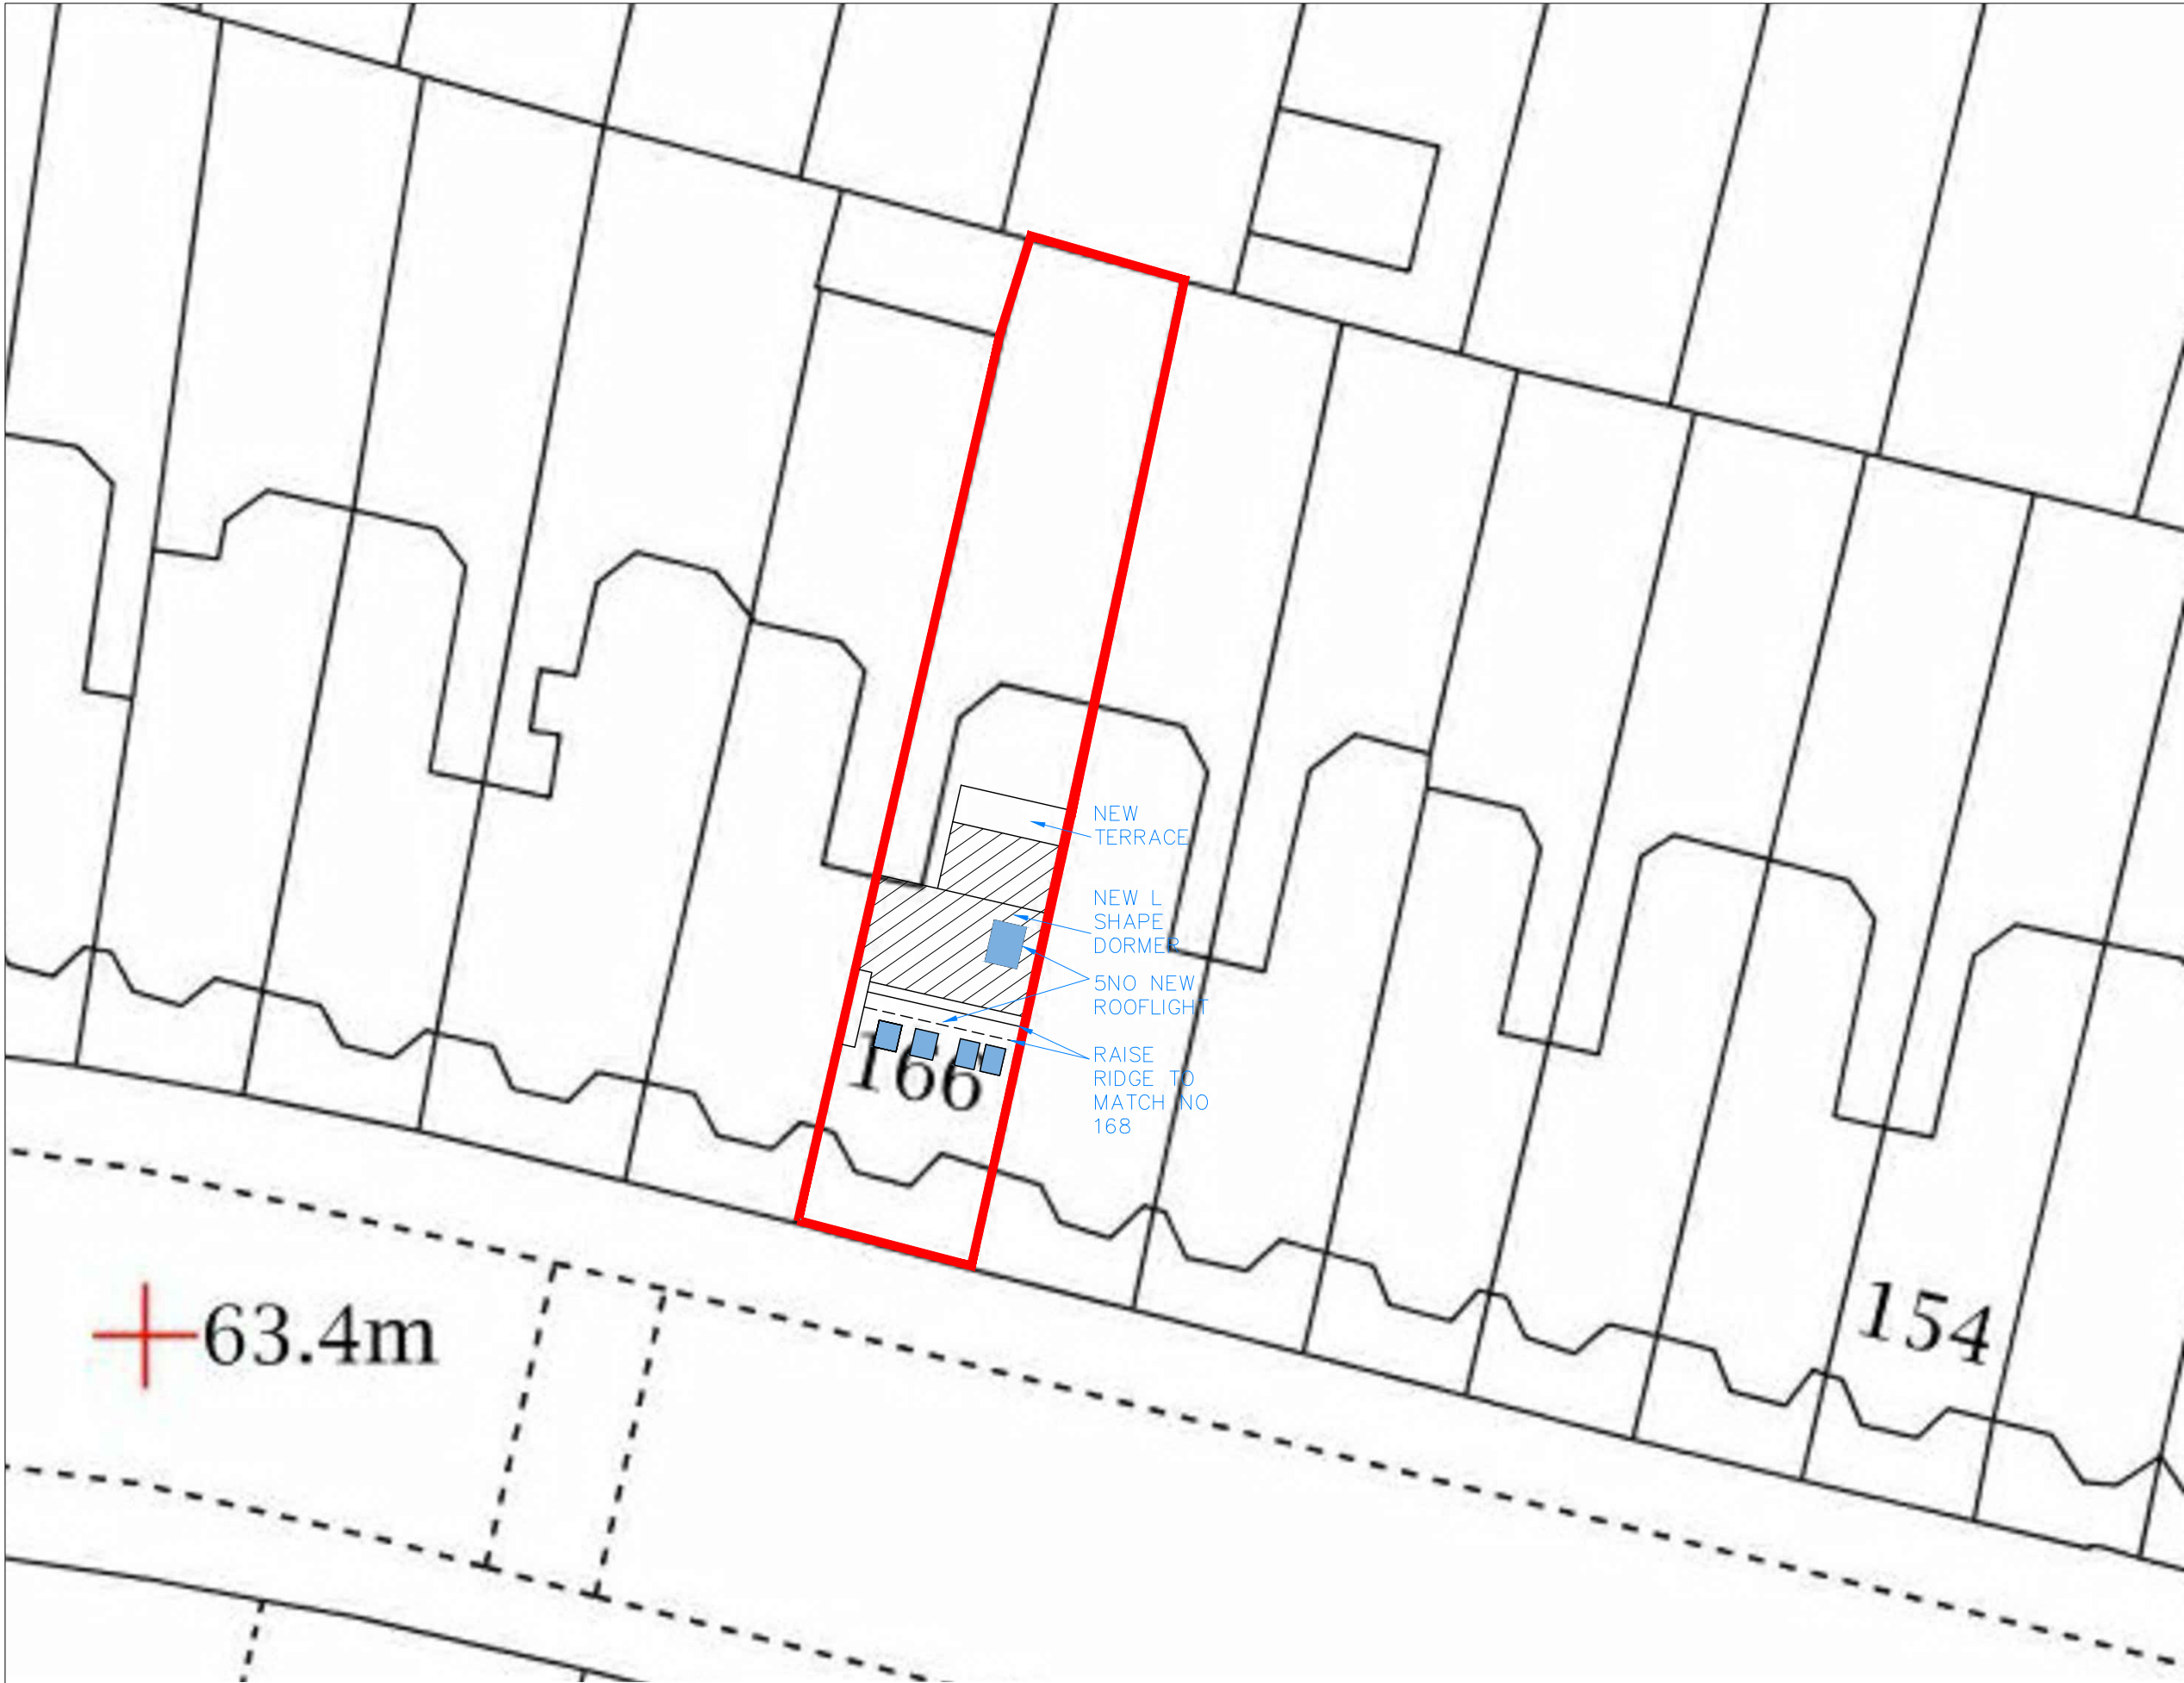

NOTE
PLEASE DO NOT SCALE

KEY
DEMOLITION
CEILING


REV C_TO REFLECT CONSULTATION
COMMENTS_OW_31.07.23
REV B_CHANGE TO JULIET BALCONY_
OW_20.06.23
REV A_TO PRE APP MEETING COMMENTS_
OW_31.03.23

ADDRESS
FIRST FLOOR FLAT
166 VICTORIA ROAD
LONDON, N22 7XQ


DRAWING TITLE
PROPOSED
SITE/ BLOCK PLAN

DRAWING NO	155_02_102	REV	C
SCALE	1:200 @ A3	DRAWN	OW
DATE	31.07.2023	JOB NO	155
PL	COPYRIGHT RESERVED		



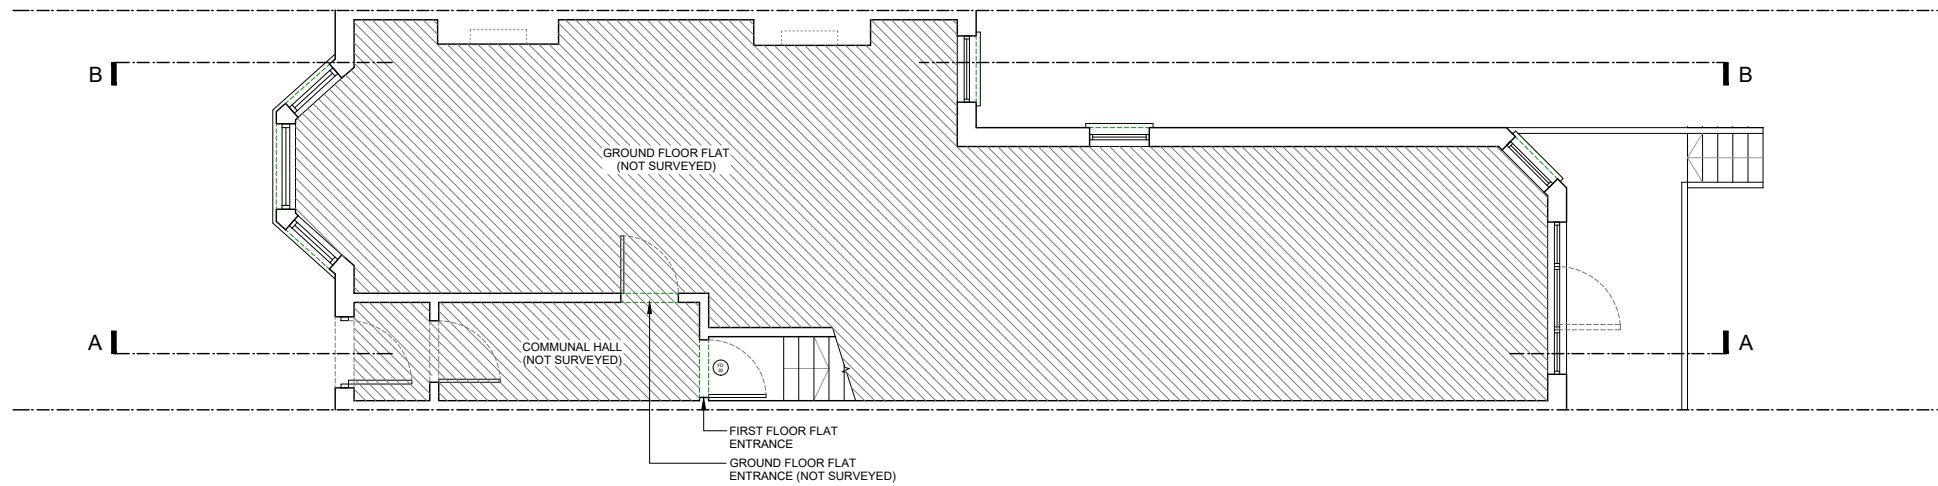

1 GROUND FLOOR PLAN
03 PROPOSED

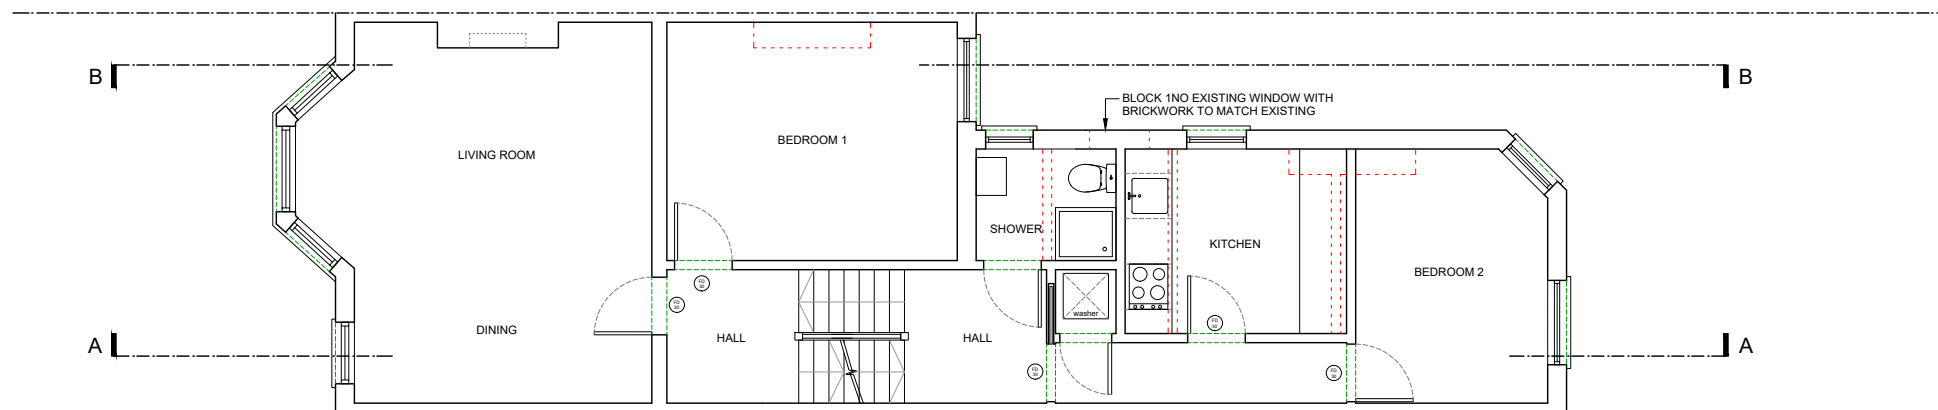

2 FIRST FLOOR PLAN
03 PROPOSED

0 2 4 6m
1:100 @ A3



NOTE
PLEASE DO NOT SCALE


KEY
DEMOLITION
CEILING

REV C_TO REFLECT CONSULTATION
COMMENTS_OW_31.07.23
REV B_CHANGE TO JULIET BALCONY_
OW_20.06.23
REV A_TO PRE APP MEETING COMMENTS_
OW_31.03.23


ADDRESS
FIRST FLOOR FLAT
166 VICTORIA ROAD
LONDON, N22 7XQ

DRAWING TITLE
PROPOSED
GROUND AND FIRST
FLOOR PLANS

DRAWING NO	155_03_101	REV	C
SCALE	1:100 @ A3	DRAWN	OW
DATE	31.07.2023	JOB NO	155
PL	COPYRIGHT RESERVED		

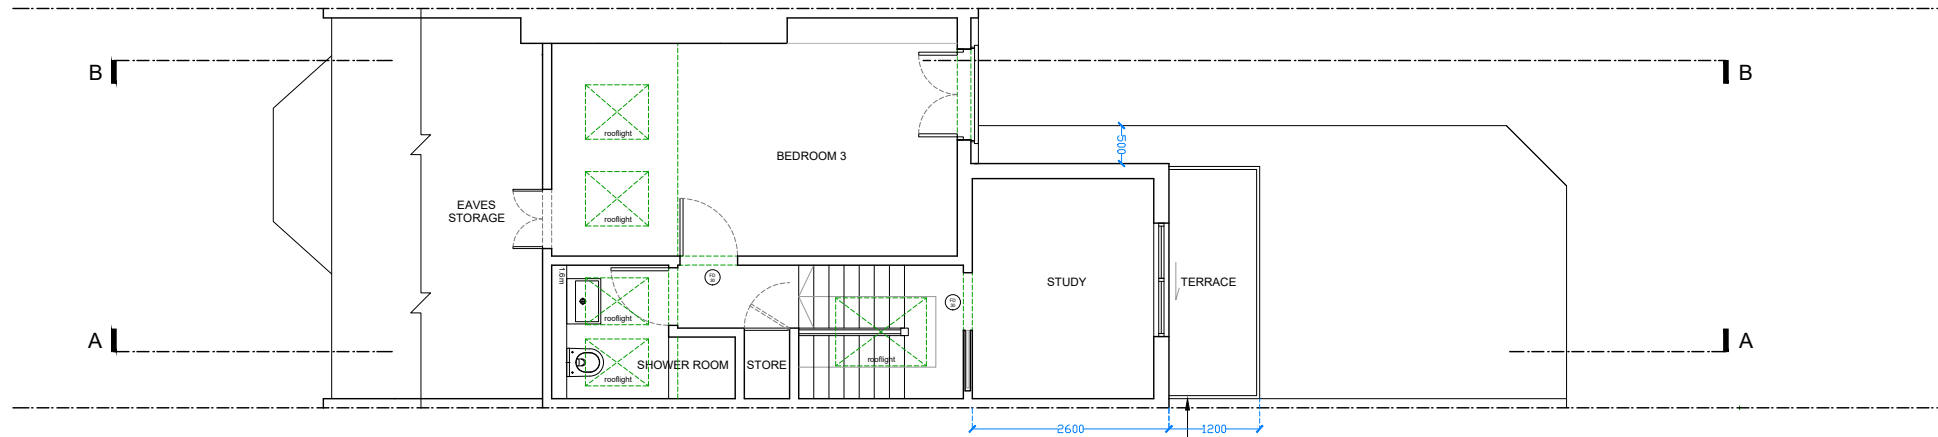

3 SECOND FLOOR PLAN
03 PROPOSED

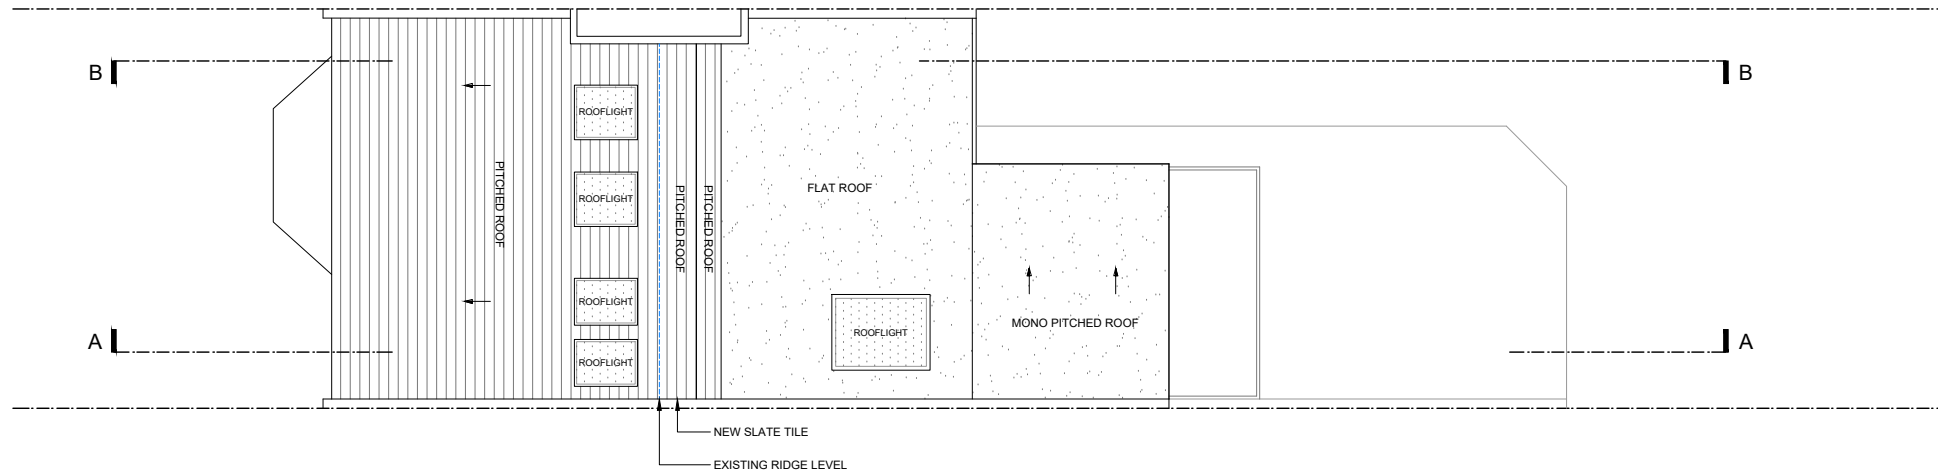

4 ROOF PLAN
03 PROPOSED

0 2 4 6m
1:100 @ A3



NOTE
PLEASE DO NOT SCALE


KEY
DEMOLITION
CEILING

REV C_TO REFLECT CONSULTATION
COMMENTS_OW_31.07.23
REV B_CHANGE TO JULIET BALCONY_
OW_20.06.23
REV A_TO PRE APP MEETING COMMENTS_
OW_31.03.23

ADDRESS
FIRST FLOOR FLAT
166 VICTORIA ROAD
LONDON, N22 7XQ

DRAWING TITLE
PROPOSED
LOFT AND ROOF PLANS

DRAWING NO	155_03_102	REV	C
SCALE	1:100 @ A3	DRAWN	OW
DATE	31.07.2023	JOB NO	155
PL	COPYRIGHT RESERVED		

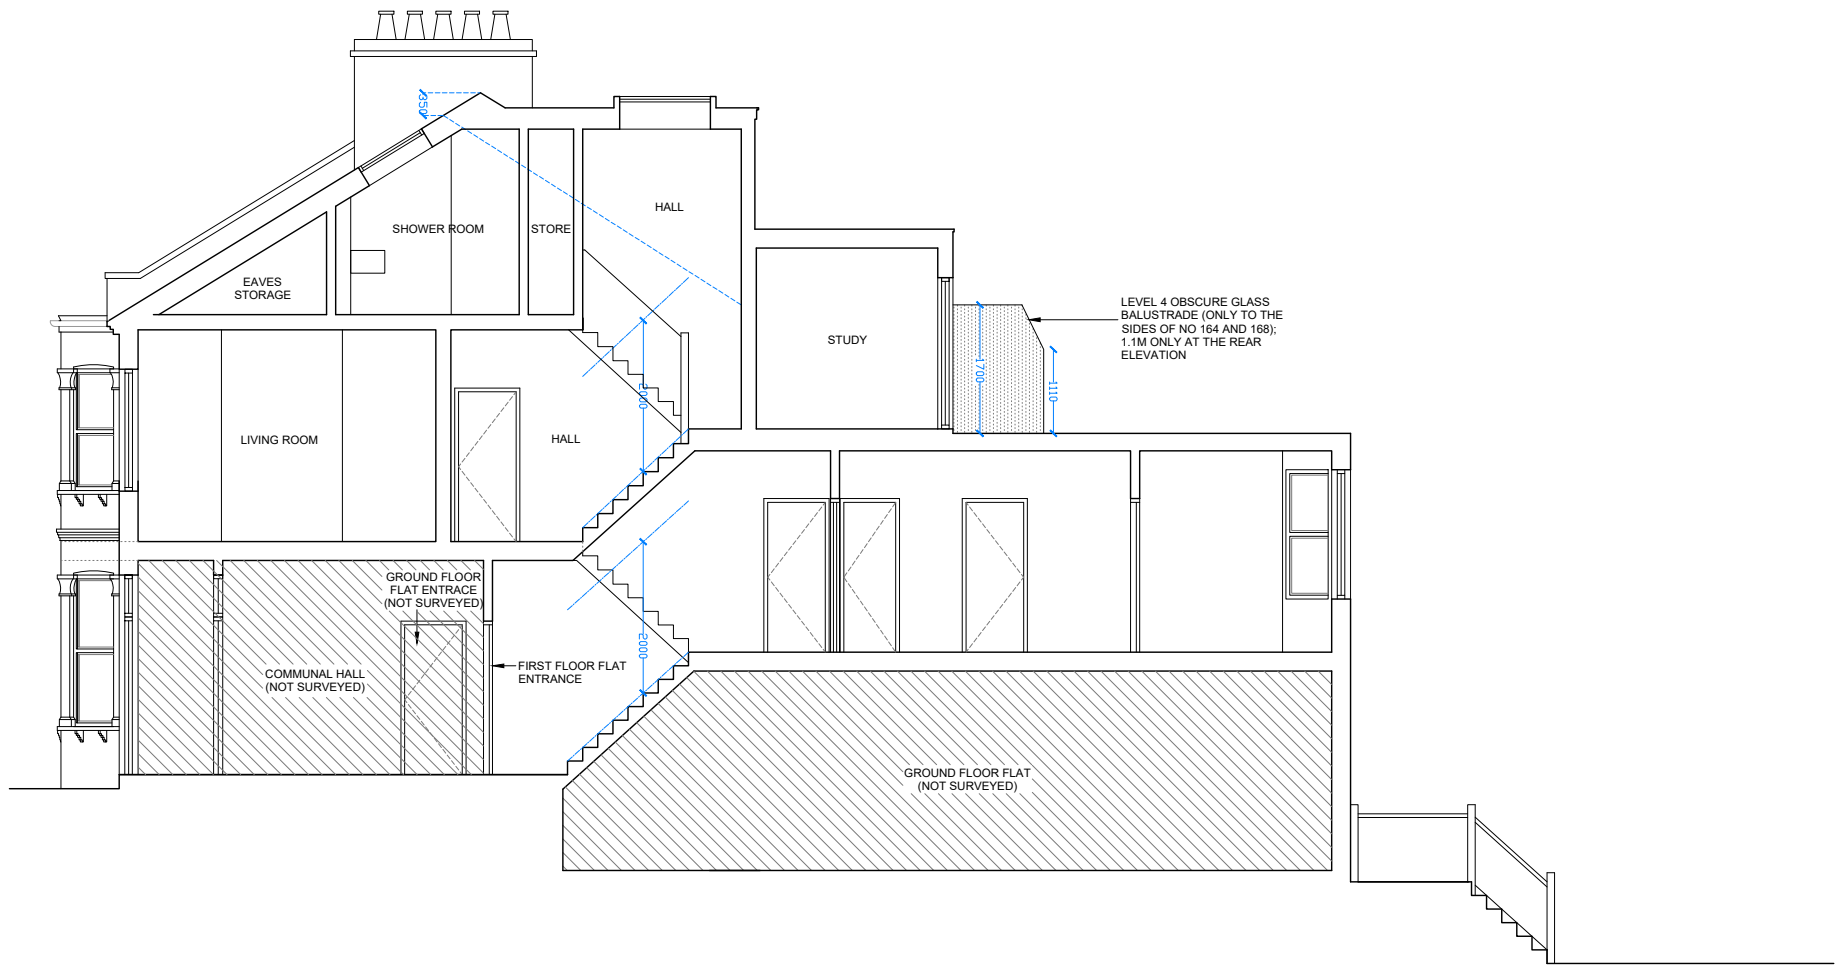

NOTE
PLEASE DO NOT SCALE

KEY
DEMOLITION
CEILING

REV C_TO REFLECT CONSULTATION
COMMENTS_OW_31.07.23
REV B_CHANGE TO JULIET BALCONY_
OW_20.06.23
REV A_TO PRE APP MEETING COMMENTS_
OW_31.03.23


ADDRESS
FIRST FLOOR FLAT
166 VICTORIA ROAD
LONDON, N22 7XQ

DRAWING TITLE
PROPOSED
SECTION AA

DRAWING NO	155_04_101	REV	C
SCALE	1:100 @ A3	DRAWN	OW
DATE	31.07.2023	JOB NO	155
PL	COPYRIGHT RESERVED		

1 SECTION AA
04 PROPOSED

0 2 4 6m
1:100 @ A3

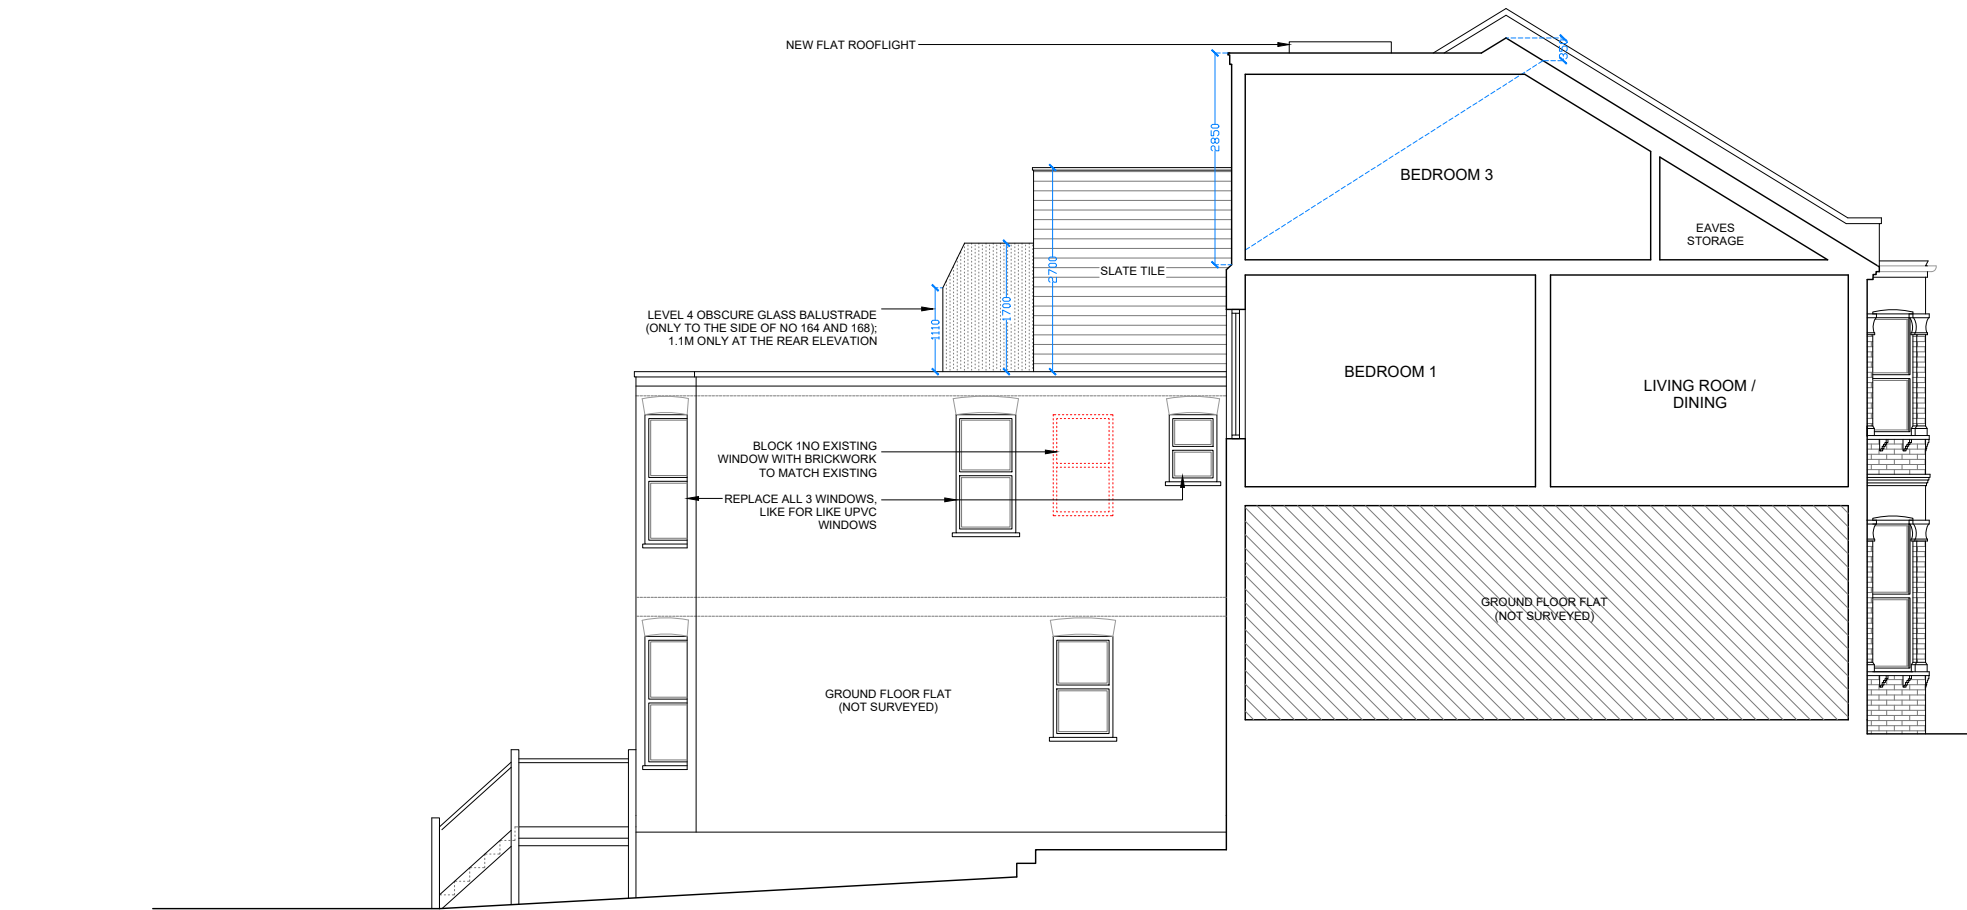

2
04 SECTION BB
EXISTING

NOTE
PLEASE DO NOT SCALE

KEY
DEMOLITION
CEILING

REV C_TO REFLECT CONSULTATION
COMMENTS_OW_31.07.23
REV B_CHANGE TO JULIET BALCONY_
OW_20.06.23
REV A_TO PRE APP MEETING COMMENTS_
OW_31.03.23

ADDRESS
FIRST FLOOR FLAT
166 VICTORIA ROAD
LONDON, N22 7XQ

DRAWING TITLE
PROPOSED
SECTION BB


DRAWING NO	155_04_102	REV	C
SCALE	1:100 @ A3	DRAWN	OW
DATE	31.07.2023	JOB NO	155
PL	COPYRIGHT RESERVED		

NOTE
PLEASE DO NOT SCALE

KEY
DEMOLITION
CEILING



1
05 FRONT ELEVATION
PROPOSED

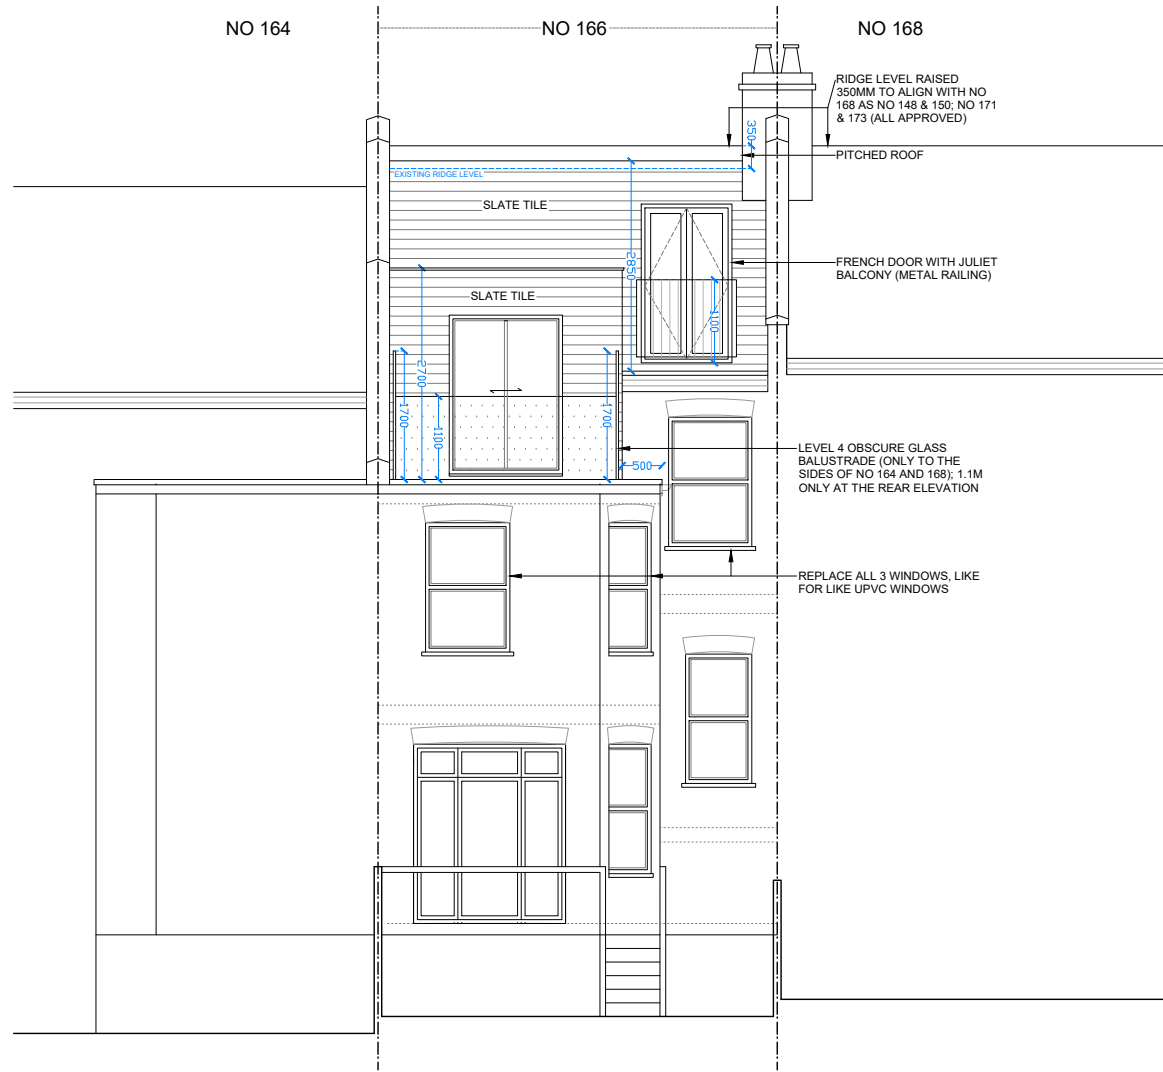

2
05 REAR ELEVATION
PROPOSED

0 2 4 6m
1:100 © A3

REV C_TO REFLECT CONSULTATION
COMMENTS_OW_31.07.23
REV B_CHANGE TO JULIET BALCONY_
OW_20.06.23
REV A_TO PRE APP MEETING COMMENTS_
OW_31.03.23

ADDRESS
FIRST FLOOR FLAT
166 VICTORIA ROAD
LONDON, N22 7XQ

DRAWING TITLE
PROPOSED
FRONT AND REAR
ELEVATION

DRAWING NO	155_05_101	REV	C
SCALE	1:100 @ A3	DRAWN	OW
DATE	31.07.2023	JOB NO	155
PL	COPYRIGHT RESERVED		