



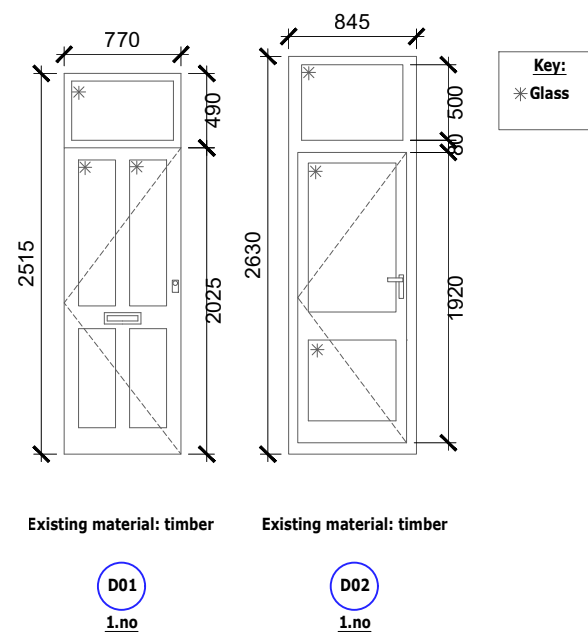

1 Existing Window and Door Schedule

Scale:1:50 @ A3

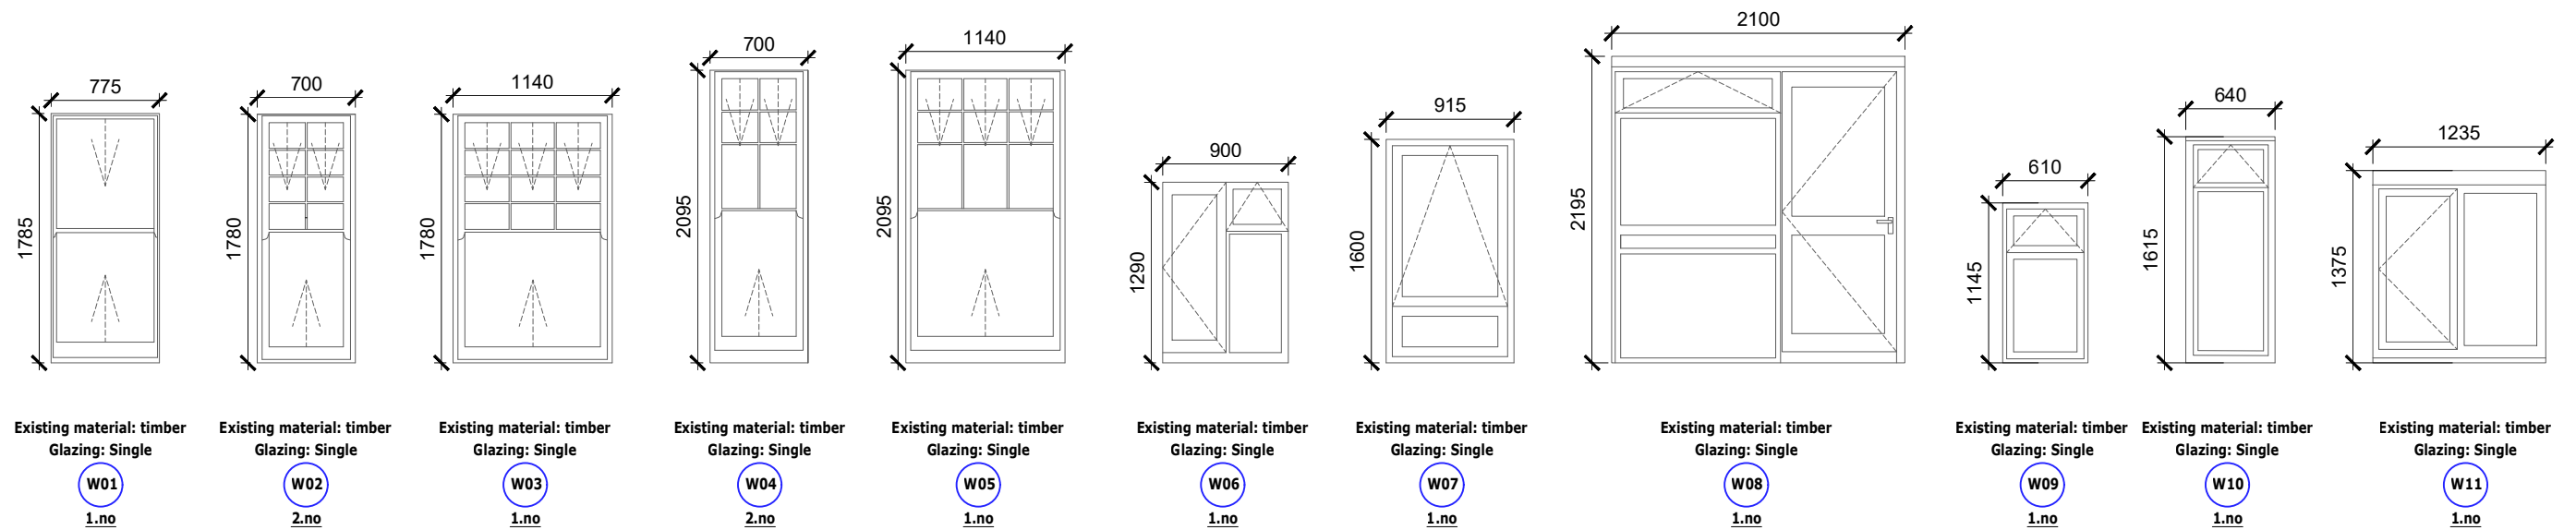

					Client Wates	Sheet Name Existing Window and Door Schedule	Scale 1:50 @ A3
P1	Planning	MO	AS	19.07.2023	Project Name Capital Works	Project Status Planning	Duncan House 1A Burnhill Road Beckenham Kent BR3 3LA Tel: 020 8658 3538
Rev	Description	By	QA	DD.MM.YY	Project Location 72 Dongola Road London N17 6EE		
© This drawing and any design hereon is the copyright of Potter Raper and must not be reproduced without their written consent. All drawings remain the property of Potter Raper. Figured dimension only to be taken from this drawing. All dimensions to be checked on site. Please inform Potter Raper immediately of any discrepancies before work proceeds.							