



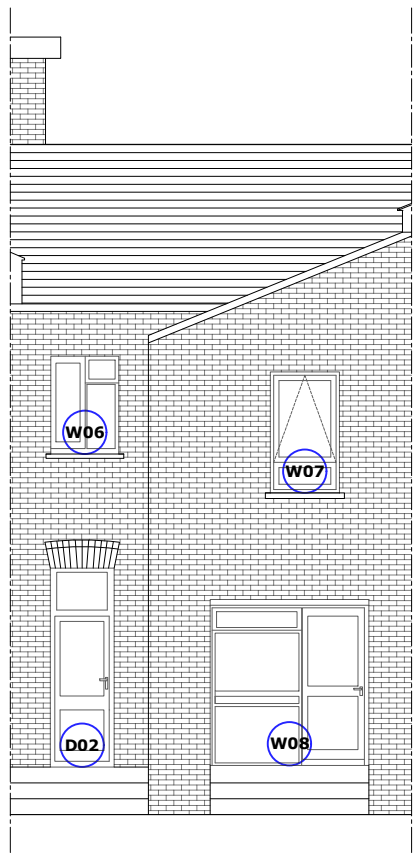

1 Proposed West Elevation
Scale:1:100 @ A3

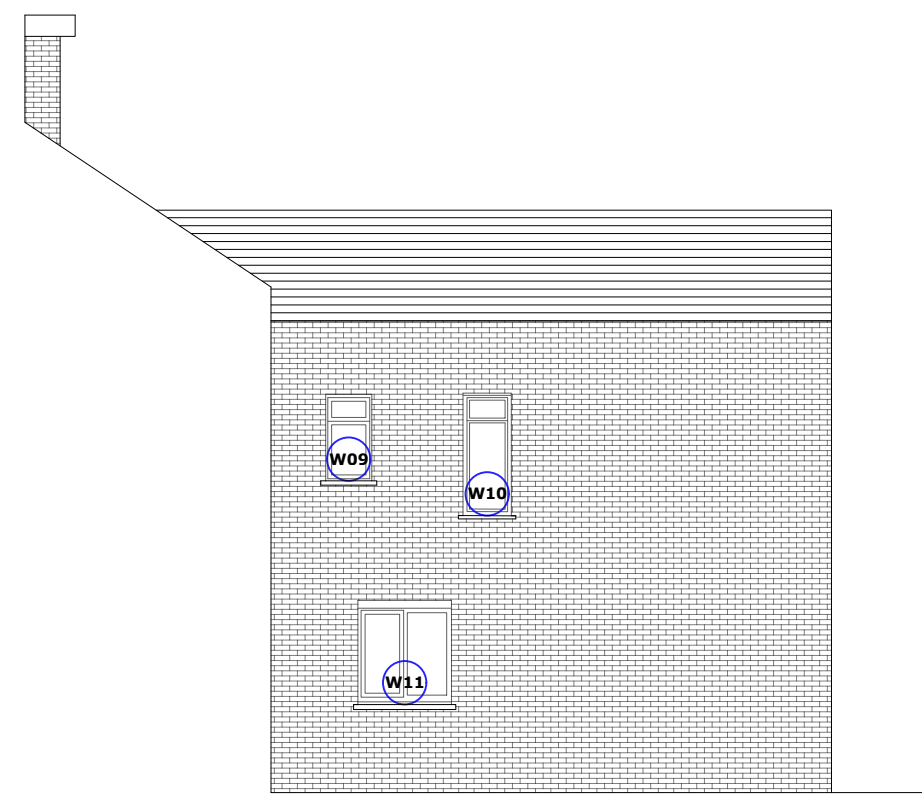

2 Proposed East Elevation
Scale:1:100 @ A3



3 Proposed South Elevation
Scale:1:100 @ A3



					Client	Wates	Sheet Name	Scale	1:100 @ A3
P1	Planning	MO	AS	19.07.2023	Project Name	Capital Works	Proposed Elevations	 Duncan House 1A Burnhill Road Beckenham Kent BR3 3LA Tel: 020 8658 3538	
Rev	Description	By	QA	DD.MM.YY	Project Location	72 Dongola Road London N17 6EE	Project Status		
© This drawing and any design hereon is the copyright of Potter Raper and must not be reproduced without their written consent. All drawings remain the property of Potter Raper. Figured dimension only to be taken from this drawing. All dimensions to be checked on site. Please inform Potter Raper immediately of any discrepancies before work proceeds.							Drawing Nr.		
							10675-PR-DR72-ZZ-DR-A-PL202		