



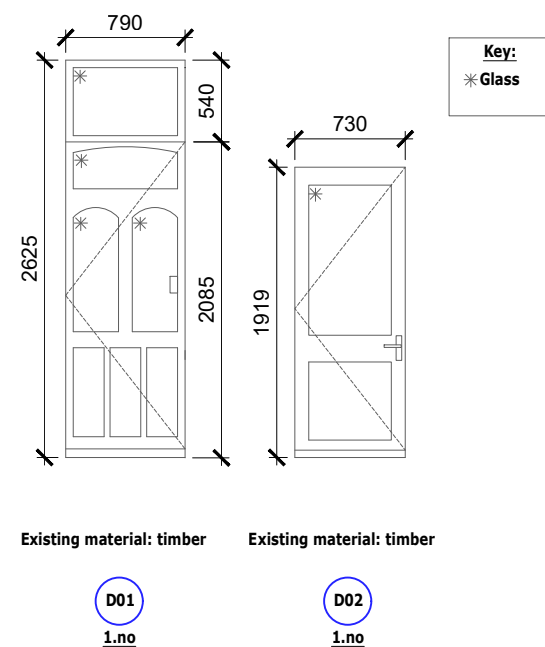

1 Existing Window and Door Schedule

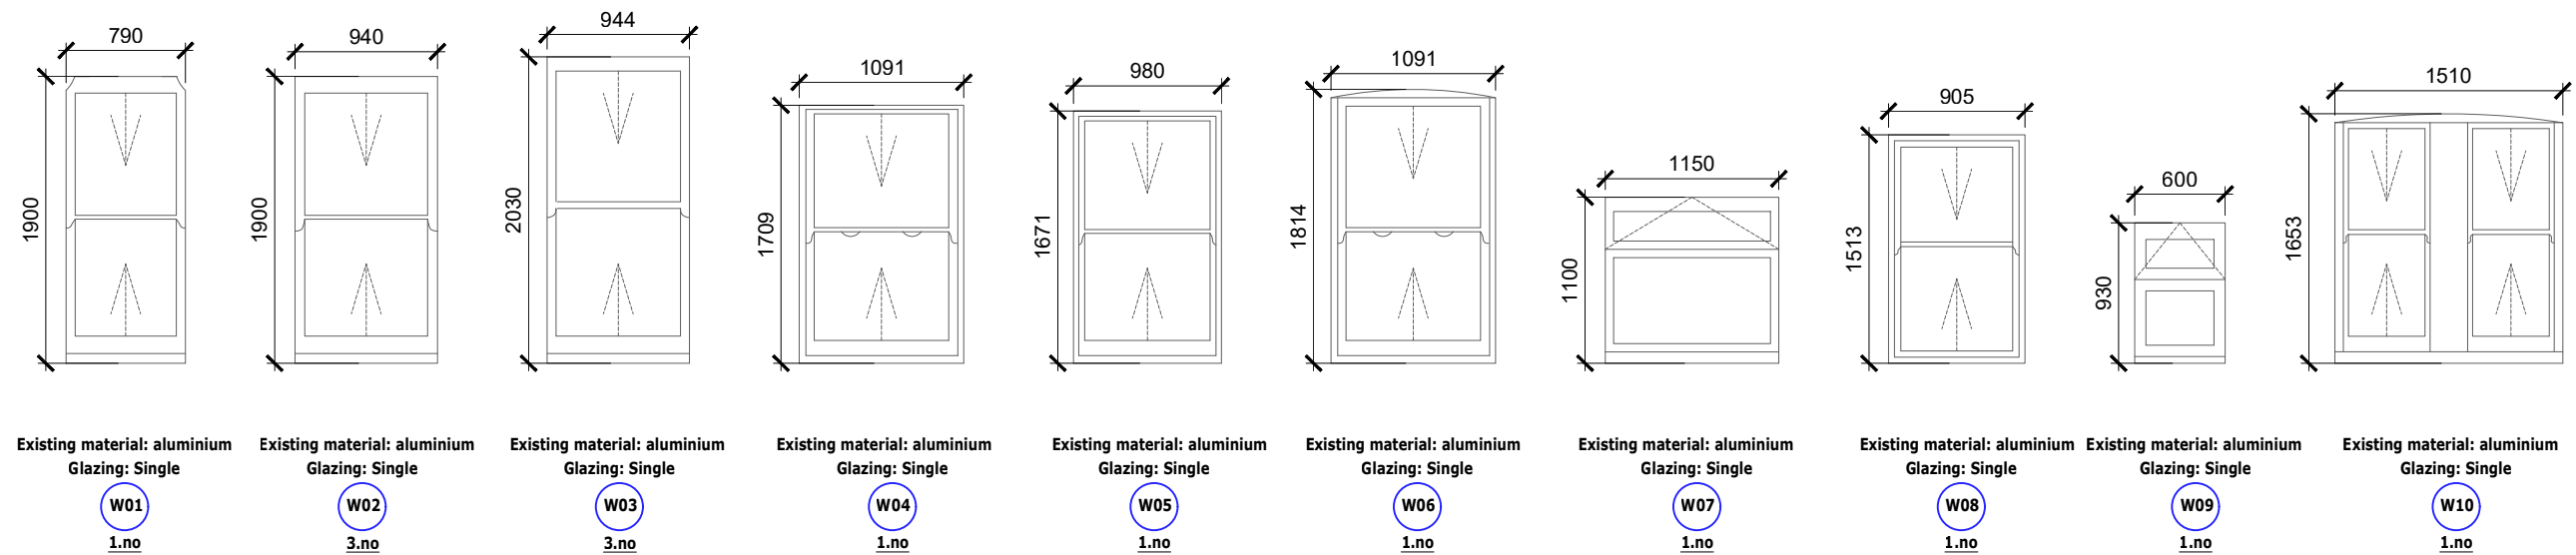

|   |             |    |    |            |                  |                                     |                                   |   |           |                            |
|---|-------------|----|----|------------|------------------|-------------------------------------|-----------------------------------|---|-----------|----------------------------|
|   |             |    |    |            | Client           | Wates                               | Sheet Name                        | Scale   | 1:50 @ A3 |                            |
|   |             |    |    |            | Project Name     | Capital Works                       | Existing Window and Door Schedule | <div><p>Duncan House<br/>1A Burnhill Road<br/>Beckenham<br/>Kent<br/>BR3 3LA<br/>Tel: 020 8658 3538</p></div> |           |                            |
| P1   | Planning    | MO | AS | 19.07.2023 | Project Location | 3 Dongola Road<br>London<br>E13 0AZ | Project Status                    |   |           | Planning                   |
| Rev   | Description | By | QA | DD.MM.YY   |                  |                                     | Drawing Nr.                       |   |           | 10675-PR-DG3-ZZ-DR-A-PL401 |
| © This drawing and any design hereon is the copyright of Potter Raper and must not be reproduced without their written consent. All drawings remain the property of Potter Raper. Figured dimension only to be taken from this drawing. All dimensions to be checked on site. Please inform Potter Raper immediately of any discrepancies before work proceeds. |             |    |    |            |                  |                                     |                                   |   |           |                            |