
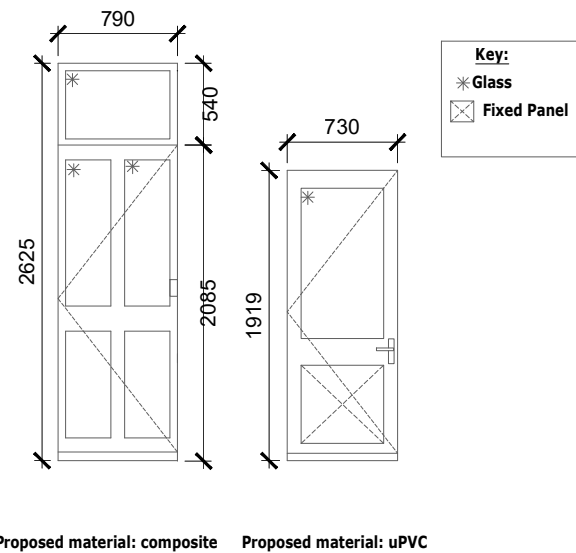


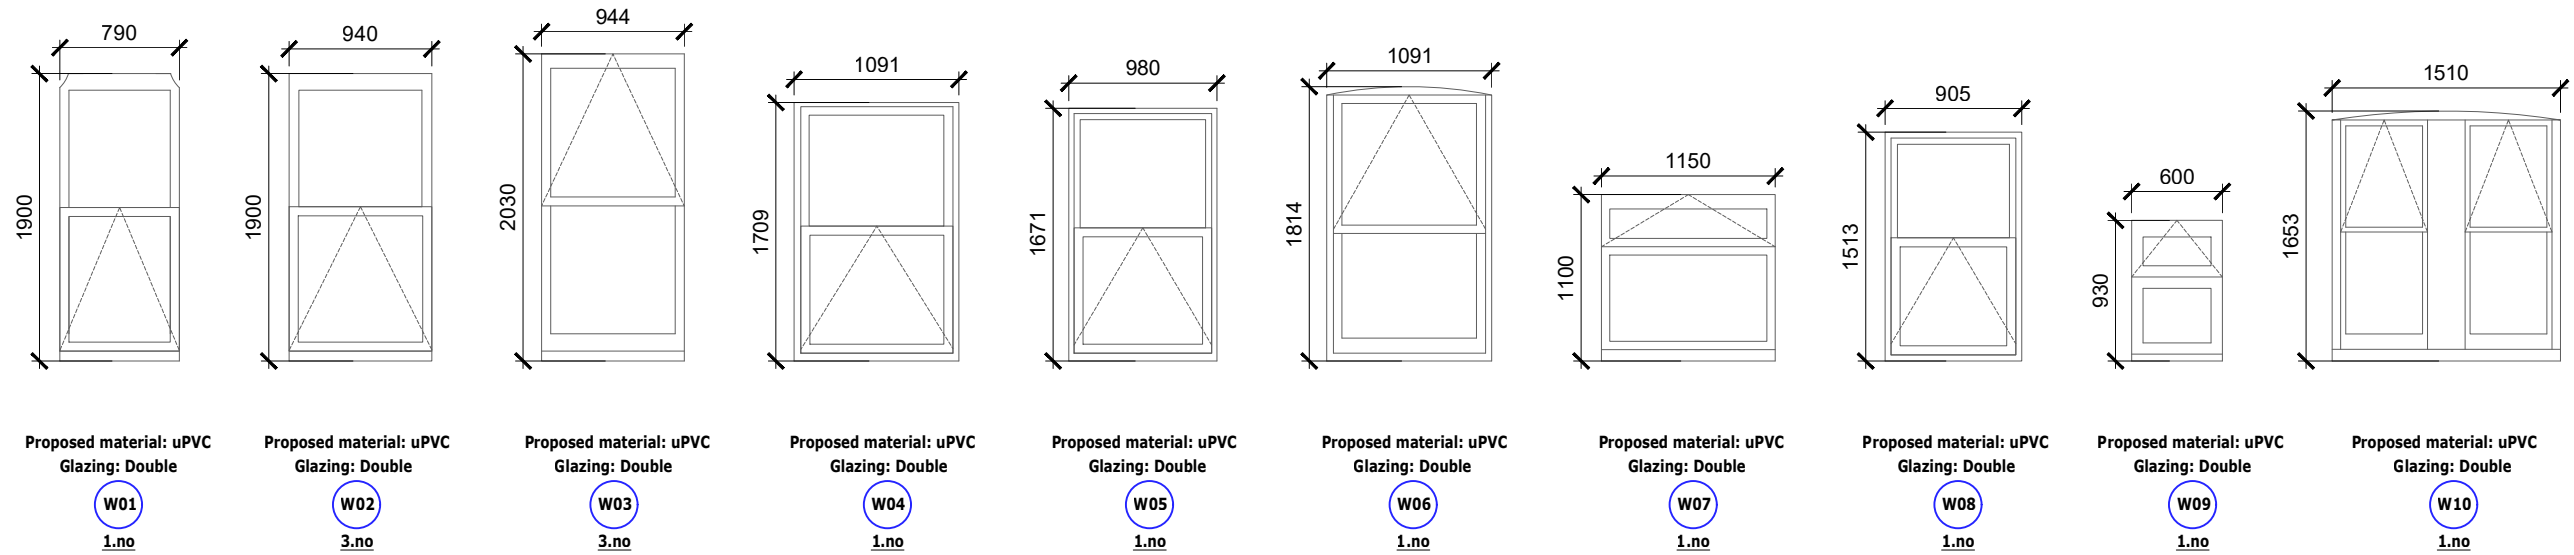

1 Proposed Window and Door Schedule

Rev	Description	By	QA	DD.MM.YY
P2	Rear Doors	MO	AJ	01.08.2023
P1	Planning	MO	AS	19.07.2023

© This drawing and any design hereon is the copyright of Potter Raper and must not be reproduced without their written consent. All drawings remain the property of Potter Raper. Figured dimension only to be taken from this drawing. All dimensions to be checked on site. Please inform Potter Raper immediately of any discrepancies before work proceeds.

Client	Wates
Project Name	Capital Works
Project Location	3 Dongola Road London E13 0AZ

Sheet Name	Proposed Window and Door Schedule
Project Status	Planning
Drawing Nr.	10675-PR-DG3-ZZ-DR-A-PL402

Scale 1:50 @ A3

POTTER RAPER

Duncan House
1A Burnhill Road
Beckenham
Kent
BR3 3LA
Tel: 020 8658 3538

