




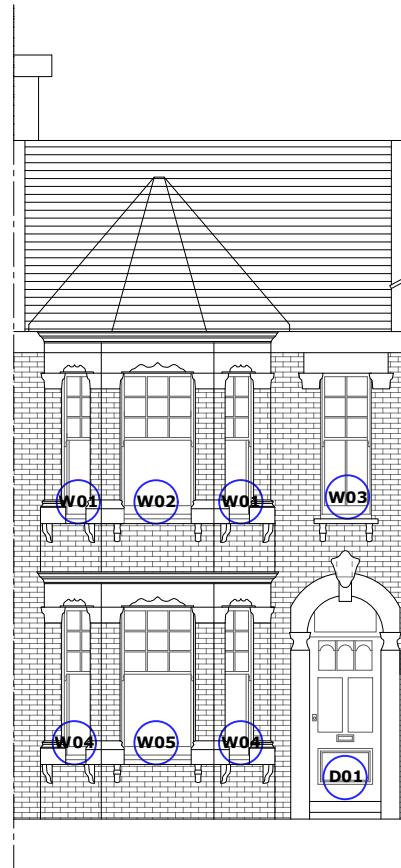

1 Existing West Elevation
Scale:1:100 @ A3

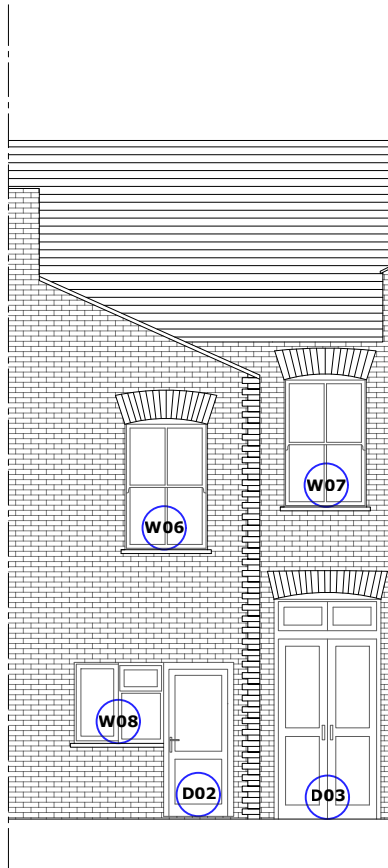

2 Existing East Elevation
Scale:1:100 @ A3

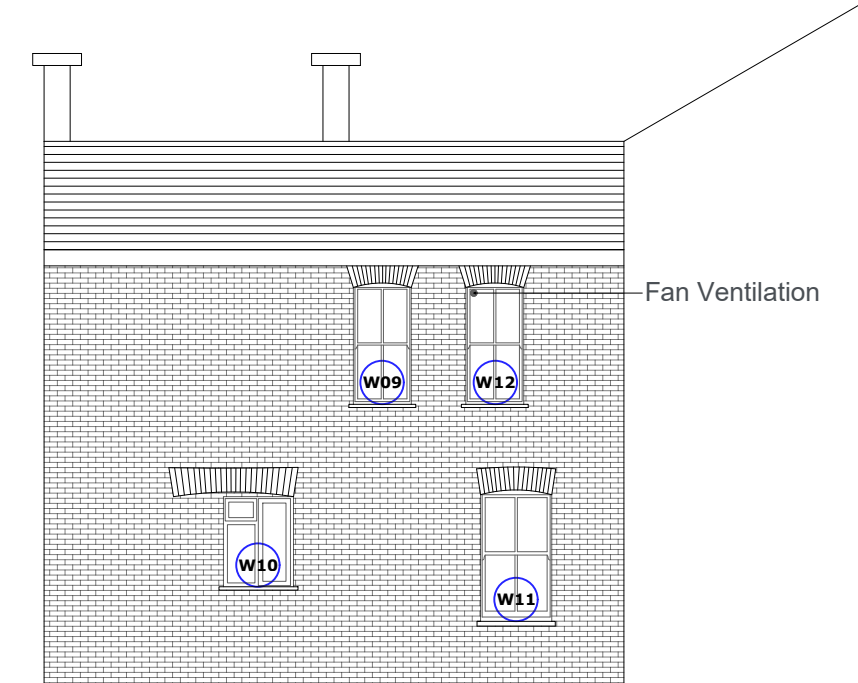

3 Existing North Elevation
Scale:1:100 @ A3



					Client	Wates	Sheet Name	Existing Elevations	Scale	1:100 @ A3
P1	Planning	MO	AS	19.07.2023	Project Name	Capital Works				
Rev	Description	By	QA	DD.MM.YY	Project Location	94 Dongola Road London N17 6EF	Project Status	Planning		
© This drawing and any design hereon is the copyright of Potter Raper and must not be reproduced without their written consent. All drawings remain the property of Potter Raper. Figured dimension only to be taken from this drawing. All dimensions to be checked on site. Please inform Potter Raper immediately of any discrepancies before work proceeds.							Drawing Nr.	10675-PR-DR94-ZZ-DR-A-PL201		
							 Duncan House 1A Burnhill Road Beckenham Kent BR3 3LA Tel: 020 8658 3538			