



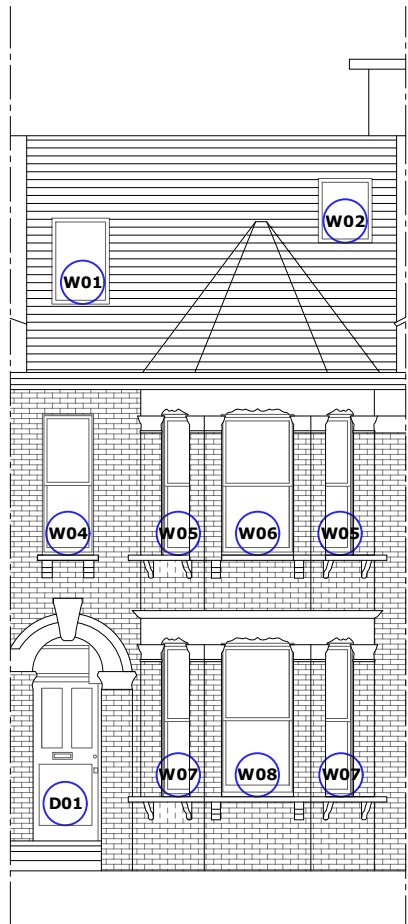


1 Proposed West Elevation
Scale:1:100 @ A3



2 Proposed South-West Elevation Window Detail
Scale:1:100 @ A3

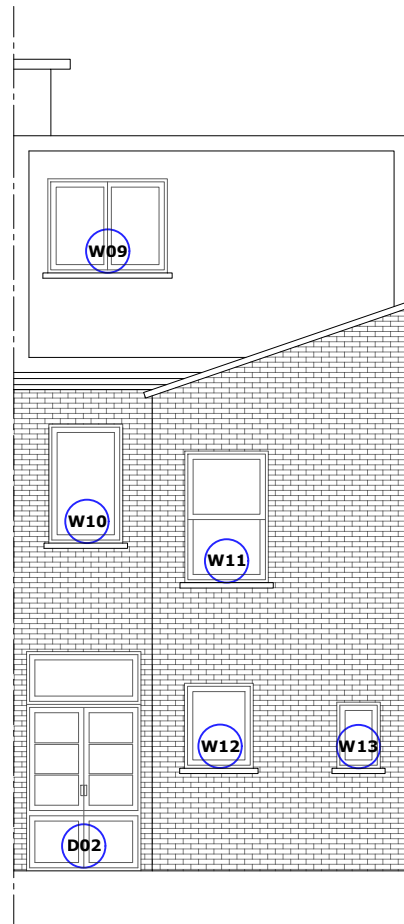

3 Proposed East Elevation
Scale:1:100 @ A3

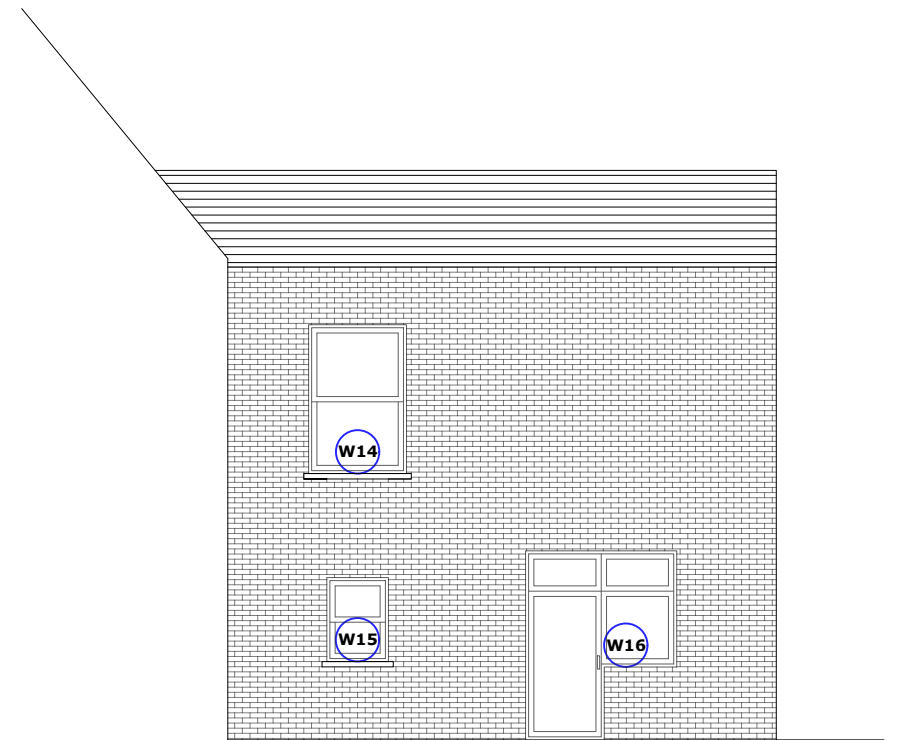

4 Proposed South Elevation
Scale:1:100 @ A3

Scale Bar 1:100 0 1 2 5m

					Client Wates	Sheet Name Proposed Elevations	Scale 1:100 @ A3
							 Duncan House 1A Burnhill Road Beckenham Kent BR3 3LA Tel: 020 8658 3538
P1	Planning	MO	AS	19.07.2023	Project Name Capital Works	Project Status Planning	
Rev	Description	By	QA	DD.MM.YY	Project Location 100 Dongola Road London N17 6EE		
© This drawing and any design hereon is the copyright of Potter Raper and must not be reproduced without their written consent. All drawings remain the property of Potter Raper. Figured dimension only to be taken from this drawing. All dimensions to be checked on site. Please inform Potter Raper immediately of any discrepancies before work proceeds.							