




1 Location Plan
10-000 1 : 1250

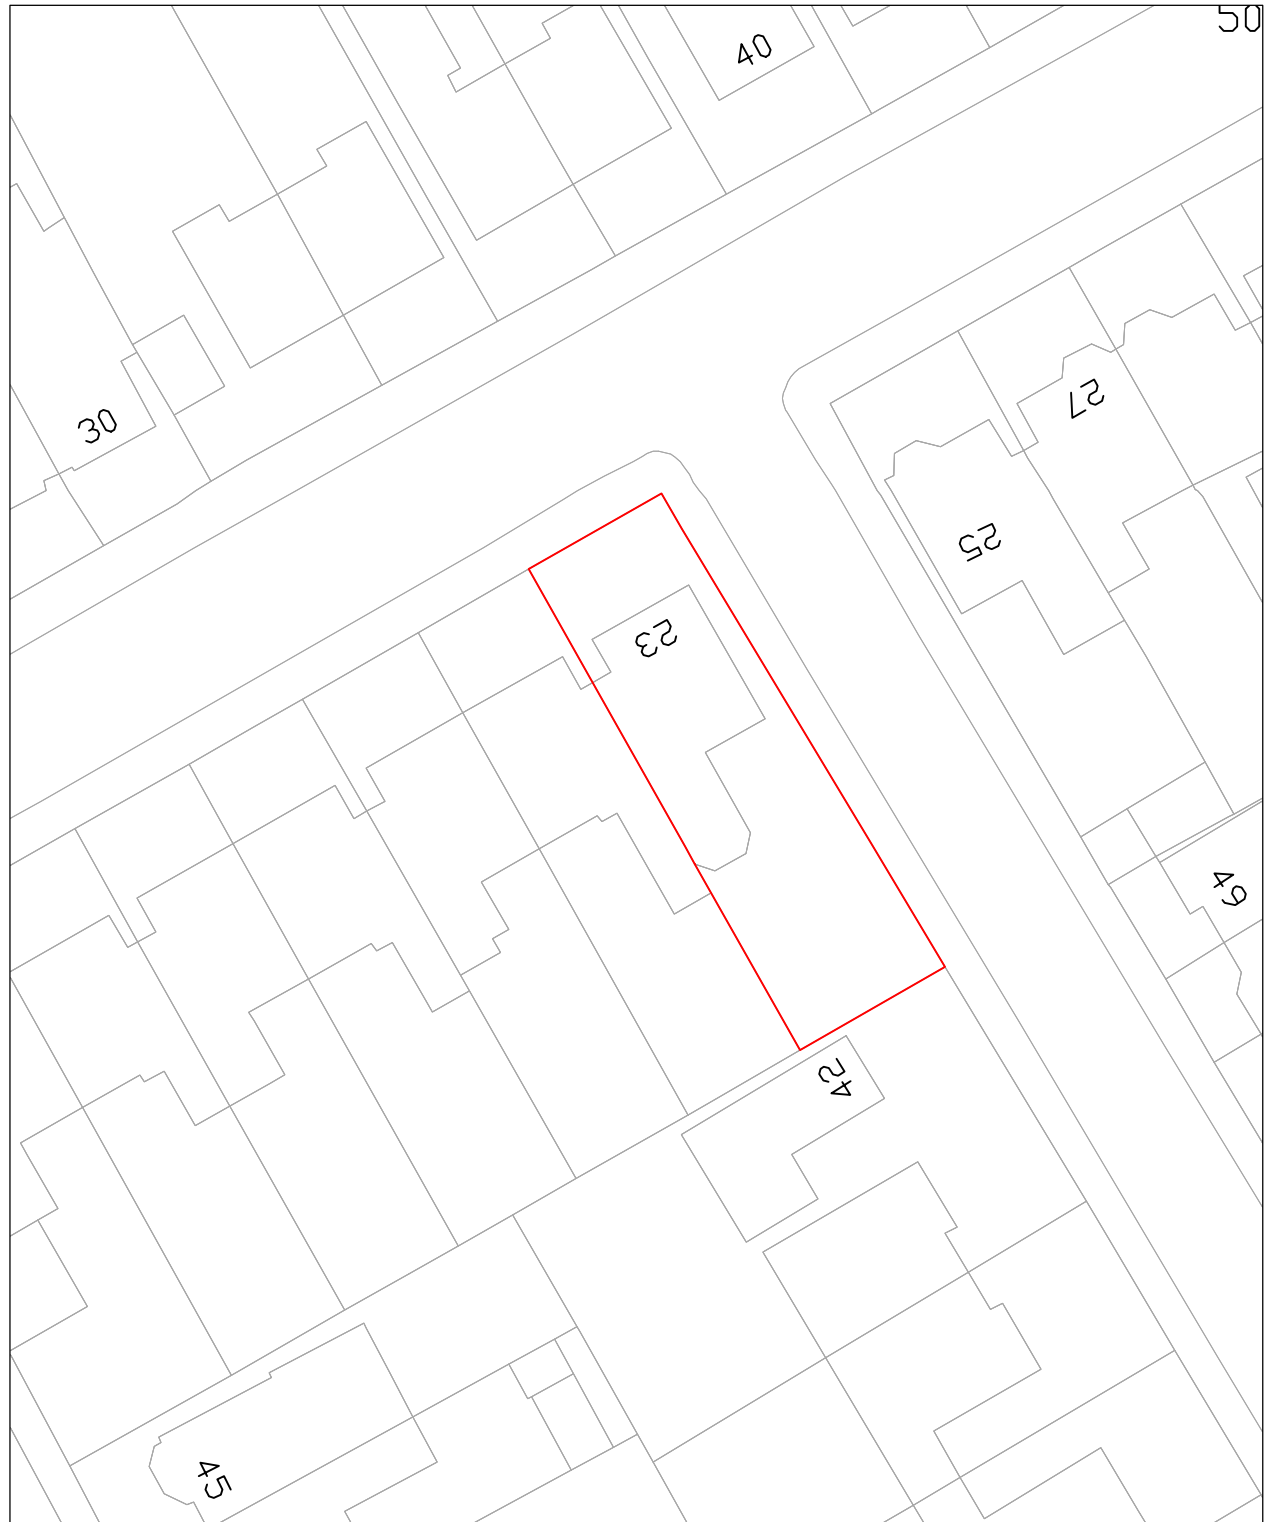

2 Site Plan
10-000 1 : 500




Notes

Unagru Limited takes no responsibility for dimensions obtained by scaling from this drawing. If no dimension is shown the recipient must ascertain the dimension specifically from the architect or by site measurement and may not rely on the drawing. Supply of the drawing in digital form is solely for convenience and no reliance may be placed on any data in digital form. All data must be checked against hard copy.

This drawing is issued for design intent only and should not be used for construction unless stated. All work must comply with relevant British Standards and Building Regulation requirements. Copyright Unagru Limited. Unagru Limited is a registered company in England & Wales: 11296561 Registered Office: Unit LG3 Cell Studios 23-27 Arcola Street, London E8 2DJ. This drawing is the property of Unagru Limited. No disclosure or copy of it may be made without the written permission.


Project Name
23 Wolseley Road

Drawing Title
Location Plan & Site Plan

 

A-10-000

Status	Stage 3
Date	30/06/23
Rev.	00
SCALE	As Stated @ A3

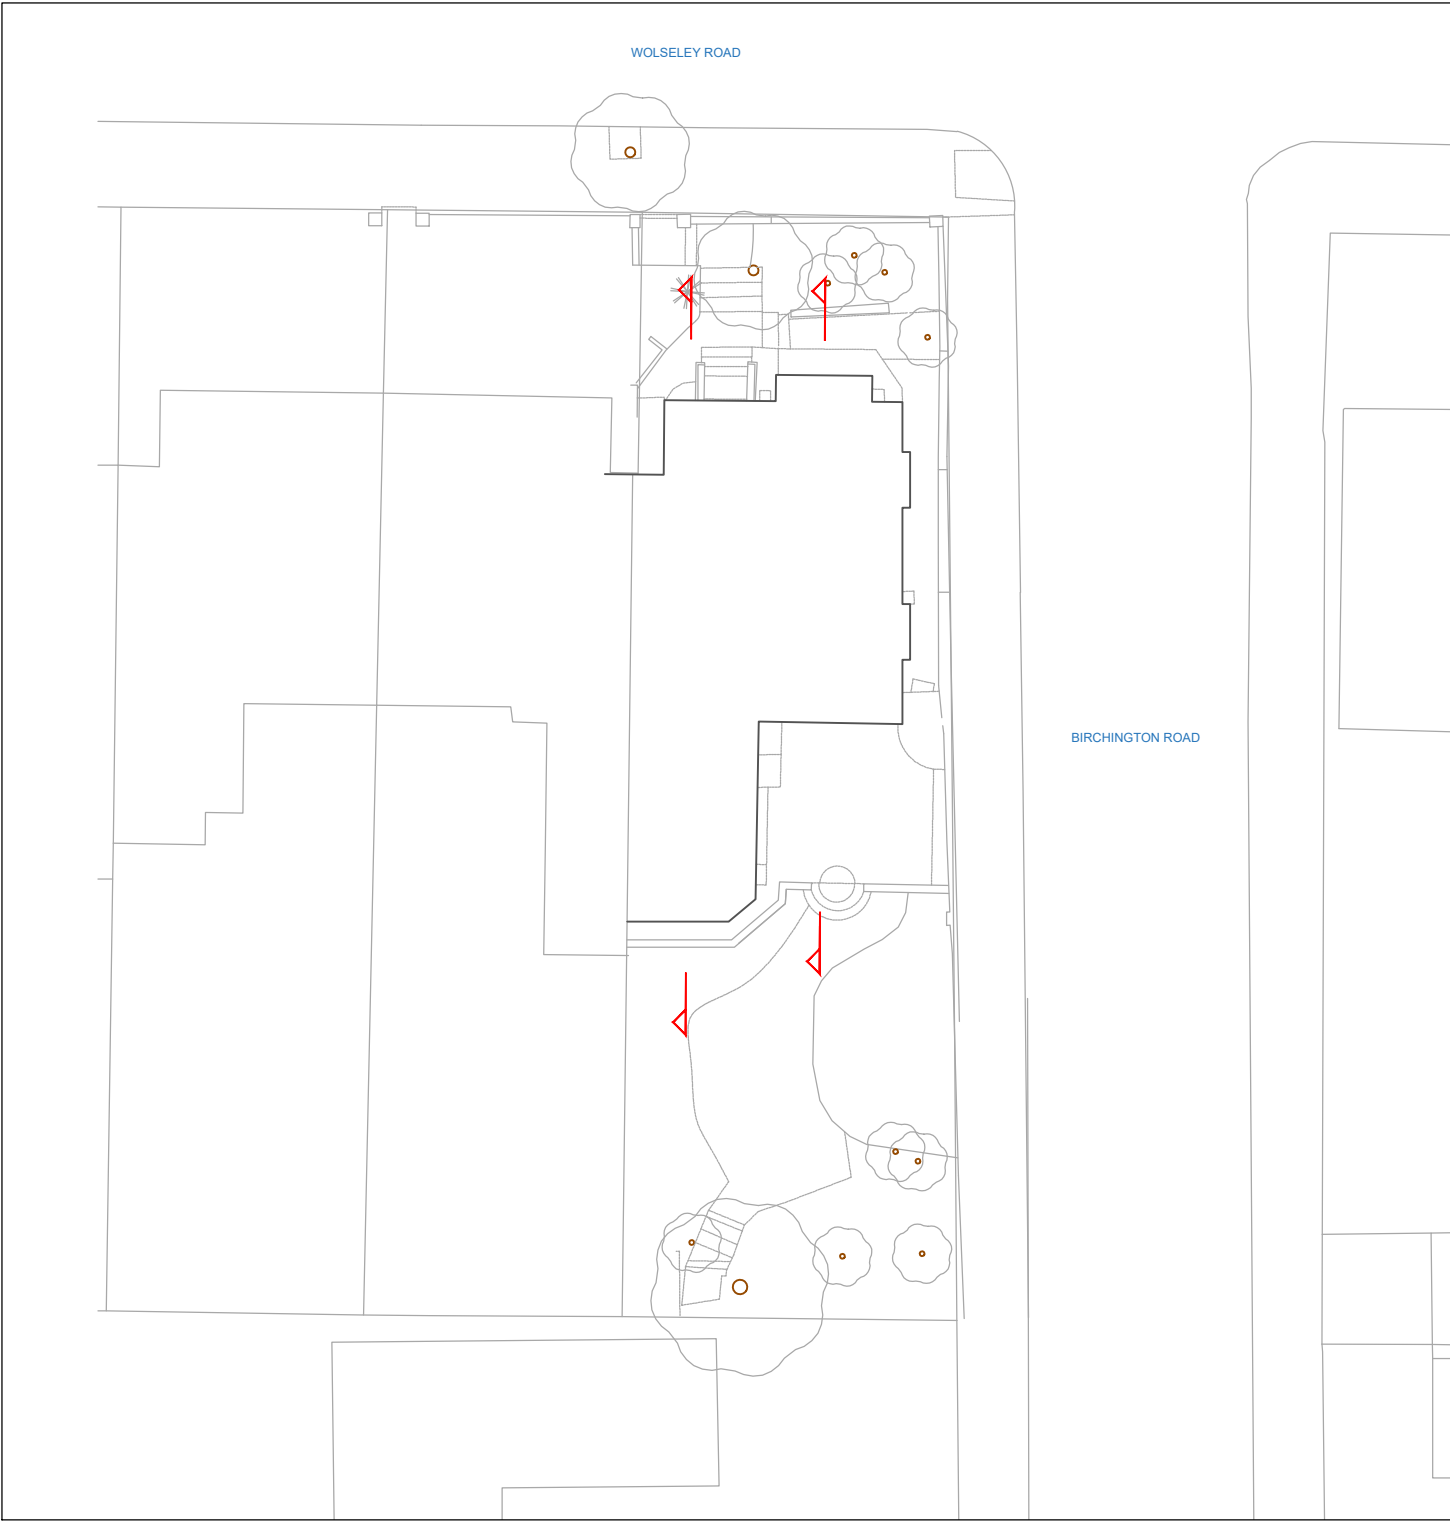

1 Existing and proposed site plan
10-000 1 : 250

Unagru Architecture & Urbanism
mail@unagru.com // www.unagru.com // 02072544777


Notes

Unagru Limited takes no responsibility for dimensions obtained by scaling from this drawing. If no dimension is shown the recipient must ascertain the dimension specifically from the architect or by site measurement and may not rely on the drawing. Supply of the drawing in digital form is solely for convenience and no reliance may be placed on any data in digital form. All data must be checked against hard copy.


This drawing is issued for design intent only and should not be used for construction unless stated. All work must comply with relevant British Standards and Building Regulation requirements.
Copyright Unagru Limited. Unagru Limited is a registered company in England & Wales: 11296561 Registered Office: Unit LG3 Cell Studios 23-27 Arcola Street, London E8 2DJ.
This drawing is the property of Unagru Limited. No disclosure or copy of it may be made without the written permission.

Project Name
23 Wolseley Road

Drawing Title
Site plan

 

A-10-000		
Status	Stage 3	
Date	31/07/23	Job No. 196
Rev.	00	
SCALE	1:250	@ A3

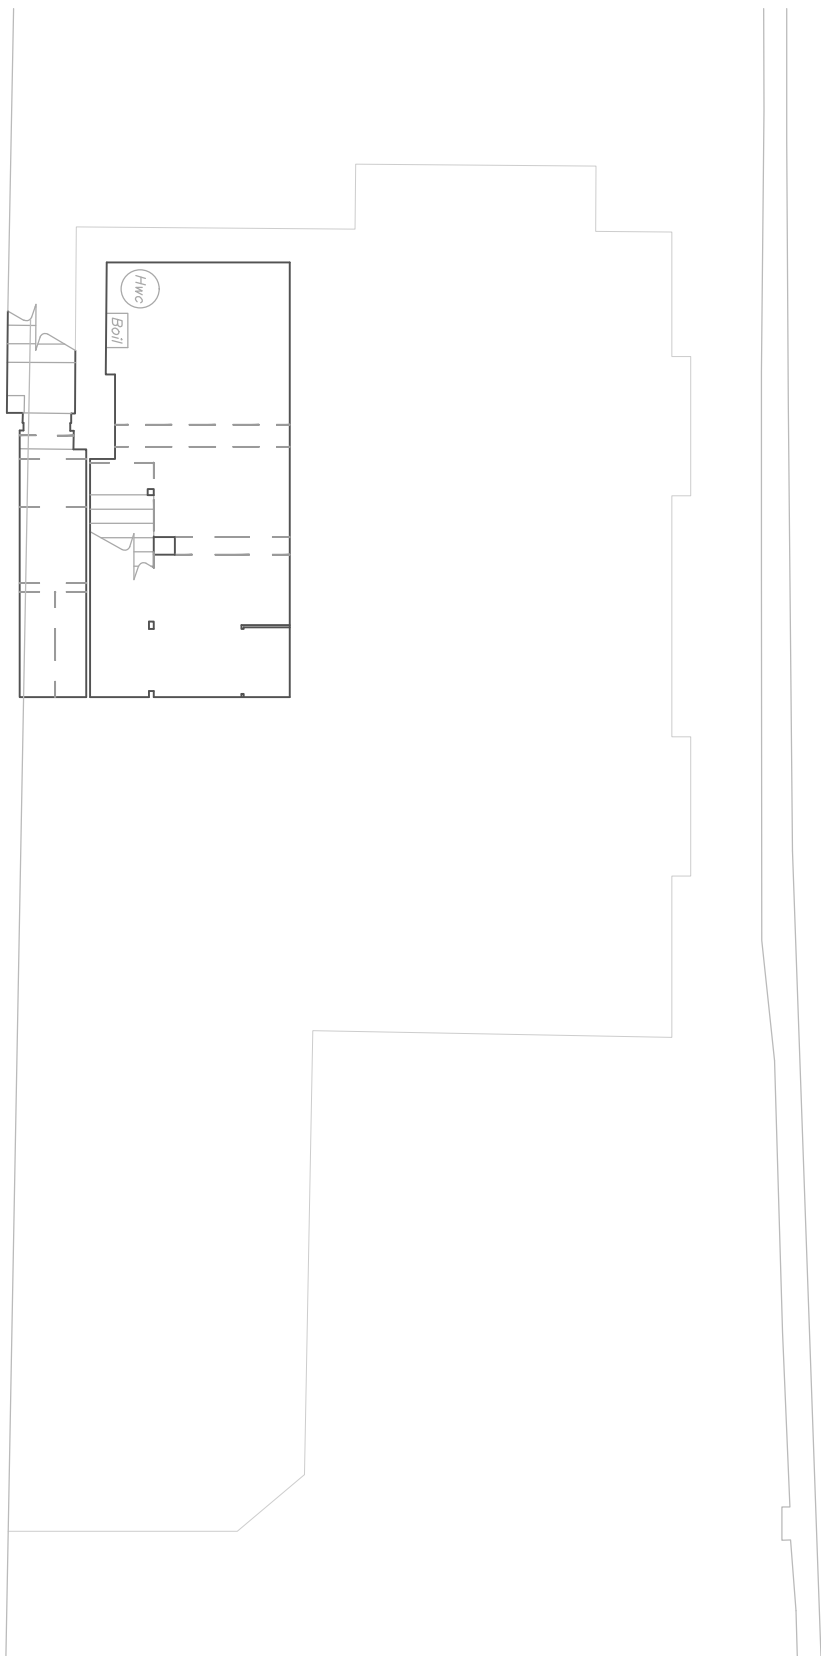

1 Existing Basement Plan
11-101 1 : 100

Notes

Unagru Limited takes no responsibility for dimensions obtained by scaling from this drawing. If no dimension is shown the recipient must ascertain the dimension specifically from the architect or by site measurement and may not rely on the drawing. Supply of the drawing in digital form is solely for convenience and no reliance may be placed on any data in digital form. All data must be checked against hard copy.

This drawing is issued for design intent only and should not be used for construction unless stated. All work must comply with relevant British Standards and Building Regulation requirements. Copyright Unagru Limited. Unagru Limited is a registered company in England & Wales: 11296561 Registered Office: Unit LG3 Cell Studios 23-27 Arcola Street, London E8 2DJ. This drawing is the property of Unagru Limited. No disclosure or copy of it may be made without the written permission.

Project Name
23 Wolseley Road

Drawing Title
Existing Basement Plan



A-11-101		
Status	Stage 2	
Date	31/07/23	Job No. 196
Rev.	00	
SCALE	1 : 100	@ A3


Notes

Unagru Limited takes no responsibility for dimensions obtained by scaling from this drawing. If no dimension is shown the recipient must ascertain the dimension specifically from the architect or by site measurement and may not rely on the drawing. Supply of the drawing in digital form is solely for convenience and no reliance may be placed on any data in digital form. All data must be checked against hard copy.


This drawing is issued for design intent only and should not be used for construction unless stated. All work must comply with relevant British Standards and Building Regulation requirements.
Copyright Unagru Limited. Unagru Limited is a registered company in England & Wales: 11296561 Registered Office: Unit LG3 Cell Studios 23-27 Arcola Street, London E8 2DJ.
This drawing is the property of Unagru Limited. No disclosure or copy of it may be made without the written permission.

Project Name
23 Wolseley Road

Drawing Title
Existing and Proposed Ground Floor Plan

 

A-11-102		
Status	Stage 2	
Date	30/06/23	Job No. 196
Rev.	00	
SCALE	1 : 100	@ A3

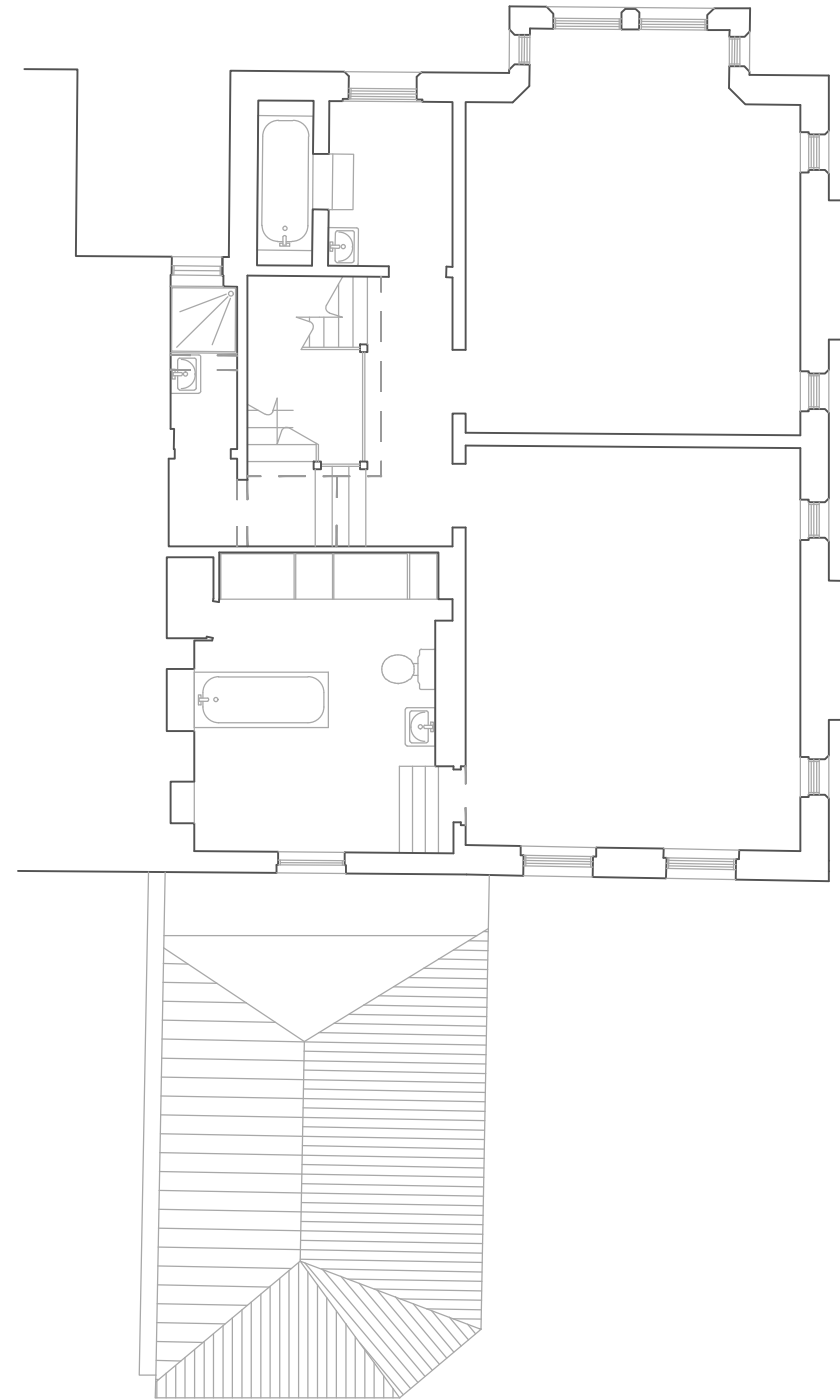

1 Existing First Floor Plan
11-103 1 : 100



Notes

Unagru Limited takes no responsibility for dimensions obtained by scaling from this drawing. If no dimension is shown the recipient must ascertain the dimension specifically from the architect or by site measurement and may not rely on the drawing. Supply of the drawing in digital form is solely for convenience and no reliance may be placed on any data in digital form. All data must be checked against hard copy.

This drawing is issued for design intent only and should not be used for construction unless stated. All work must comply with relevant British Standards and Building Regulation requirements. Copyright Unagru Limited. Unagru Limited is a registered company in England & Wales: 11296561 Registered Office: Unit LG3 Cell Studios 23-27 Arcola Street, London E8 2DJ. This drawing is the property of Unagru Limited. No disclosure or copy of it may be made without the written permission.



Project Name
23 Wolseley Road

Drawing Title
Existing First Floor Plan

  

A-11-103

Status	Stage 3	
Date	31/07/23	Job No.196
Rev.	00	
SCALE	1 : 100	@ A3

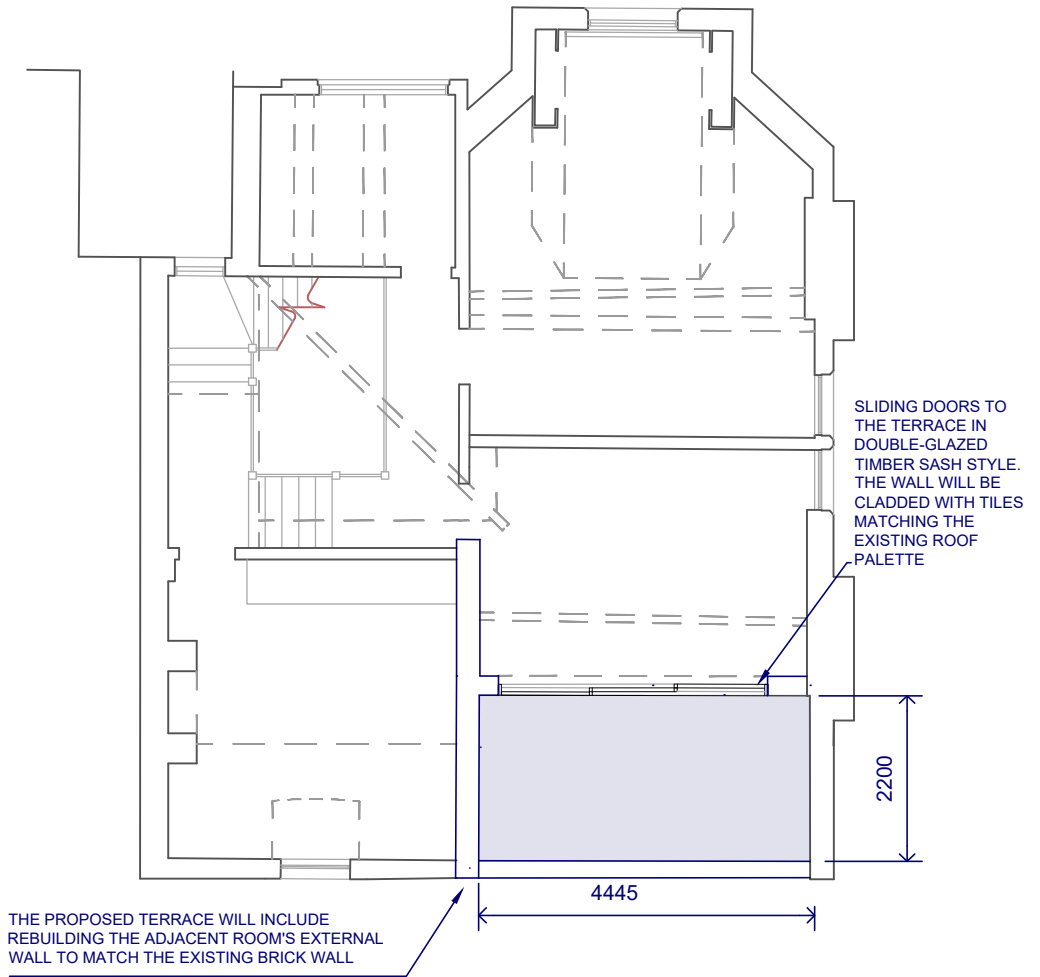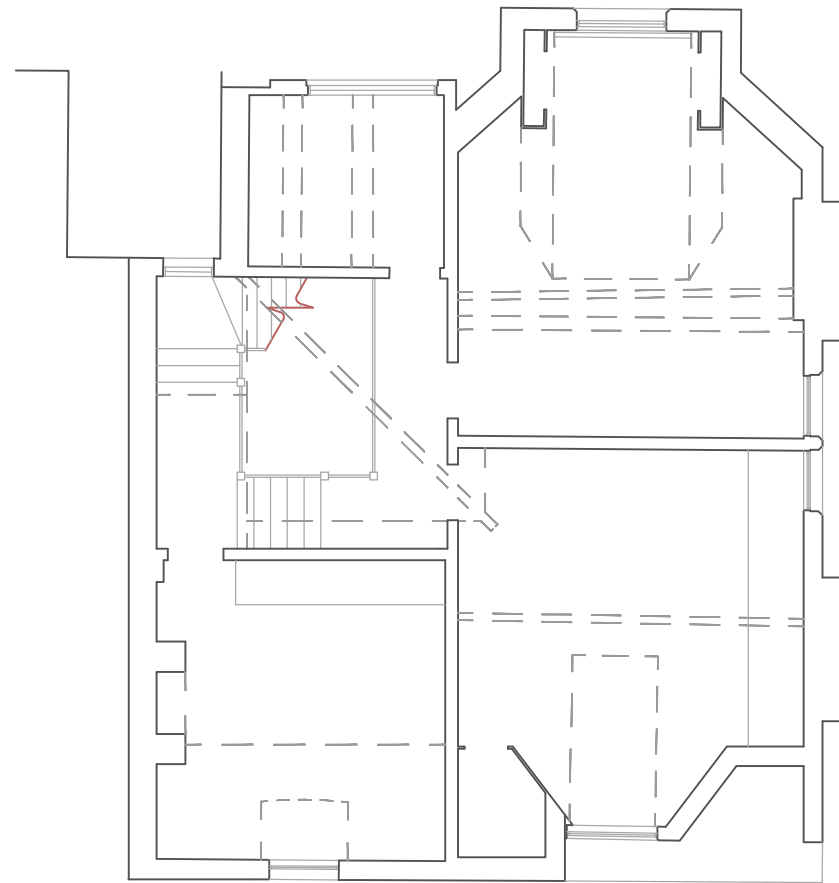

1 Existing Second Floor Plan
11-104 1 : 100

2 Proposed Second Floor Plan
11-104 1 : 100

Notes


Unagru Limited takes no responsibility for dimensions obtained by scaling from this drawing. If no dimension is shown the recipient must ascertain the dimension specifically from the architect or by site measurement and may not rely on the drawing. Supply of the drawing in digital form is solely for convenience and no reliance may be placed on any data in digital form. All data must be checked against hard copy.

This drawing is issued for design intent only and should not be used for construction unless stated. All work must comply with relevant British Standards and Building Regulation requirements.
Copyright Unagru Limited. Unagru Limited is a registered company in England & Wales: 11296561 Registered Office: Unit LG3 Cell Studios 23-27 Arcola Street, London E8 2DJ. This drawing is the property of Unagru Limited. No disclosure or copy of it may be made without the written permission.

Project Name
23 Wolseley Road


Drawing Title
Existing and Proposed Second Floor Plan

1:100

 


A-11-104

Status	Stage 3	
Date	31/07/23	Job No. 196
Rev.	00	
SCALE	1 : 100	@ A3

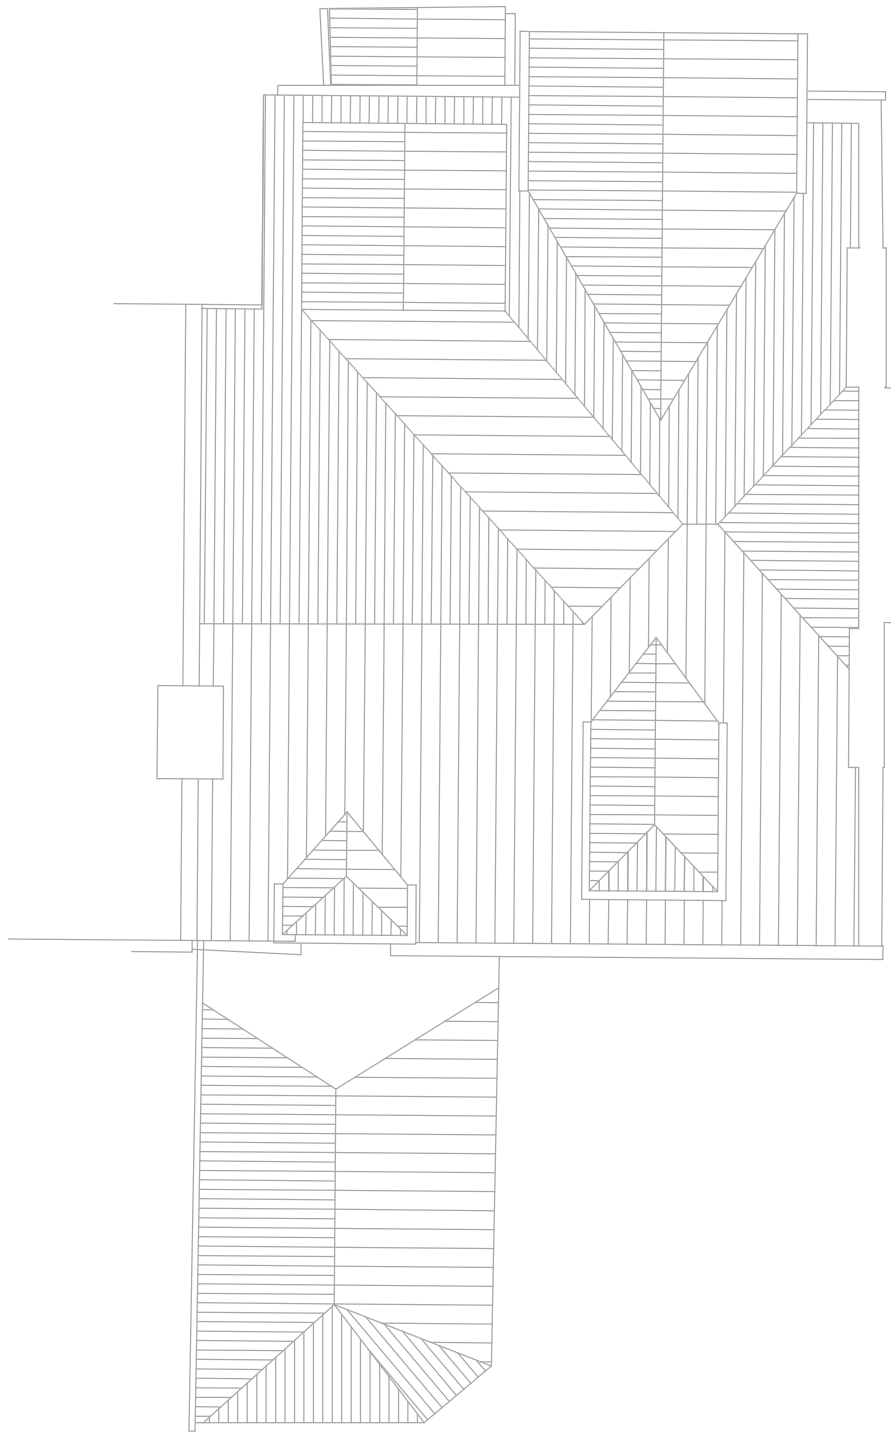

1 Existing Roof Plan
11-105 1 : 100

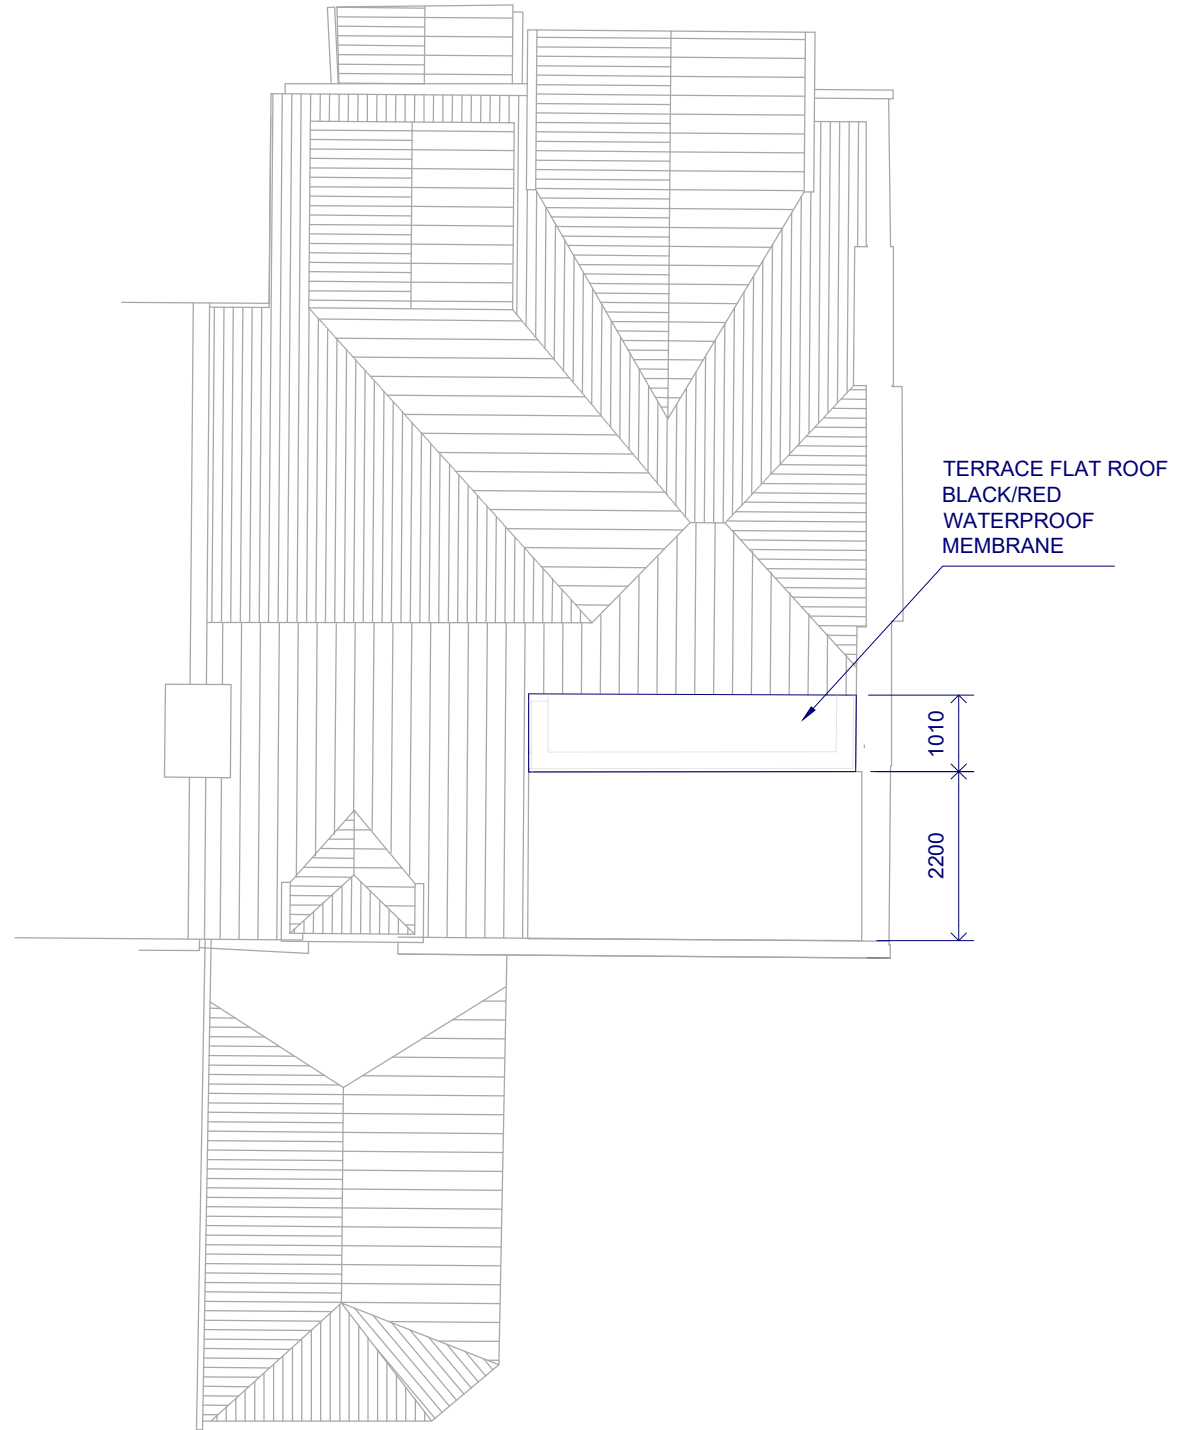

2 Proposed Roof Plan
11-105 1 : 100



Notes

Unagru Limited takes no responsibility for dimensions obtained by scaling from this drawing. If no dimension is shown the recipient must ascertain the dimension specifically from the architect or by site measurement and may not rely on the drawing. Supply of the drawing in digital form is solely for convenience and no reliance may be placed on any data in digital form. All data must be checked against hard copy.

This drawing is issued for design intent only and should not be used for construction unless stated. All work must comply with relevant British Standards and Building Regulation requirements. Copyright Unagru Limited. Unagru Limited is a registered company in England & Wales: 11296561 Registered Office: Unit LG3 Cell Studios 23-27 Arcola Street, London E8 2DJ. This drawing is the property of Unagru Limited. No disclosure or copy of it may be made without the written permission.

Project Name
23 Wolseley Road

Drawing Title
Existing and Proposed Roof Plan

  

A-11-105

Status	Stage 2	
Date	31/07/23	Job No. 196
Rev.	00	
SCALE	1 : 100	@ A3



1
11-201
Existing Section 1-1
1 : 100

Notes

Unagru Limited takes no responsibility for dimensions obtained by scaling from this drawing. If no dimension is shown the recipient must ascertain the dimension specifically from the architect or by site measurement and may not rely on the drawing. Supply of the drawing in digital form is solely for convenience and no reliance may be placed on any data in digital form. All data must be checked against hard copy.

This drawing is issued for design intent only and should not be used for construction unless stated. All work must comply with relevant British Standards and Building Regulation requirements. Copyright Unagru Limited. Unagru Limited is a registered company in England & Wales: 11296561 Registered Office: Unit LG3 Cell Studios 23-27 Arcola Street, London E8 2DJ. This drawing is the property of Unagru Limited. No disclosure or copy of it may be made without the written permission.

Project Name
23 Wolseley Road


Drawing Title
Existing Section 1-1

1:100



A-11-201

Status	Stage 2	
Date	31/07/23	Job No. 196
Rev.	00	
SCALE	1 : 100	@ A3

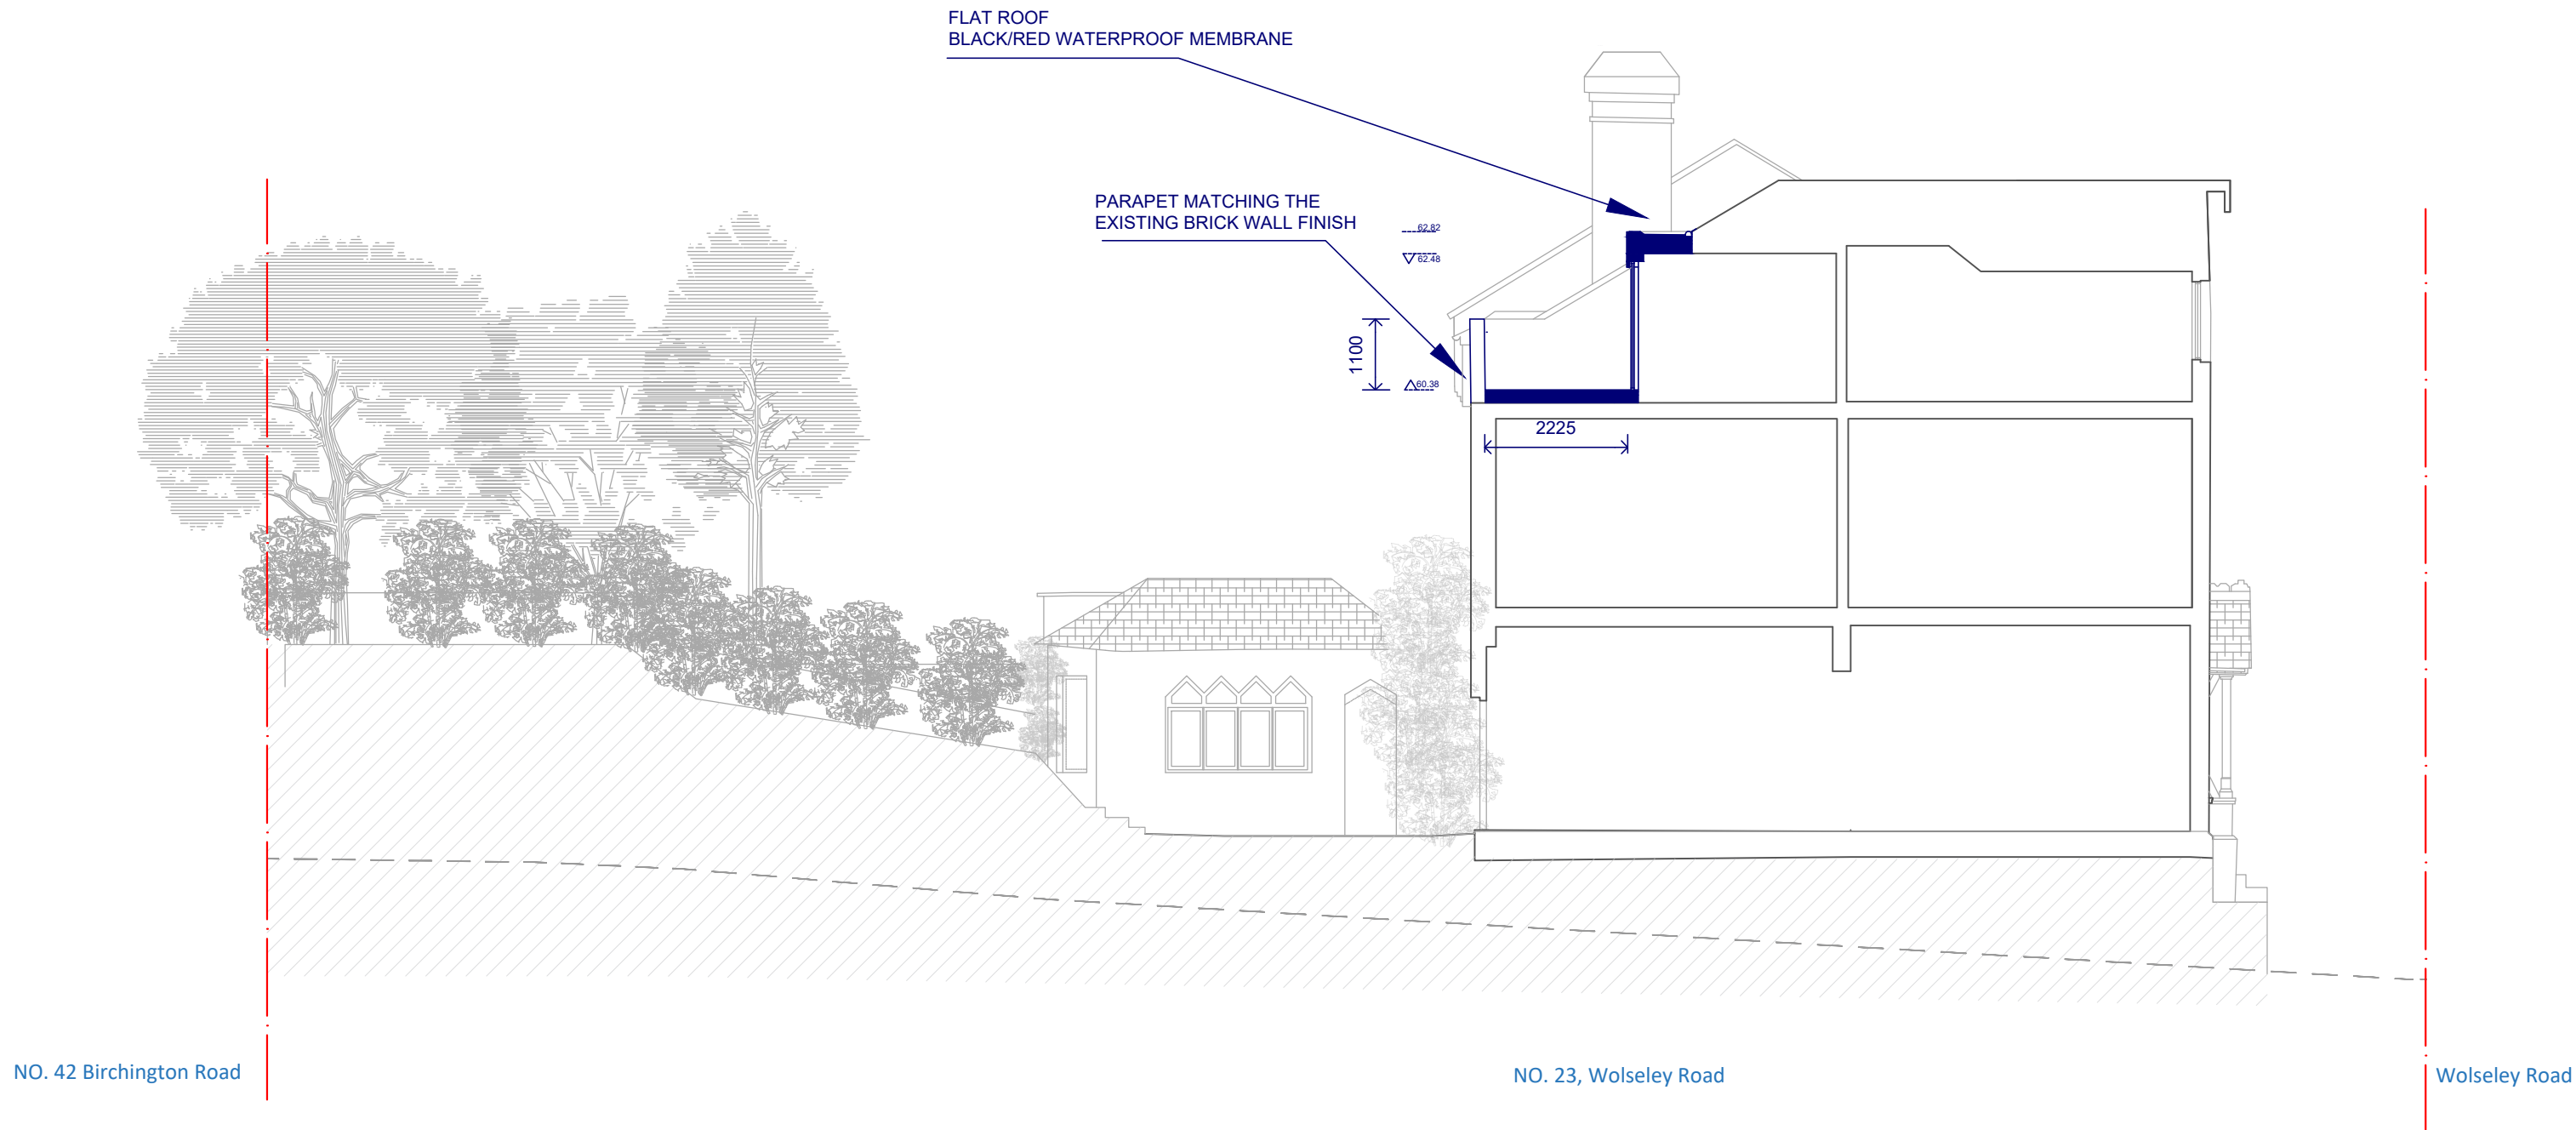

2 Proposed Section 1-1
11-201 1 : 100

Unagru Architecture & Urbanism
mail@unagru.com // www.unagru.com // 02072544777

Notes

Unagru Limited takes no responsibility for dimensions obtained by scaling from this drawing. If no dimension is shown the recipient must ascertain the dimension specifically from the architect or by site measurement and may not rely on the drawing. Supply of the drawing in digital form is solely for convenience and no reliance may be placed on any data in digital form. All data must be checked against hard copy.

This drawing is issued for design intent only and should not be used for construction unless stated. All work must comply with relevant British Standards and Building Regulation requirements. Copyright Unagru Limited. Unagru Limited is a registered company in England & Wales: 11296561 Registered Office: Unit LG3 Cell Studios 23-27 Arcola Street, London E8 2DJ. This drawing is the property of Unagru Limited. No disclosure or copy of it may be made without the written permission.

Project Name
23 Wolseley Road

Drawing Title
Existing and Proposed Section 1-1

1:100
2m 0 2m 4m

A-11-201

Status	Stage 2
Date	31/07/23 Job No. 196
Rev.	00
SCALE	1 : 100 @ A3



1 Existing and Proposed Front Elevation
11-301 1 : 100

Notes

Unagru Limited takes no responsibility for dimensions obtained by scaling from this drawing. If no dimension is shown the recipient must ascertain the dimension specifically from the architect or by site measurement and may not rely on the drawing. Supply of the drawing in digital form is solely for convenience and no reliance may be placed on any data in digital form. All data must be checked against hard copy.

This drawing is issued for design intent only and should not be used for construction unless stated. All work must comply with relevant British Standards and Building Regulation requirements.
Copyright Unagru Limited. Unagru Limited is a registered company in England & Wales: 11296561 Registered Office: Unit LG3 Cell Studios 23-27 Arcola Street, London E8 2DJ.
This drawing is the property of Unagru Limited. No disclosure or copy of it may be made without the written permission.

Project Name
23 Wolseley Road

Drawing Title
Existing and Proposed Front Elevation

1:100



A-11-301

Status	Stage 2	
Date	31/07/23	Job No. 196
Rev.	00	
SCALE	1 : 100	@ A3




NO. 42 Birchington Road

NO. 23, Wolseley Road

Wolseley Road

1
11-301

Existing Side Elevation
1 : 100

 

A-11-301	
Status	Stage 2
Date	31/07/23
Rev.	00
SCALE	1 : 100 @ A3



1 Proposed Side Elevation
11-301 1 : 100


Notes

Unagru Limited takes no responsibility for dimensions obtained by scaling from this drawing. If no dimension is shown the recipient must ascertain the dimension specifically from the architect or by site measurement and may not rely on the drawing. Supply of the drawing in digital form is solely for convenience and no reliance may be placed on any data in digital form. All data must be checked against hard copy.

This drawing is issued for design intent only and should not be used for construction unless stated. All work must comply with relevant British Standards and Building Regulation requirements. Copyright Unagru Limited. Unagru Limited is a registered company in England & Wales: 11296561 Registered Office: Unit LG3 Cell Studios 23-27 Arcola Street, London E8 2DJ. This drawing is the property of Unagru Limited. No disclosure or copy of it may be made without the written permission.

Project Name
23 Wolseley Road

Drawing Title
Proposed side elevation

 

A-11-301

Status	Stage 2	
Date	31/07/23	Job No. 196
Rev.	00	
SCALE	1 : 100	@ A3



1 Existing and Proposed Rear Elevation
11-301 1 : 100

Unagru Architecture & Urbanism
mail@unagru.com // www.unagru.com // 02072544777

Notes

Unagru Limited takes no responsibility for dimensions obtained by scaling from this drawing. If no dimension is shown the recipient must ascertain the dimension specifically from the architect or by site measurement and may not rely on the drawing. Supply of the drawing in digital form is solely for convenience and no reliance may be placed on any data in digital form. All data must be checked against hard copy.

This drawing is issued for design intent only and should not be used for construction unless stated. All work must comply with relevant British Standards and Building Regulation requirements. Copyright Unagru Limited. Unagru Limited is a registered company in England & Wales: 11296561 Registered Office: Unit LG3 Cell Studios 23-27 Arcola Street, London E8 2DJ. This drawing is the property of Unagru Limited. No disclosure or copy of it may be made without the written permission.


Project Name
23 Wolseley Road

Drawing Title
Existing and Proposed Rear Elevation

1:100
2m 0 2m 4m

A-11-301

Status	Stage 2	
Date	31/07/23	Job No. 196
Rev.	00	
SCALE	1 : 100	@ A3

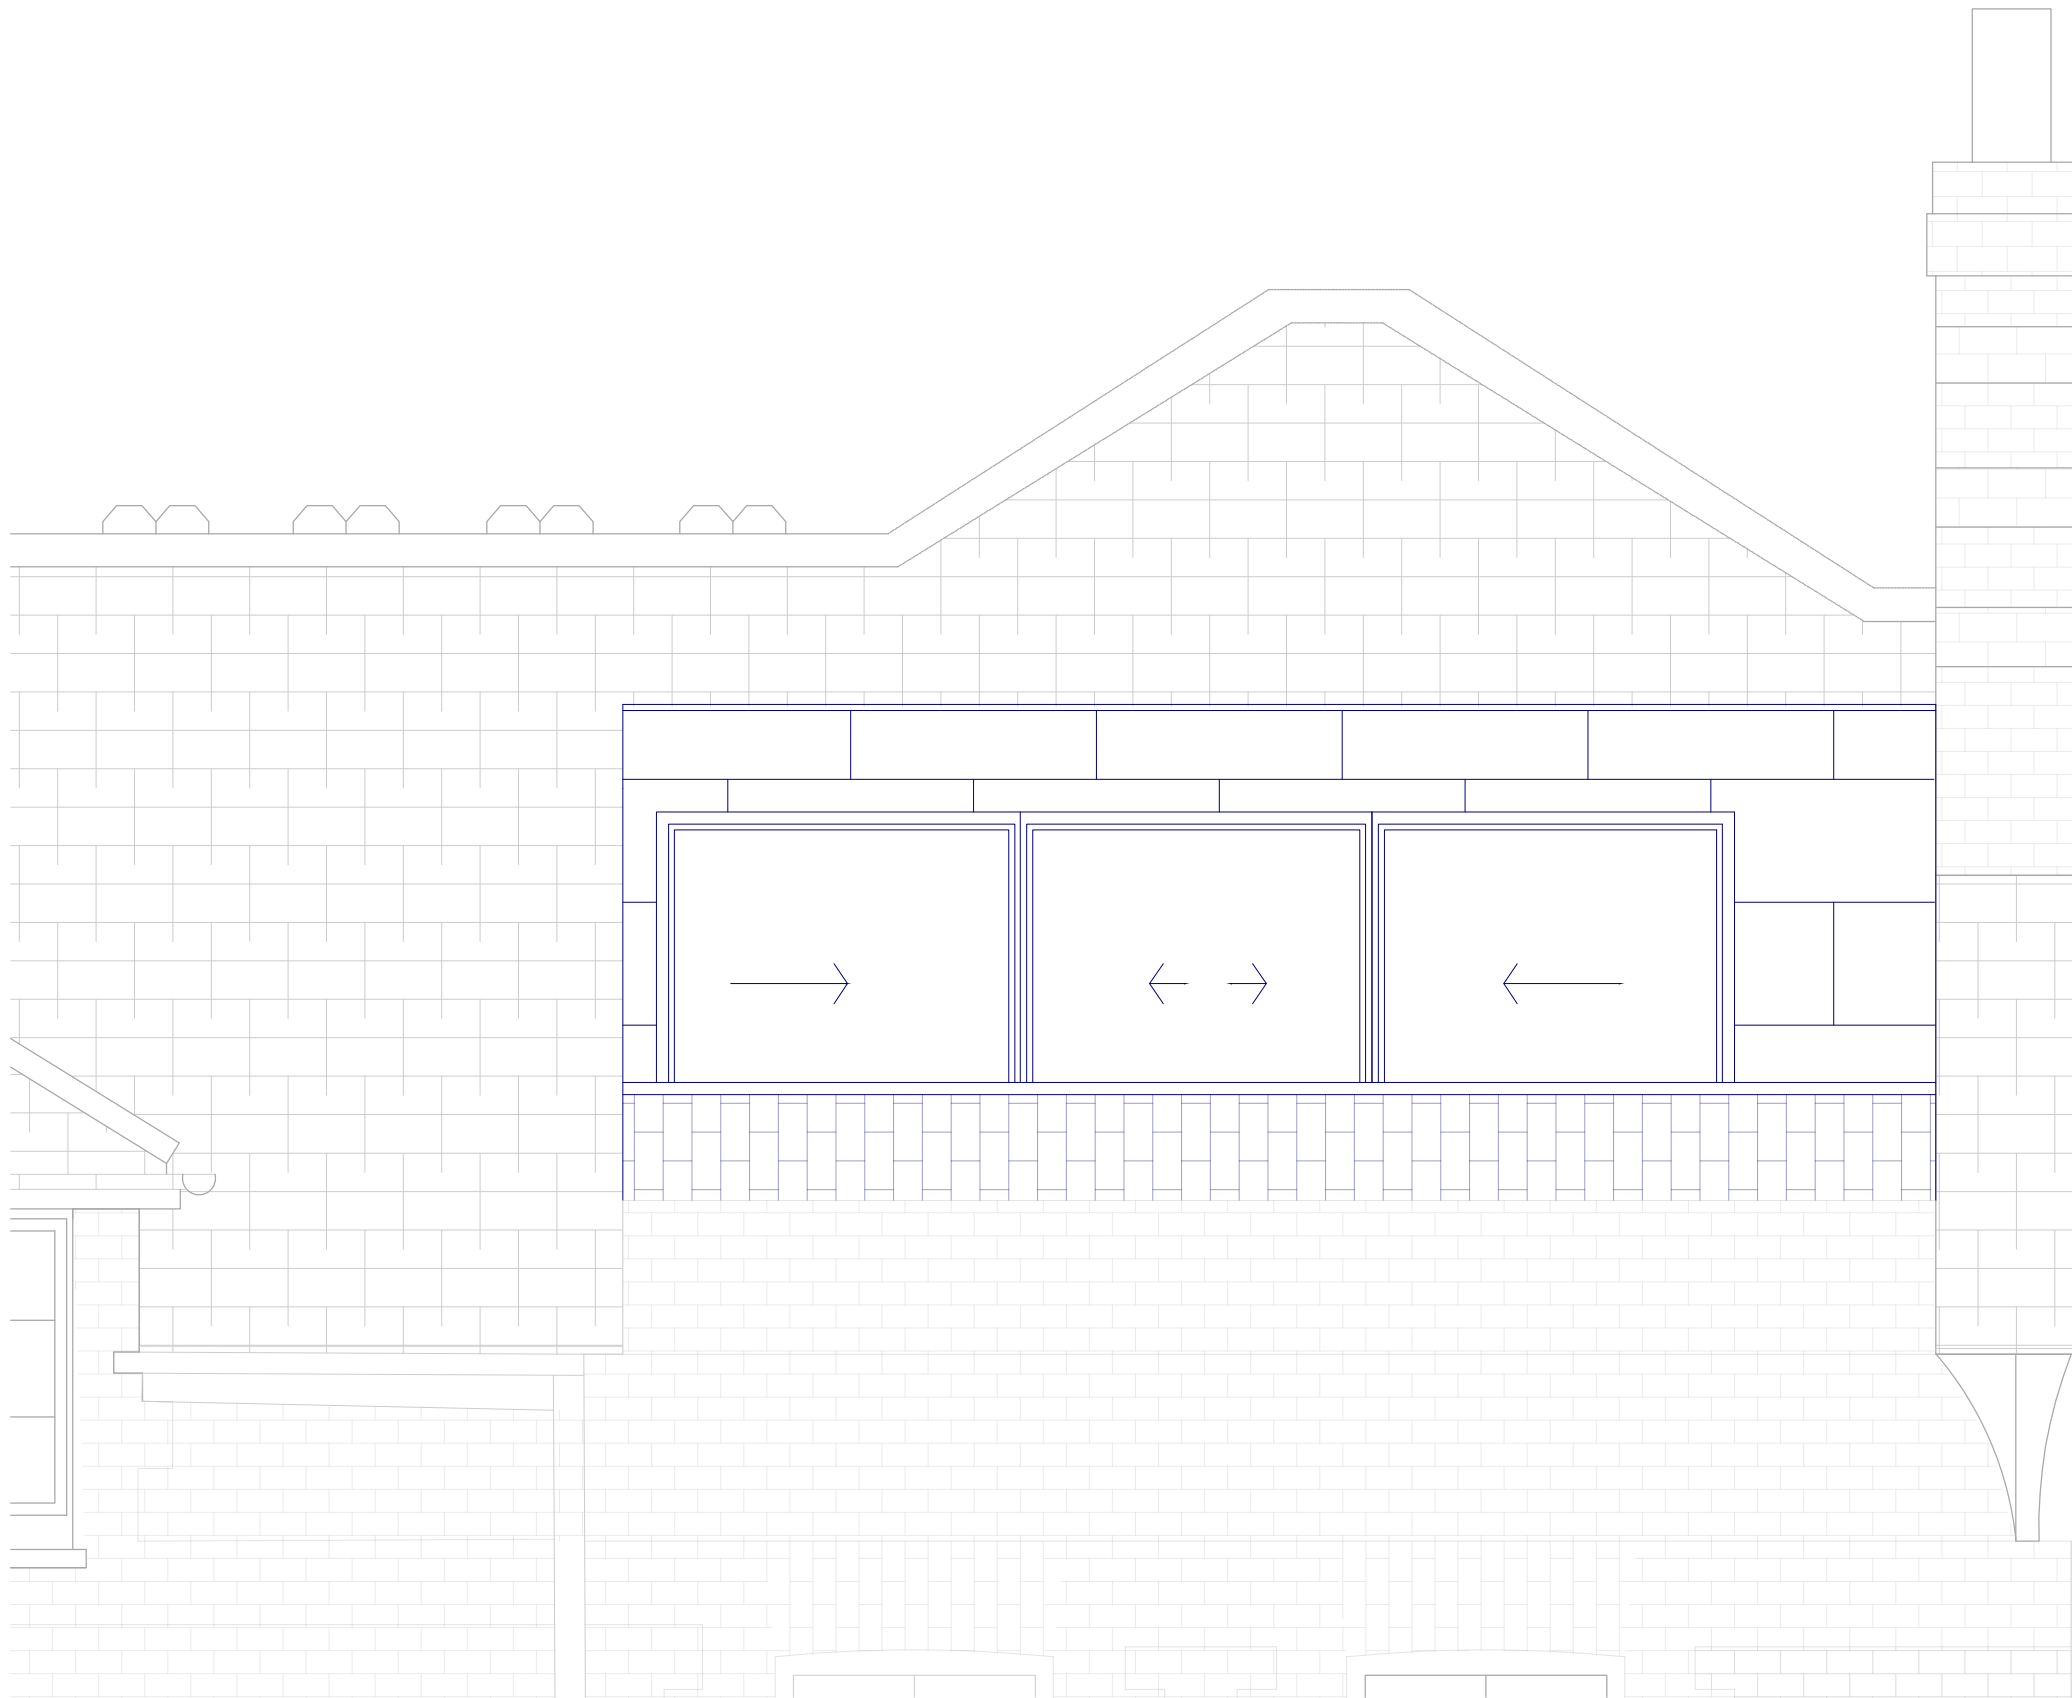

62.82

60.38

1100

1 Proposed Rear Elevation
11-301 1 : 25

Unagru Architecture & Urbanism
mail@unagru.com // www.unagru.com // 02072544777


Notes

Unagru Limited takes no responsibility for dimensions obtained by scaling from this drawing. If no dimension is shown the recipient must ascertain the dimension specifically from the architect or by site measurement and may not rely on the drawing. Supply of the drawing in digital form is solely for convenience and no reliance may be placed on any data in digital form. All data must be checked against hard copy.

This drawing is issued for design intent only and should not be used for construction unless stated. All work must comply with relevant British Standards and Building Regulation requirements.
Copyright Unagru Limited. Unagru Limited is a registered company in England & Wales: 11296561 Registered Office: Unit LG3 Cell Studios 23-27 Arcola Street, London E8 2DJ. This drawing is the property of Unagru Limited. No disclosure or copy of it may be made without the written permission.

Project Name
23 Wolseley Road

Drawing Title
Proposed Rear Elevation

 

A-11-301

Status	Stage 2	
Date	31/07/23	Job No. 196
Rev.	00	
SCALE	1 : 25	@ A3