

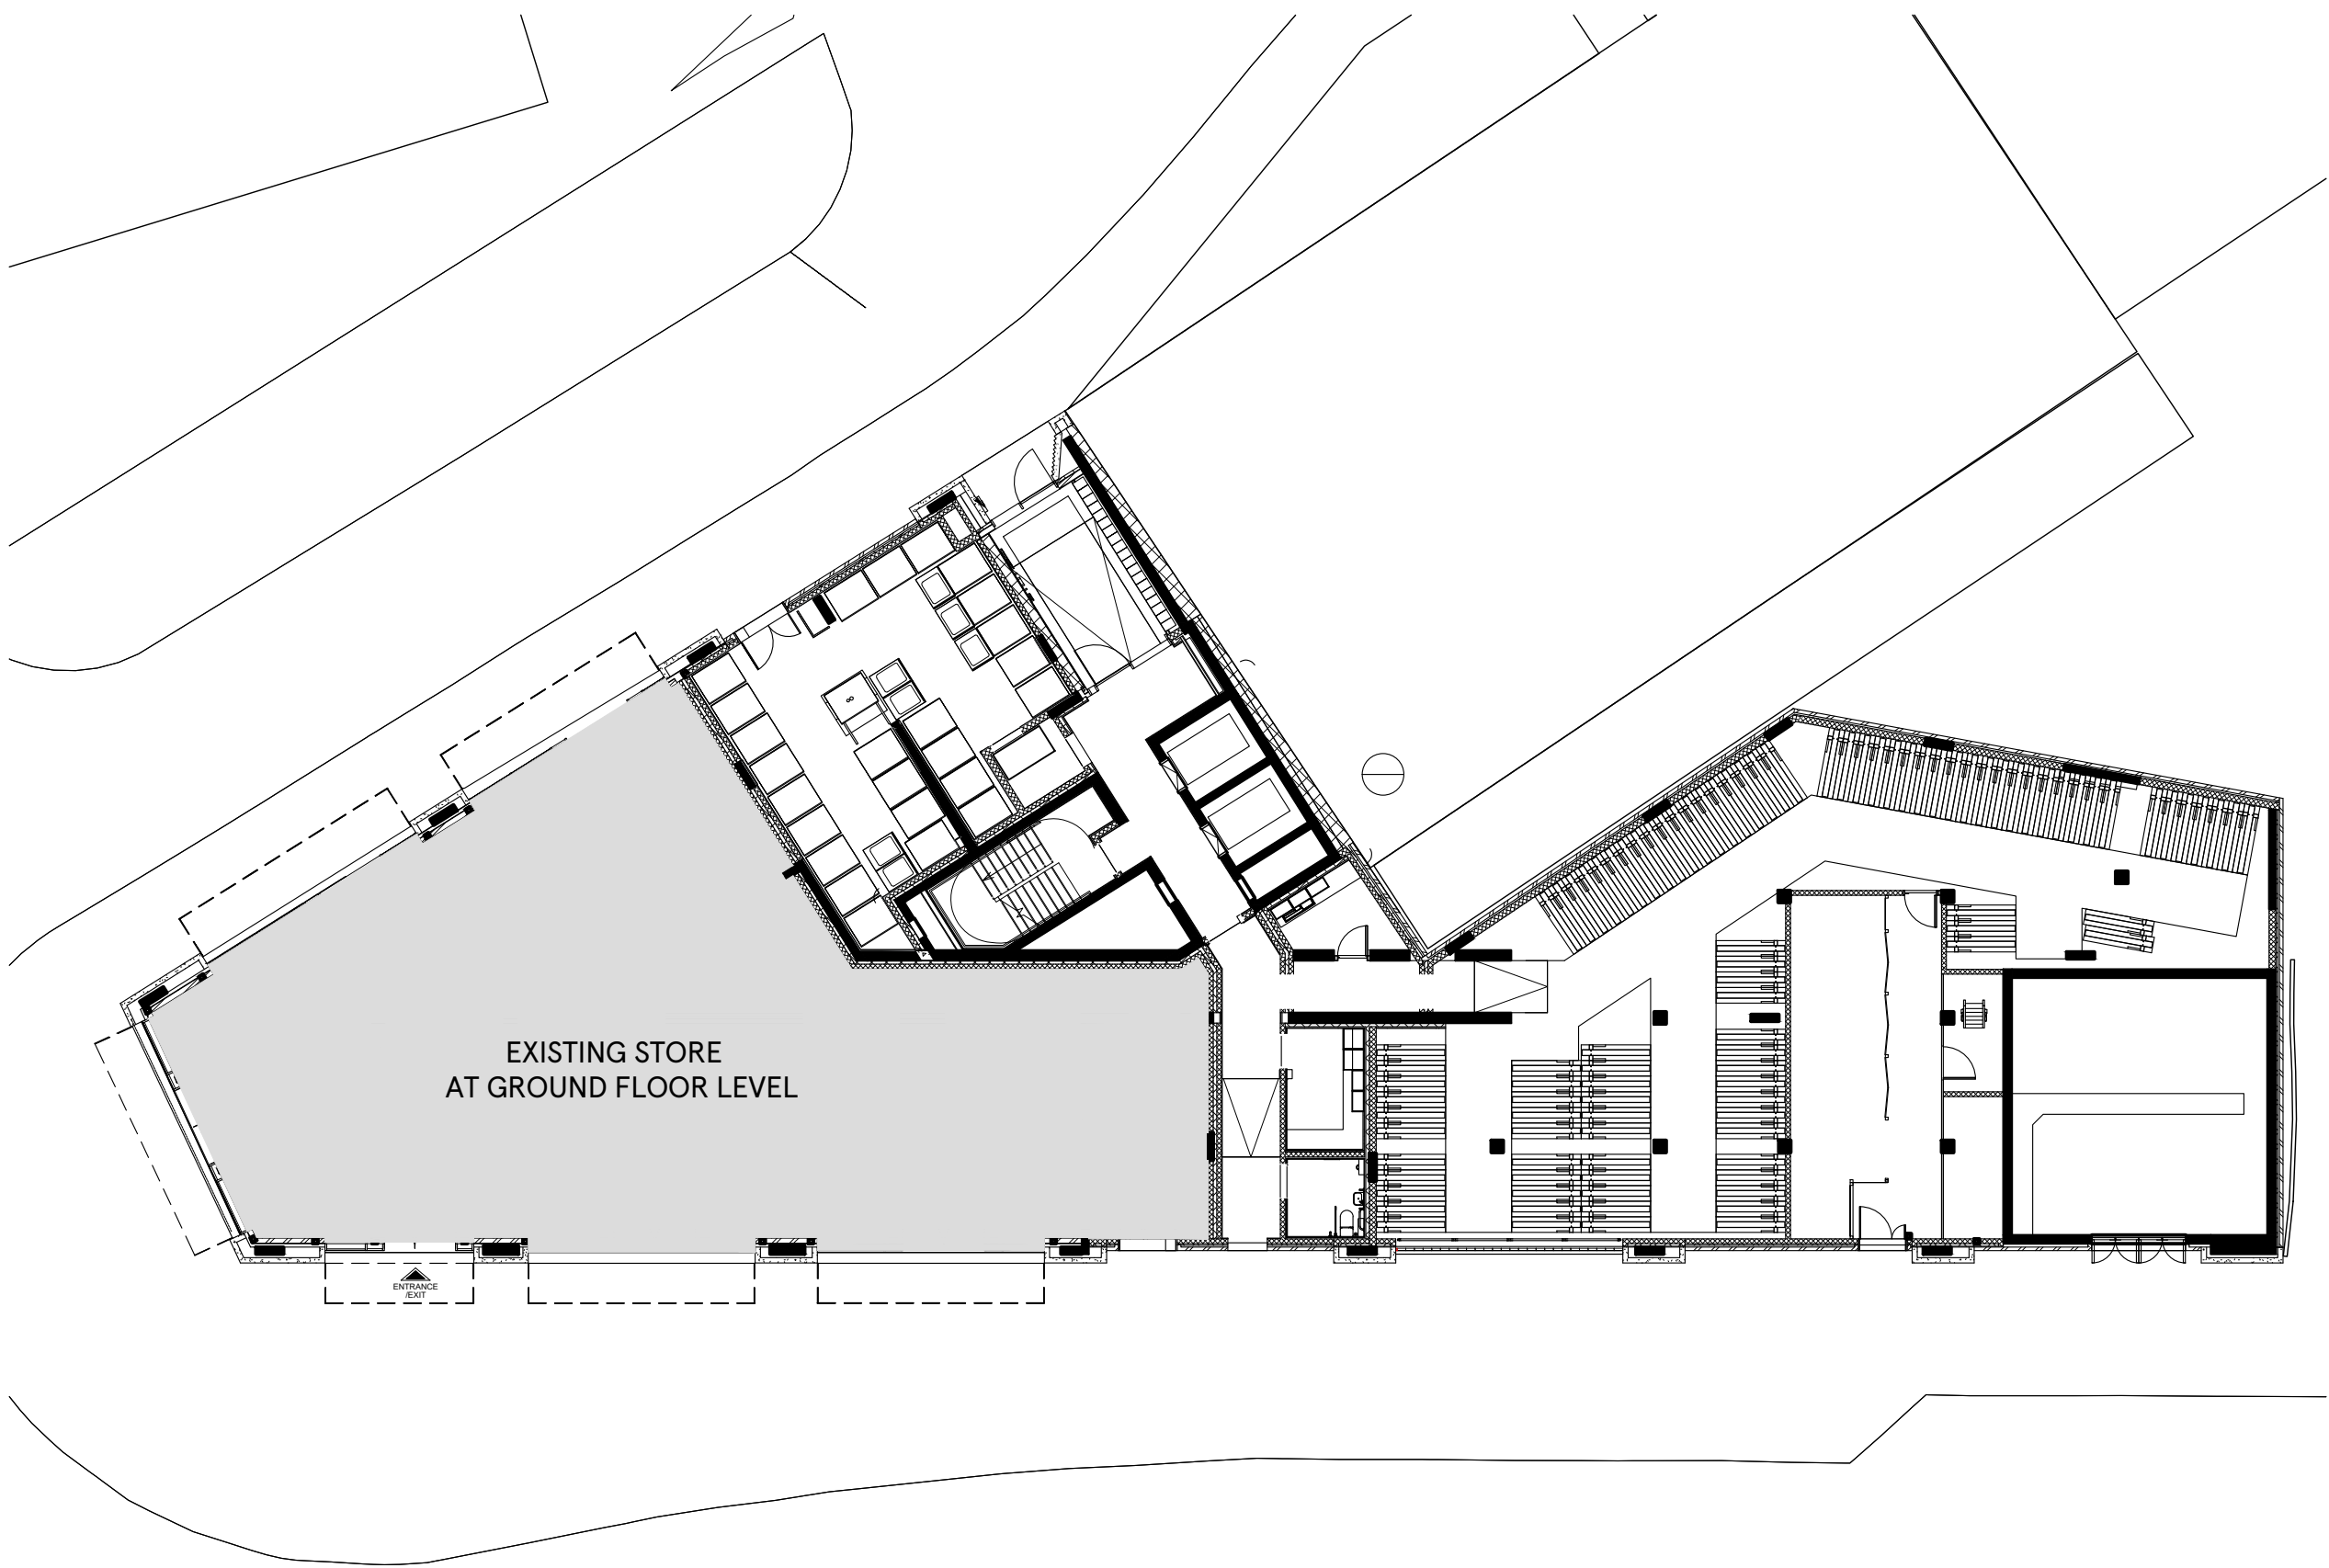


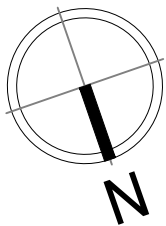

SCALE BAR

 

DRAWING NO
02_TOTT_02A

SCALE
1:200@A2

DATE
27.03.2023

CHECKED BY
RITESH
DRAWN BY
PRIYANKA

STORE TYPE
EXPRESS

STORE NAME
TOTTENHAM HALE ROAD

CONTENT
EXISTING SITE PLAN AT GROUND_LOUVRE

TESCO

FEASIBILITY PLANNING
STORE PLANNING DEPARTMENT
PROPERTY SERVICES
HIGHWOODS BUILDING, KESTREAL WAY
WELWYN GARDEN CITY, HERTFORDSHIRE, AL7 1GB UK
TELEPHONE : 01707 395150

THE COPYRIGHT AND ALL OTHER RIGHTS IN AND RELATING TO THIS PUBLICATION
BELONG TO AND ARE THE SOLE PROPERTY OF TESCO STORES LIMITED.
ALL RIGHTS ARE RESERVED. NEITHER THE WHOLE NOR ANY PART OF THIS
PUBLICATION MAY BE REPRODUCED OR TRANSMITTED IN ANY FORM OR BY ANY
ELECTRONIC OR MECHANICAL MEANS INCLUDING PHOTOCOPYING AND RECORDING
OR FROM ANY RETRIEVAL SYSTEM WITHOUT THE PRIOR WRITTEN LICENCE FROM THE
OWNER. ©1997 TESCO STORES LIMITED