



Proposed new 75mm Deep low pressure loss standard bladed discharge louvre with bird mesh behind at mezzanine floor level.

Proposed new 75mm Deep low pressure loss standard bladed intake louvre with bird mesh behind at mezzanine floor level.



NORTH ELEVATION

SCALE BAR

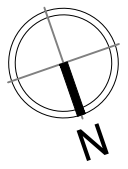 

DRAWING NO 03_TOTT_03B	STORE TYPE EXPRESS	 FEASIBILITY PLANNING STORE PLANNING DEPARTMENT PROPERTY SERVICES HIGHWOODS BUILDING, KESTRAL WAY WELWYN GARDEN CITY, HERTFORDSHIRE, AL7 1GB UK TELEPHONE : 01707 395150 THE COPYRIGHT AND ALL OTHER RIGHTS IN AND RELATING TO THIS PUBLICATION BELONG TO AND ARE THE SOLE PROPERTY OF TESCO STORES LIMITED. ALL RIGHTS ARE RESERVED. NEITHER THE WHOLE NOR ANY PART OF THIS PUBLICATION MAY BE REPRODUCED OR TRANSMITTED IN ANY FORM OR BY ANY ELECTRONIC OR MECHANICAL MEANS INCLUDING PHOTOCOPIING AND RECORDING OR FROM ANY RETRIEVAL SYSTEM WITHOUT THE PRIOR WRITTEN LICENCE FROM THE OWNER. © 1997 TESCO STORES LIMITED
SCALE 1:100@A3	DATE 03.07.2023	
CHECKED BY DEEKSHA	CONTENT PROPOSED ELEVATION_LOUVRE	
DRAWN BY MOHAMMED AFLAH K H		