

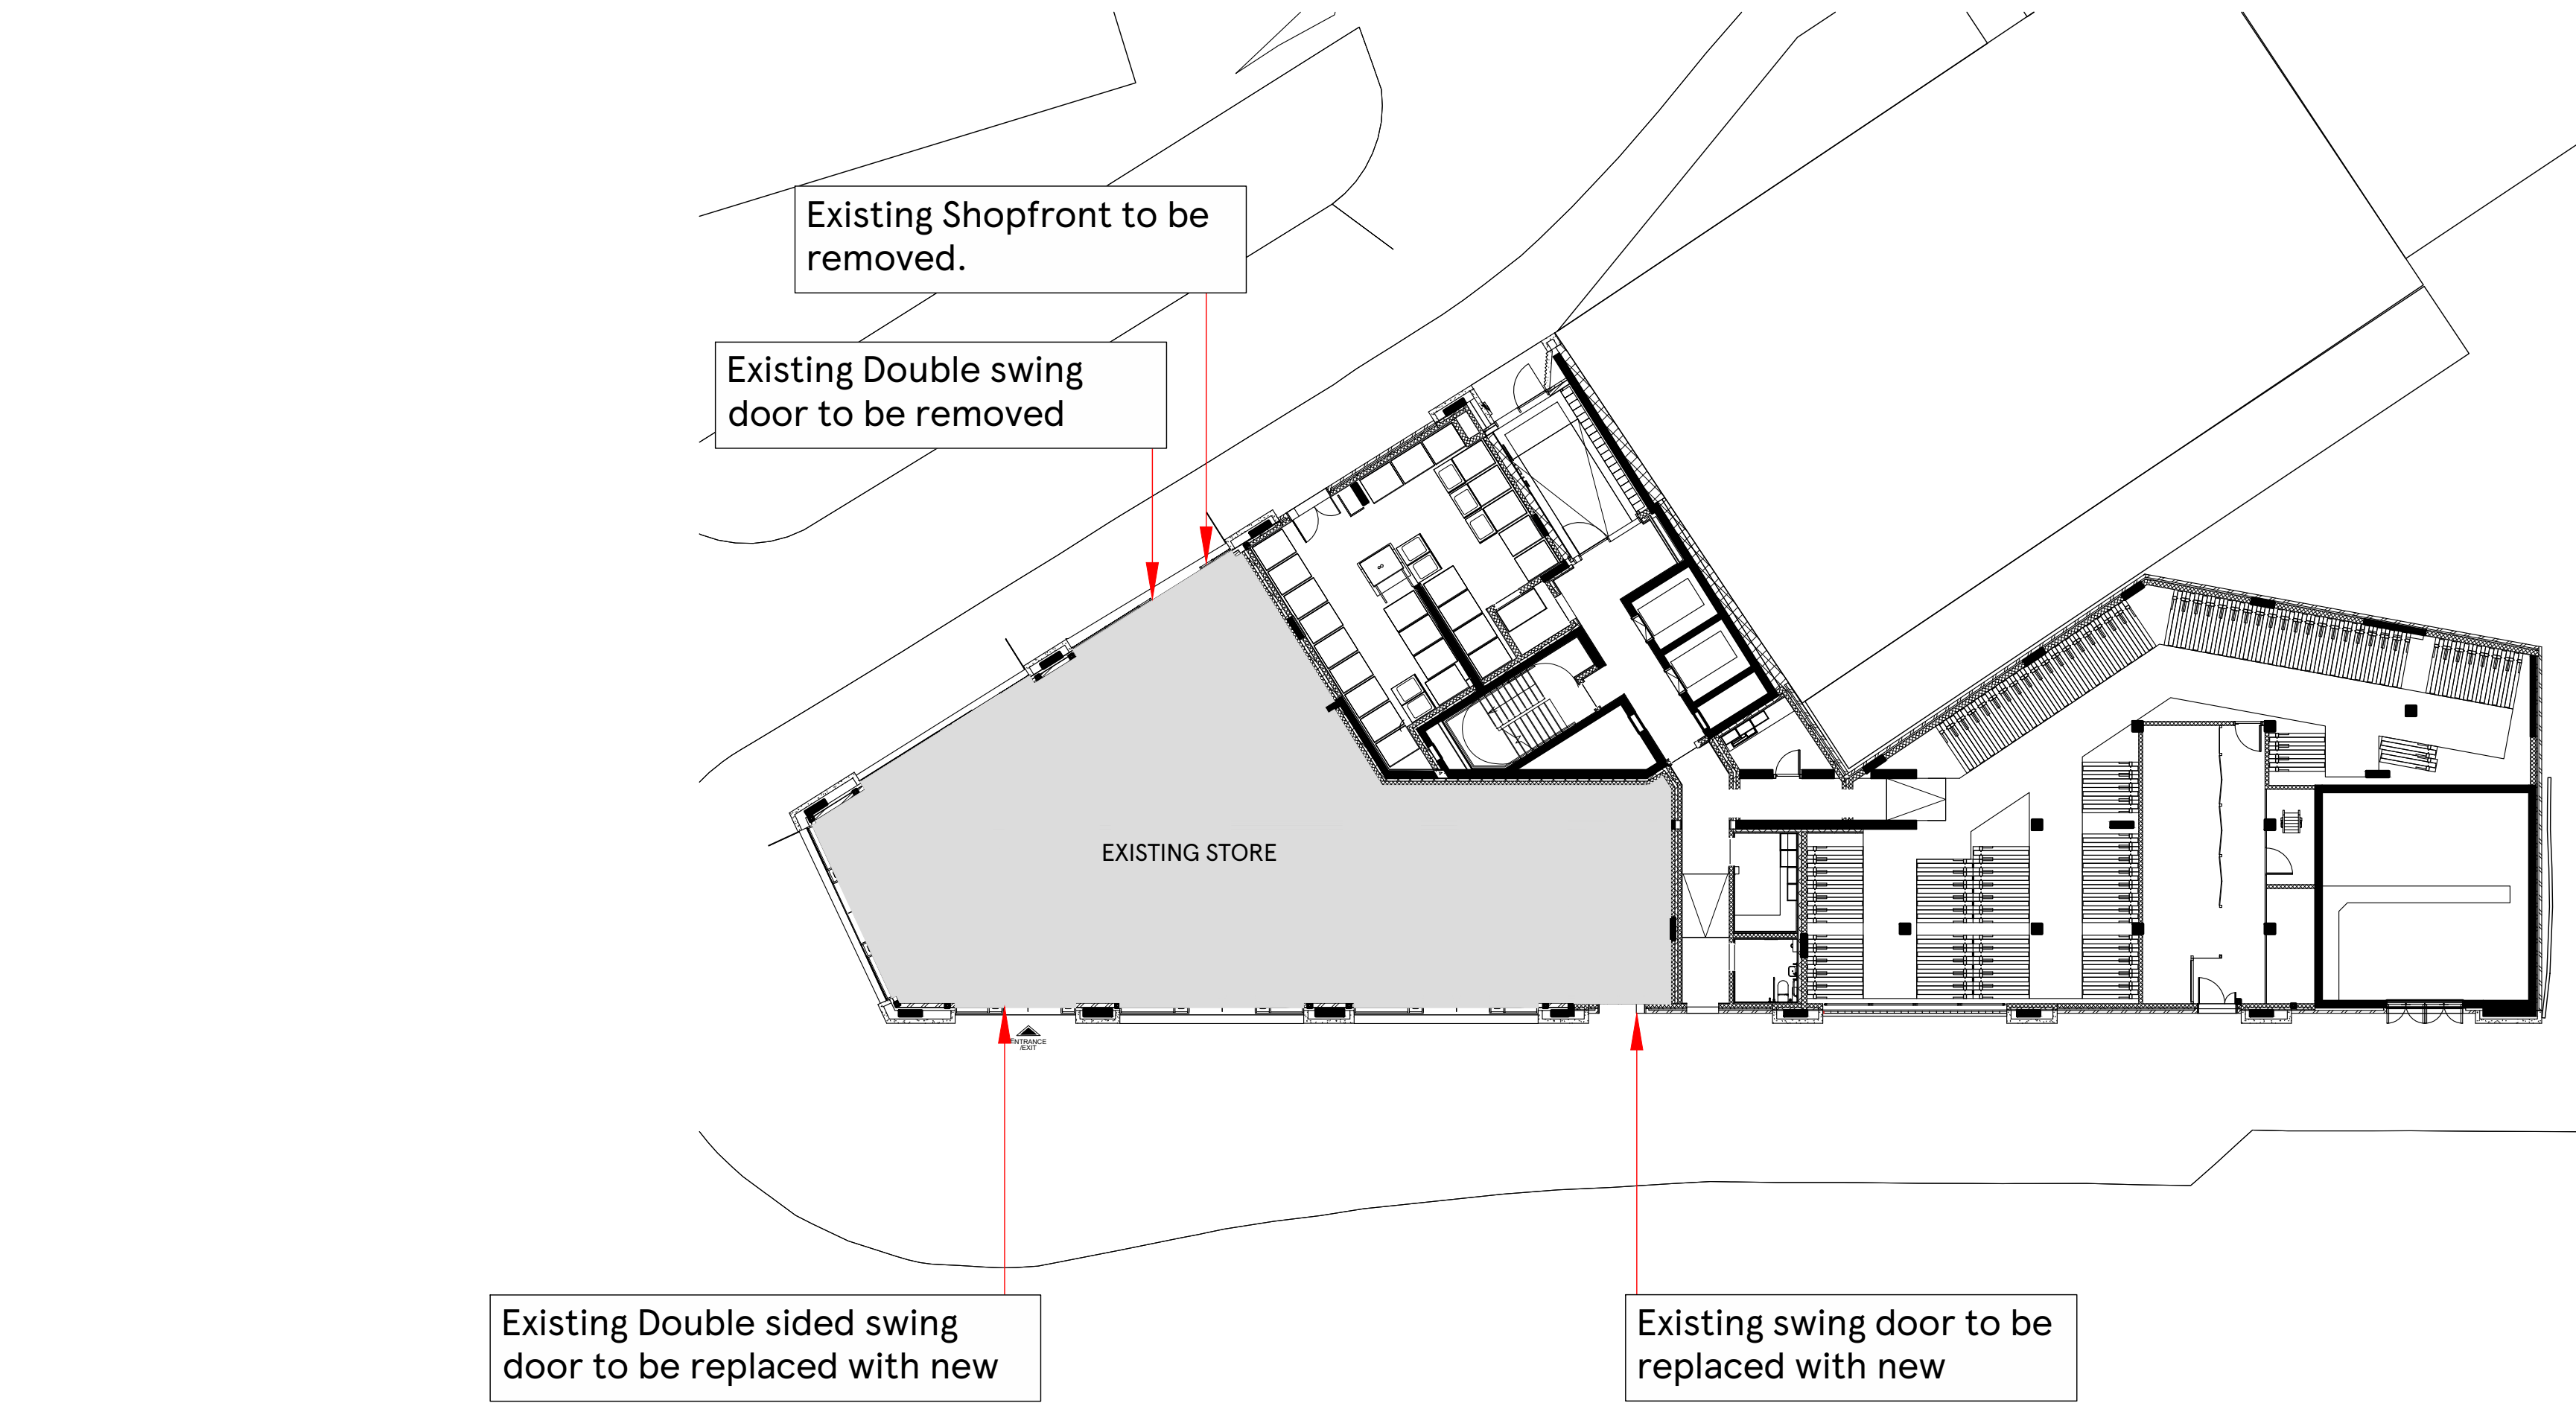


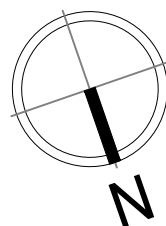

SCALE BAR

 

DRAWING NO
02_TOTT_02F

SCALE
1:200@A2

DATE
27.03.2023

CHECKED BY
DEEKSHA

DRAWN BY
MOHAMMED AFLAH K H

STORE TYPE
EXPRESS

STORE NAME
TOTTENHAM HALE ROAD

CONTENT
EXISTING SITE PLAN_SHOPFRONT