




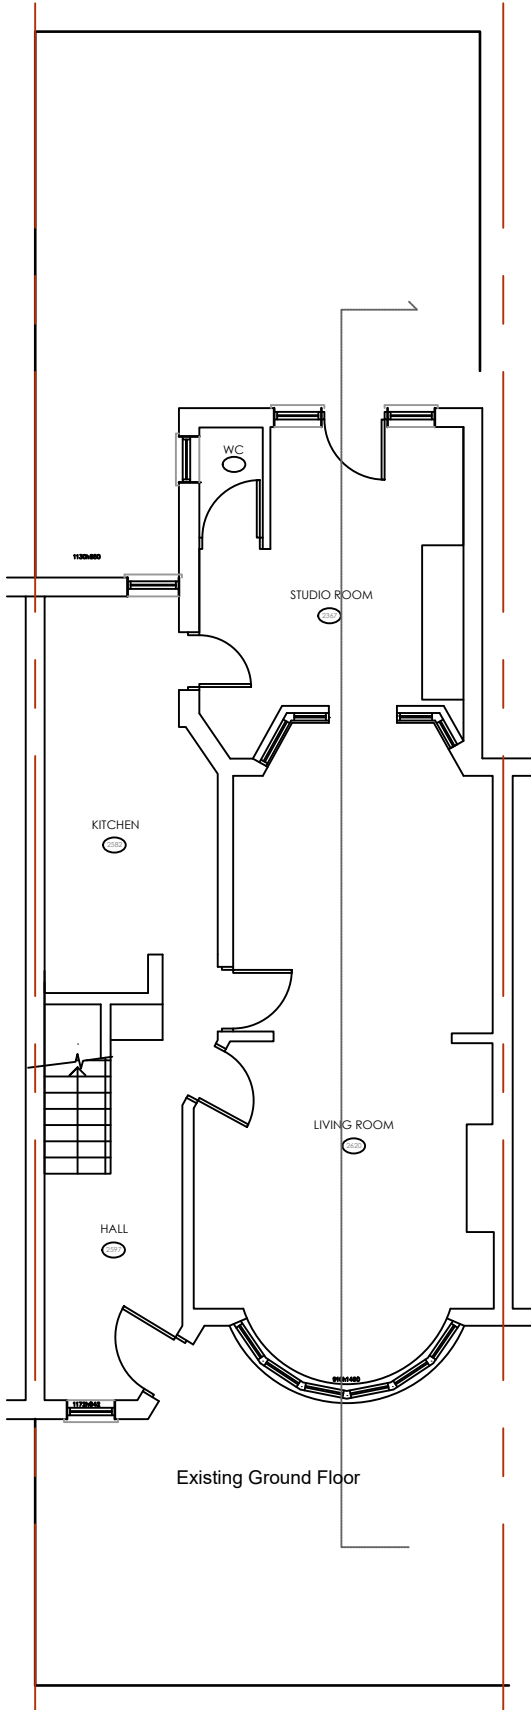

Existing Ground Floor

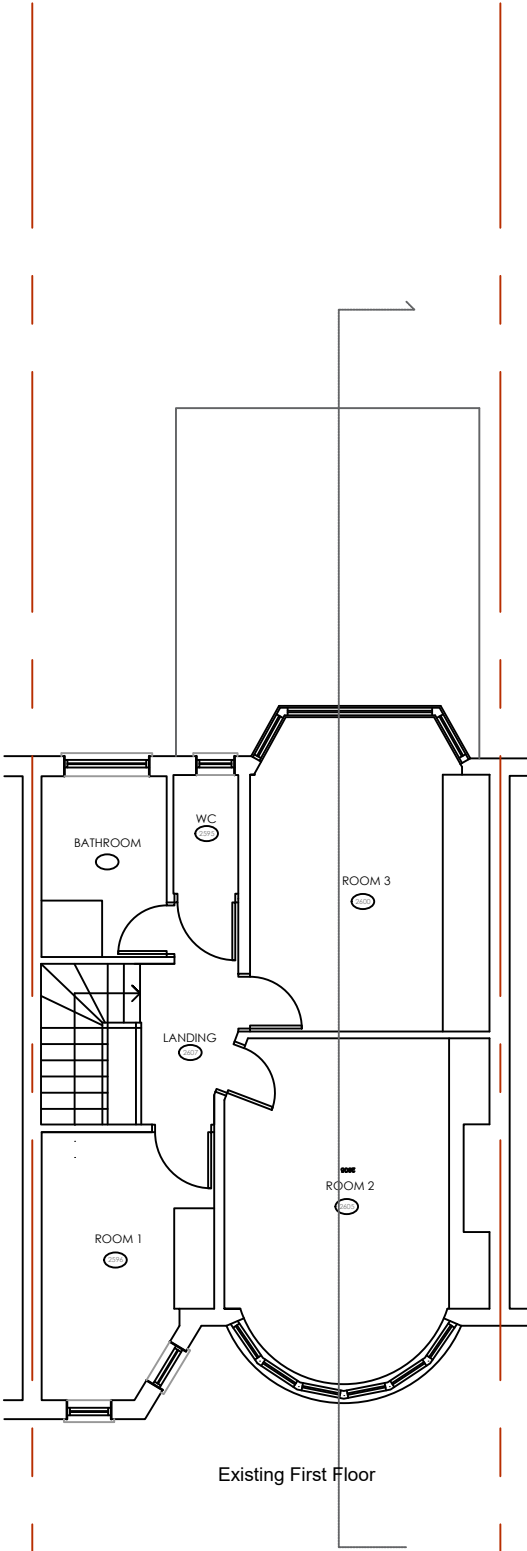

Existing First Floor

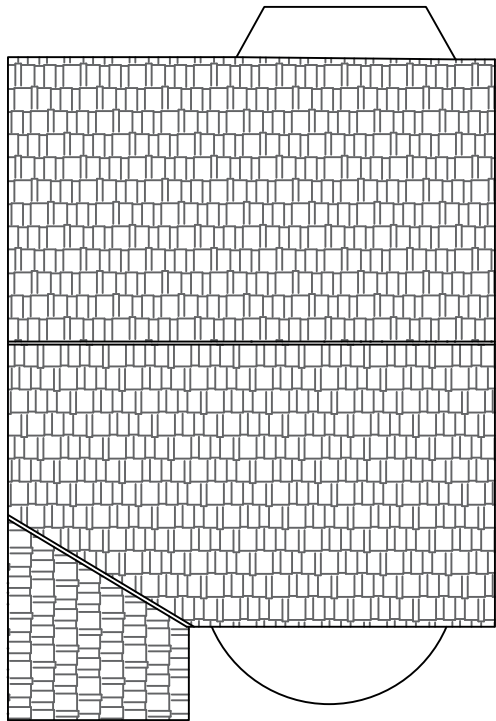

Existing Roof plan

WELL DESIGNS
1B Braydon Road
London N16 5QD
020 35149817 M: 07506924401
E: info@welldesigns.co.uk



PROJECT:	29 Riverside Road London N15 6DA		DATE: 19.07.23		SCALE: 1:100 At A3	
	TITLE: EXISTING FLOOR PLANS		DWG NO: 01	REV:	ALL DIMENSIONS TO BE CHECKED ON SITE	