

- NOTES
1. All dimensions are to be checked on site prior to the commencement of work and any discrepancy is to be reported to the construction manager before construction.
 2. All work is to comply with current Building Regulations and allied legislation.
 3. All contractors and sub-contractors must ensure that they have the latest issue of this drawing and details before the commencement of work on site.
 4. All materials are to be used and installed in strict compliance with the relevant manufacturers instructions and recommendations.
 5. All works on site, managed and implemented as a result of the designs indicated on this drawing, are to be given full consideration for compliance with the Health and Safety L24 Regulations in respect of design and implementation on site and no works are to be undertaken if it is considered that compliance with the Building Regulations cannot be achieved.
 6. All dimensions shown in millimeters.
 7. Footprint of buildings shown at 10m above ground level.




EXISTING REAR ELEVATION - 1:100




EXISTING SIDE ELEVATION - 1:100




EXISTING FRONT ELEVATION - 1:100

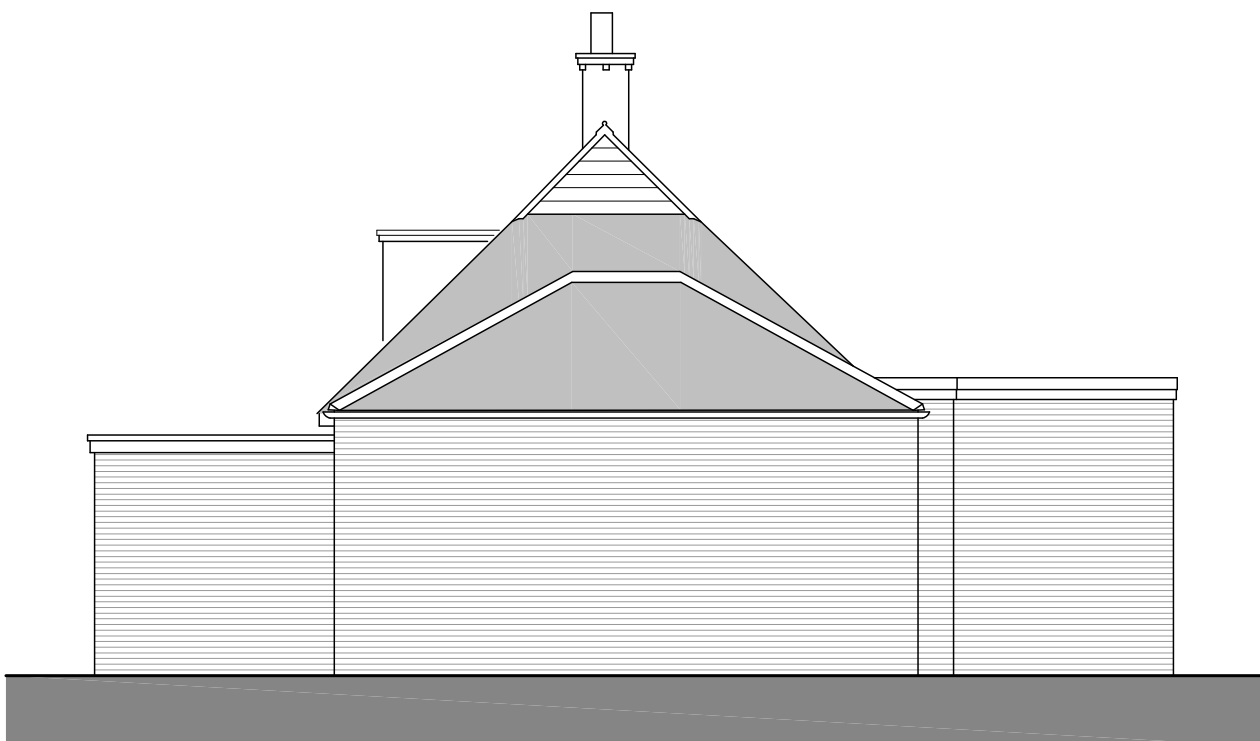

EXISTING SIDE ELEVATION - 1:100

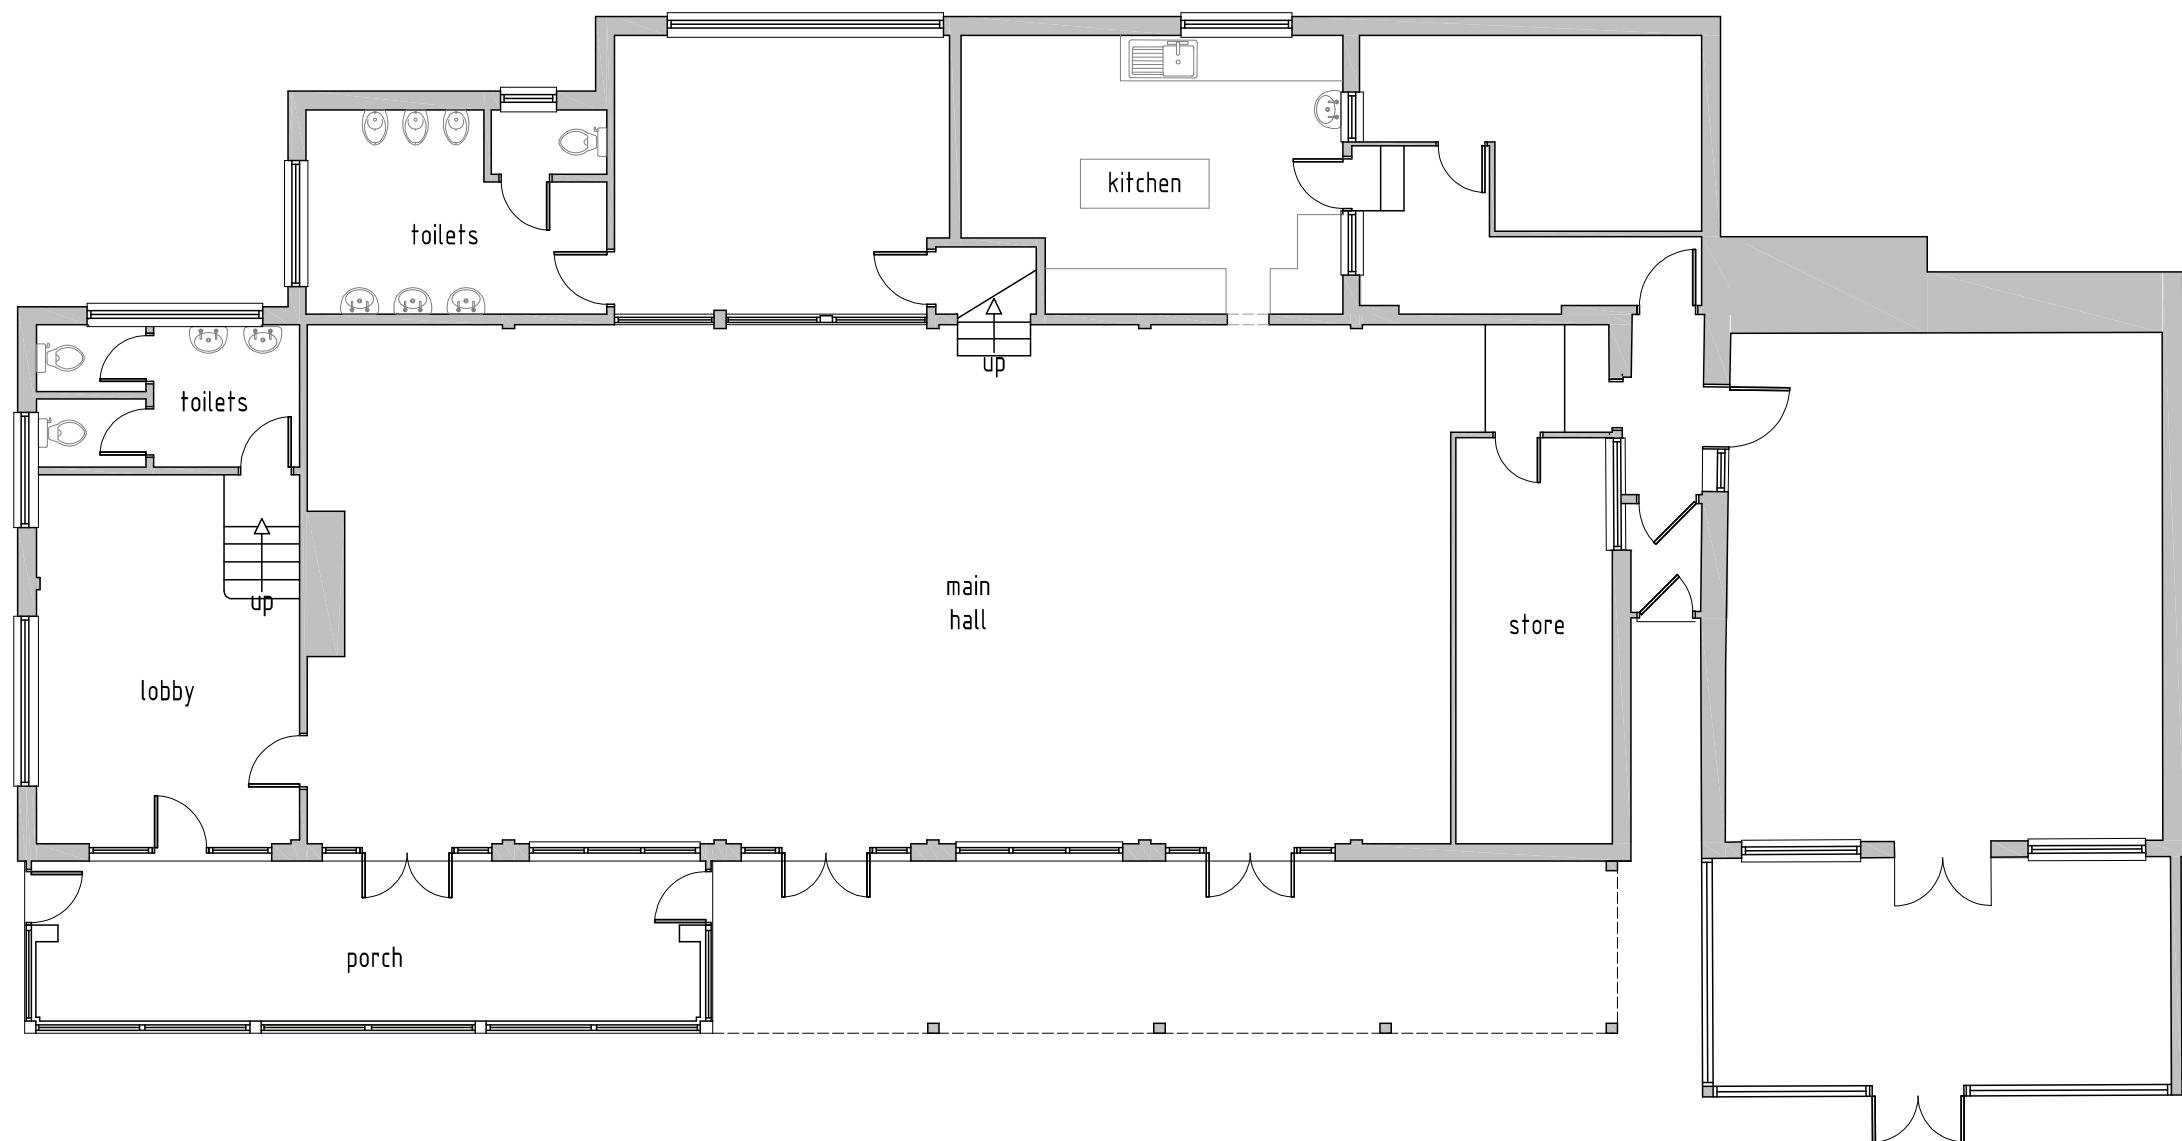

EXISTING GROUND FLOOR PLAN - 1:100

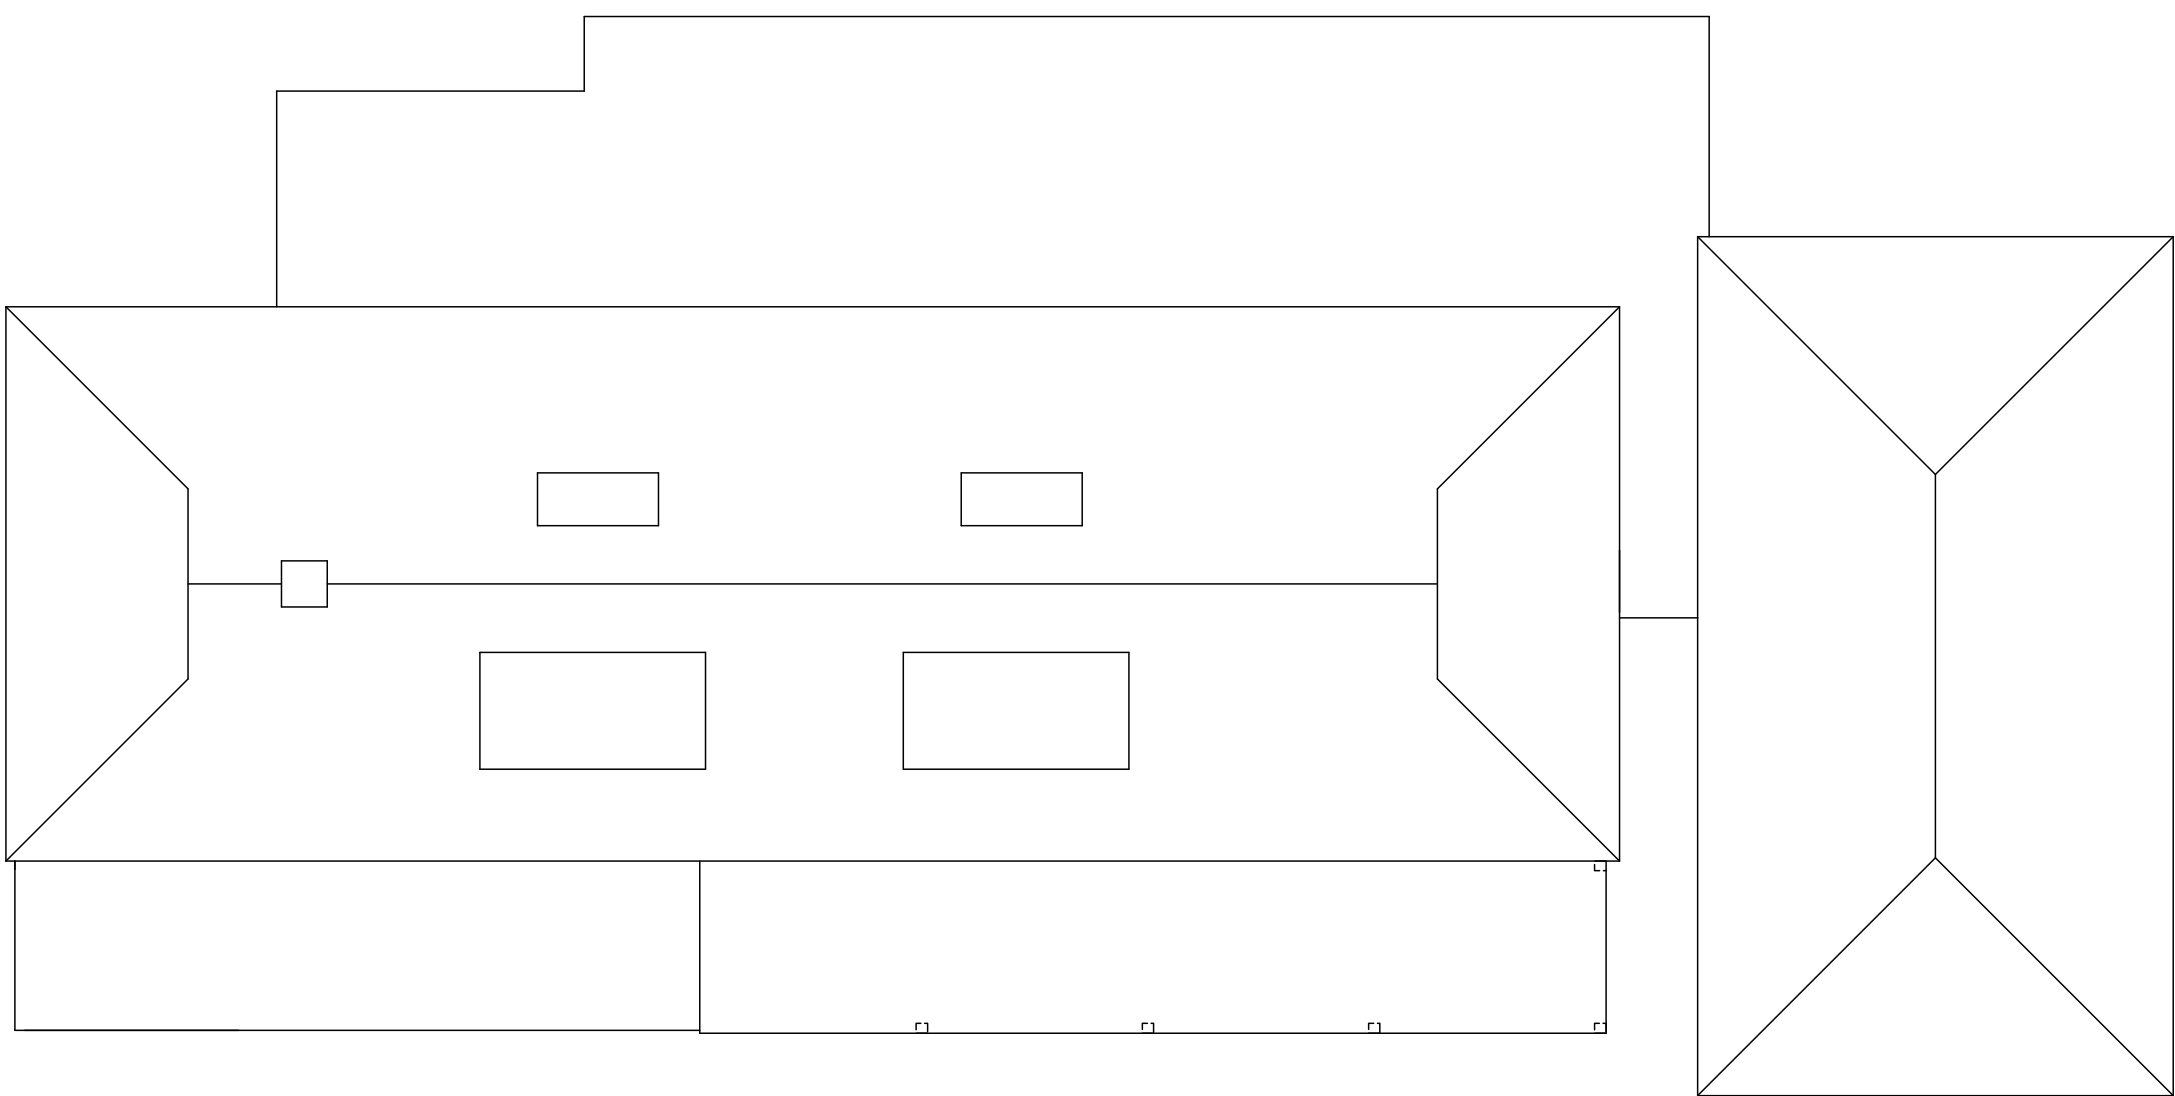

EXISTING ROOF AREA PLAN - 1:100



rev:	B	22-12-2021	Rear glazing adjusted in accordance with site photos
rev:	A	20-12-2021	Updated with survey details

scale:	1:100	A1	date:	11 / 12 / 2020
drawing no:	1361 / P3 / 2	B	drawn:	AT

drawing: PLANNING PROPOSALS
EXISTING CLUB HOUSE

project: GLENCAIRN BOWLS CLUB,
BLAKE ROAD, SOUTHGATE, N11 2AF

client: GARY EATON



DUSEK DESIGN ASSOCIATES LTD
ARCHITECTURE + PLANNING
01895 831 103
info@dusek.co.uk
www.dusek.co.uk