




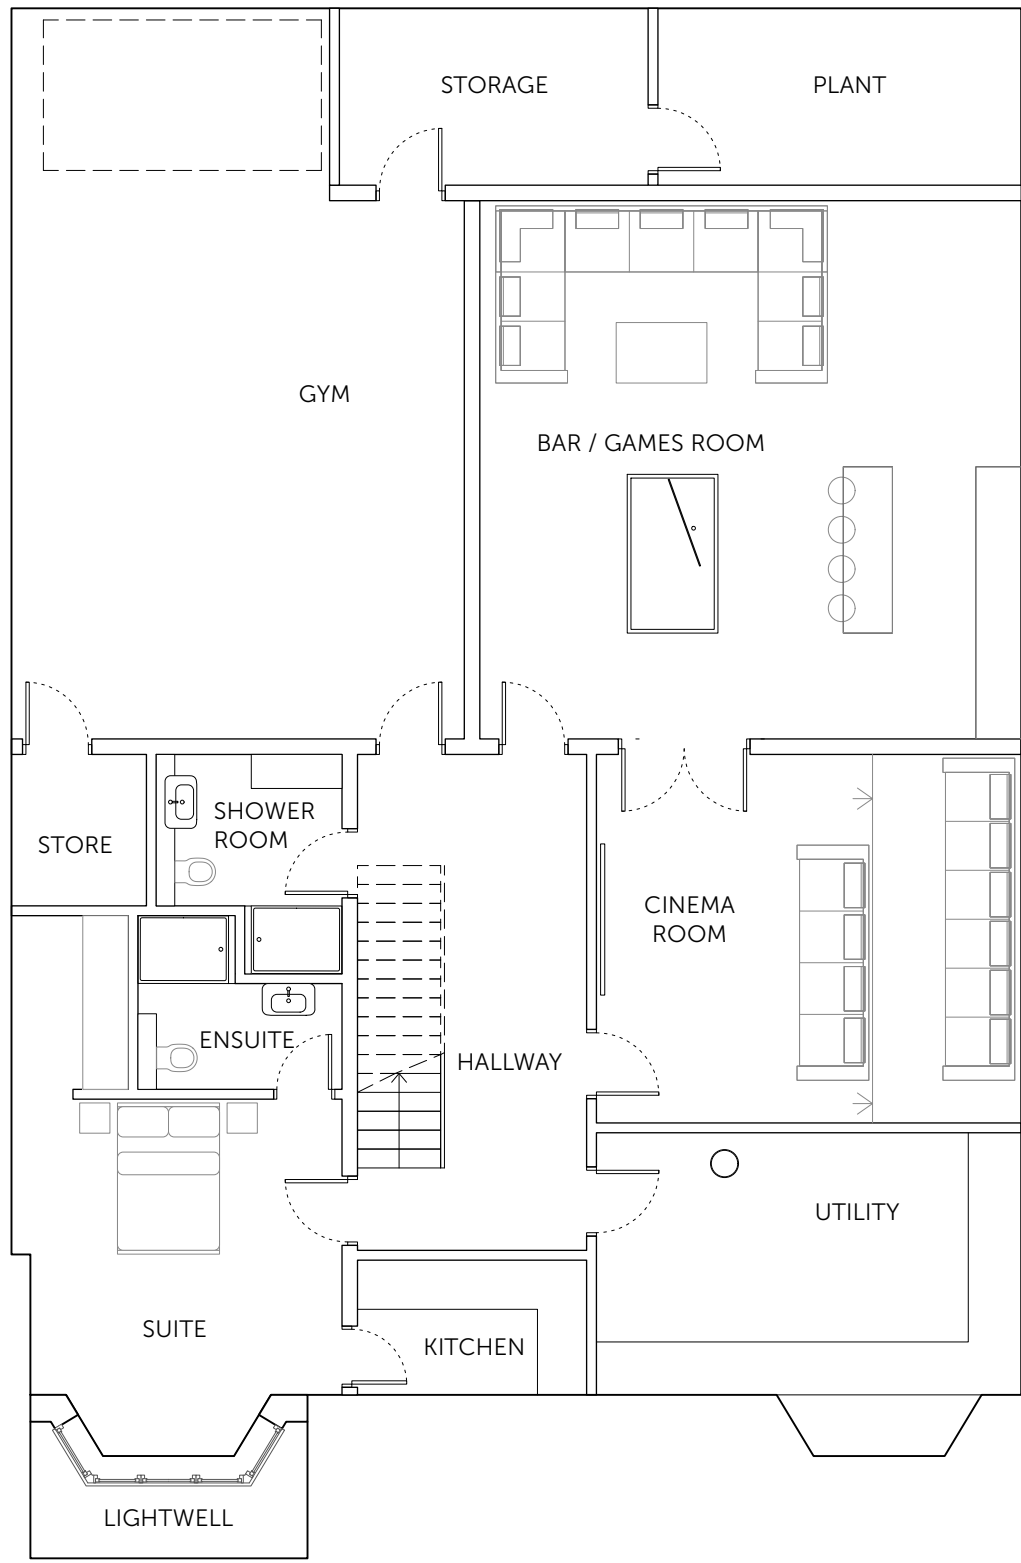


1 **Proposed Basement Floor Plan**
Scale: 1:100

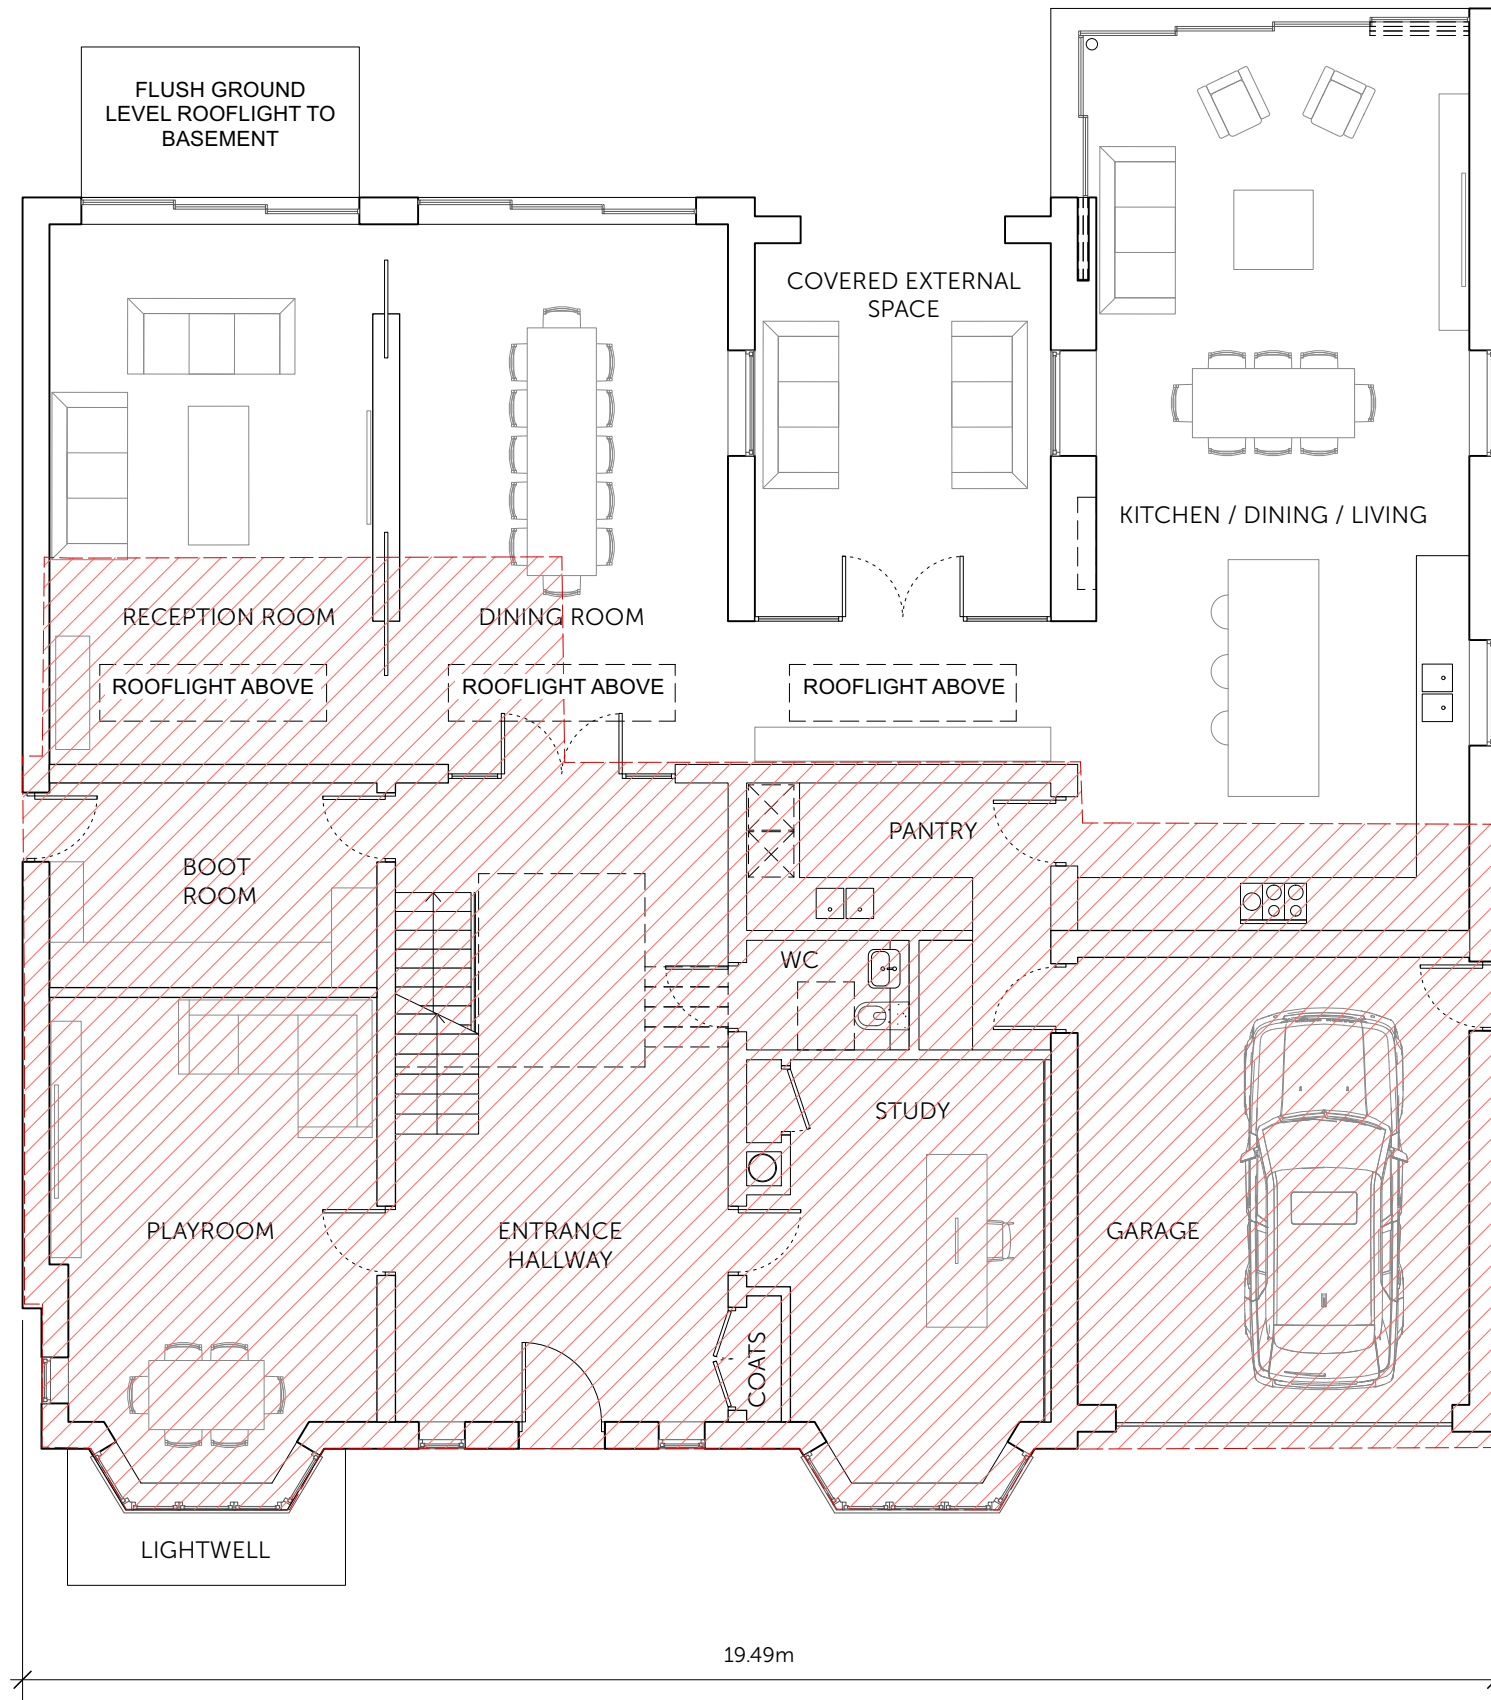


2 **Proposed Ground Floor Plan**
Scale: 1:100

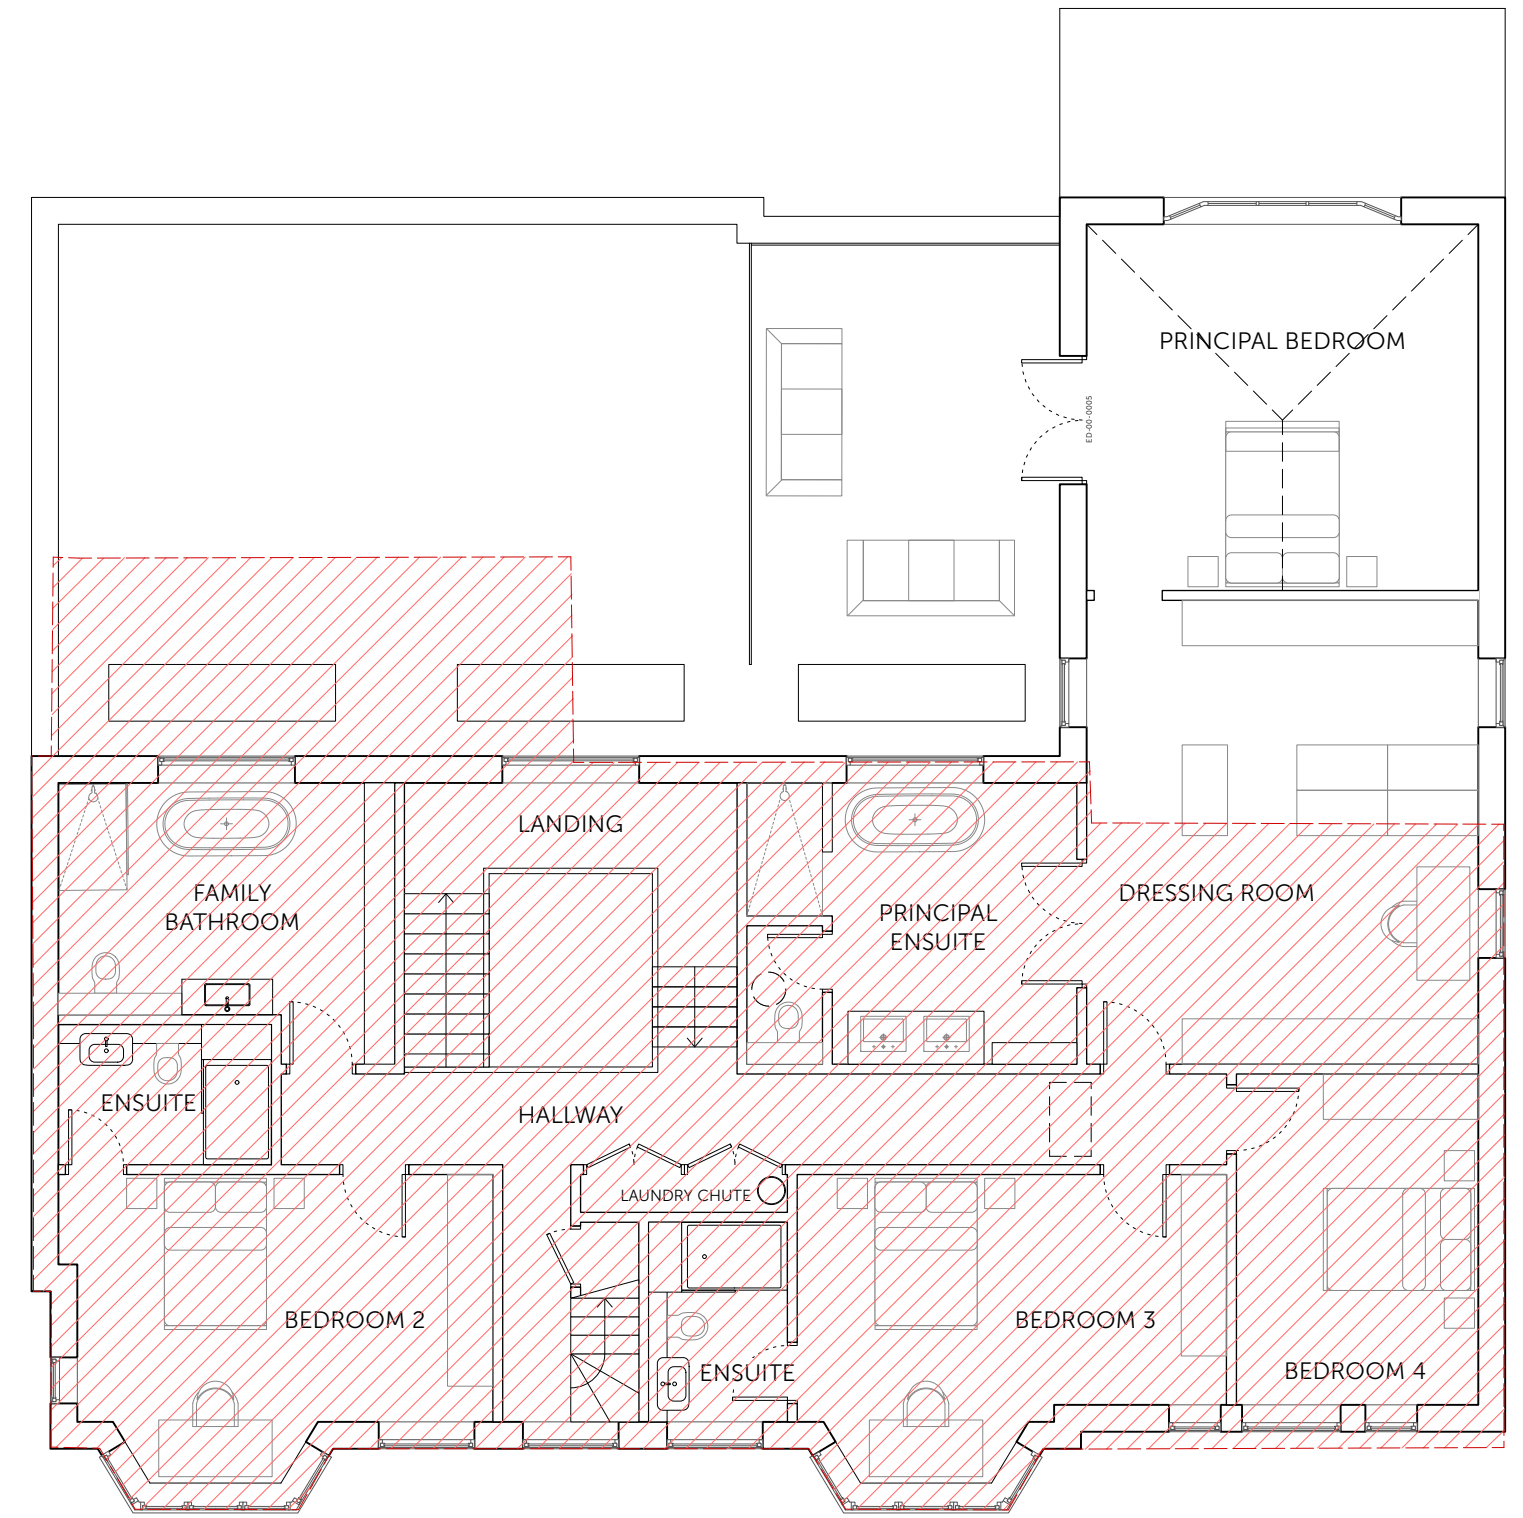

3 **Proposed First Floor Plan**
Scale: 1:100

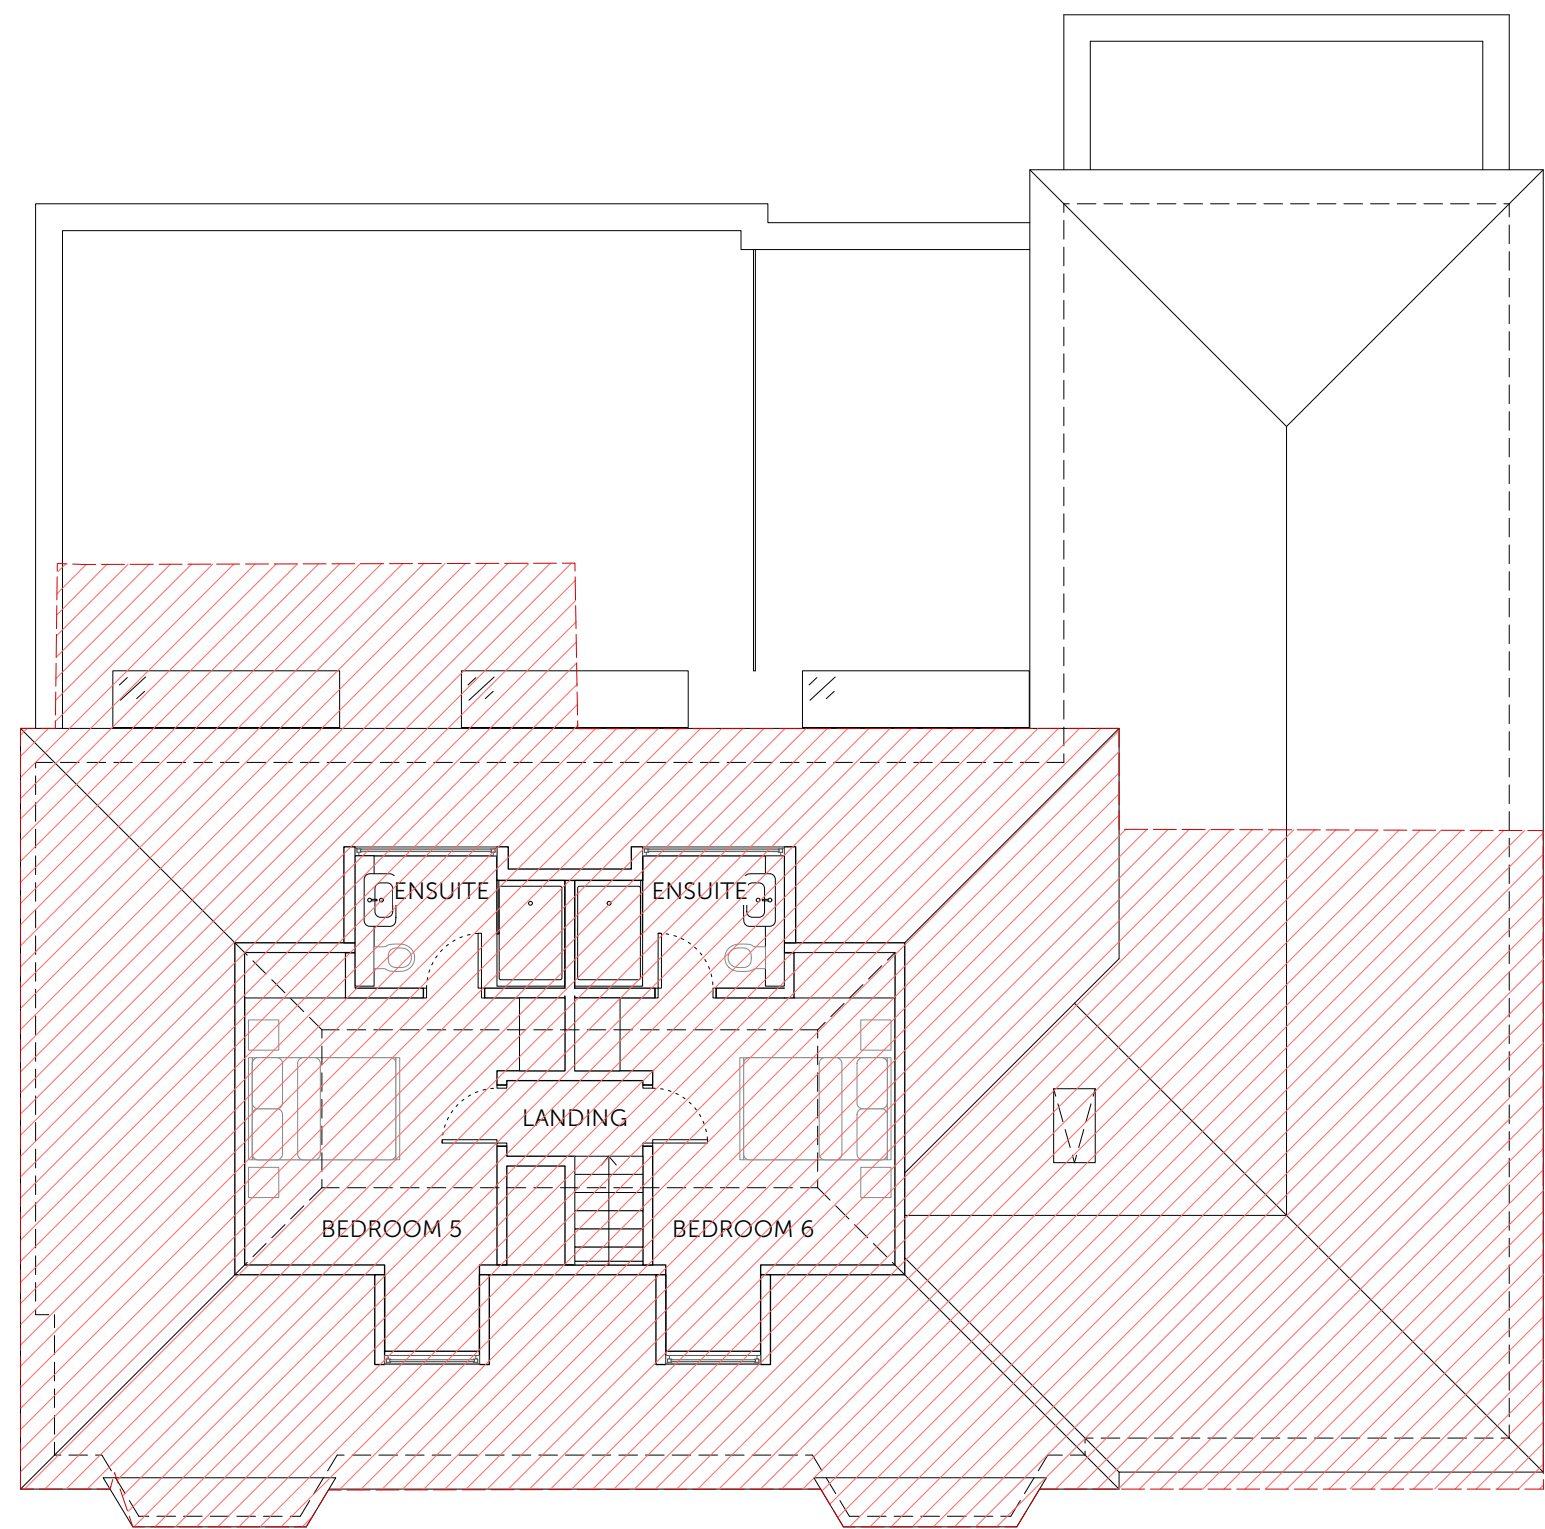

4 **Proposed Second Floor Plan**
Scale: 1:100

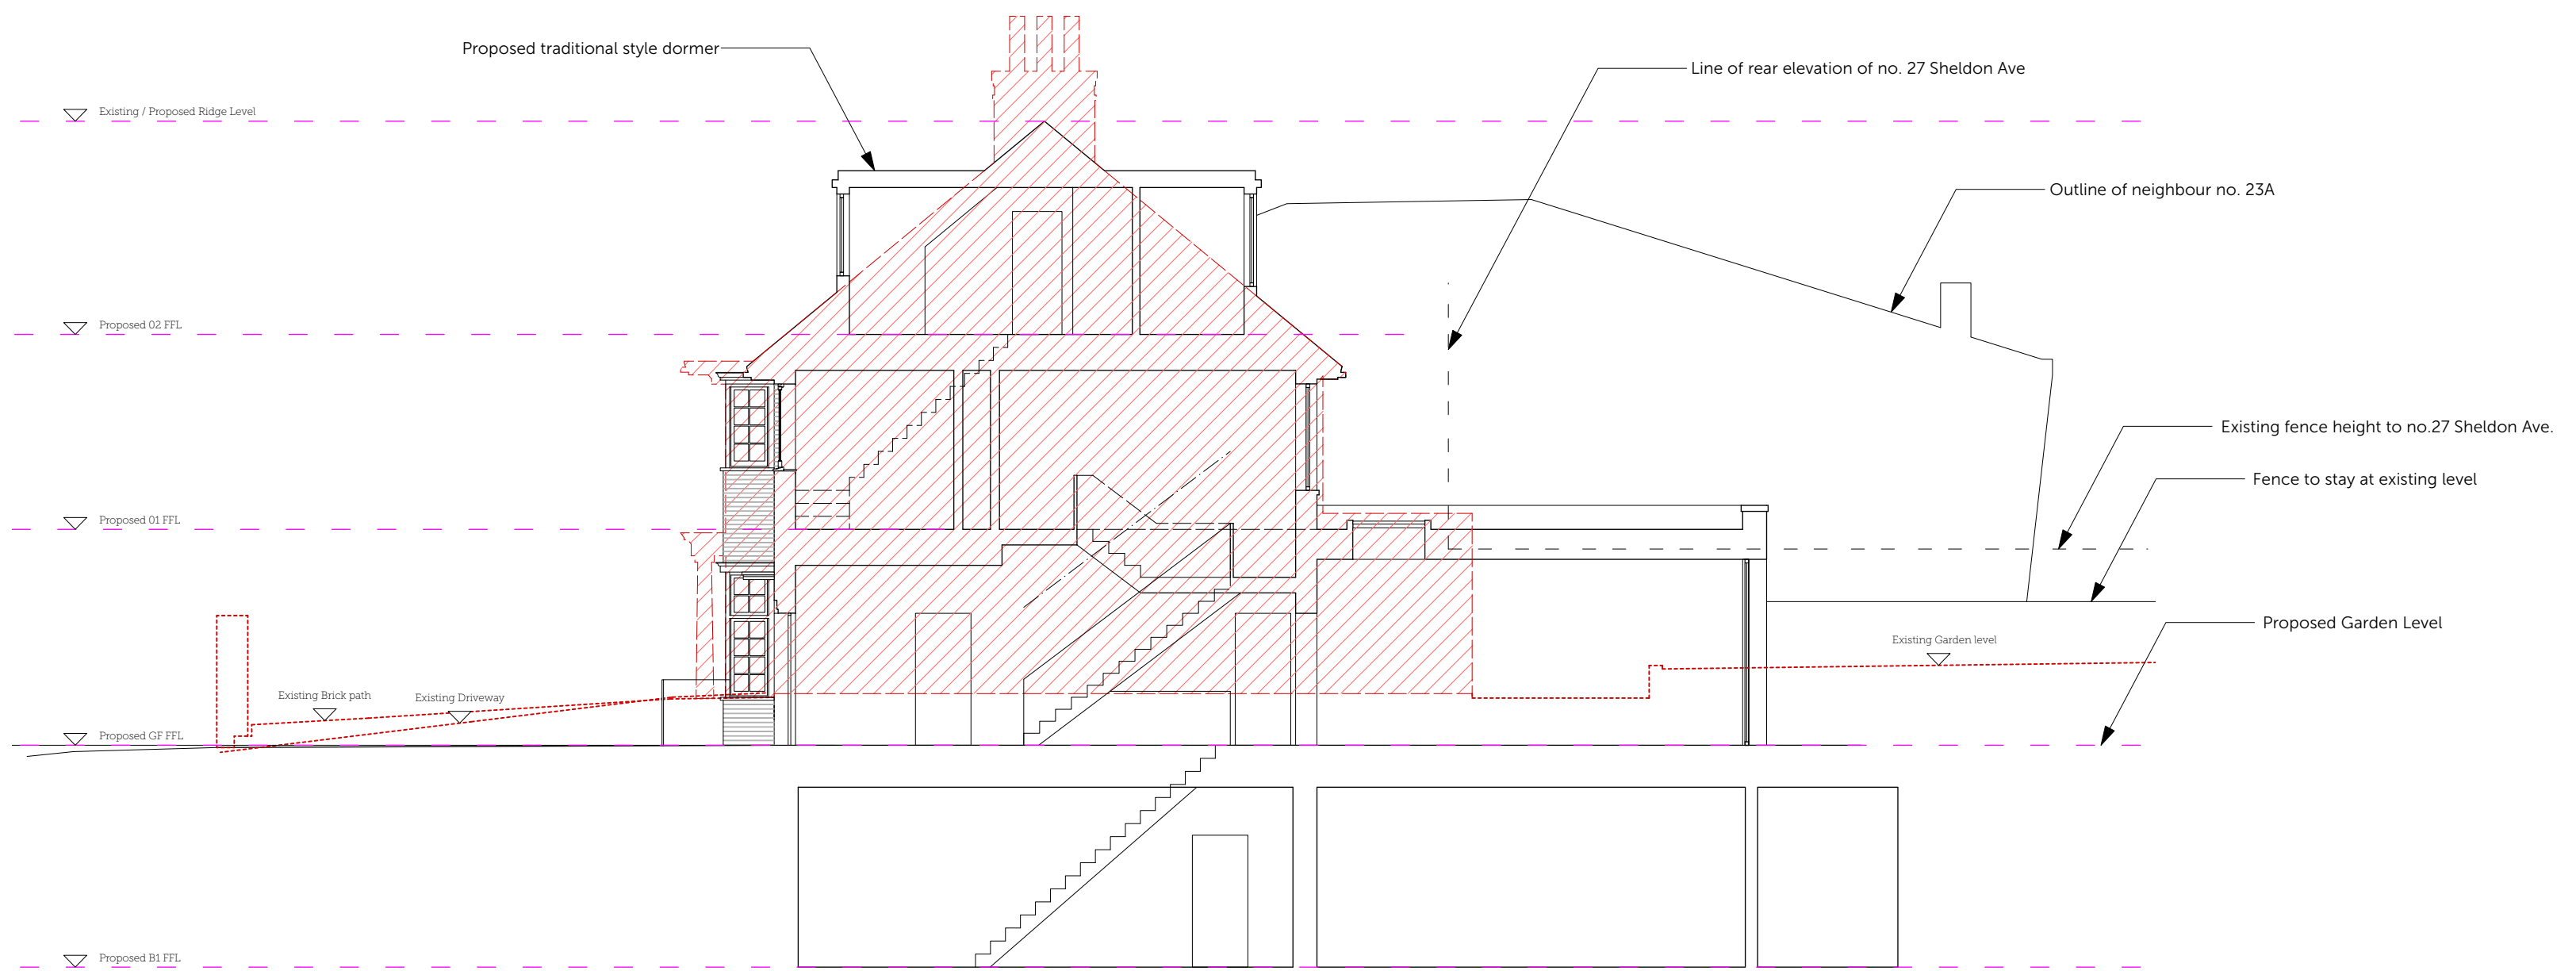

AA **Proposed Section AA**
Scale: 1:100

DO NOT SCALE FROM THIS DRAWING AND CHECK ALL DIMENSIONS ON SITE
THIS DRAWING IS TO BE READ IN CONJUNCTION WITH ALL OTHER RELEVANT INFORMATION FROM OTHER CONSULTANTS

REV	DATE	NOTES
A	28/07/2023	Client revisions.

DRAWN	PROJECT	TITLE
RM	25 Sheldon Avenue Hornsey, London, N6 4JS	Proposed Plans & Section

CHECKED	SCALE @ A1 1:100 / @ A3 1:200	DATE	NO	REV
TPR		July 2023	2208/P/100	A

cowper griffith architects

COWPER GRIFFITH ARCHITECTS LLP
15 HIGH STREET WHITTLESFORD CAMBRIDGE CB22 4LT
www.cowpergriffith.co.uk

