




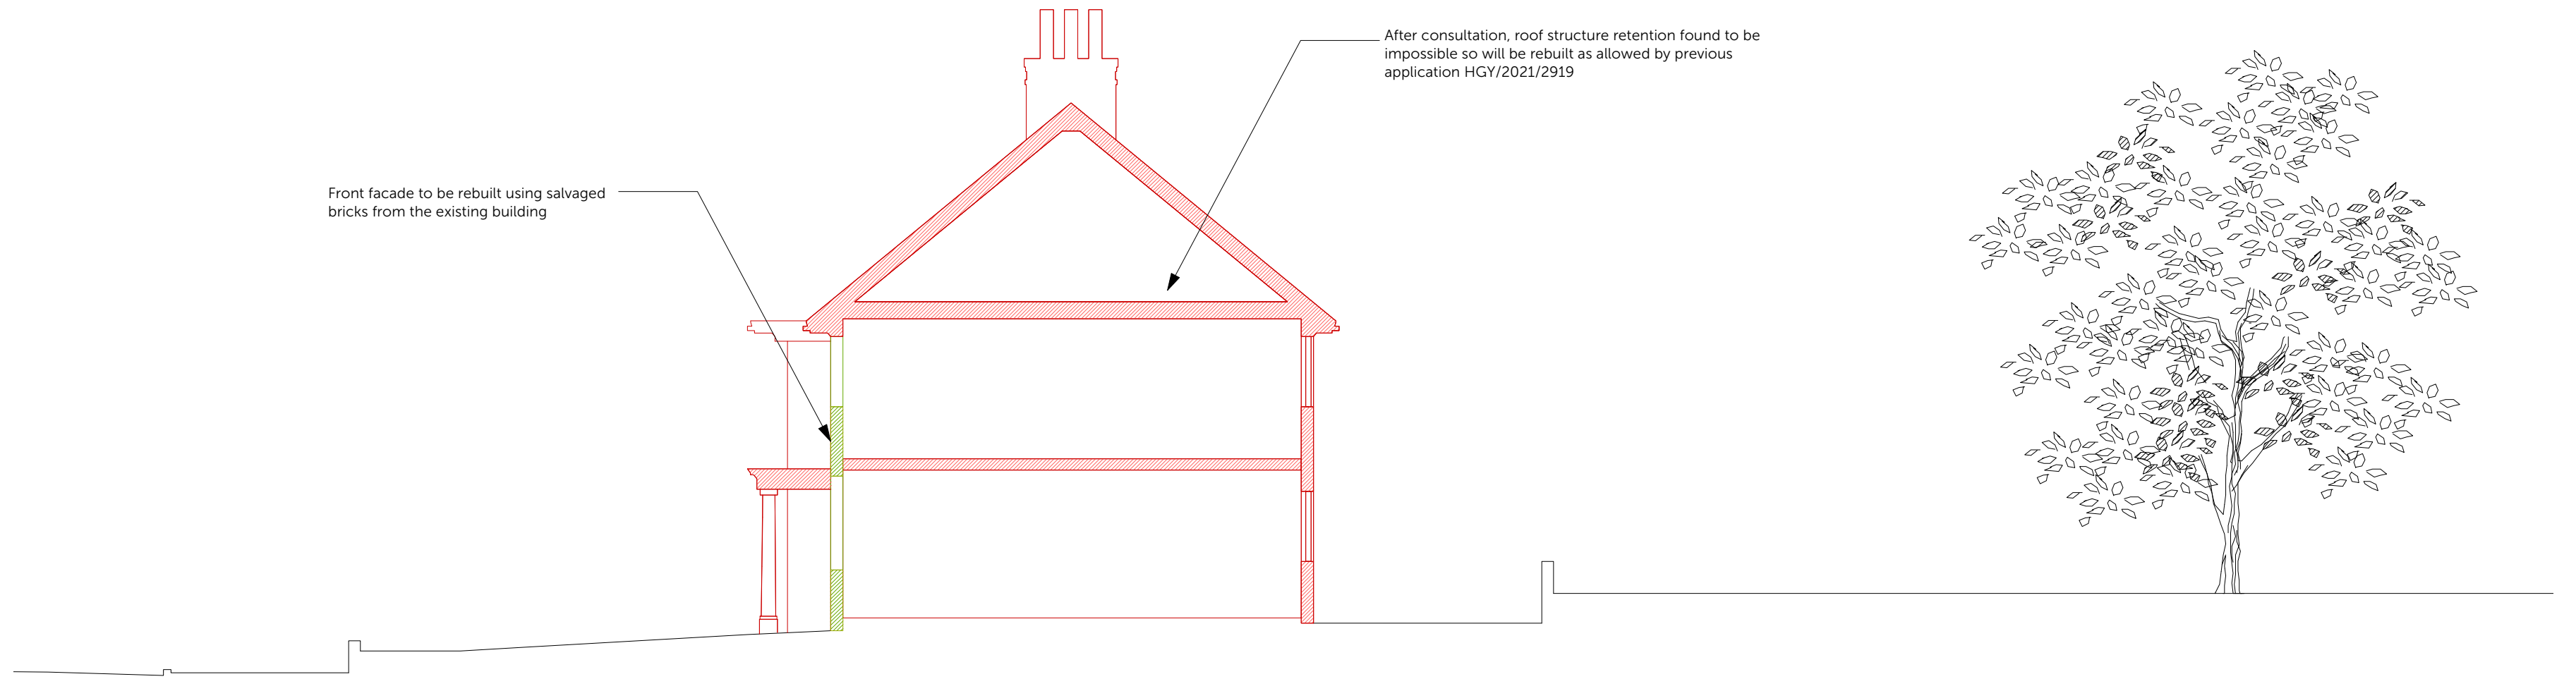


1 **LOCATION PLAN**  
Scale: 1:1250

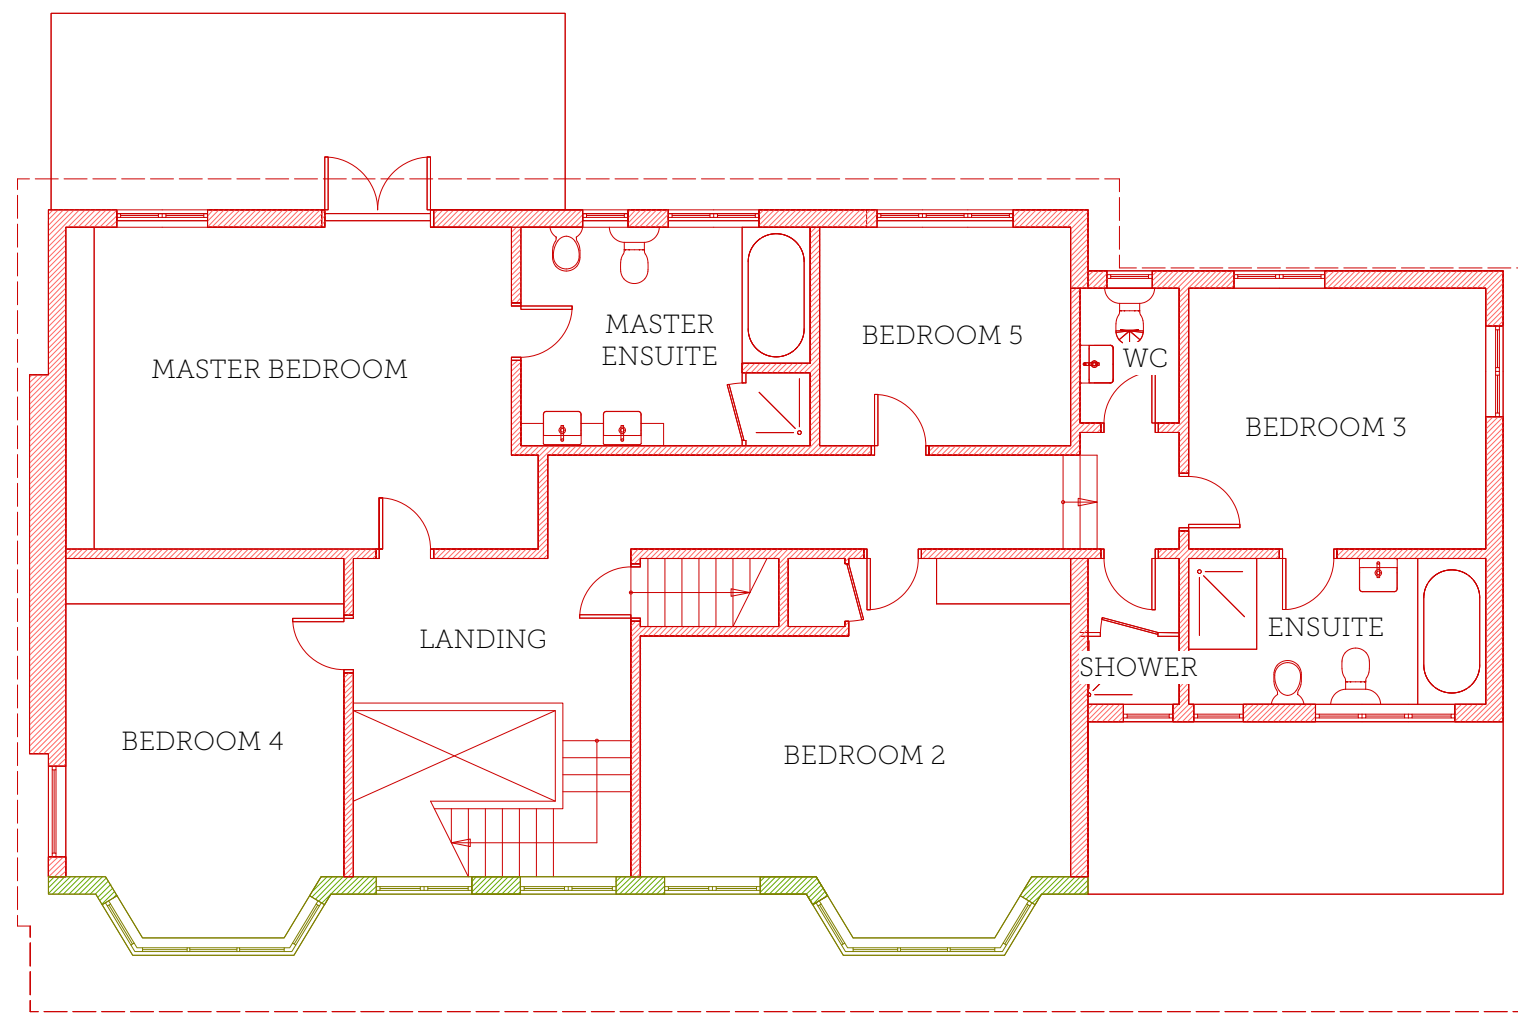


2 **EXISTING SECTION**  
Scale: 1:100

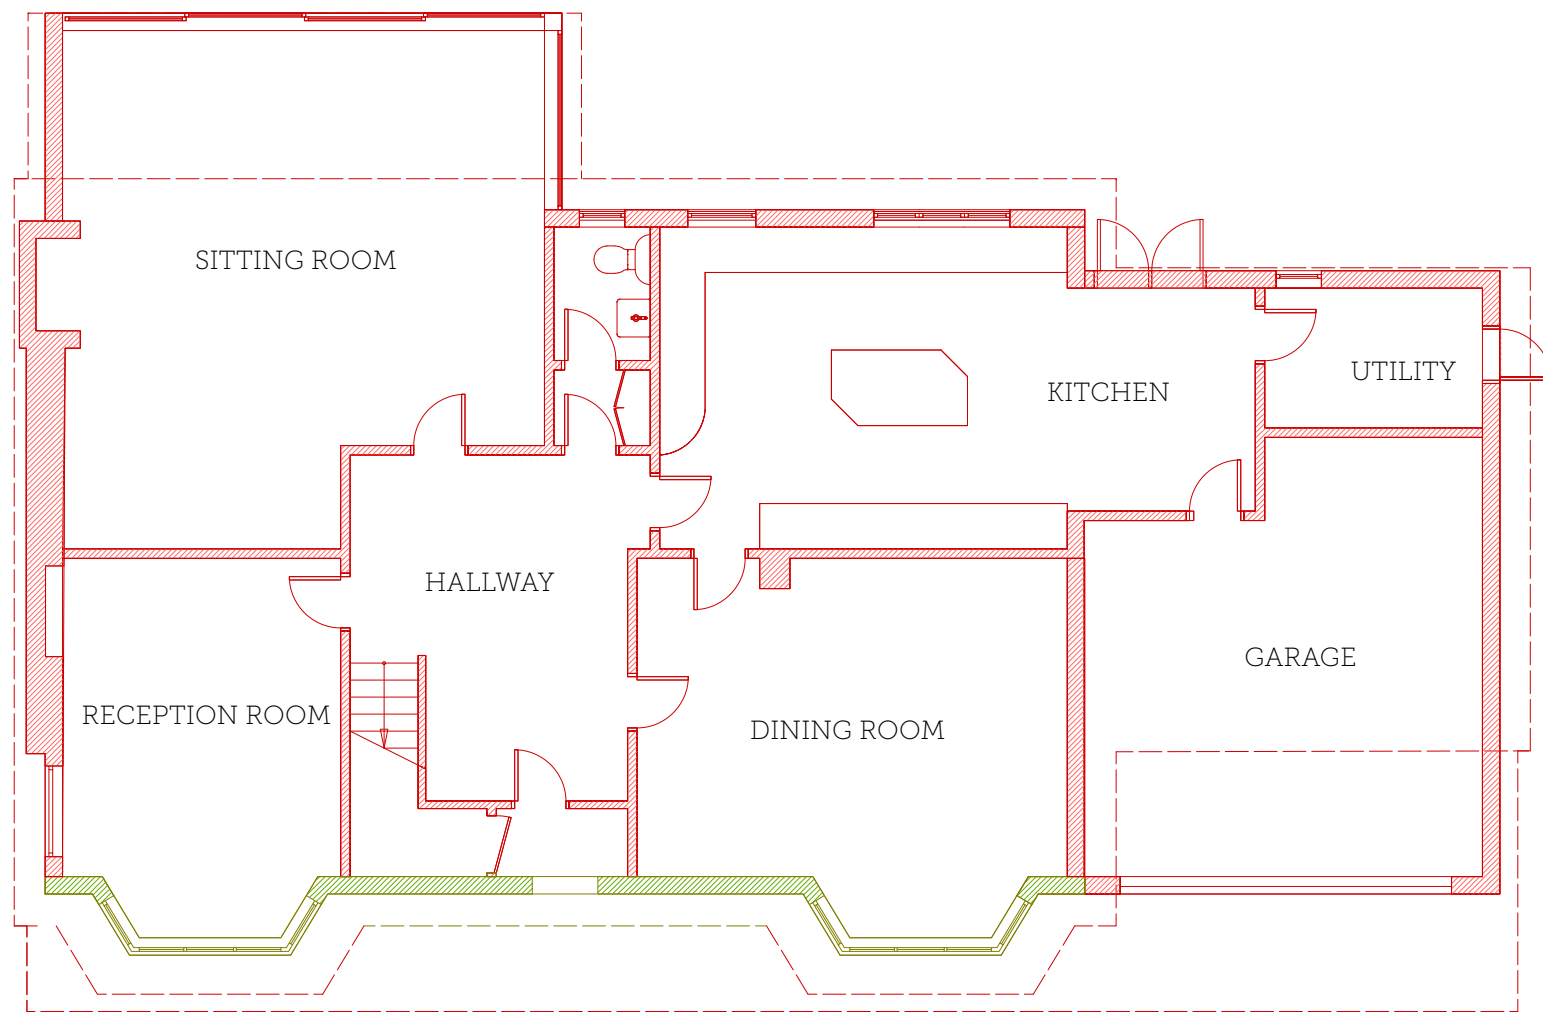


4 **EXISTING FIRST FLOOR PLAN**  
Scale: 1:100

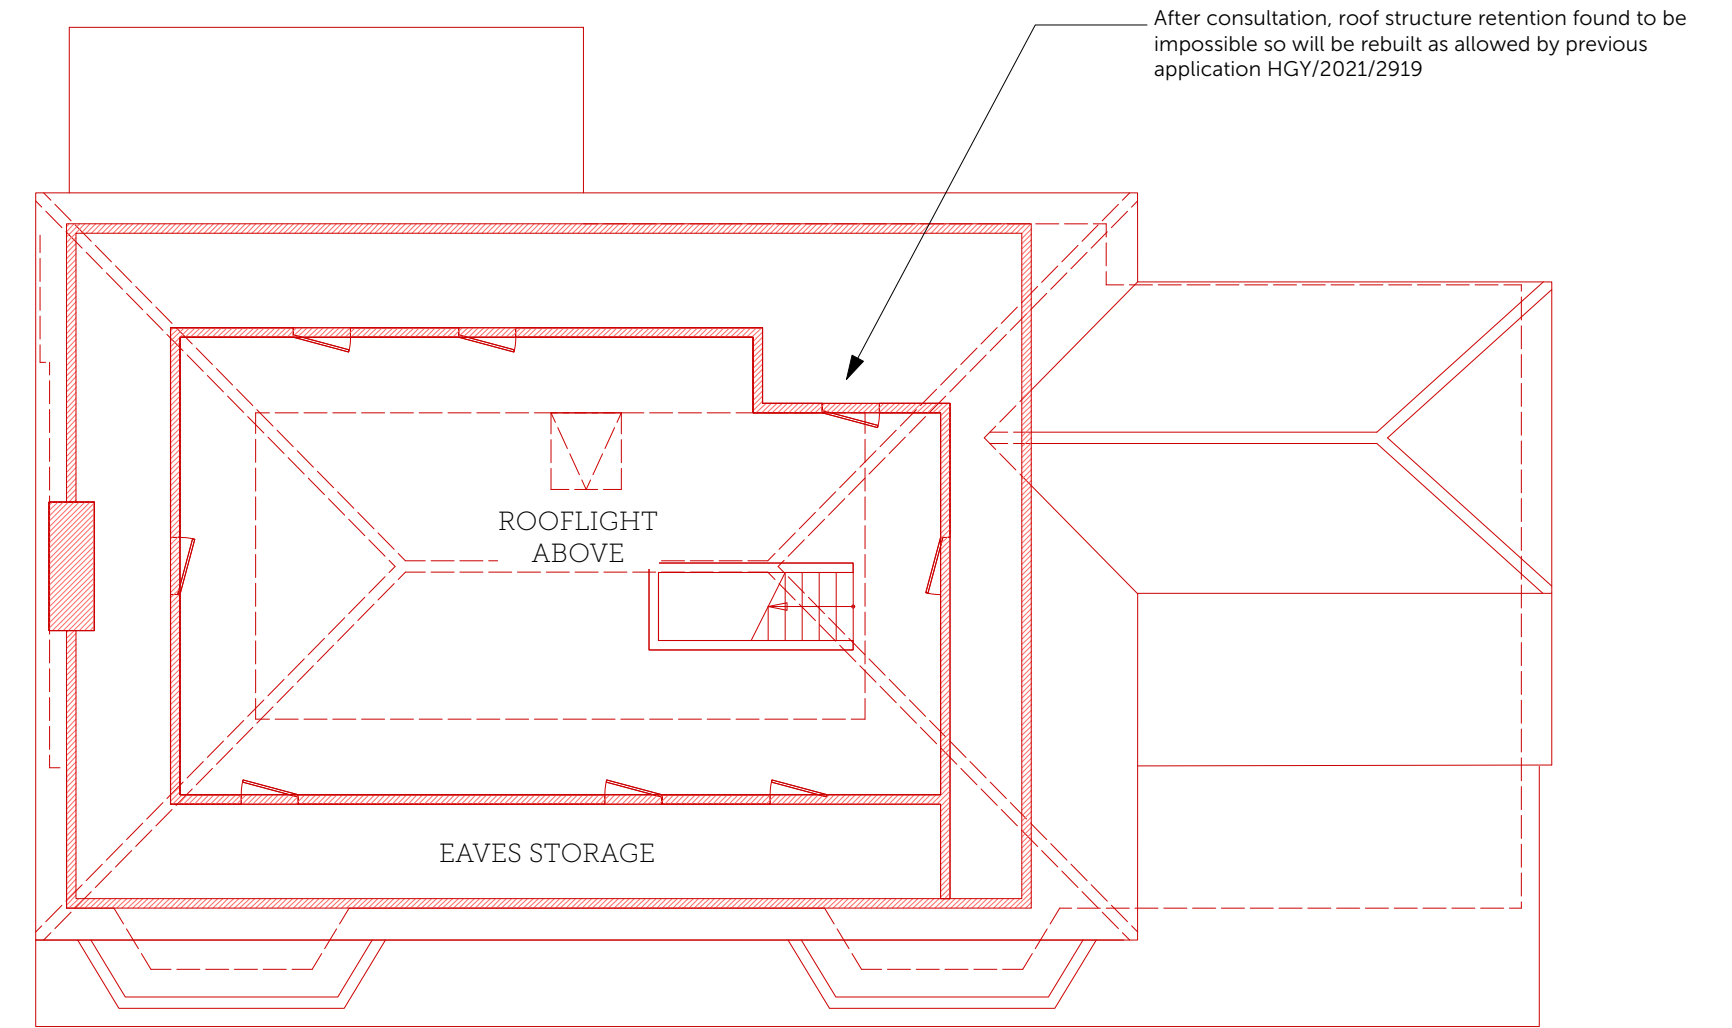

5 **EXISTING SECOND FLOOR PLAN**  
Scale: 1:100

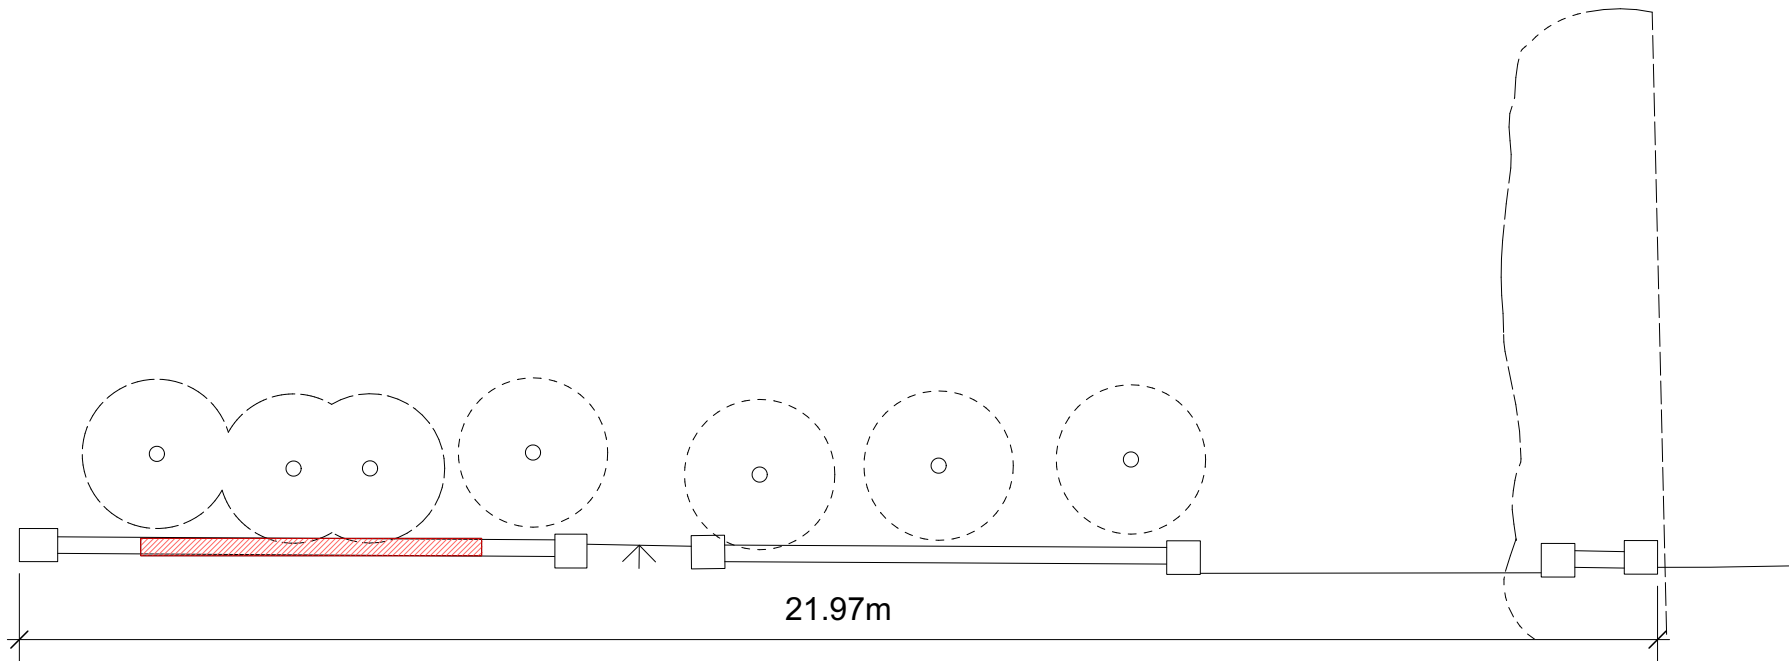

3 **EXISTING GROUND FLOOR PLAN**  
Scale: 1:100

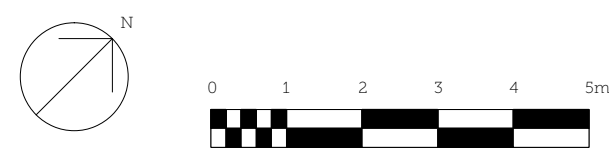

DO NOT SCALE FROM THIS DRAWING AND CHECK ALL DIMENSIONS ON SITE  
THIS DRAWING IS TO BE READ IN CONJUNCTION WITH ALL OTHER RELEVANT INFORMATION FROM OTHER CONSULTANTS

| REV | DATE       | NOTES            |
|-----|------------|------------------|
| A   | 28/07/2023 | Client revisions |

| DRAWN | PROJECT                                      | TITLE                    |
|-------|----------------------------------------------|--------------------------|
| RM    | 25 Sheldon Avenue<br>Hornsey, London, N6 4JS | Existing Plans & Section |

| CHECKED | SCALE @ A1 1:50 / @ A3 1:100 | DATE       | NO | REV |
|---------|------------------------------|------------|----|-----|
| TPR     | July 2023                    | 2208/E/001 | A  |     |