




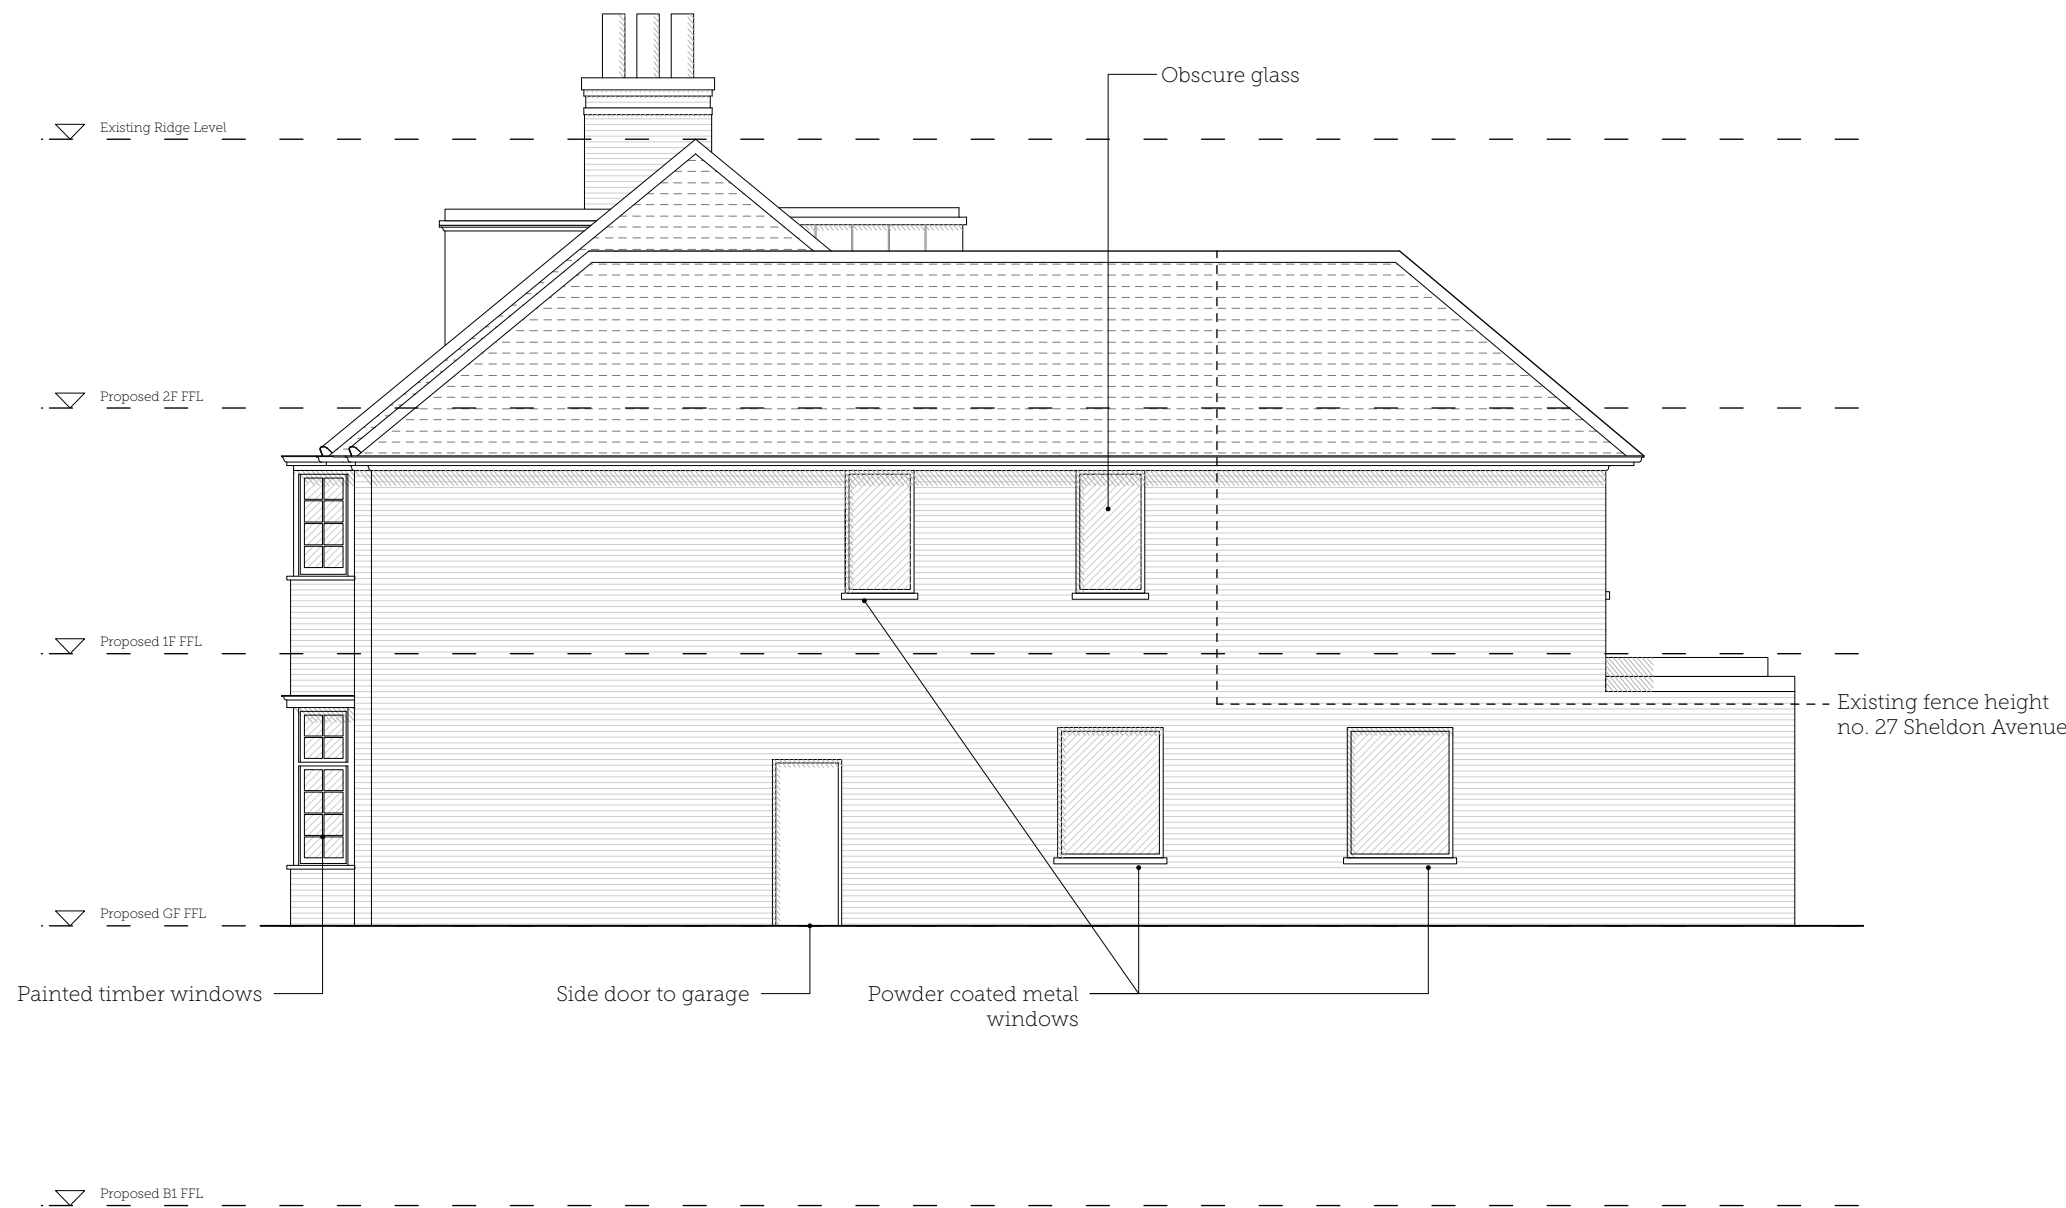

1 **Proposed North East Elevation**
Scale: 1:100

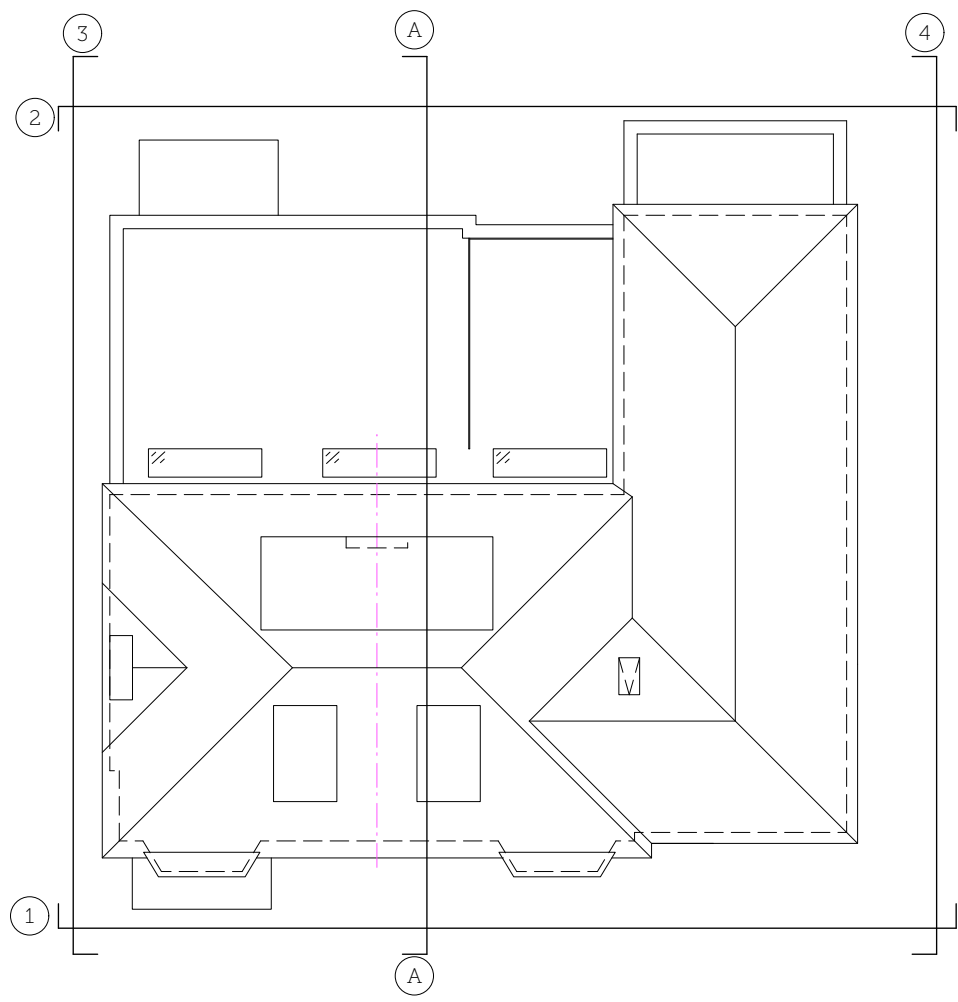


2 **Proposed South West Elevation**
Scale: 1:100

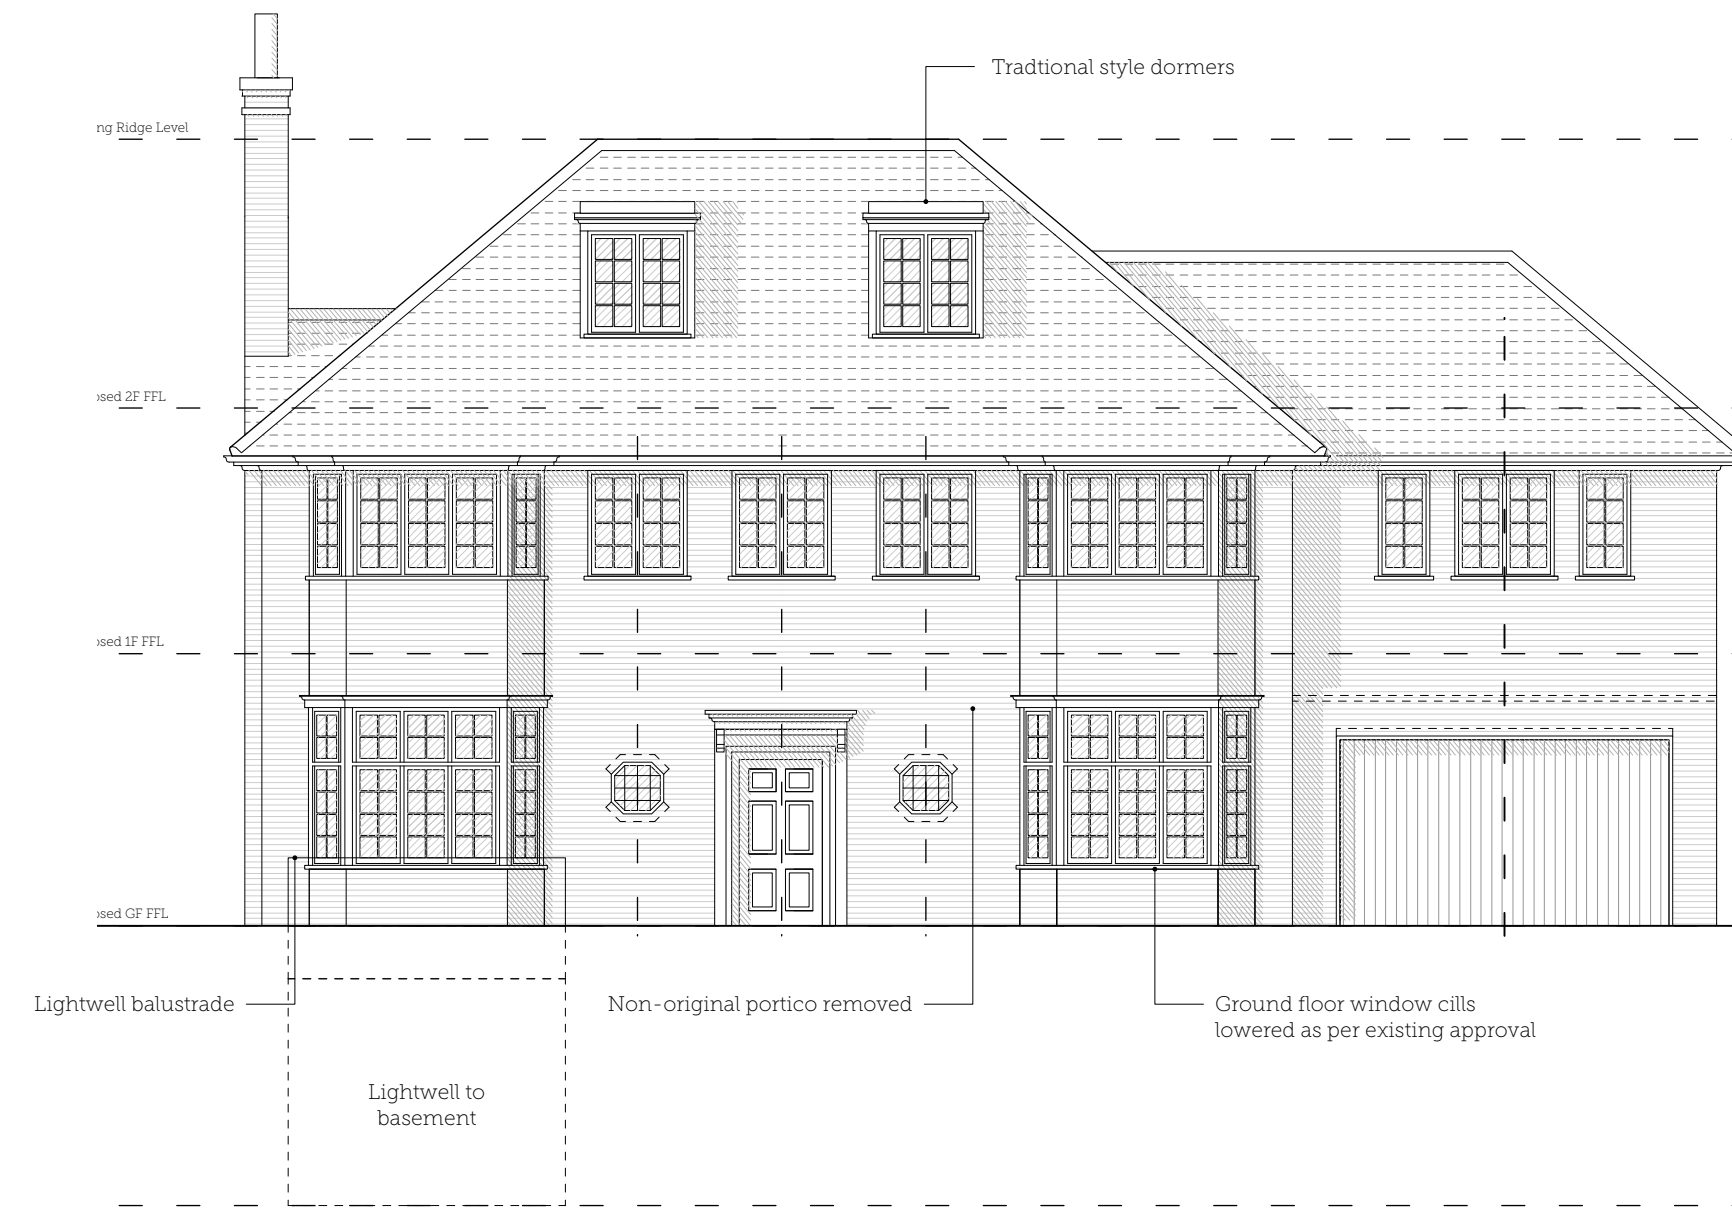

3 **Proposed Front Elevation**
Scale: 1:100



4 **Existing North East Elevation**
Scale: 1:100

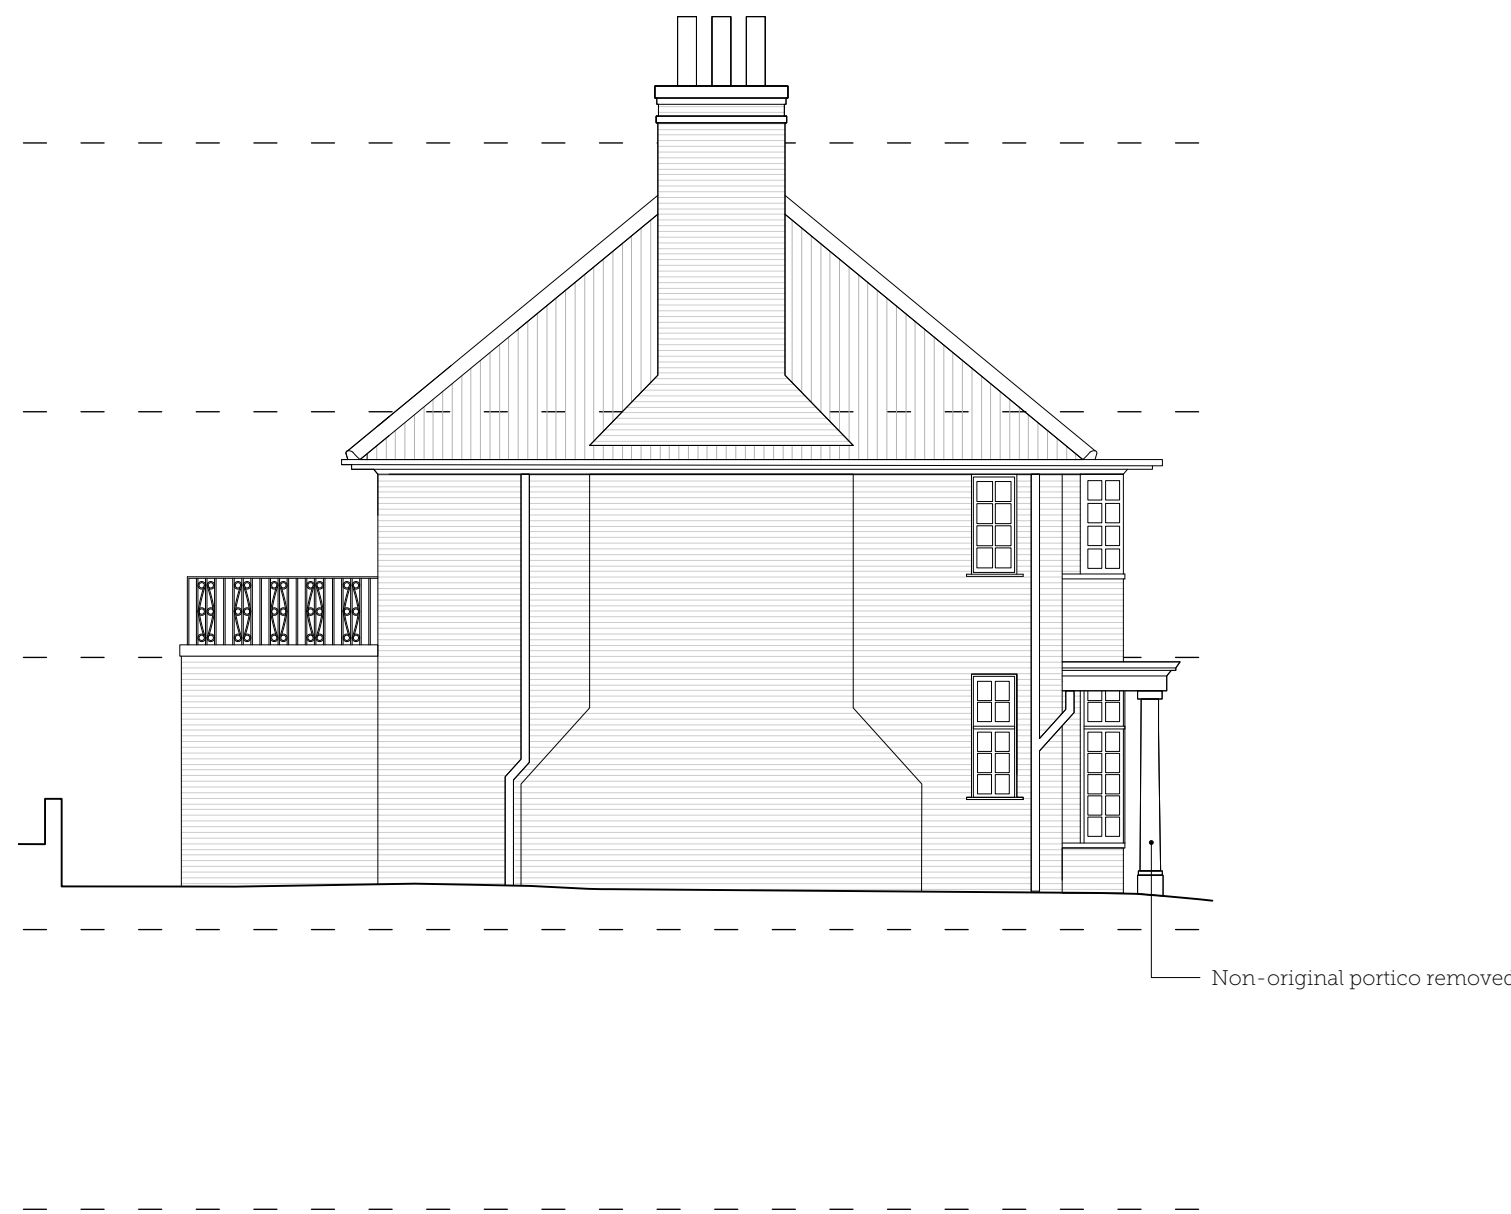

5 **Existing South West Elevation**
Scale: 1:100



DO NOT SCALE FROM THIS DRAWING AND CHECK ALL DIMENSIONS ON SITE
THIS DRAWING IS TO BE READ IN CONJUNCTION WITH ALL OTHER RELEVANT INFORMATION FROM OTHER CONSULTANTS

REV	DATE	NOTES
A	02/02/2023	Existing elevations added.
B	02/08/2023	Client revisions.

DRAWN	PROJECT	25 Sheldon Avenue	TITLE	Existing & Proposed Elevations
RM		Hornsey, London, N6 4JS		
CHECKED	SCALE @ A1 1:100 / @ A3 1:200	DATE	July 2023	NO 2208/P/302
TPR				REV B