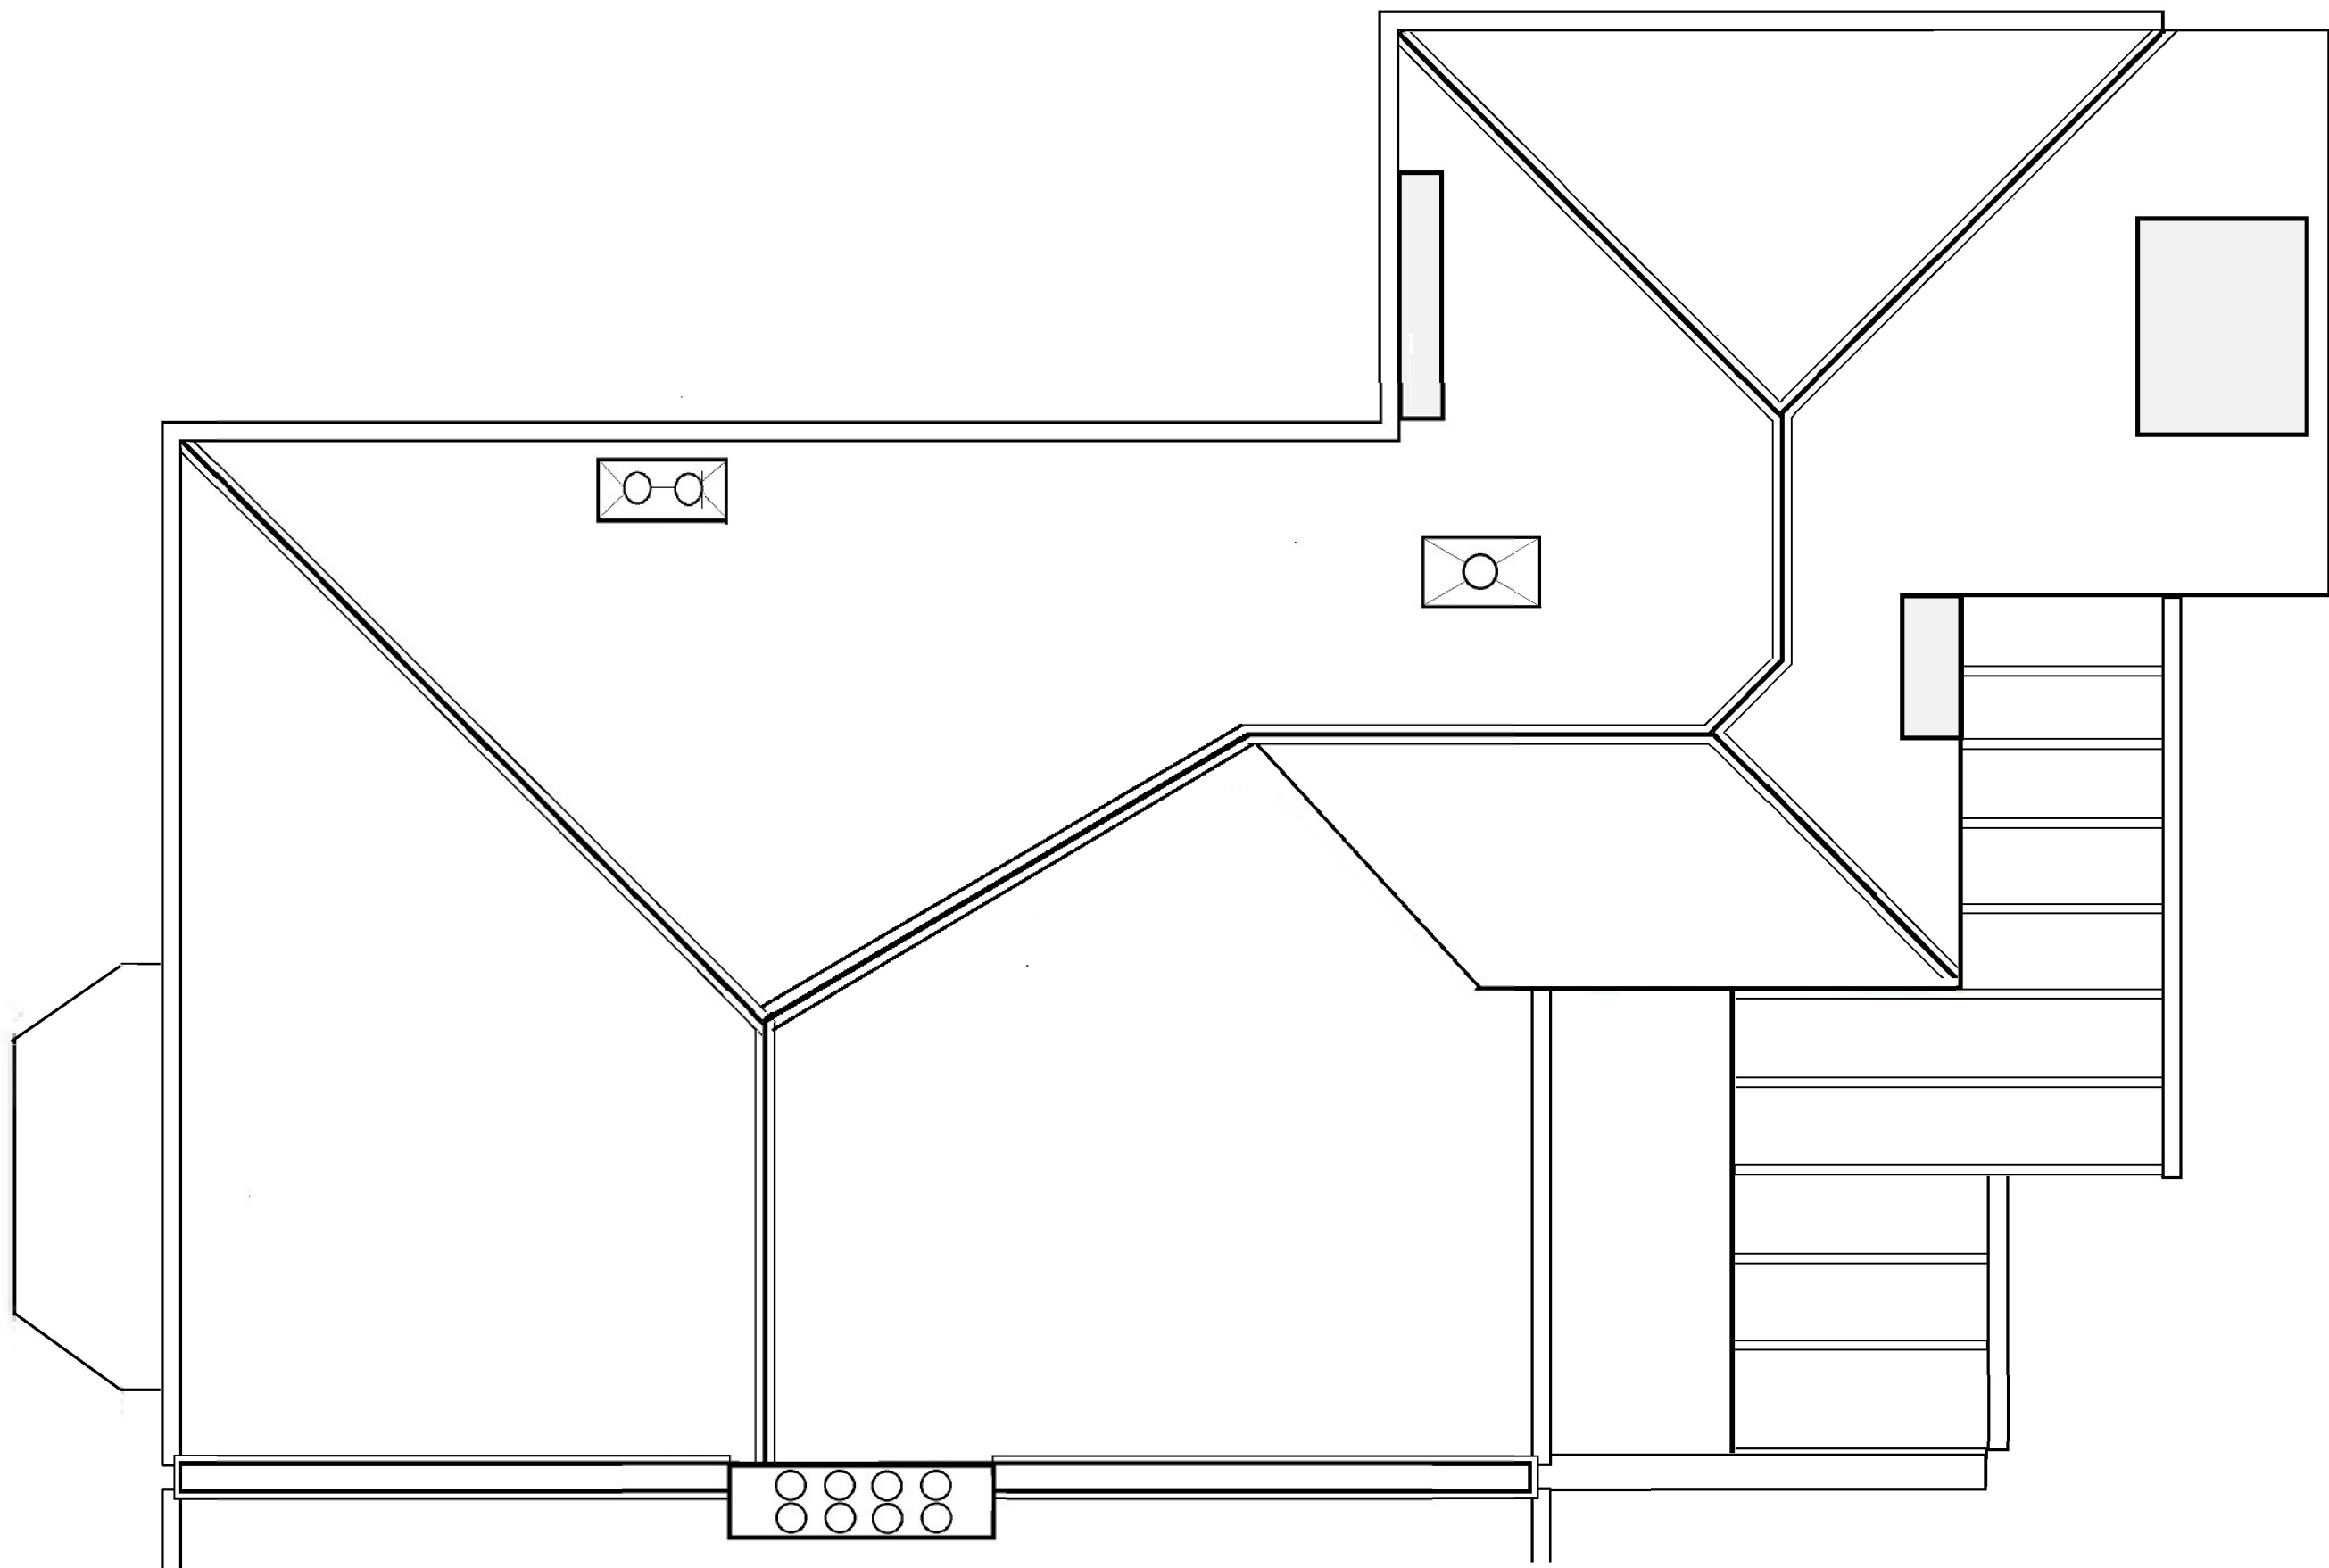


archplan

architects and property management

1 Millfield Place, Highgate, London N6 6JP
Tel: 020 8341 5628 e-mail: archplan@hotmail.com

Date
APRIL 23

Drawn by

Checked by

Scale
1:50
At A3

Project

**7 CASCADE AVENUE
LONDON N10 3PT**

Title

**ROOF PLAN
AS EXISTING**

Drawing no

CA/04

A

Copyright
Archplan 2020