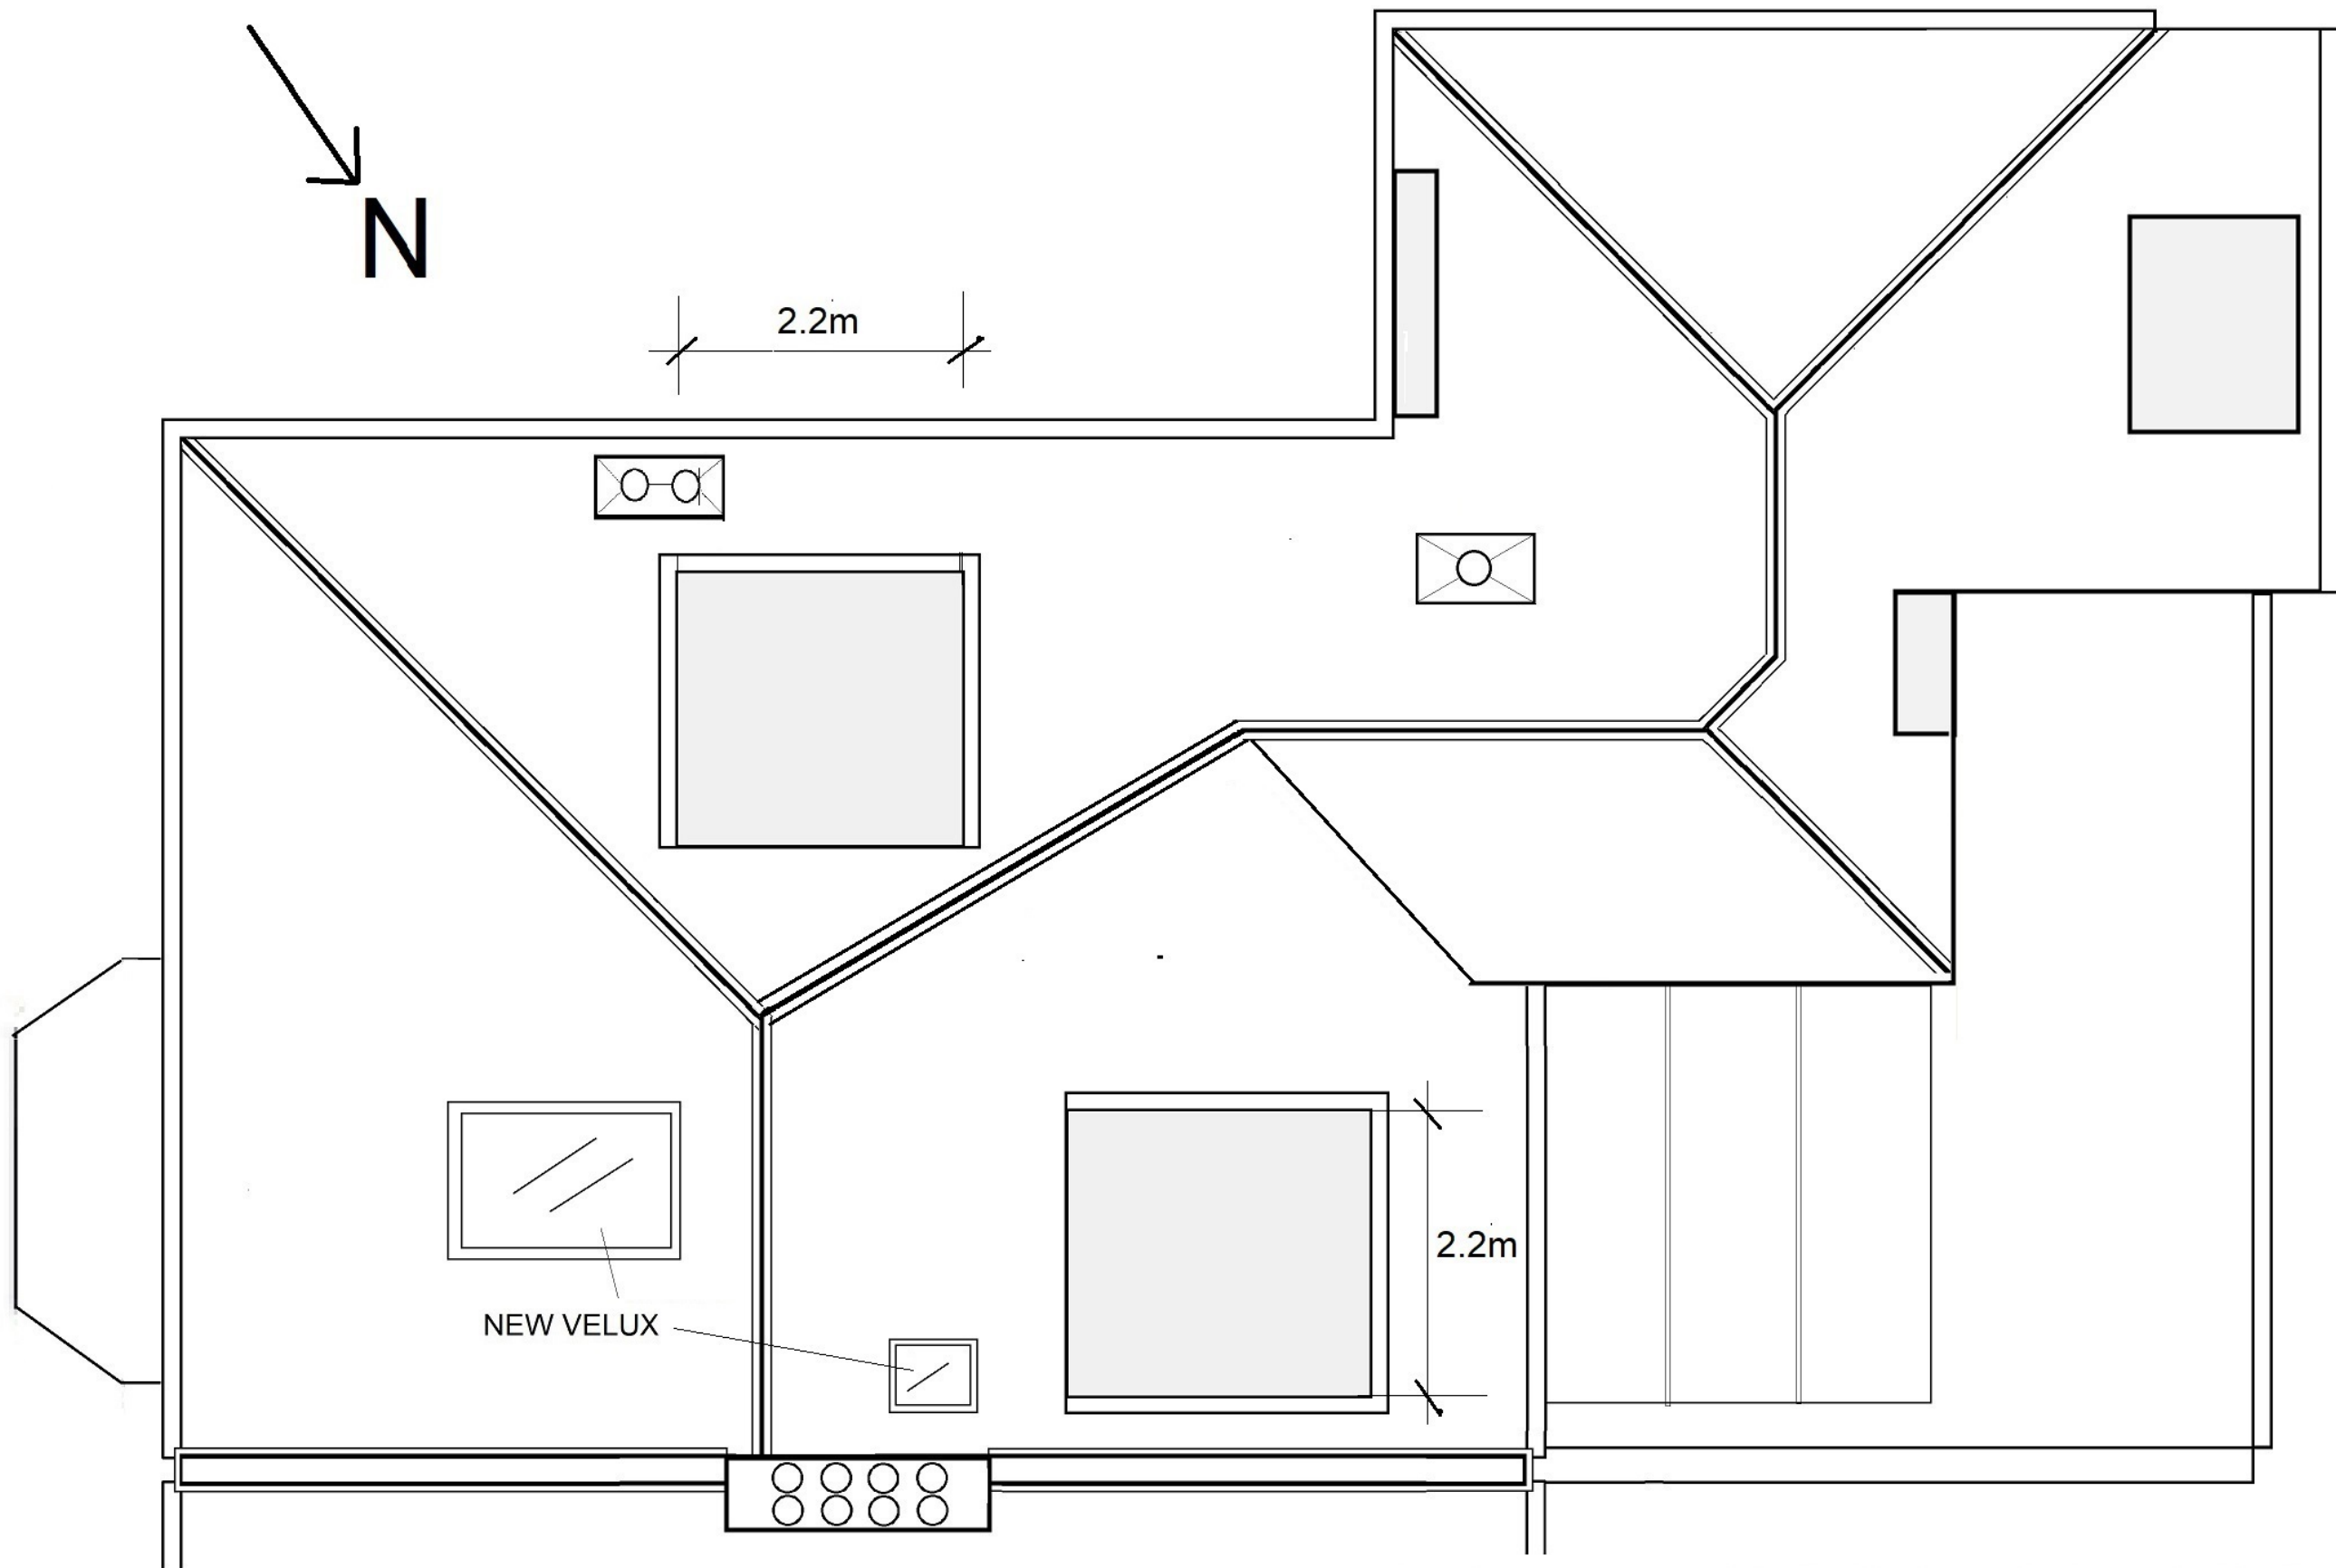


**archplan**

**architects and property management**

1 Millfield Place, Highgate, London N6 6JP  
Tel: 020 8341 5628 e-mail: archplan@hotmail.com

Date  
**APRIL 23**

Drawn by

Checked by

Scale  
**1:50**  
At A3

Project

**7 CASCADE AVENUE  
LONDON N10 3PT**

Title

**ROOF PLAN  
AS PROPOSED**

Drawing no

**CA/13  
A**

Copyright  
Archplan 2020